
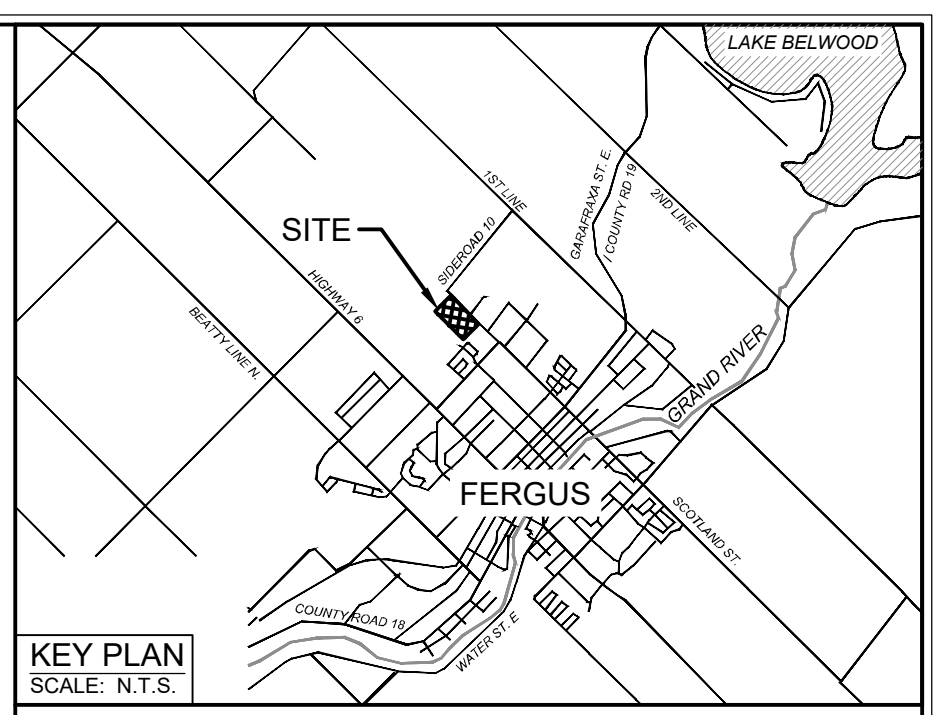
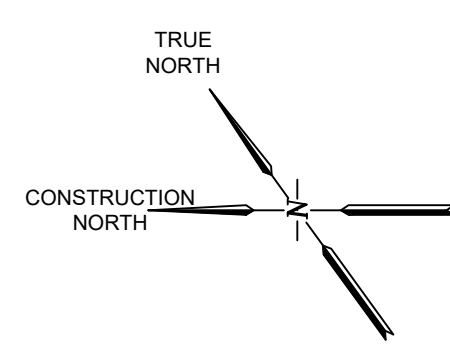


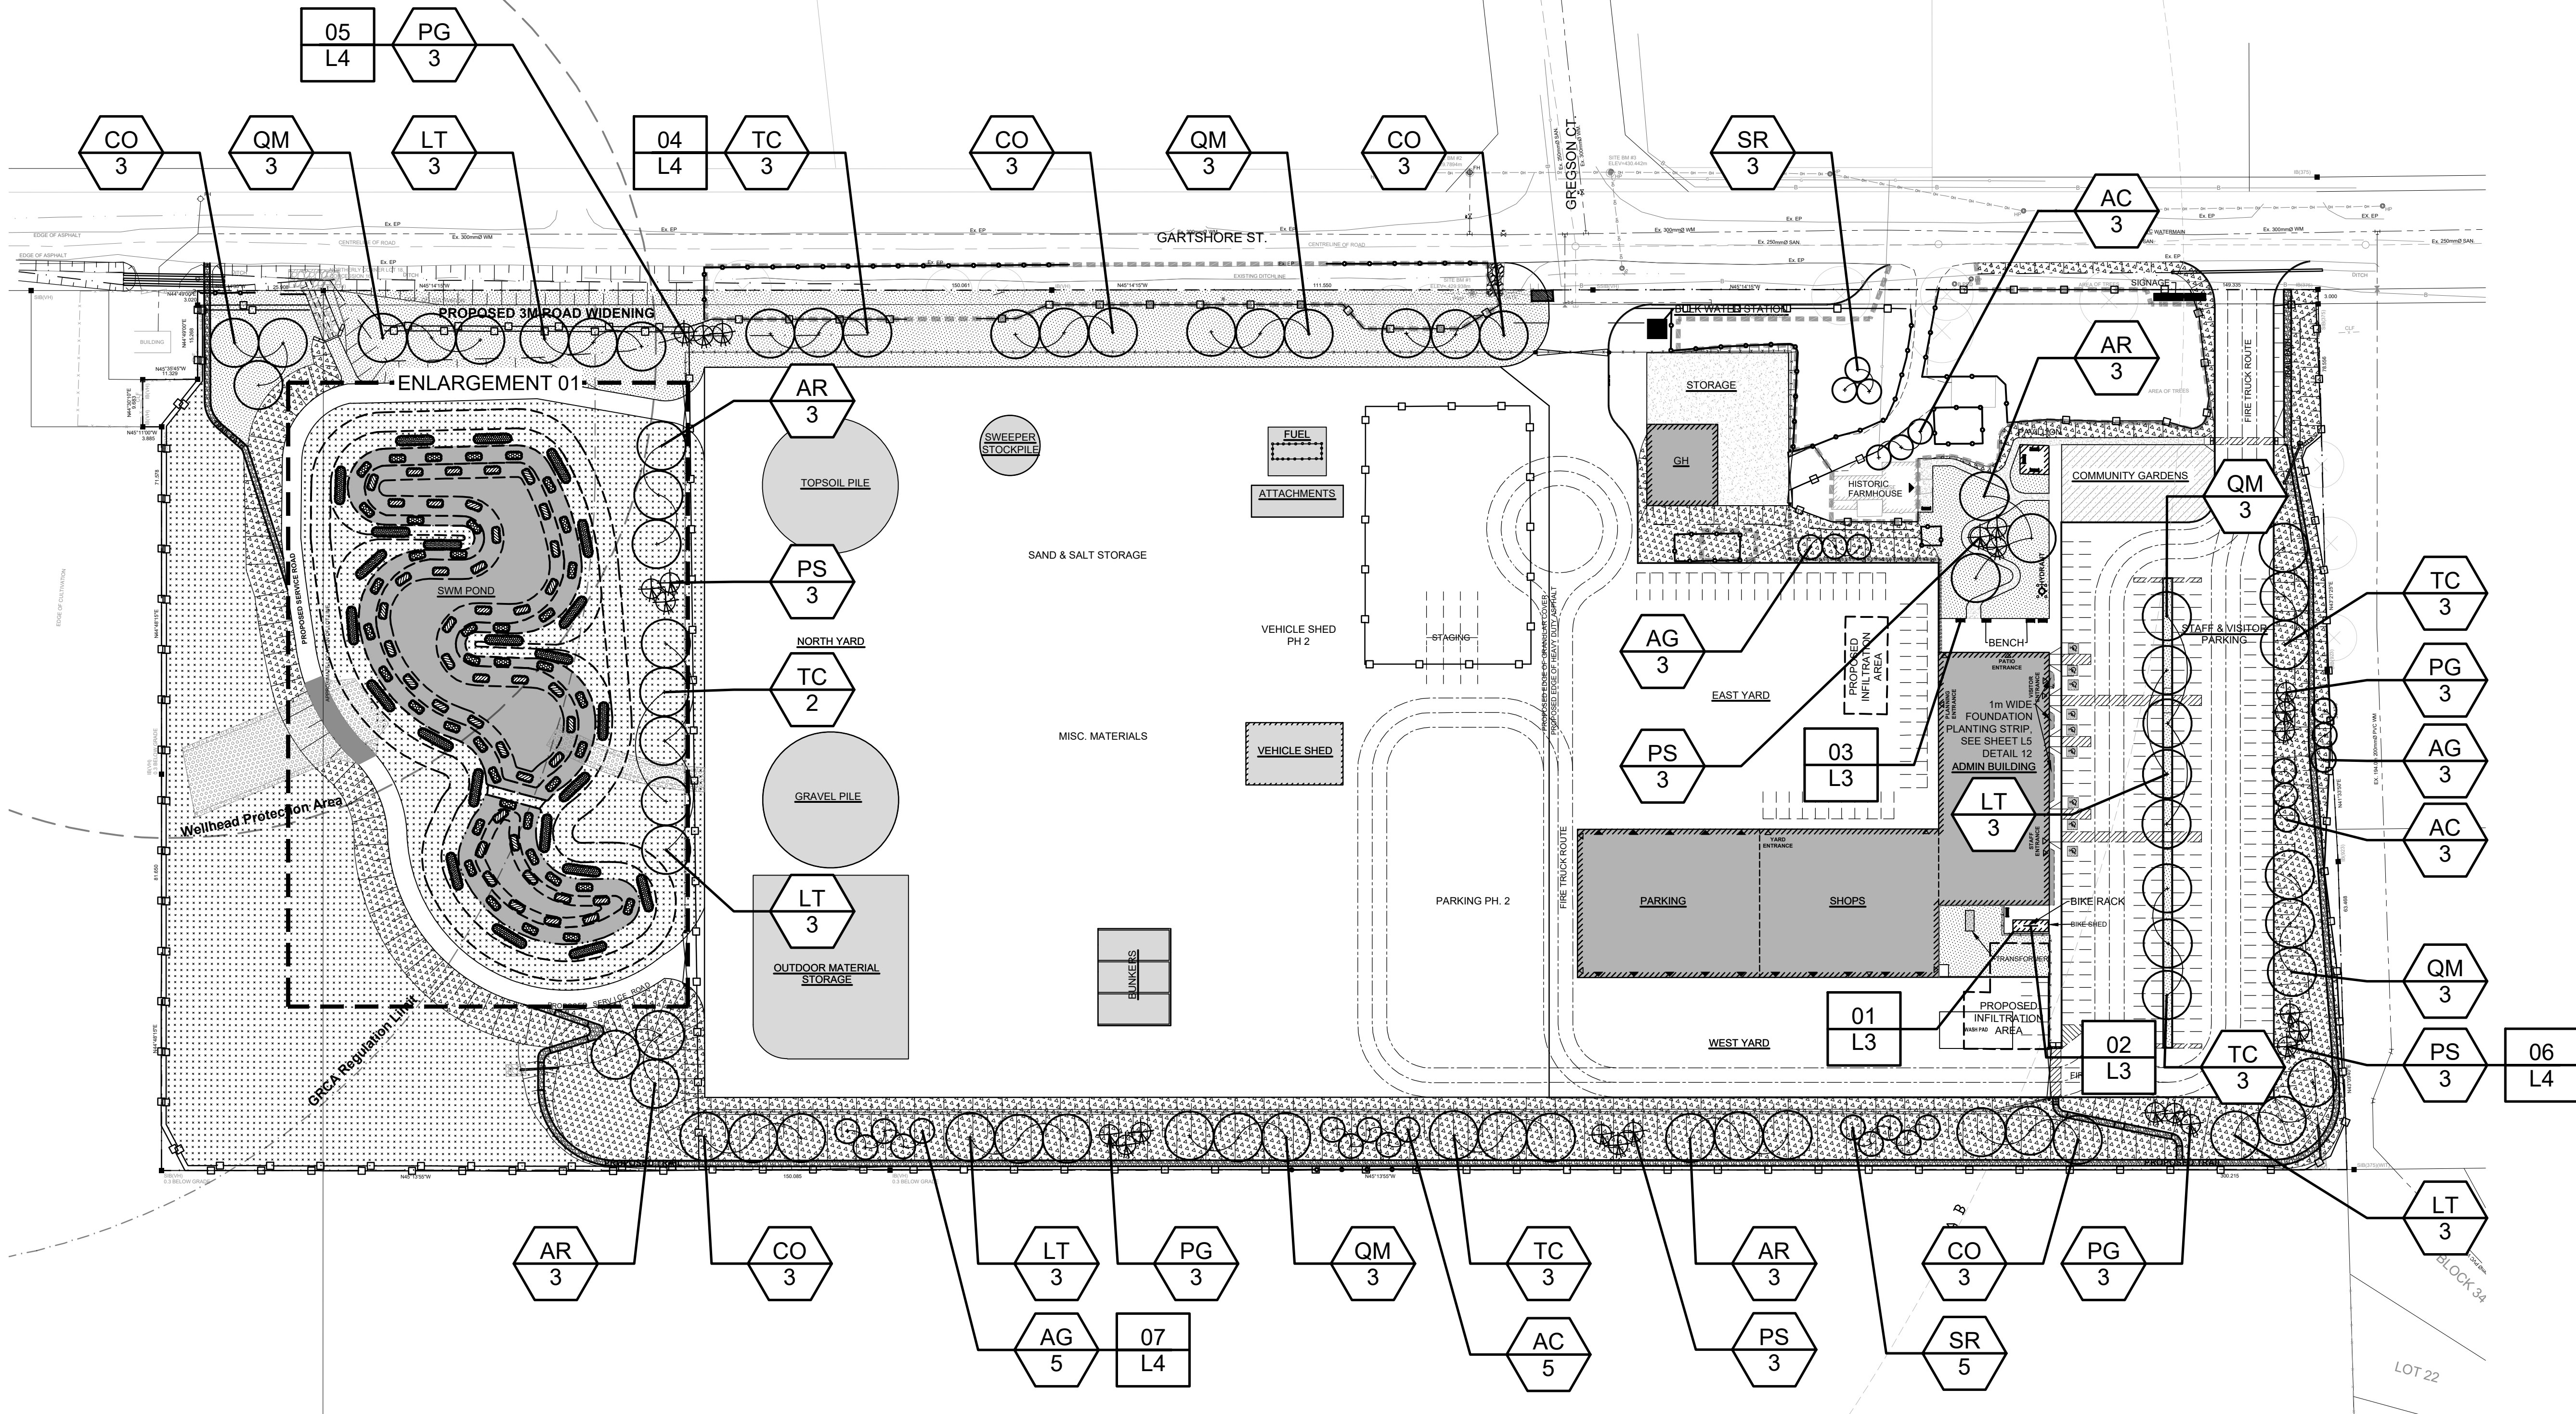

- LANDSCAPE LEGEND**
- 150mm TOPSOIL AND SOD
 - OSC 8245 SWM POND MIX WET/DRY SEED MIX (200mm TOPSOIL)
 - OSC 8105 NATIVE PERENNIAL WILDFLOWER BLEND SEED MIX (200mm TOPSOIL)
 - PROPOSED LIMESTONE SCREENING TRAIL SEE SHEET L5, DETAIL 11
 - LIMIT OF CONSTRUCTION
 - LEGAL BOUNDARY LIMIT
 - PROPOSED 1m WIDE FOUNDATION PLANTING STRIP SEE TO SHEET L5, DETAIL 12
 - PROPOSED DECIDUOUS TREE
 - PROPOSED CONIFEROUS TREE
 - PROPOSED BIKE RACK SEE SHEET L3, DETAIL 02
 - PROPOSED BENCH SEE SHEET L3, DETAIL 03
 - PROPOSED TREE PLANT KEY
 - DRAWING DETAIL KEY
- TREE SPECIES QUANTITY: XX 00
- SHEET NUMBER: XXX
- DETAIL NUMBER: XXX

NOT FOR CONSTRUCTION

STREETSCAPE PLANT LIST								
CODE	QTY	Botanical Name	Common Name	CAL (mm)	HT (cm)	Root	Spacing	Remarks
Deciduous Trees								
AG	11	<i>Acer ginnala</i>	Amur Maple	50		W.B.	5m	
AR	12	<i>Acer rubrum</i>	Red Maple	50		W.B.	10m	
AC	11	<i>Amelanchier canadensis</i>	Servceberry	50		W.B.	5m	
CO	15	<i>Celtis occidentalis</i>	Common Hackberry	50		W.B.	10m	
LT	14	<i>Liriodendron tulipifera</i>	Tulip Tree	50		W.B.	10m	
SR	8	<i>Syringa reticulata</i> 'Ivory Silk'	Ivory Silk Tree Lilac	50		W.B.	5m	
QM	15	<i>Quercus macrocarpa</i>	Burr Oak	50		W.B.	10m	
TC	14	<i>Tilia cordata</i>	Little Leaf Linden	50		W.B.	10m	
	100	Total Deciduous Trees						
Coniferous Trees								
PG	12	<i>Picea glauca</i>	White Spruce		200	W.B.	4m	
PS	12	<i>Pinus strobus</i>	Eastern White Pine		200	W.B.	4m	
	24	Total Coniferous Trees						

OSC - 8105 - NATIVE PERENNIAL WILDFLOWER BLEND		
Scientific Name	Common Name	% of Mix
<i>Rudbeckia hirta</i>	Black Eyed Susan	12%
<i>Gaillardia aristata</i>	Blanket Flower	5%
<i>Linum perenne</i>	Blue Flax	20%
<i>Asclepias tuberosa</i>	Butterfly Weed	3%
<i>Solidago canadensis</i>	Canada Goldenrod	1%
<i>Oenothera biennis</i>	Evening-Primrose	5%
<i>Coreopsis lanceolata</i>	Lance-Leaved Coreopsis	10%
<i>Helopsis helianthoides</i>	Ox Eye Sunflower	5%
<i>Chasmanthium latifolium</i>	Partridge Pea	15%
<i>Liatris pycnostachya</i>	Prairie Blazing Star	1%
<i>Echinacea purpurea</i>	Purple Coneflower	7%
<i>Chrysanthemum maximum</i>	Shasta Daisy	5%
<i>leucantherum</i>		
<i>Penstemon digitalis</i>	Tall White Beardtongue	2%
<i>Monarda fistulosa</i>	Wild Bergamot	3%
<i>Lupinus perennis</i>	Wild Lupins	5%
Seed Mix Application Rate: 25kg/ha or 500g/180m² for smaller areas		

OSC - 8245 - SWM POND MIX WET/DRY MIX		
Scientific Name	Common Name	% of Mix
<i>Rudbeckia hirta</i>	Black Eyed Susan	3%
<i>Elymus canadensis</i>	Canada Wild Rye	20%
<i>Carex vulpinoidea</i>	Fox Sedge	17%
<i>Sorghastrum nutans</i>	Indiangrass	15%
<i>Eupatorium maculatum</i>	Spotted Joe Pye Weed	1%
<i>Aster novae-angliae</i>	New England Aster	3%
<i>Elymus virginicus</i>	Virginia Wild Rye	20%
<i>Monarda fistulosa</i>	Wild Bergamot	1%
<i>Panicum virgatum</i>	Switchgrass	20%
Seed Mix Application Rate: 25kg/ha or 500g/180m² for smaller areas		

RESTORATION/ENHANCEMENT - SEEDED IN SPRING-SUMMER			
Cover Crop - To Be Applied With OSC - 8245, and OSC - 8105 Seed Mixes			
Scientific Name	Common Name	Window to Seed	% of Mix
<i>Avena sativa</i>	Common Oats	May 1 to September 30	40%
<i>Hordeum vulgare</i>	Barley	May 1 to September 30	45%
<i>Elymus canadensis</i>	Canada Wild Rye	May 1 to September 30	15%
Cover Crop Application Rate: 15kg/ha or 150g/100m² for smaller areas			

RESTORATION/ENHANCEMENT - SEEDED IN WINTER			
Cover Crop - To Be Applied With OSC - 8245, and OSC - 8105 Seed Mixes			
Scientific Name	Common Name	Window to Seed	% of Mix
<i>Triticum aestivum</i>	Winter Wheat	October 1 to November 30	100%
Cover Crop Application Rate: 15kg/ha or 150g/100m² for smaller areas			

BURNSIDE

R. J. Burnside & Associates Limited
35 Perry St.
Woodstock, Ontario, N4S 3C4
telephone 1-800-265-9662
web www.rjburnside.com

Client:
TOWNSHIP OF CENTRE WELLINGTON
1 MACDONALD SQUARE
ELORA, ONTARIO
N0B 1S0

Drawing Title:
CENTRE WELLINGTON OPERATIONS CENTRE

STREETSCAPE LANDSCAPE PLAN

Drawn JC	Checked HL	Designed JC	Checked HL	Date 24/07/18	Drawing No.
Project No. 300058353.0000	Contract No. 985 GARTSHORE STREET, FERGUS	Revision No.			
Scale 1:750	0 10 20 30m				L1