



BELWOOD HALL CENTRE WELLINGTON

37 QUEEN ST.
BELWOOD, ON
PROJECT NO. 24-1622

ARCHITECTURAL
ATA ARCHITECTS INC.
3221 NORTH SERVICE ROAD, SUITE 101
BURLINGTON ONTARIO L7N 3G2
T 905-849-6986
F 905-849-4369

DRAWING LIST			
#	SHEET NAME	ISSUED FOR PERMIT	ISSUED FOR
A000	COVERSHEET & DRAWING LIST		
A002	WALL SCHEDULES & ASSEMBLIES		
A003	SCHEDULES		
A100	SITE PLAN & KEYPLAN		
A101	DEMO GROUND FLOOR		
A102	DEMO SECOND FLOOR		
A104	DEMO GROUND FLOOR RCP		
A105	DEMO SECOND FLOOR RCP		
A201	PROPOSED GROUND FLOOR		
A203	PROPOSED ENLARGED FLOOR PLANS		
A204	PROPOSED GROUND FLOOR RCP		
A301	ELEVATIONS		
A302	ELEVATIONS		
A303	SEVERY ELEVATIONS		
A310	PERSPECTIVES		
A401	SECTIONS		

	SECTION HEAD	CJ	CONTROL JOINT
	CALLOUT HEAD	AL	ALUMINIUM
	DOOR TAG	HM	HOLLOW METAL
	ENTRY ARROW	AN	ANODIZED
	FLOOR TAG	PT	PAINT
	GRID BUBBLE	FN	FINISH
	MATERIAL TAG	FR	FIRE RATING
	ROOF TAG	GWG	GEORGIAN WIRED GLASS
	ROOM NAME TAG	TEMP	TEMPERED
	WALL TAG	WM	POSSIBLE WATER METER LOCATION
	WINDOW TAG	RWL	RAIN WATER LEADER
	ELEVATION MARKER		
	PATH OF TRAVEL		

	ANNOTATION LEGEND
1 : 50	

- GENERAL NOTES
- ALL CONSTRUCTION TO MEET THE 2012 ONTARIO BUILDING CODE AND ALL APPLICABLE CODES.
 - INSPECT SITE CONDITIONS PRIOR TO QUOTING ON NEW WORK AND REPORT ANY DISCREPANCIES.
 - ENSURE THAT ALL CONSTRUCTION, MATERIALS, METHODS OF INSTALLATION AND TEMPORARY BRACING, COMPLY WITH REQUIREMENTS OF ALL AUTHORITIES HAVING JURISDICTION.
 - SITE VERIFY ALL DIMENSIONS AND MAKE MODIFICATIONS TO SUIT EXISTING SITE CONDITIONS.
 - MAKE GOOD ALL AREAS DISTURBED OR DAMAGED DURING CONSTRUCTION WHETHER SHOWN ON DRAWINGS OR NOT.
 - THESE DRAWINGS ARE TO BE READ IN CONJUNCTION WITH ANY AND ALL STRUCTURAL, MECHANICAL, ELECTRICAL, SITE SERVICES AND LANDSCAPE DRAWINGS. REFER TO THESE DRAWINGS FOR EXACT LOCATION OF FINISHED FITTINGS. COORDINATE STRUCTURAL, MECHANICAL, ELECTRICAL & LANDSCAPE WORK TO ENSURE THAT THE PARTS OF THE WORK COME TOGETHER PROPERLY.
 - REPORT ALL CONTRADICTIONED DEVIATIONS FROM THE DRAWINGS PRIOR TO MAKING CHANGES.
 - PROVIDE CUTTING, PATCHING AND REMEDIAL WORK IN ORDER TO ENSURE PARTS OF THE WORK COME TOGETHER PROPERLY.
 - ARRANGE FOR INSPECTIONS REQUIRED BY LOCAL BUILDING, PLUMBING, HYDRO, GAS, ETC., AUTHORITIES DURING CONSTRUCTION AND FOR OCCUPANCY.
 - PROVIDE STRAPPING FOR WALLS AND BLOCKING AS REQUIRED & AS DETAILED.
 - DRAWINGS ARE NOT TO BE USED FOR CONSTRUCTION UNLESS LABELED "FOR CONSTRUCTION".
 - LIGHTWEIGHT STEEL FRAMING AND MATERIALS SHALL BE IN ACCORDANCE WITH CBC, CSA/CAN3-S136 AND GUIDE SPECIFICATION CSSB S4, INCLUDING METALLIC COATING. LIGHTWEIGHT STEEL CONTRACTOR MUST RETAIN A PROFESSIONAL ENGINEER TO DESIGN THE LIGHTWEIGHT STEEL FRAMING SYSTEM; TO PREPARE, SEAL AND SIGN ALL SHOP DRAWINGS; AND TO PERFORM PERIODIC FIELD REVIEWS. ALL COST TO BE BORNE BY THE LIGHTWEIGHT STEEL CONTRACTOR. SUBMIT SHOP DRAWINGS TO THE ARCHITECT/ENGINEER FOR REVIEW. SHOP DRAWINGS SHALL SHOW BOTH DESIGN AND INSTALLATION REQUIREMENTS. PROVIDE ENGINEERING DESIGN OF THE INTERIOR WALLS WITH THE ATTACHMENT DETAIL TO THE ROOF AND FLOOR ASSEMBLY AS PER SECTION 4.1.7.4 OF CBC 2012 WITH GRCC. STRUCTURAL ENGINEER'S DRAWINGS AND SPECS SUPERSEDE THIS NOTE.

1	2025 04 22	CONSULTANT COORDINATION
---	------------	-------------------------

NUMBER	DATE	REMARK
--------	------	--------

REVISION TABLE

CONTRACTOR IS TO CHECK AND VERIFY ALL DIMENSIONS AND CONDITIONS ON THE PROJECT AND REPORT ANY DISCREPANCIES TO THE ARCHITECT BEFORE PROCEEDING WITH THE WORK. DRAWINGS ARE NOT TO BE SCALED.

CONTRACT DOCUMENTS ARE THE COPYRIGHT OF THE CONSULTANTS AND SHALL NOT BE USED OR REPRODUCED WITHOUT AUTHORIZATION. DOCUMENTS ARE TO BE RETURNED UPON COMPLETION OF THE PROJECT.

ATA ARCHITECTS

ATA ARCHITECTS INC.

BURLINGTON OFFICE:

3221 NORTH SERVICE RD, SUITE 101

BURLINGTON ONTARIO L7N 3G2

T 905 849 6986

E admin@ataarchitectsinc.com

www.ataarchitectsinc.ca

SEALS

PROJECT

BELWOOD HALL CENTRE
WELLINGTON

37 QUEEN ST.
BELWOOD, ON

DRAWING

COVERSHEET & DRAWING LIST

DRAWN

KS, AA, CG

SCALE

1 : 50

DATE

2025 04 22

CHECKED

MWB

PROJECT

24-1622

DRAWING

A000

PRELIMINARY

NUMBER	DATE	REMARK
REVISION TABLE		
CONTRACTOR IS TO CHECK AND VERIFY ALL DIMENSIONS AND CONDITIONS ON THE PROJECT AND REPORT ANY DISCREPANCIES TO THE ARCHITECT BEFORE PROCEEDING WITH THE WORK. DRAWINGS ARE NOT TO BE SCALED.		
CONTRACT DOCUMENTS ARE THE COPYRIGHT OF THE CONSULTANTS AND SHALL NOT BE USED OR REPRODUCED WITHOUT AUTHORIZATION. DOCUMENTS ARE TO BE RETURNED UPON COMPLETION OF THE PROJECT.		

ATA ARCHITECTS

ATA ARCHITECTS INC.
BURLINGTON OFFICE:
3221 NORTH SERVICE RD, SUITE 101
BURLINGTON ONTARIO L7N 3G2
T 905 849 6966
E admin@ataarchitectsinc.com
www.ataarchitectsinc.ca



SEALS

PROJECT

BELWOOD HALL CENTRE
WELLINGTON

37 QUEEN ST.
BELWOOD, ON

DRAWING

WALL SCHEDULES & ASSEMBLIES

DRAWN

KS, AA, CG

SCALE

As indicated

DATE

2025 04 22

CHECKED

MWB

PROJECT

24-1622

DRAWING

A002

1) WALL ASSEMBLIES

NOTE: EXISTING ASSEMBLIES ARE FOR REFERENCE ONLY
CONTRACTOR TO CONFIRM EXACT ASSEMBLY ON SITE

	EW01 - EXISTING EXTERIOR WALL (MAIN HALL) EXTERIOR EXISTING WOOD SIDING EXISTING CMU EXISTING WOOD STUDS EXISTING DRYWALL INTERIOR SEE NOTE ABOVE
	EXW02 - EXISTING EXTERIOR WALL (ADDITION) EXTERIOR EXISTING WOOD SIDING EXISTING CMU INTERIOR SEE NOTE ABOVE
	E01 - TYPICAL WOOD SIDING EXTERIOR ASSEMBLY EXTERIOR BOARD AND BATTEN WOOD SIDING (WB1) 25 MM AIR SPACE 75 MM RIGID INSULATION BLUESKIN AIR BARRIER 16 MM PLYWOOD SHEATHING 140 MM WOOD STUD 140 MM MINERAL WOOL INSULATION 6 mil POLY V.B. 16 MM GYPSUM WALL BOARD INTERIOR SEE NOTE ABOVE
	EXP01 - EXISTING DRYWALL ON WOOD STUD EXISTING DRYWALL EXISTING WOOD STUDS EXISTING DRYWALL SEE NOTE ABOVE
	P01 - 2x4 WOOD STUD PARTITION WALL 16 MM GYPSUM WALL BOARD 89 MM WOOD STUD 16 MM GYPSUM WALL BOARD
	P02 - 2x4 WOOD STUD PARTITION WALL 16 MM GYPSUM WALL BOARD 140 MM WOOD STUD 140 MM MINERAL WOOL INSULATION 16 MM GYPSUM WALL BOARD
	P03 - 2x8 WOOD STUD PARTITION WALL 16 MM GYPSUM WALL BOARD 184 MM WOOD STUD 184 MM SAFB INSULATION 16 MM GYPSUM WALL BOARD
	P04 - STRUCTURAL WOOD STUD WALL 16 MM GYPSUM WALL BOARD WOOD STUDS AS PER STRUCTURAL

1 WALL ASSEMBLIES
A002 1 : 25

5) EXTERIOR WALL FINISH MATERIALS

MLS1 - TYPICAL EXTERIOR NATURAL LIMESTONE VENEER - TYPE 1 (SPLIT FACE)	
SUPPLIER:	ARRISCRIFT
PRODUCT:	SEPIA ADAR LIMESTONE SPLIT FACED VEINED (TYPE II LIMESTONE) H200 X L590 X D90, H90 X L590 X D90, and *H90/H190 X L590 X D90 (MLS2)
SIZE:	SEPIA
COLOR:	VEINED
TEXTURE:	REFER TO DRAWINGS FOR LAYOUT/PATTERN & CUSTOM PIECES.
PATTERN:	CONFORM TO ALL MANUFACTURER STANDARDS / SPECIFICATIONS.
INSTALL:	MAKE GOOD ALL FINISHES.
MORTAR PROFILE:	TBD
MORTAR COLOR:	TO MATCH LIMESTONE - TBD

WB1 - TYPICAL EXTERIOR BOARD AND BATTEN WOOD SIDING	
SUPPLIER:	JAMES HARDIE
PRODUCT:	HARDIE PANEL VERTICAL SIDING W/ HARDIE TRIMS BOARDS BATTEN STRIPS
SIZE:	200 MM
COLOR:	TBD
PATTERN:	VERTICAL
INSTALL:	CONFORM TO ALL MANUFACTURER STANDARDS / SPECIFICATIONS. MAKE GOOD ALL FINISHES.

6) INTERIOR WALL FINISH MATERIALS

PT1 - TYPICAL PAINT TYPE 1 - DRYWALL PAINT	
MANUFACTURER:	BENJAMIN MOORE (OR APPROVED EQUAL).
SERIES:	REFER TO SPECS.
COLOR:	ARCH. TO CONFIRM, TO BE SELECTED FROM MANUFACTURER'S FULL RANGE OF COLORS. (ALLOW FOR UP TO 5 COLOURS WITHIN THESE SPACES. 5 SAMPLES OF EA.) TO INCLUDE 12" x 12" MOCK-UPS. REFER TO DRAWINGS
LOCATION:	

WT1 - TYPICAL WALL TREATMENT - SOLID SURFACE	
MANUFACTURER/SUPPLIER:	CAMBRIA, CEASAR STONE, CORIAN or EQUAL.
COLOR:	ALLOW FOR FULL RANGE OF COLOURS IN MANUFACTURER/SUPPLIER FINAL SELECTIONS TO BE CONFIRMED BY ARCHITECT
SERIES:	SOLID SURFACE
PRODUCT:	H3100mm X W1410mm
SIZE:	10mm
THICKNESS:	10mm
NOTE:	VERTICAL JOINTS TO BE "HARD SEAM BUTT JOINT" HORIZONTAL EDGES TO BE "SQUARE WITH SLIGHT BEVEL" FOR HEIGHT: MATCH THE TOP OF DOOR FRAMING(REFER TO DRAWINGS). FOLLOW ALL MANUFACTURER'S INSTALLATION GUIDELINES
INSTALLATION:	

2) FLOOR ASSEMBLIES

NOTE: EXISTING ASSEMBLIES ARE FOR REFERENCE ONLY
CONTRACTOR TO CONFIRM EXACT ASSEMBLY ON SITE

	EF01 - EXISTING FLOOR ASSEMBLY (MAIN HALL) EXISTING WOOD FLOOR EXISTING WOOD SLEEPERS EXISTING CONCRETE SLAB SEE NOTE ABOVE
	EF02 - EXISTING SLAB ON GRADE EXISTING CONCRETE SLAB NOTE: EXISTING EPOXY FLOOR FINISH INSTALLED IN WASHROOMS AND HALL SEE NOTE ABOVE
	EF03 - EXISTING FLOOR ASSEMBLY (SECOND FLOOR) EXISTING CARPET EXISTING PLYWOOD EXISTING WOOD JOISTS NOTE: DRYWALL CEILING ASSEMBLY INSTALLED BELOW (EC03) SEE NOTE ABOVE
	F01 - SLAB ON GRADE (MAIN HALL) 125 MM CONCRETE SLAB 200 MM COMPACTED GRANULAR REFER TO STRUCTURAL NOTE: PREPARE SLAB TO RECEIVE NEW FLOOR FINISH REFER TO ROOM FINISH SCHEDULE
	F02 - 2X10 WOOD JOIST FLOOR ASSEMBLY (ADDITION) 16 MM PLYWOOD 235 MM WOOD JOISTS 400 MM O.C. REFER TO STRUCTURAL NOTE: PREPARE SUBSTRATE TO RECEIVE NEW FLOOR FINISH REFER TO ROOM FINISH SCHEDULE

2 FLOOR ASSEMBLIES
A002 1 : 25

7) FLOOR FINISH MATERIALS

FF01 - TYPICAL POLISHED CONCRETE	
TYPE:	GREEN ENDURANCE ARCHITECTURAL POLISHED CONCRETE
PRODUCT:	PC CLASS 3 AGGREGATE EXPOSURE CPC LEVEL 3 POLISHED APPEARANCE
FINISH:	POLISHED CONCRETE
DESCRIPTION:	PROVIDE POLISHED CONCRETE FINISHING INCLUDING BUT NOT LIMITED TO THE FOLLOWINGS: POLISHED CONCRETE FLOOR FINISHING SYSTEM CONSISTING OF: SURFACE PREPARATION, APPLICATION OF CLEAR, COLOURLESS LIQUID CONCRETE HARDENER & DENSIFIER, GRINDING & POLISHING FLOOR TO DESIRED FINISH & APPLICATION OF WATER-BASED CONCRETE ENHANCER. COLOR TO BE CONFIRMED BY ARCHITECT GC / SUB TO PROVIDE SAMPLE TO BE APPROVED FOLLOW ALL MANUFACTURER'S INSTALLATION GUIDELINES
COLOR:	
INSTALLATION:	

FF02 - TYPICAL FLOOR - TYPE 1 (FIELD)	
MANUFACTURER:	FORBO - FLOORING SYSTEMS
PRODUCT:	MARMOLEUM SLATE
COLOR:	LAKELAND SHALE E3747
FINISH:	SHEET FLOORING GC / SUB TO PROVIDE SAMPLE TO BE APPROVED SHEET FLOORING MAXIMUM SIZES TO BE USED ETU PASTE WELD (REFER TO SPEC) TO MATCH FLOOR FOLLOW ALL MANUFACTURER'S INSTALLATION GUIDELINES
SIZE:	
SEAM WELD:	
INSTALLATION:	

FF03 - TYPICAL FLOOR - TYPE 2 (ACCENT)	
MANUFACTURER:	FORBO - FLOORING SYSTEMS
PRODUCT:	MARMOLEUM SLATE
COLOR:	WELSH SHALE E3725
FINISH:	SHEET FLOORING GC / SUB TO PROVIDE SAMPLE TO BE APPROVED SHEET FLOORING MAXIMUM SIZES TO BE USED ETU PASTE WELD (REFER TO SPEC) TO MATCH FLOOR FOLLOW ALL MANUFACTURER'S INSTALLATION GUIDELINES
SIZE:	
SEAM WELD:	
INSTALLATION:	

8) WALL BASE

R01 - TYPICAL WOOD BASE	
PRODUCT:	RED OAK - RIFCUT
COLOR/FINISH:	SHERWIN WILLIAMS SW3203 CINNAMON ON RED OAK
THICKNESS:	16mm (5/8")
HEIGHT:	150mm (6")
SIZE:	USE LONGEST CONTINUOUS LENGTHS
INSTALLATION:	FOLLOW ALL MANUFACTURER'S INSTALLATION GUIDELINES USE SCARF, FINGER, MITRE JOINTS. USE WOOD GLUE & MECHANICAL FASTENERS. MAKE GOOD ALL WORK.

R02 - RUBBER BASEBOARD	
MANUFACTURER:	JOHNCOITE
PRODUCT:	BASEWORKS THERMOSET RUBBER WALL BASE (TYPE TS)
COLOR:	COLOR TO BE SELECTED FROM ALL MANUFACTURE COLOURS TO BE CONFIRMED BY ARCH & OWNER GC / SUB TO PROVIDE SAMPLE TO BE APPROVED 150mm (6")
HEIGHT:	
SIZE:	USE LONGEST LENGTH
INSTALLATION:	FOLLOW ALL MANUFACTURER'S INSTALLATION GUIDELINES

3) CEILING ASSEMBLIES

NOTE: EXISTING ASSEMBLIES ARE FOR REFERENCE ONLY
CONTRACTOR TO CONFIRM EXACT ASSEMBLY ON SITE

	EC01 - EXISTING ACOUSTIC TILE (ACT) CEILING - 2X4 EXISTING 2X4 ACT EXISTING ACT GRID SYSTEM NOTE: REFER TO REFLECTED CEILING PLANS & ASSOCIATED DRAWINGS. EXISTING GRID TO BE REUSED, ACT PANELS TO BE REPLACED SEE NOTE ABOVE
	EC02 - EXISTING DRYWALL CEILING ON STUDS EXISTING WOOD STUDS EXISTING DRYWALL NOTE: REFER TO REFLECTED CEILING PLANS & ASSOCIATED DRAWINGS. ALL EXISTING TO BE REMOVED / DISPOSED. SEE NOTE ABOVE
	EC03 - EXISTING TYP. FLAT DRYWALL CEILING EXISTING DRYWALL NOTE: REFER TO REFLECTED CEILING PLANS & ASSOCIATED DRAWINGS. ALL EXISTING TO BE REMOVED / DISPOSED.
	EC04 - EXISTING EXPOSED ROOF GC TO REPAINT AND MAKE GOOD, ALLOW FOR PAINT FINISH COLOR TO BE REVIEWED/APPROVED BY ARCHITECT. NOTE: REFER TO REFLECTED CEILING PLANS & ASSOCIATED DRAWINGS. GC & SUB SHALL ABIDE BY LOCAL CODES
	C01 - ACOUSTIC TILE (ACT) CEILING - 2X4 2X4 ACT (ACT1) ACT GRID SYSTEM NOTE: REFER TO REFLECTED CEILING PLANS & ASSOCIATED DRAWINGS. ALL REQUIRED FRAMING/SUSPENSION SYSTEMS TO BE BY GC &/OR INSTALLATION CONTRACTOR. GC & SUB SHALL ABIDE BY LOCAL CODES.
	C02 - TYPICAL FLAT GYPSUM WALL BOARD CEILING 89 MM WOOD STUD FRAMING (C-PT1) 16 MM GYPSUM WALL BOARD NOTE: REFER TO REFLECTED CEILING PLANS & ASSOCIATED DRAWINGS. ALL REQUIRED FRAMING/SUSPENSION SYSTEMS TO BE BY GC &/OR INSTALLATION CONTRACTOR. GC & SUB SHALL ABIDE BY LOCAL CODES.

3 CEILING ASSEMBLIES
A002 1 : 25


8) CEILING FINISH MATERIALS

ACT01 - ACOUSTIC CEILING TILE	
MANUFACTURER:	ARMSTRONG WORLD INDUSTRIES
PRODUCT:	CALLALAN WITH PRELUDE XL 15/16" SUSPENSION SYSTEM
COLOR:	WHITE
FIRE PERFORMANCE:	CLASS A
ITEM:	2620
SIZE:	24" X 48"
THICKNESS:	1"
LIGHT REFLECTANCE:	0.85
NRC:	0.85
AC:	170
CAC:	35
NOTE:	REFER TO REFLECTED CEILING PLANS & ASSOCIATED DRAWINGS. ALL REQUIRED FRAMING/SUSPENSION SYSTEMS TO BE BY GC &/OR INSTALLATION CONTRACTOR. GC & SUB SHALL ABIDE BY LOCAL CODES.

C-PT1 - TYPICAL CEILING PAINT TYPE 1	
MANUFACTURER:	BENJAMIN MOORE (OR APPROVED EQUAL).
SERIES:	REFER TO SPECS.
COLOR:	SIMPLY WHITE (OR APPROVED EQUAL). TO INCLUDE 12" x 12" MOCK-UPS. REFER TO DRAWINGS. ALL FINISHES FOR GYPSUM CEILING SHALL INCLUDE HIGHEST QUALITY OF PRIMER ON CEILINGS.
LOCATION:	
NOTE:	

ROOM SCHEDULE								
NUMBER	NAME	AREA	PERIMETER	WALL FINISH	FLOOR FINISH	BASE FINISH	CEILING FINISH	COMMENTS
101	HALL	170 m²	53057	PT1	FF01	801	ACT01	
101A	VEST.	6 m²	9994	PT1	FF01	801	C-PT1	
101B	STORAGE	13 m²	14642	PT1	FF01	802	ACT01	
101C	SERVERY	15 m²	15835	PT1	FF01	802	C-PT1	
101D	LOUN CLUB STORAGE	8 m²	11484	PT1	FF01	802	-	
101E	GENERAL STORAGE	8 m²	11363	PT1	FF01	802	-	
101F	TOWNSHIP STORAGE	8 m²	11365	PT1	FF01	802	-	
101G	MECHANICAL ROOM	8 m²	11506	PT1	FF01	802	-	
102	CORRIDOR	19 m²	27885	PT1	FF02, FF03	801	C-PT1	
103	UNIVERSAL WASHROOM	7 m²	10873	PT1, WT1	FF02, FF03	-	C-PT1	
104	MALE WASHROOM	10 m²	16744	PT1, WT1	FF02, FF03	-	C-PT1	
105	FEMALE WASHROOM	10 m²	17416	PT1, WT1	FF02, FF03	-	C-PT1	
106	SERVICE ROOM	2 m²	5225	PT1	-	802	-	

PRELIMINARY

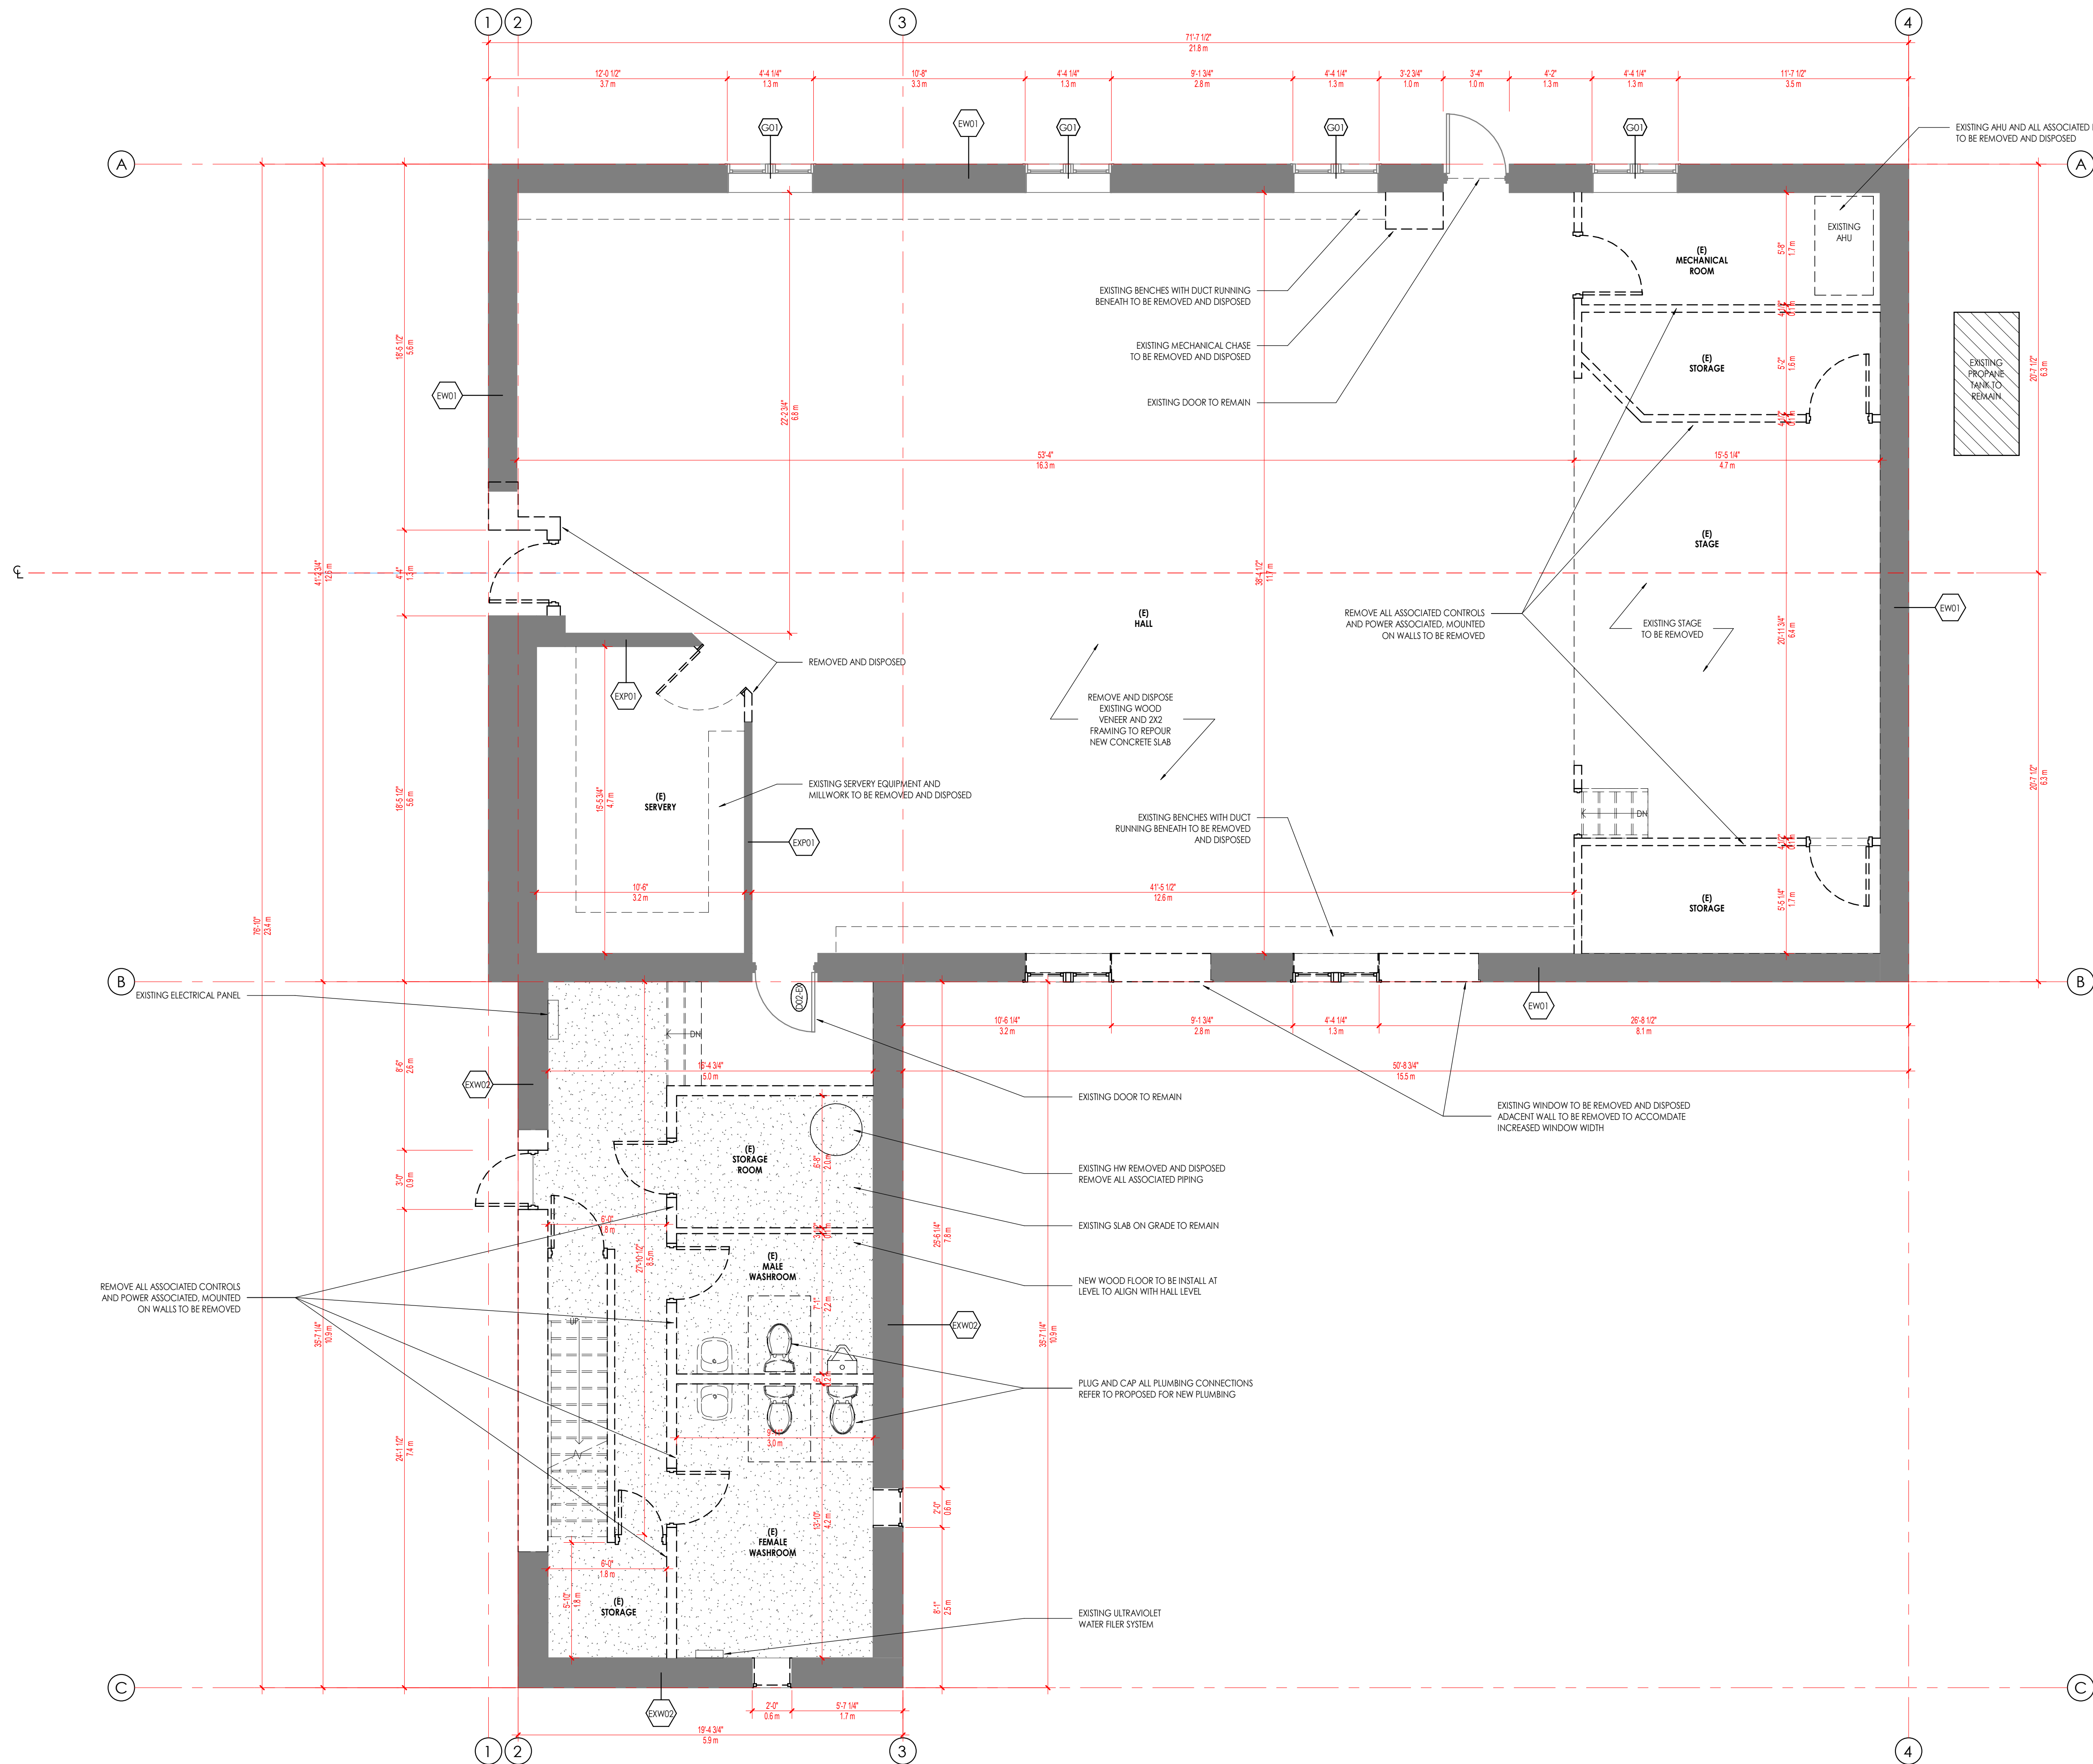

1
A101 GROUND FLOOR DEMOLITION
1 : 50

1	2025 04 22	CONSULTANT COORDINATION
---	------------	-------------------------

NUMBER	DATE	REMARK
--------	------	--------

REVISION TABLE

CONTRACTOR IS TO CHECK AND VERIFY ALL DIMENSIONS AND CONDITIONS ON THE PROJECT AND REPORT ANY DISCREPANCIES TO THE ARCHITECT BEFORE PROCEEDING WITH THE WORK. DRAWINGS ARE NOT TO BE SCALED.

CONTRACT DOCUMENTS ARE THE COPYRIGHT OF THE CONSULTANTS AND SHALL NOT BE USED OR REPRODUCED WITHOUT AUTHORIZATION. DOCUMENTS ARE TO BE RETURNED UPON COMPLETION OF THE PROJECT.

ATA ARCHITECTS

ATA ARCHITECTS INC.
BURLINGTON OFFICE:
3221 NORTH SERVICE RD, SUITE 101
BURLINGTON ONTARIO L7N 3G2
T 905 849 6986
E admin@ataarchitectsinc.ca
www.ataarchitectsinc.ca



SEALS

PROJECT

BELWOOD HALL CENTRE
WELLINGTON

37 QUEEN ST.
BELWOOD, ON

DRAWING

DEMO GROUND FLOOR

DRAWN

KS, AA, CG

SCALE

1 : 50

DATE

2025 04 22

CHECKED

MWB


PROJECT

24-1622

DRAWING

A101

PRELIMINARY

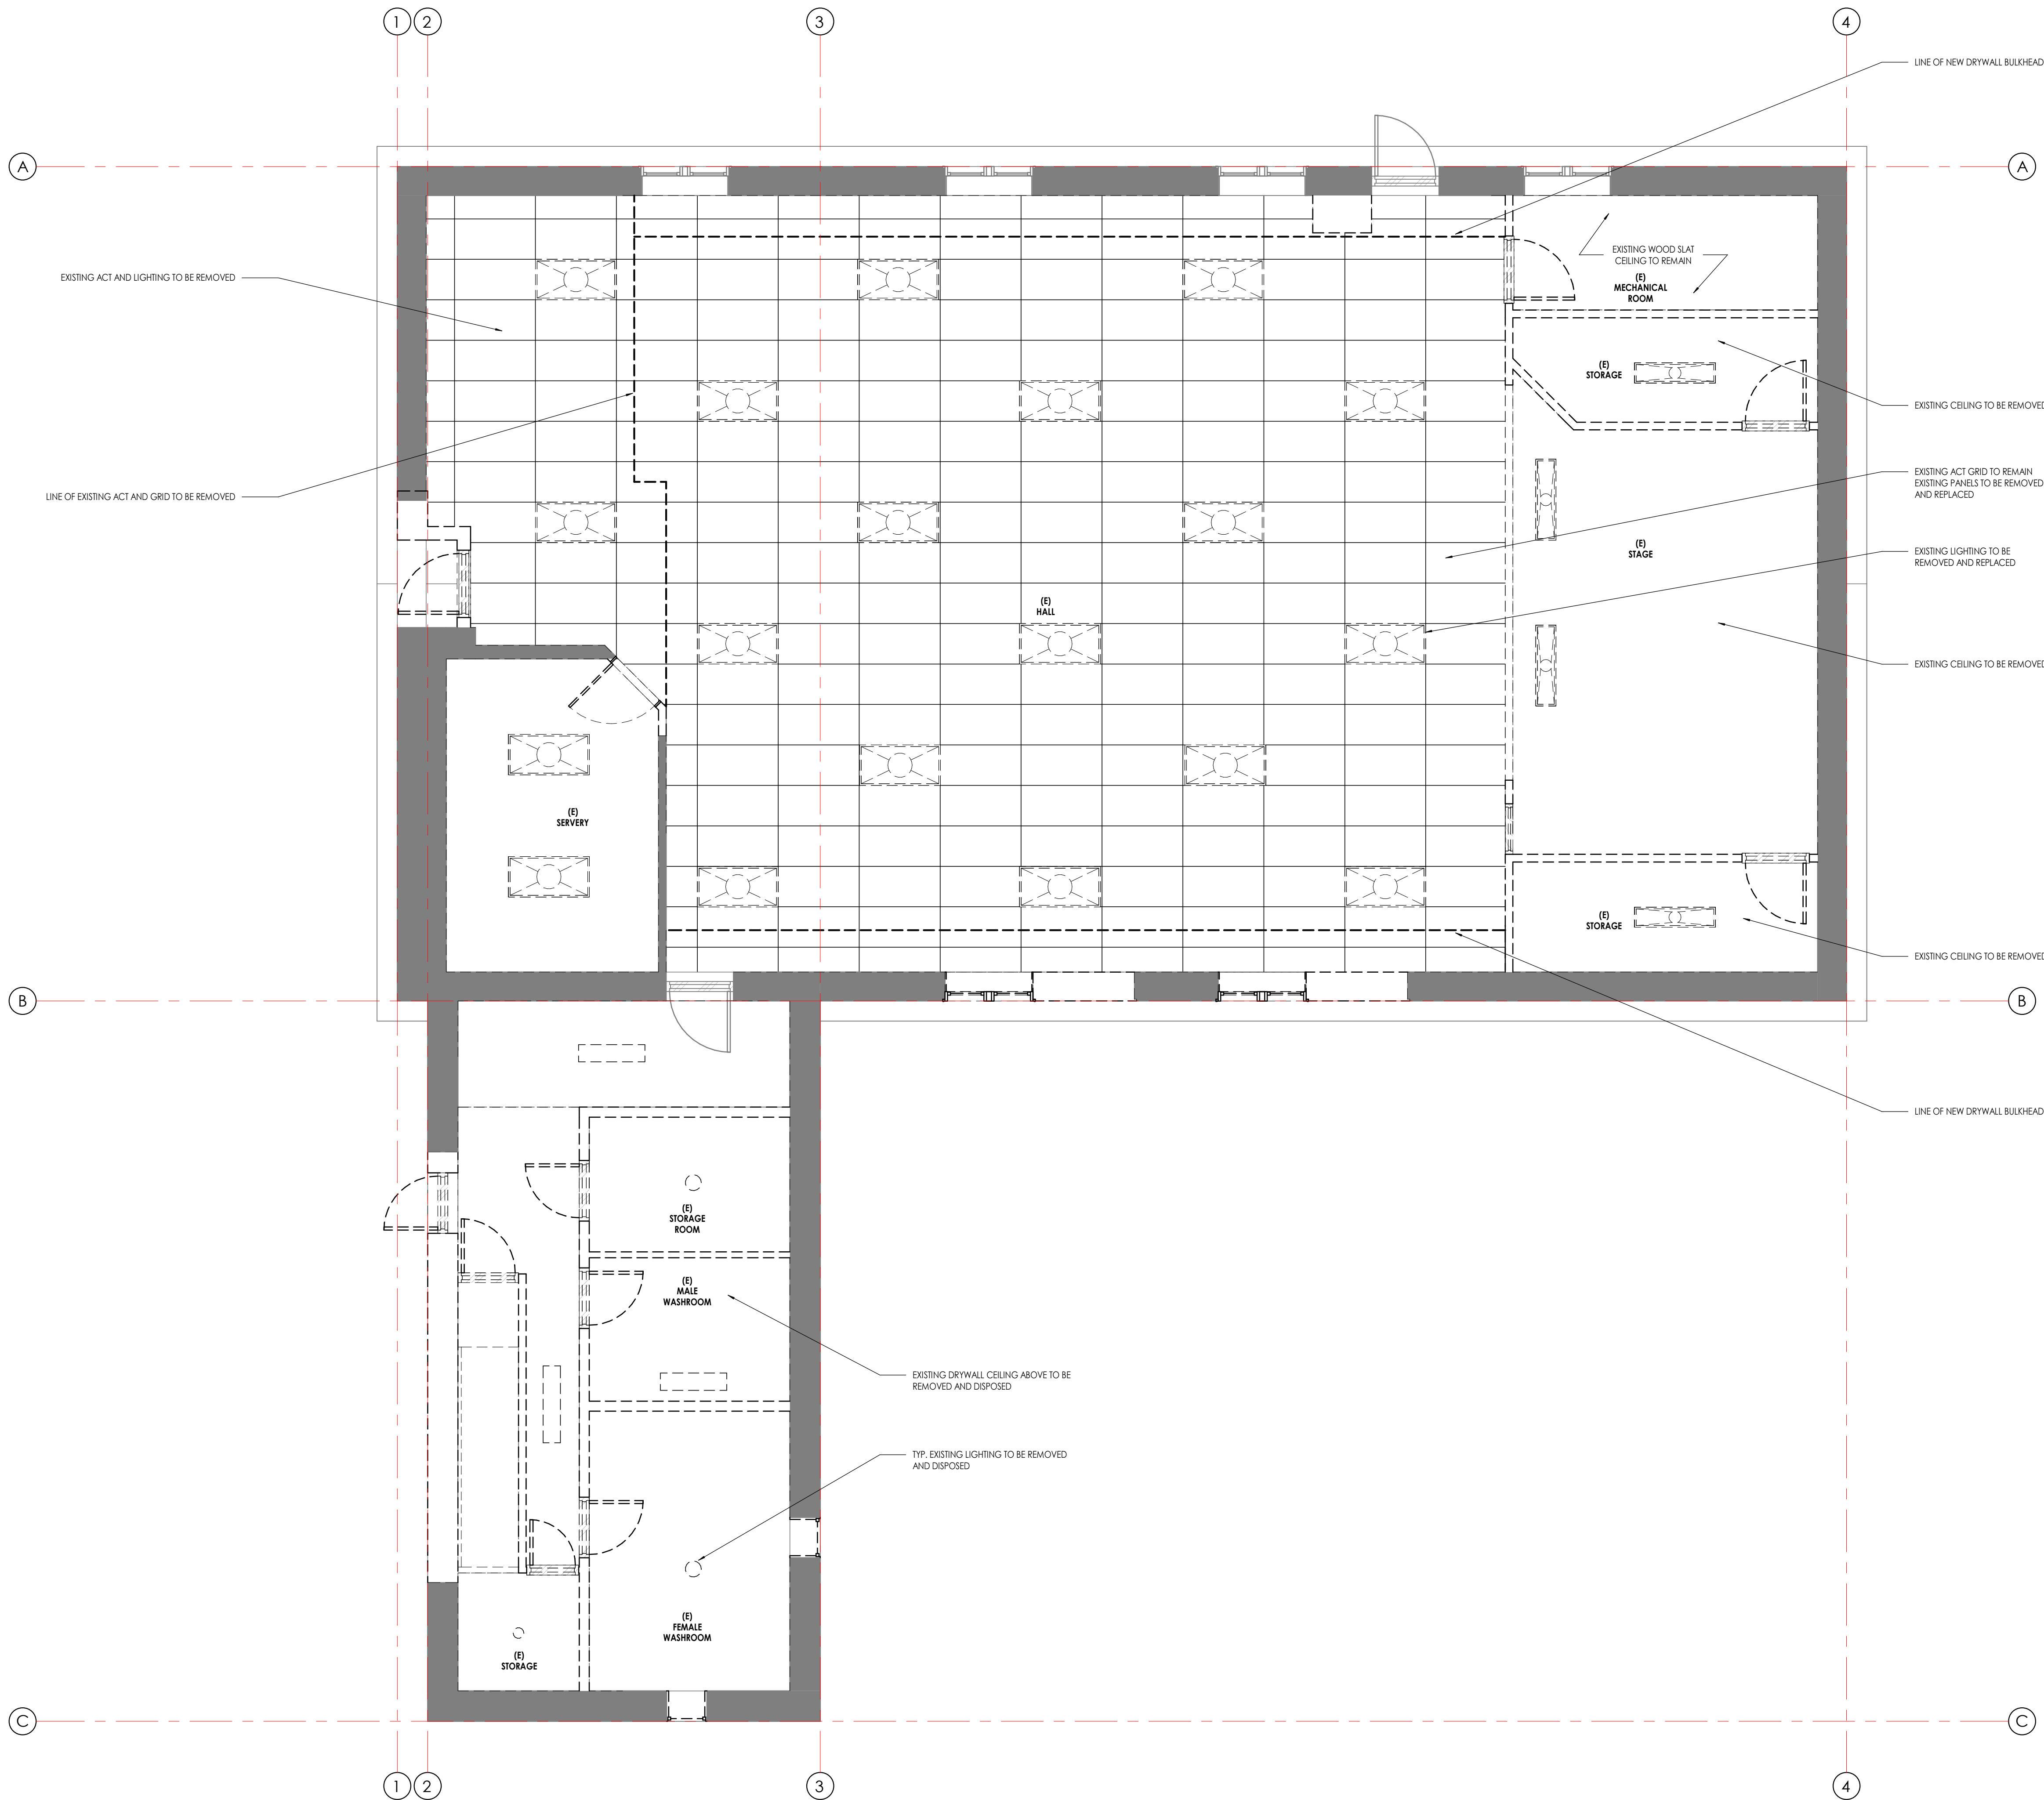

1
A104 GROUND FLOOR RCP DEMOLITION
1 : 50

1	2025 04 22	CONSULTANT COORDINATION
---	------------	-------------------------

NUMBER	DATE	REMARK
--------	------	--------

REVISION TABLE

CONTRACTOR IS TO CHECK AND VERIFY ALL DIMENSIONS AND CONDITIONS ON THE PROJECT AND REPORT ANY DISCREPANCIES TO THE ARCHITECT BEFORE PROCEEDING WITH THE WORK. DRAWINGS ARE NOT TO BE SCALED.

CONTRACT DOCUMENTS ARE THE COPYRIGHT OF THE CONSULTANTS AND SHALL NOT BE USED OR REPRODUCED WITHOUT AUTHORIZATION. DOCUMENTS ARE TO BE RETURNED UPON COMPLETION OF THE PROJECT.

ATA ARCHITECTS

ATA ARCHITECTS INC.

BURLINGTON OFFICE:
3221 NORTH SERVICE RD, SUITE 101
BURLINGTON ONTARIO L7N 3G2

T 905 849 6986
E admin@ataarchitectsinc.com
www.ataarchitectsinc.ca



SEALS

PROJECT

BELWOOD HALL CENTRE
WELLINGTON

37 QUEEN ST.
BELWOOD, ON

DRAWING

DEMO GROUND FLOOR RCP

DRAWN

KS, AA, CG

SCALE

1 : 50

DATE

2025 04 22

CHECKED

MWB


PROJECT

24-1622

DRAWING

A104

PRELIMINARY

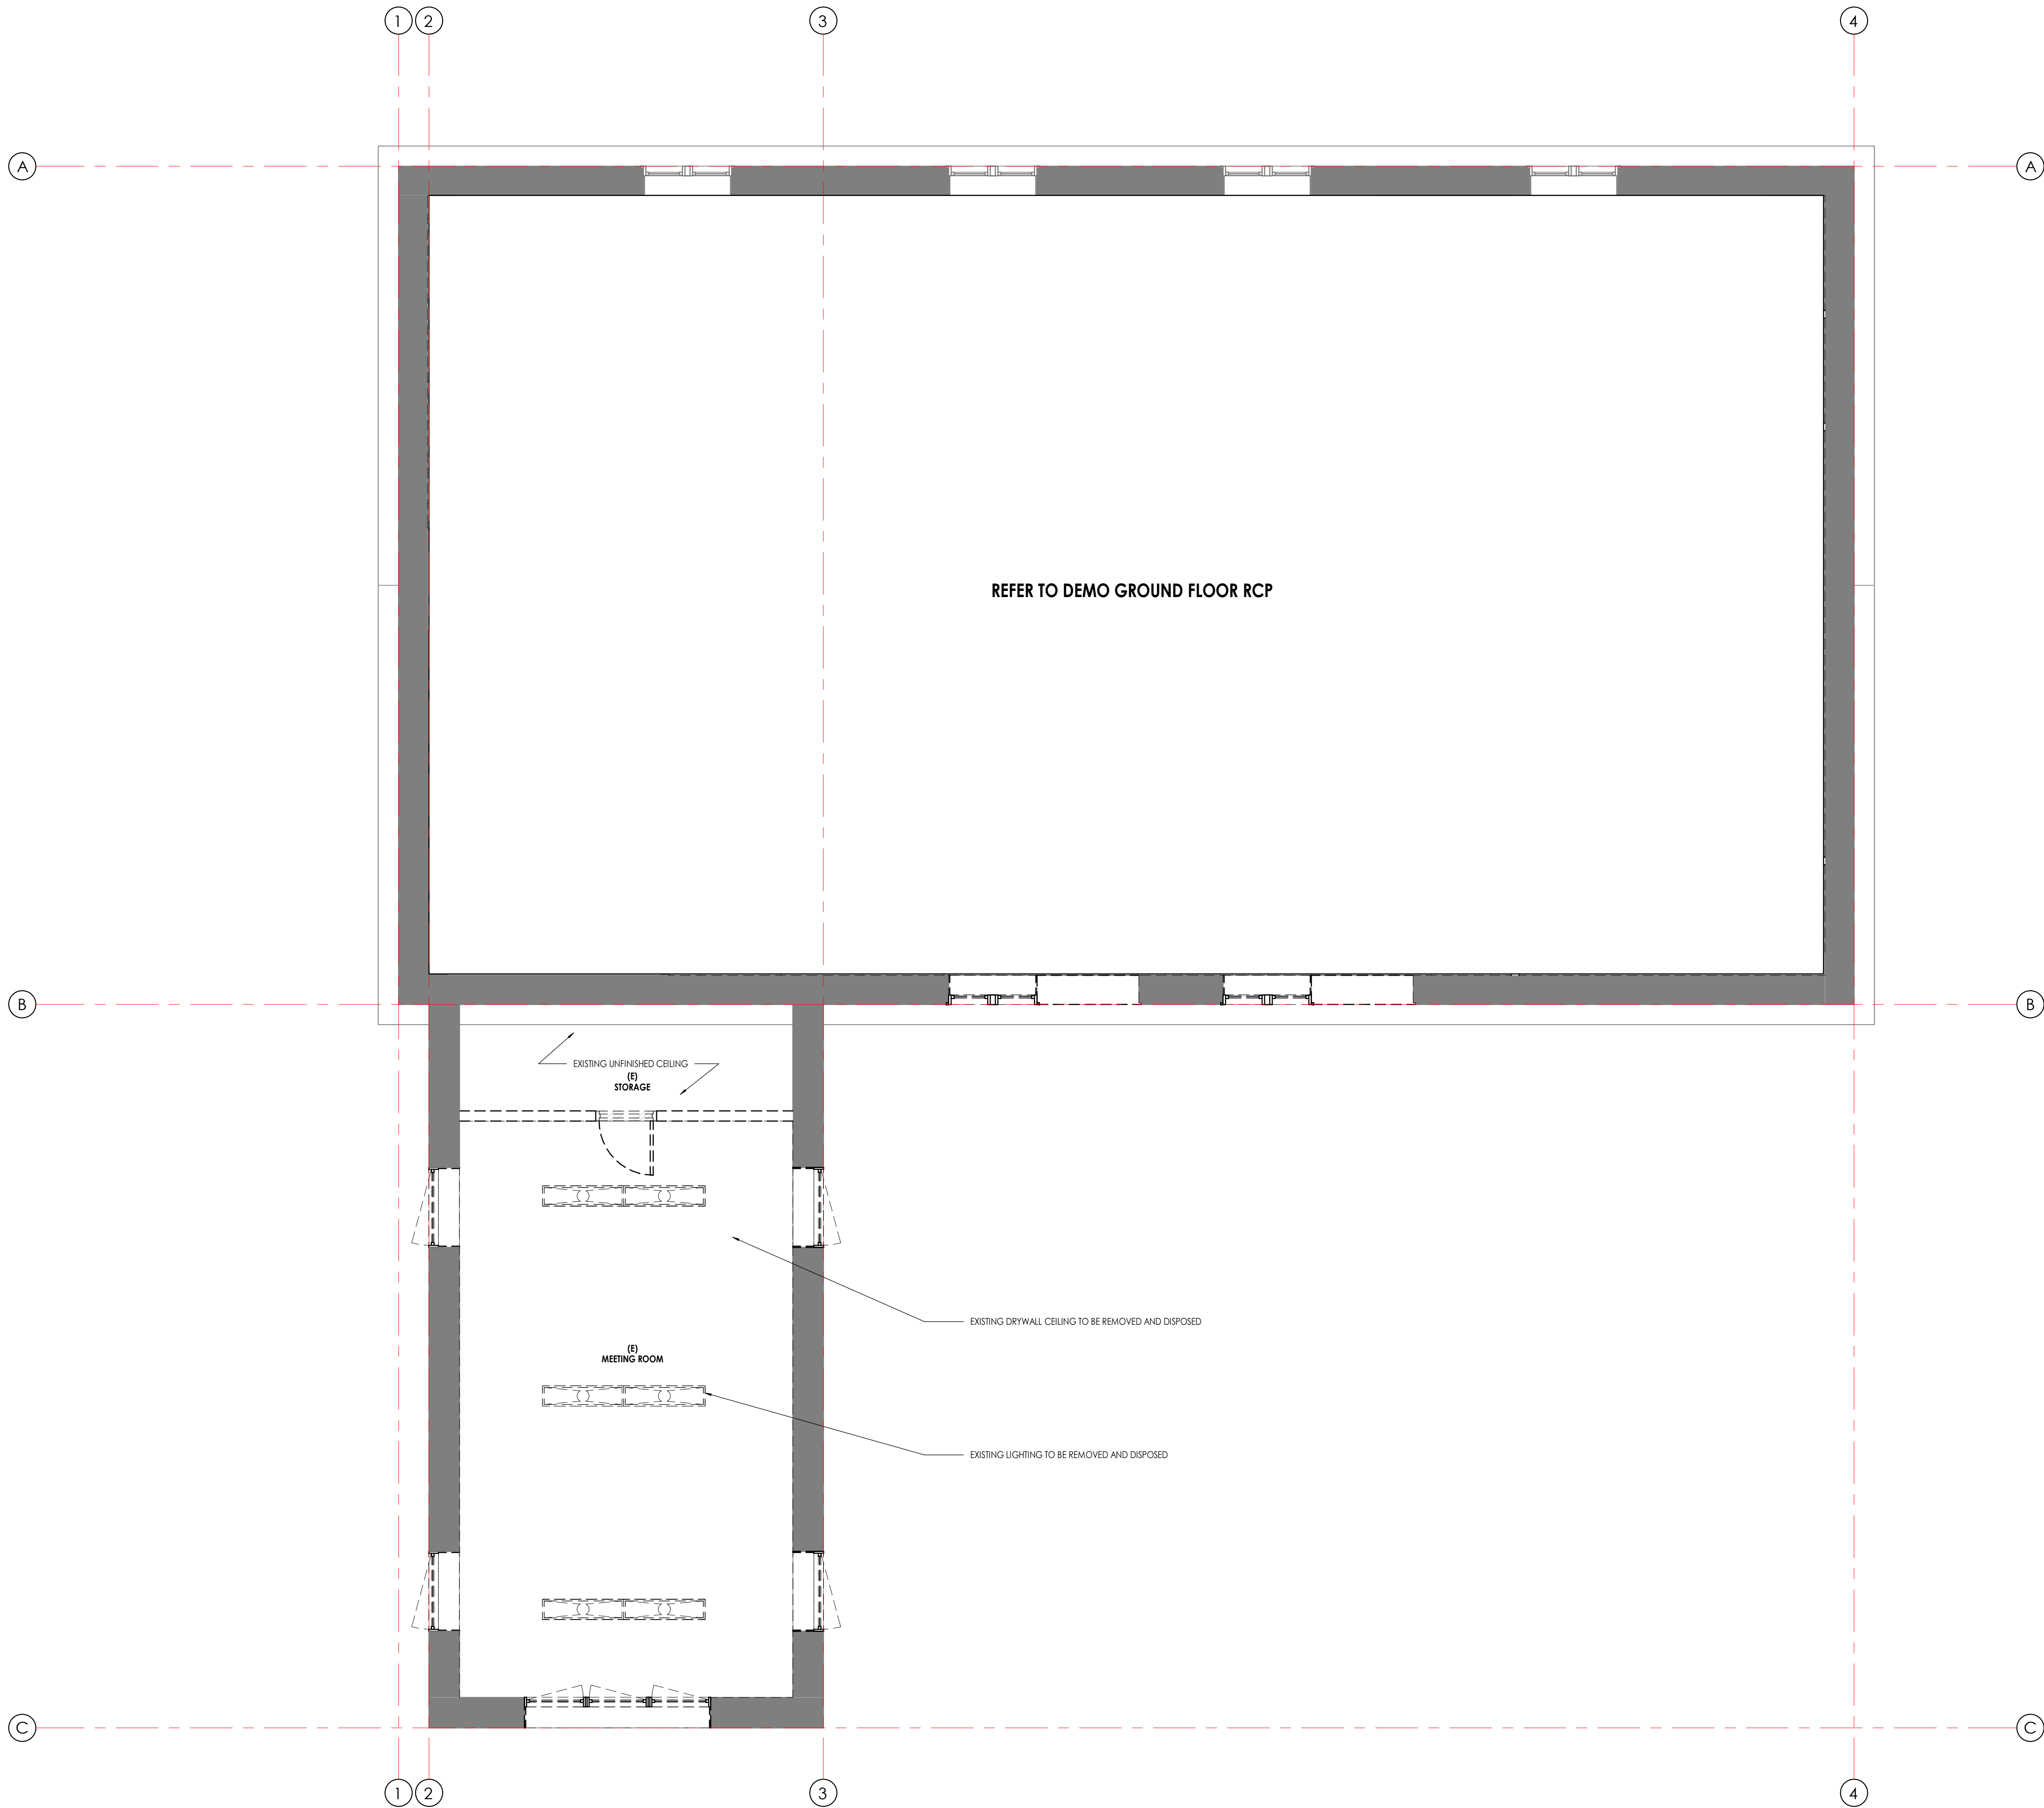

1	2025 04 22	CONSULTANT COORDINATION
---	------------	-------------------------

NUMBER	DATE	REMARK
--------	------	--------

REVISION TABLE

CONTRACTOR IS TO CHECK AND VERIFY ALL DIMENSIONS AND CONDITIONS ON THE PROJECT AND REPORT ANY DISCREPANCIES TO THE ARCHITECT BEFORE PROCEEDING WITH THE WORK. DRAWINGS ARE NOT TO BE SCALED.

CONTRACT DOCUMENTS ARE THE COPYRIGHT OF THE CONSULTANTS AND SHALL NOT BE USED OR REPRODUCED WITHOUT AUTHORIZATION. DOCUMENTS ARE TO BE RETURNED UPON COMPLETION OF THE PROJECT.

ATA ARCHITECTS

ATA ARCHITECTS INC.

BURLINGTON OFFICE:
3221 NORTH SERVICE RD, SUITE 101
BURLINGTON ONTARIO L7N 3G2

T 905 849 6966
E admin@ataarchitectsinc.com
www.ataarchitectsinc.ca



SEALS

PROJECT

BELWOOD HALL CENTRE
WELLINGTON

37 QUEEN ST.
BELWOOD, ON

DRAWING

DEMO SECOND FLOOR RCP

DRAWN

KS, AA, CG

SCALE

1 : 50

DATE

2025 04 22

CHECKED

MWB


PROJECT

24-1622

DRAWING

A105

PRELIMINARY

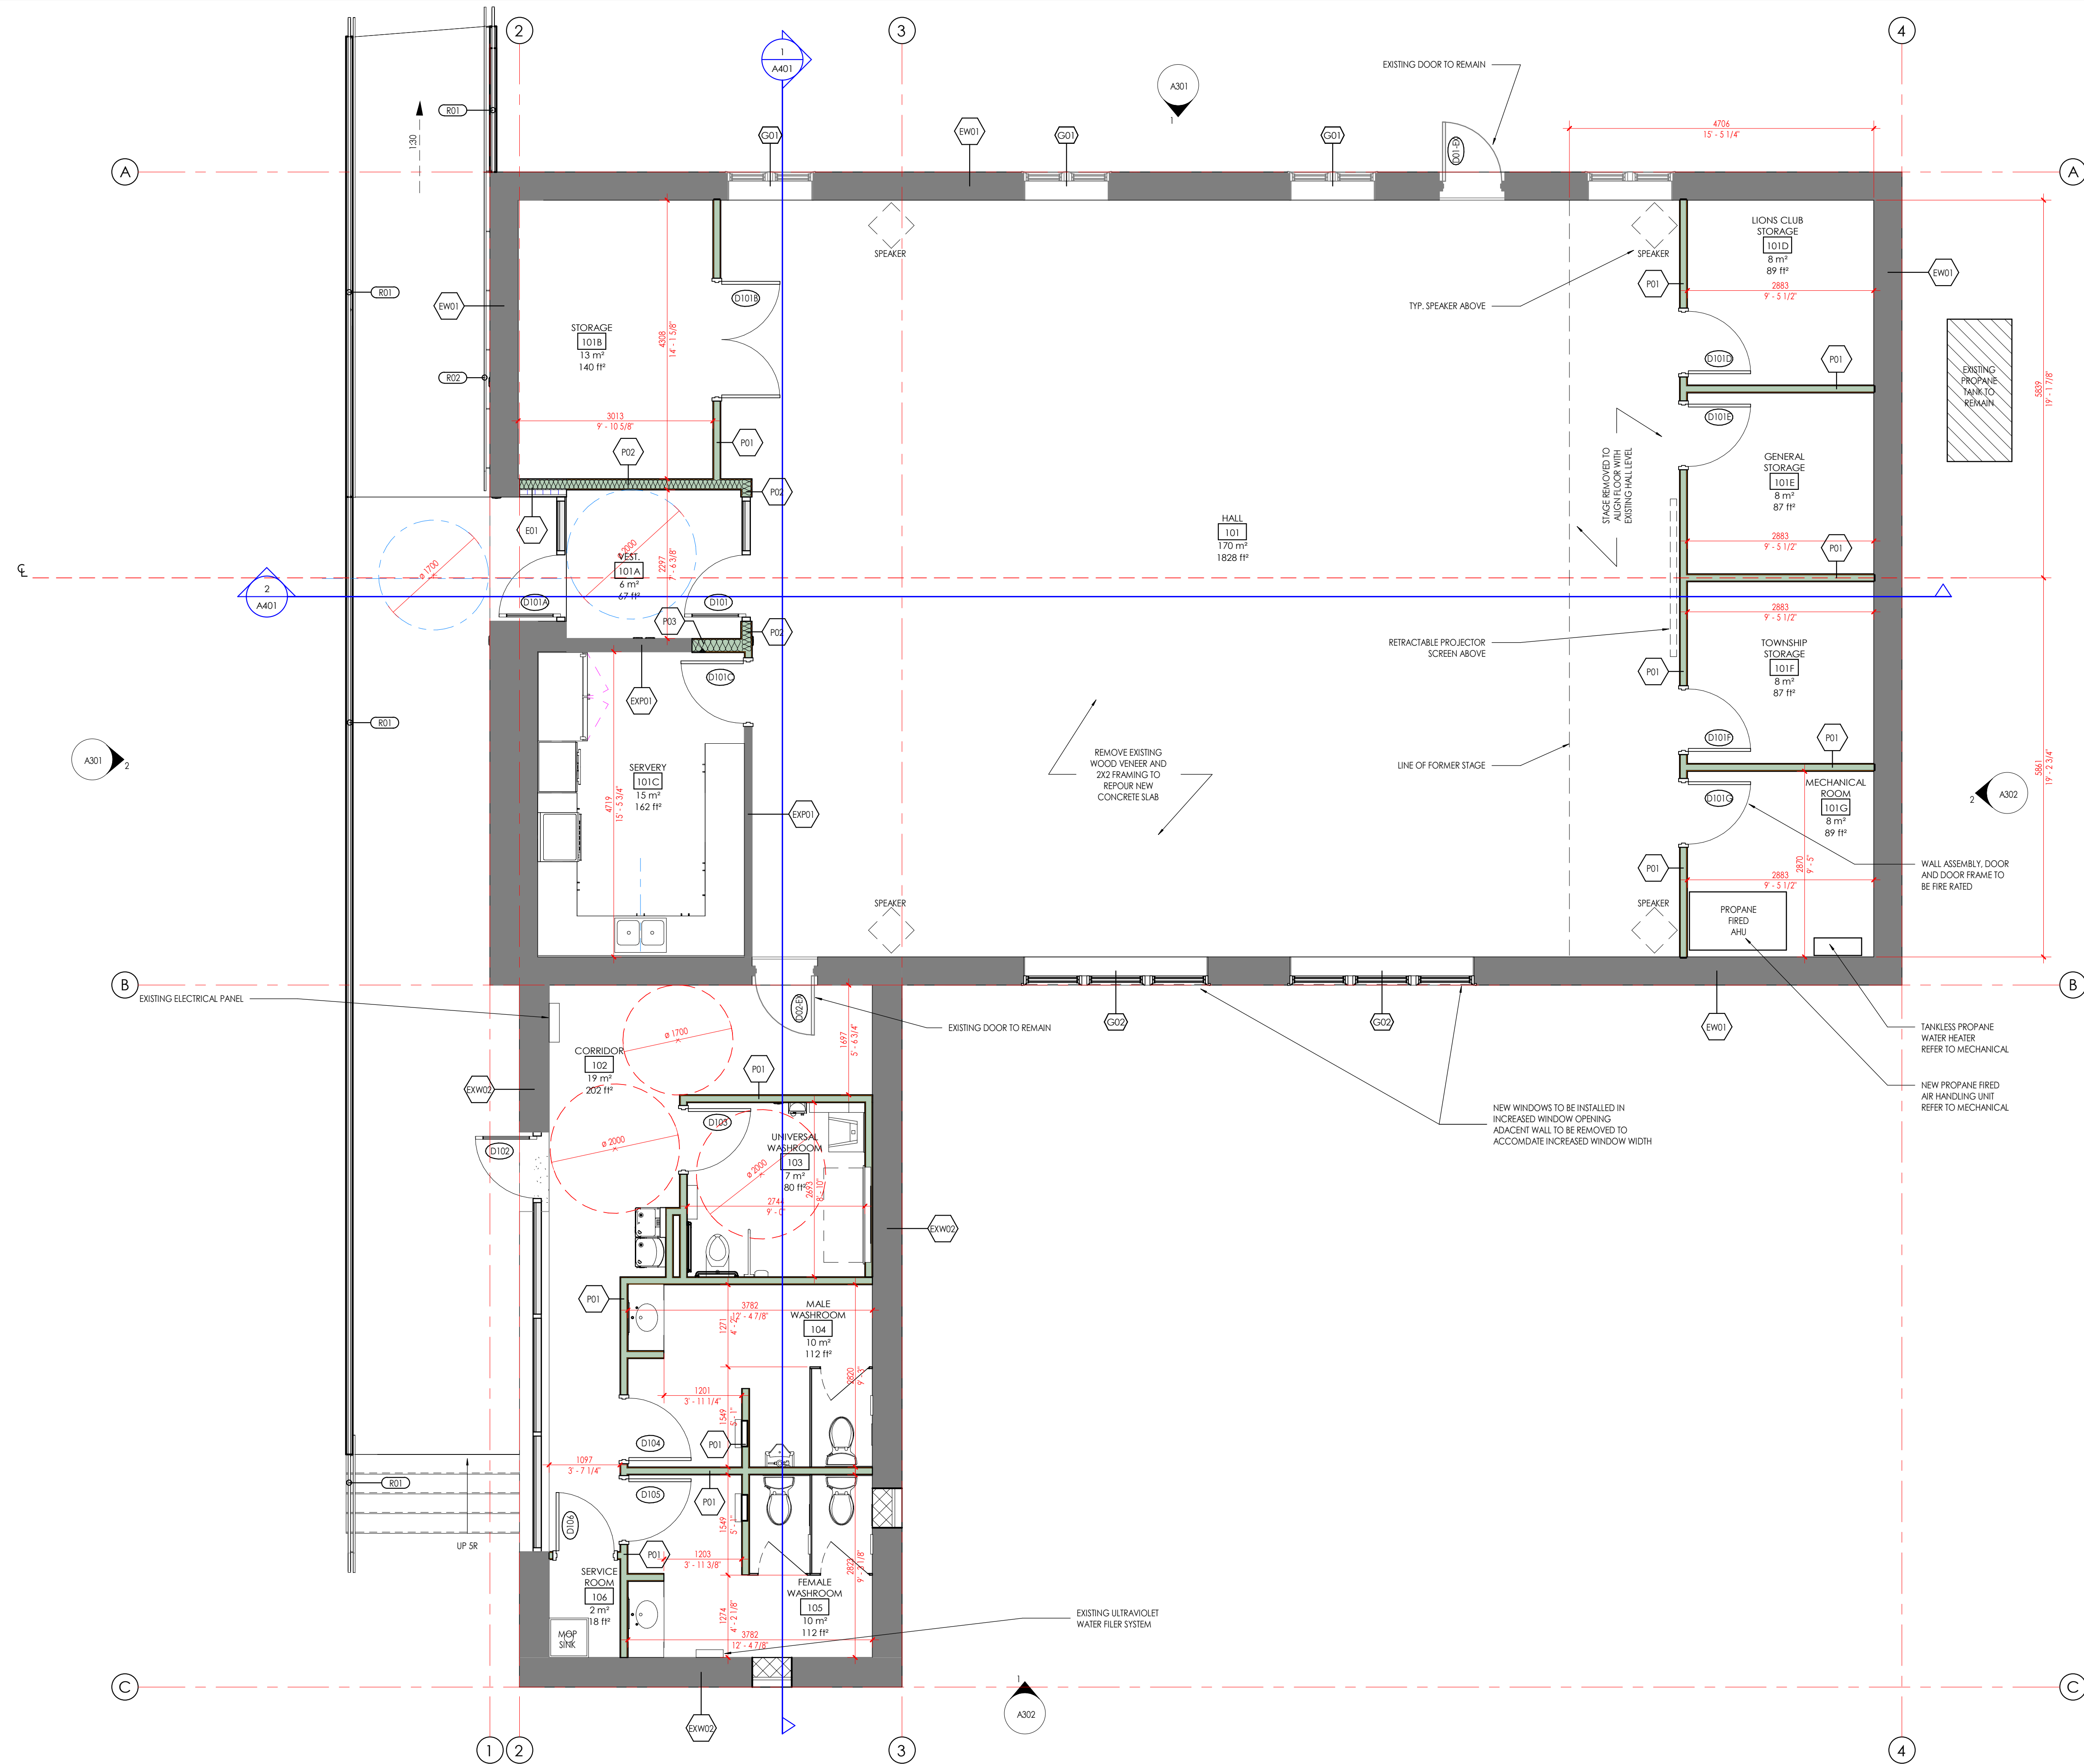

1
A201
PROPOSED GROUND FLOOR
1 : 50

1	2025 04 22	CONSULTANT COORDINATION
---	------------	-------------------------

NUMBER	DATE	REMARK
--------	------	--------

REVISION TABLE

CONTRACTOR IS TO CHECK AND VERIFY ALL DIMENSIONS AND CONDITIONS ON THE PROJECT AND REPORT ANY DISCREPANCIES TO THE ARCHITECT BEFORE PROCEEDING WITH THE WORK. DRAWINGS ARE NOT TO BE SCALED.

CONTRACT DOCUMENTS ARE THE COPYRIGHT OF THE CONSULTANTS AND SHALL NOT BE USED OR REPRODUCED WITHOUT AUTHORIZATION. DOCUMENTS ARE TO BE RETURNED UPON COMPLETION OF THE PROJECT.

ATA ARCHITECTS

ATA ARCHITECTS INC.

BURLINGTON OFFICE:

3221 NORTH SERVICE RD, SUITE 101

BURLINGTON ONTARIO L7N 3G2

T 905 849 6986

E admin@ataarchitectsinc.com

www.ataarchitectsinc.ca



SEALS

PROJECT

BELWOOD HALL CENTRE
WELLINGTON

37 QUEEN ST.
BELWOOD, ON

DRAWING

PROPOSED GROUND FLOOR

DRAWN

KS, AA, CG

SCALE

1 : 50

DATE

2025 04 22

CHECKED


MWB

PROJECT


24-1622

DRAWING

A201

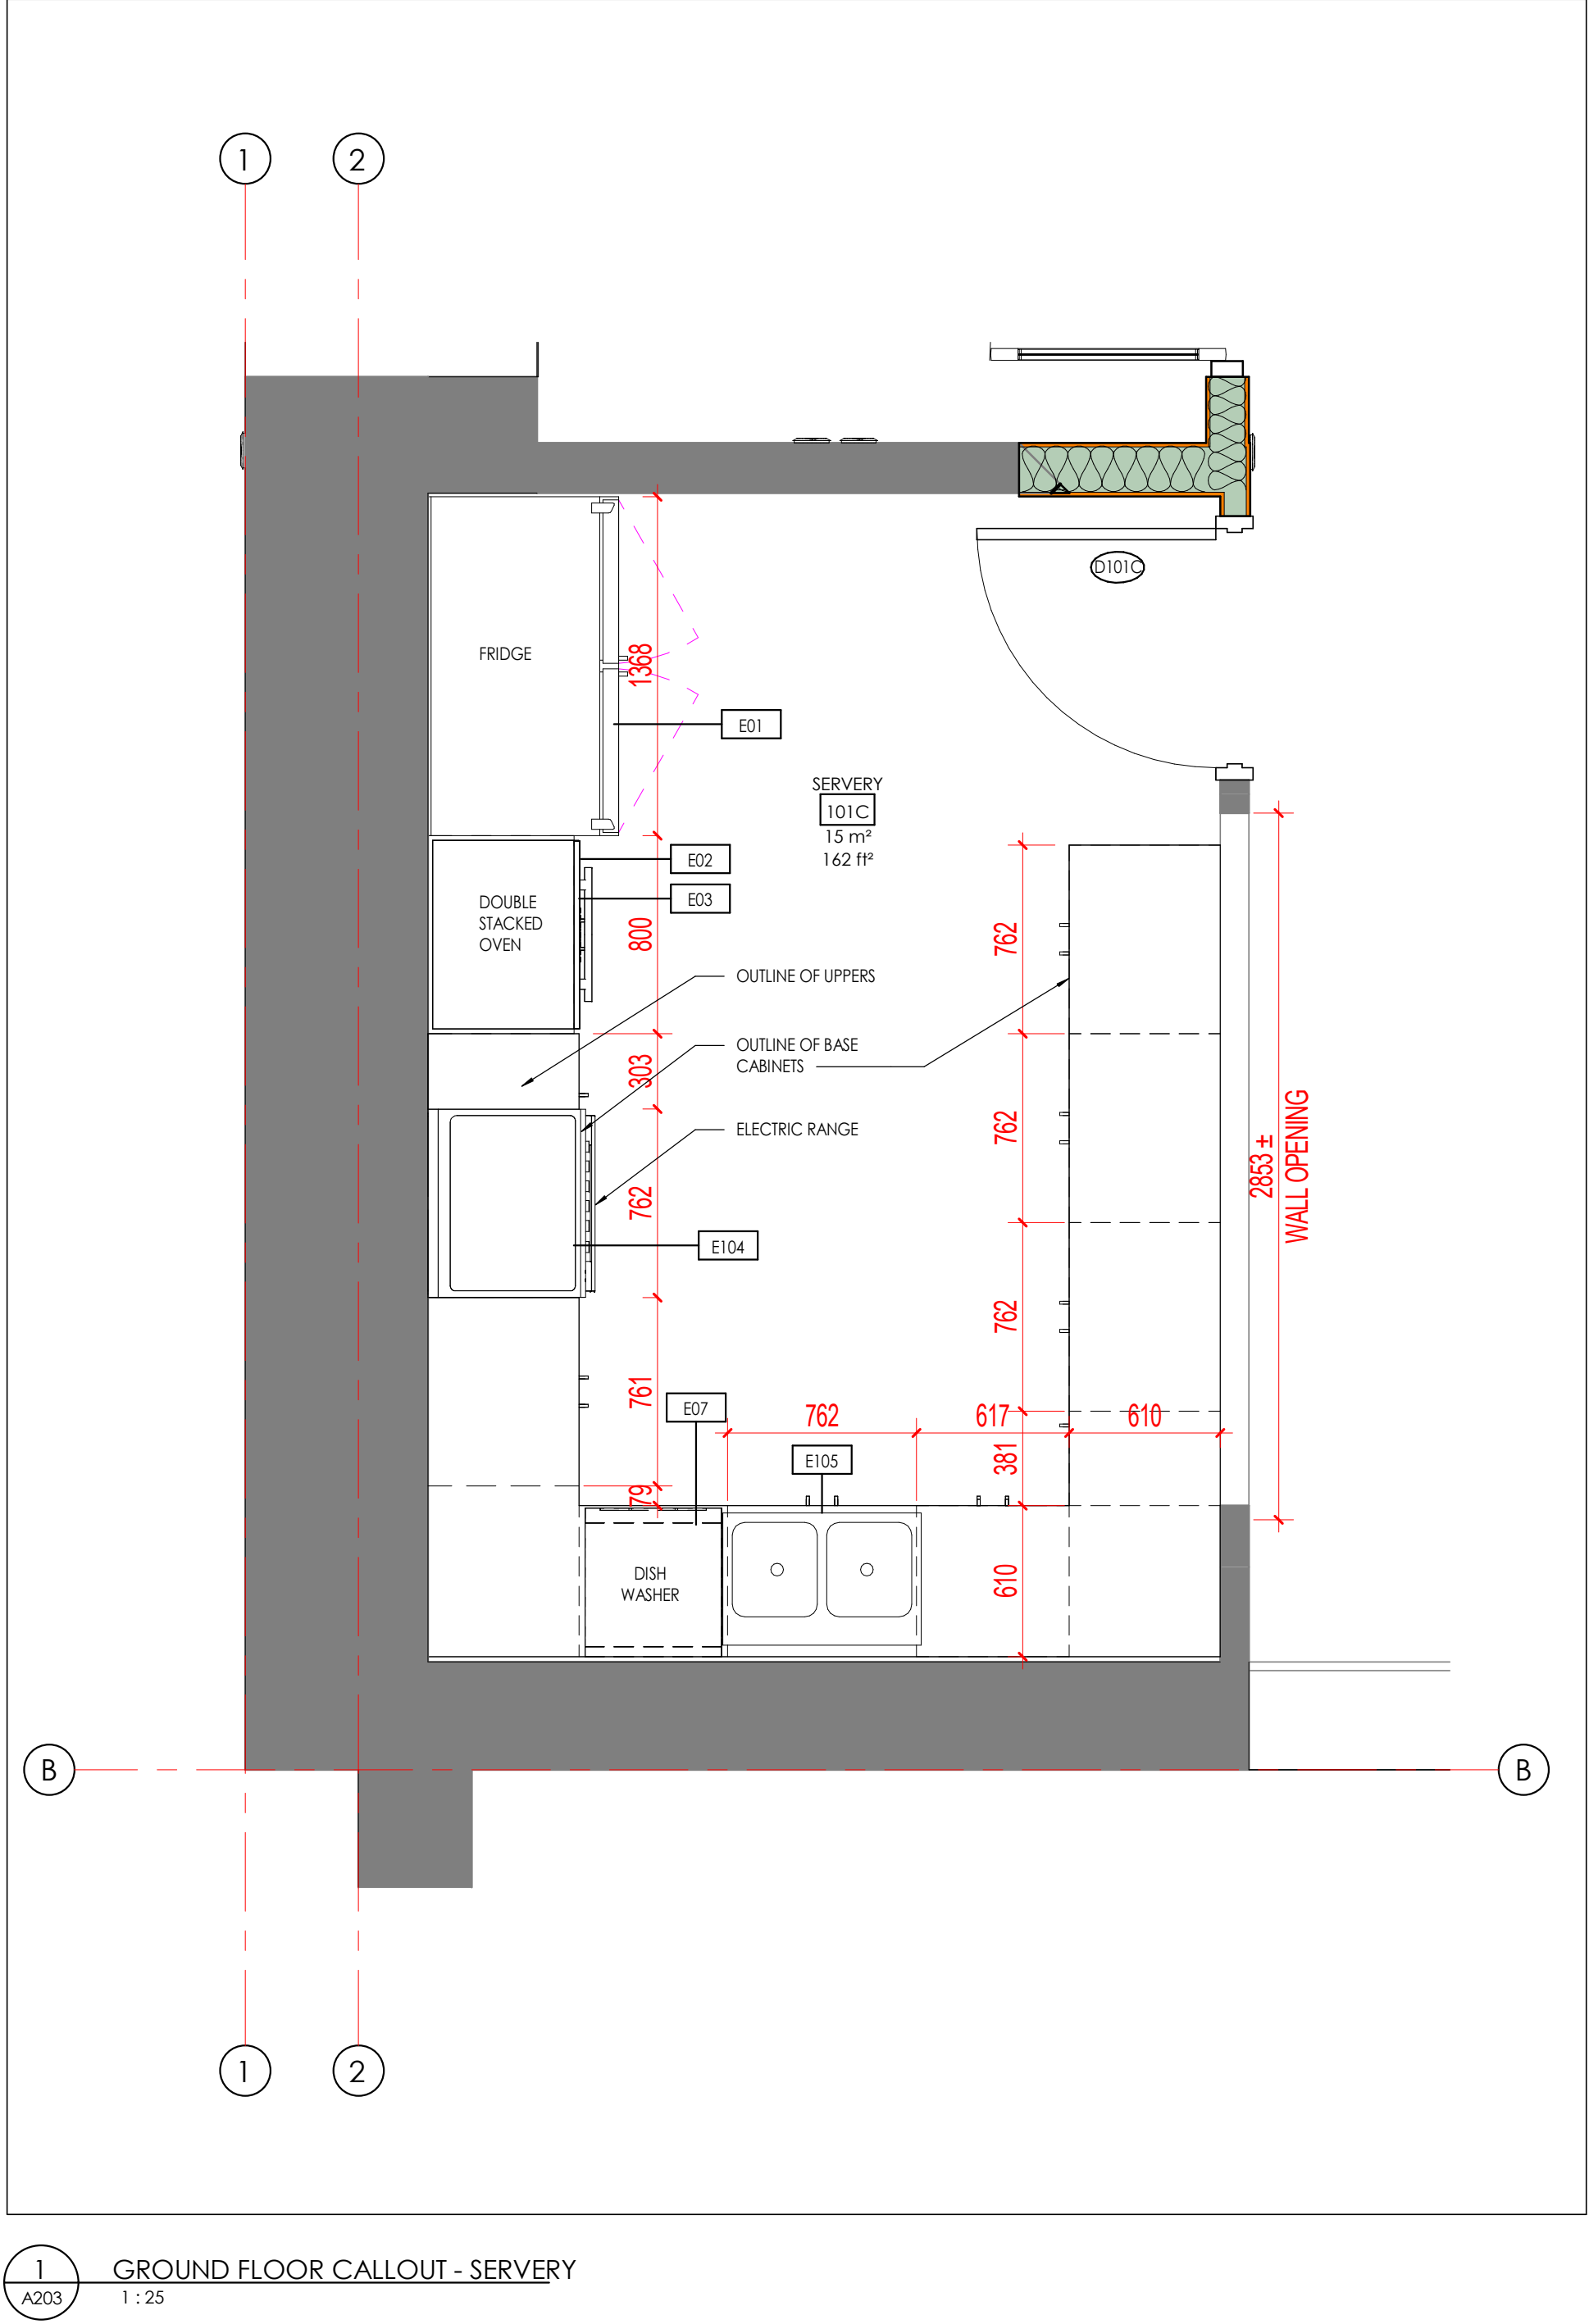

1
A203
GROUND FLOOR CALLOUT - SERVERY
1 : 25

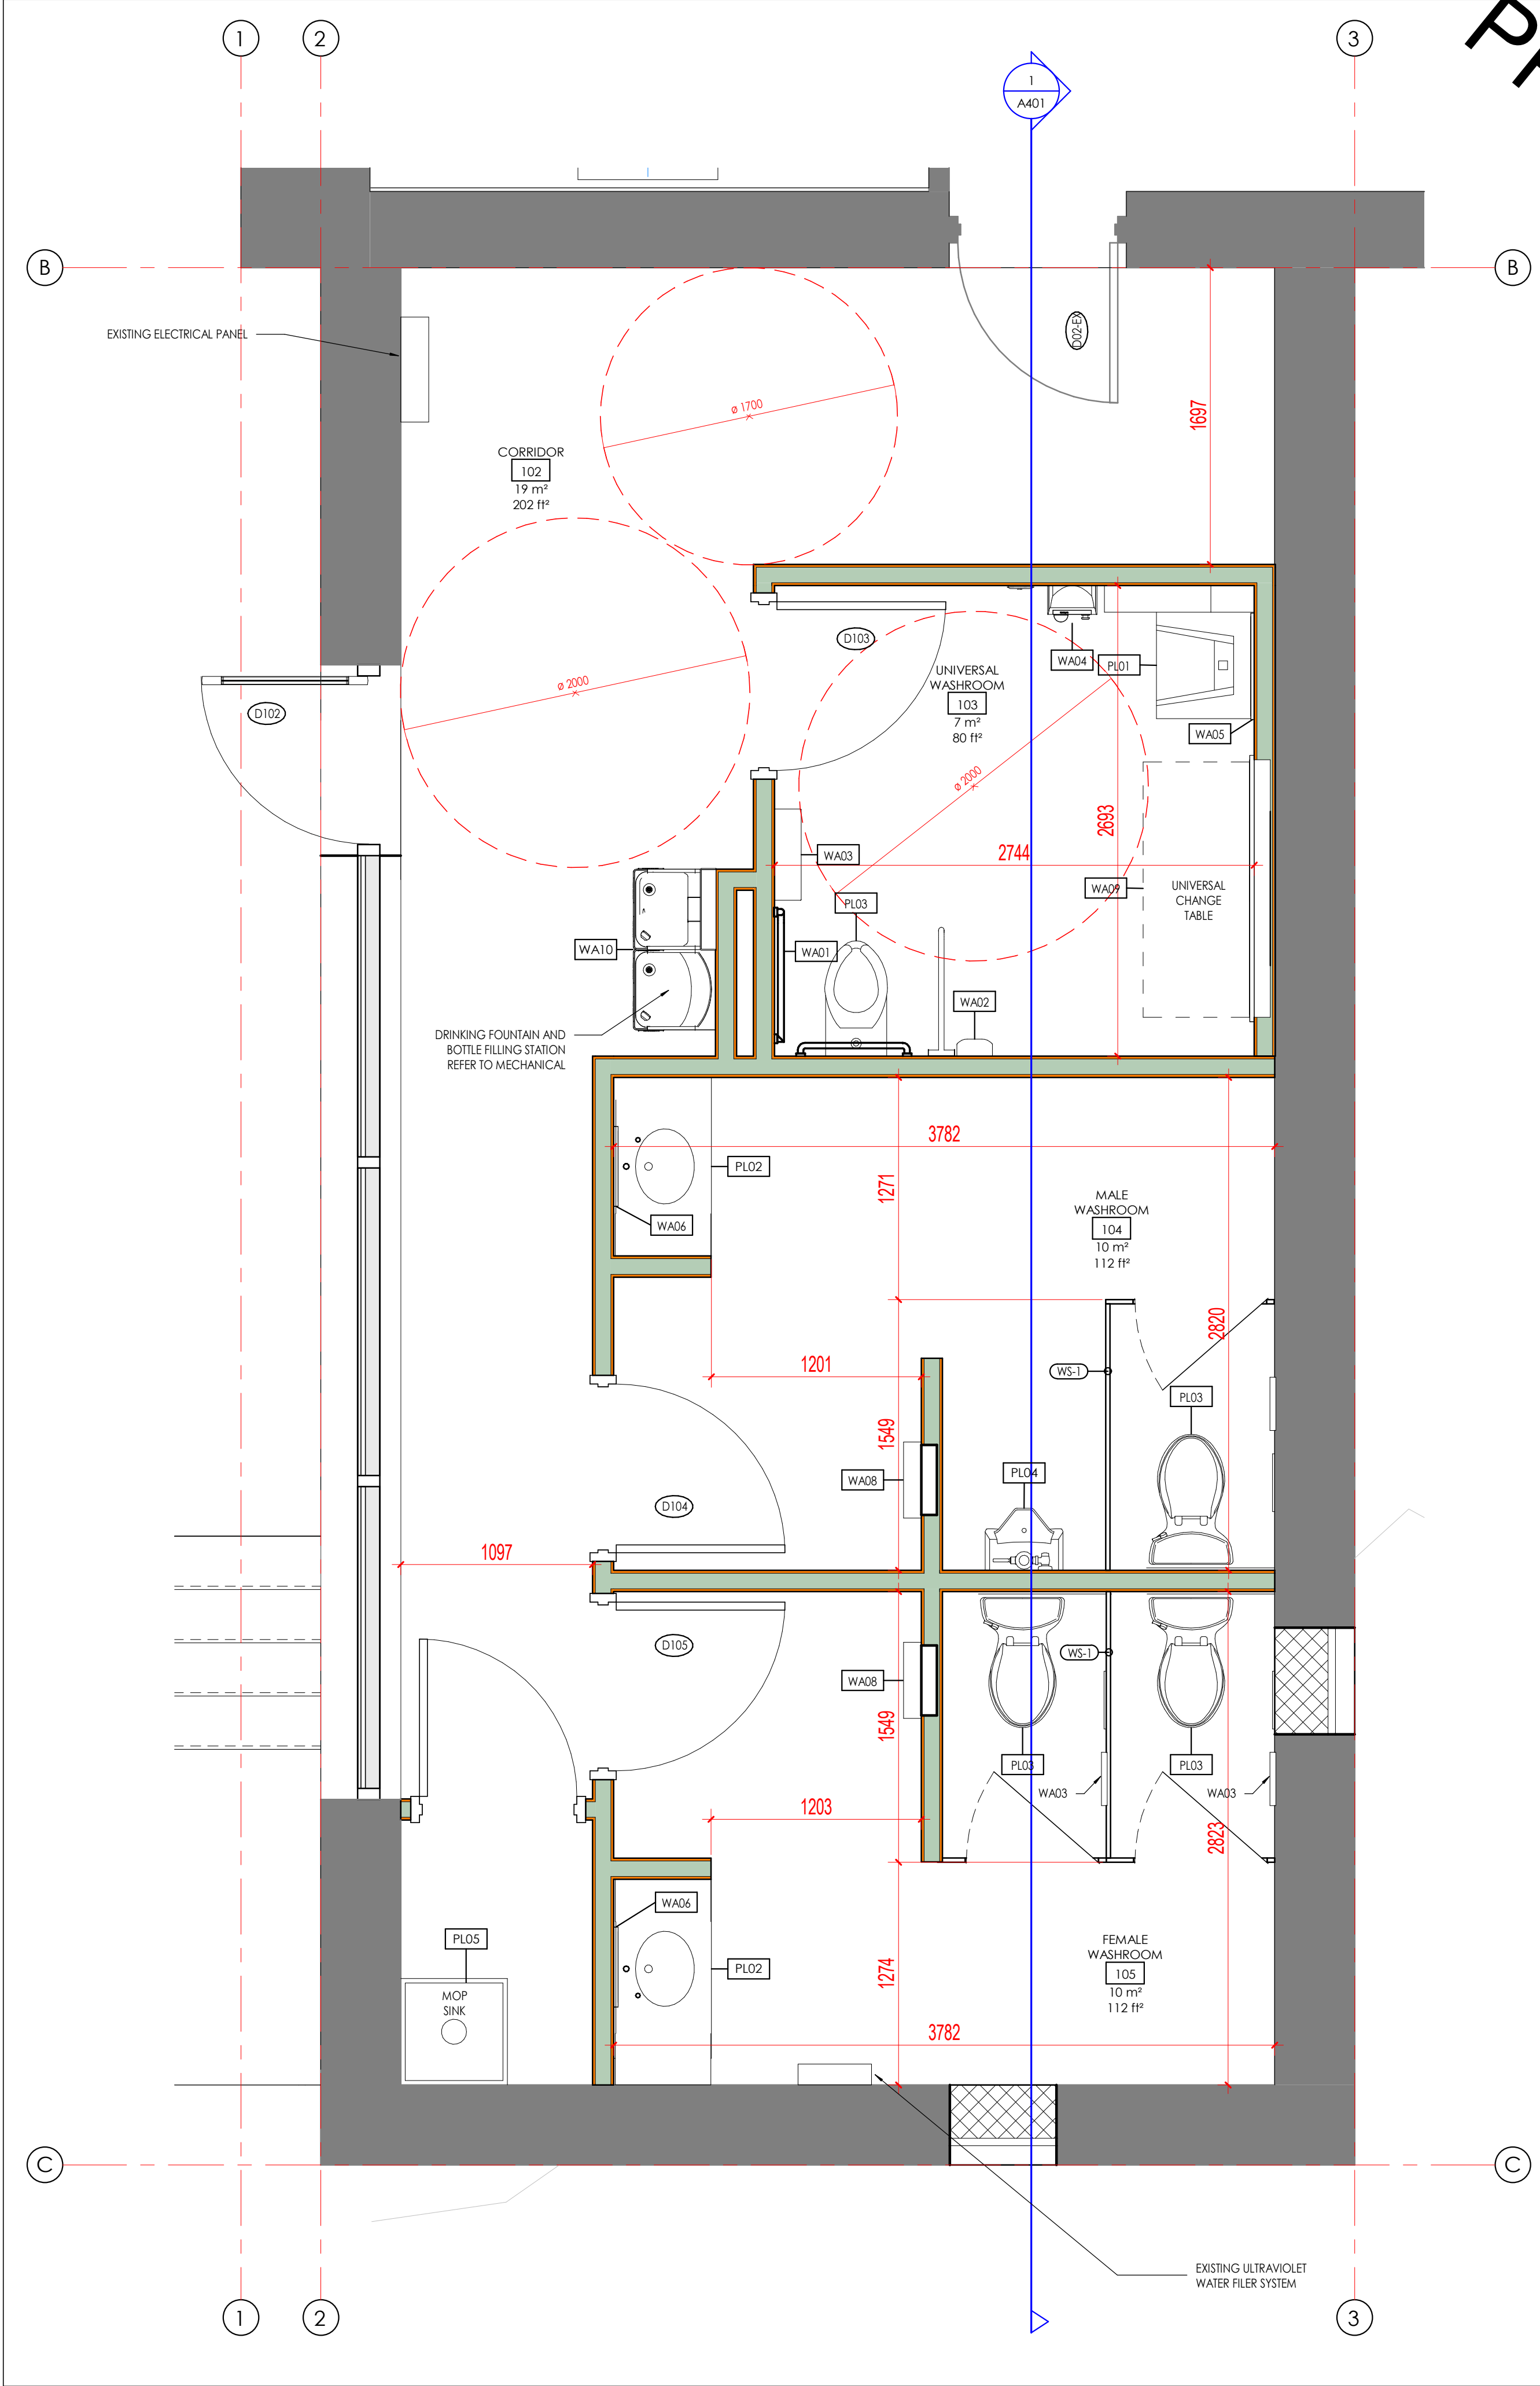

2
A203
GROUND FLOOR CALLOUT - WASHROOM
1 : 25

PRELIMINARY

1	2025 04 22	CONSULTANT COORDINATION
---	------------	-------------------------

NUMBER	DATE	REMARK
--------	------	--------

REVISION TABLE

CONTRACTOR IS TO CHECK AND VERIFY ALL DIMENSIONS AND CONDITIONS ON THE PROJECT AND REPORT ANY DISCREPANCIES TO THE ARCHITECT BEFORE PROCEEDING WITH THE WORK. DRAWINGS ARE NOT TO BE SCALED.

CONTRACT DOCUMENTS ARE THE COPYRIGHT OF THE CONSULTANTS AND SHALL NOT BE USED OR REPRODUCED WITHOUT AUTHORIZATION. DOCUMENTS ARE TO BE RETURNED UPON COMPLETION OF THE PROJECT.

ATA ARCHITECTS
ATA ARCHITECTS INC.
BURLINGTON OFFICE:
3221 NORTH SERVICE RD, SUITE 101
BURLINGTON ONTARIO L7N 3G2
T 905 849 6986
E admin@ataarchitectsinc.com
www.ataarchitectsinc.ca

SEALS

PROJECT

BELWOOD HALL CENTRE
WELLINGTON

37 QUEEN ST.
BELWOOD, ON

DRAWING

PROPOSED ENLARGED FLOOR PLANS

DRAWN

KS, AA, CG

SCALE

1 : 25

DATE

2025 04 22

CHECKED

MWB


PROJECT

24-1622

DRAWING

A203

PRELIMINARY

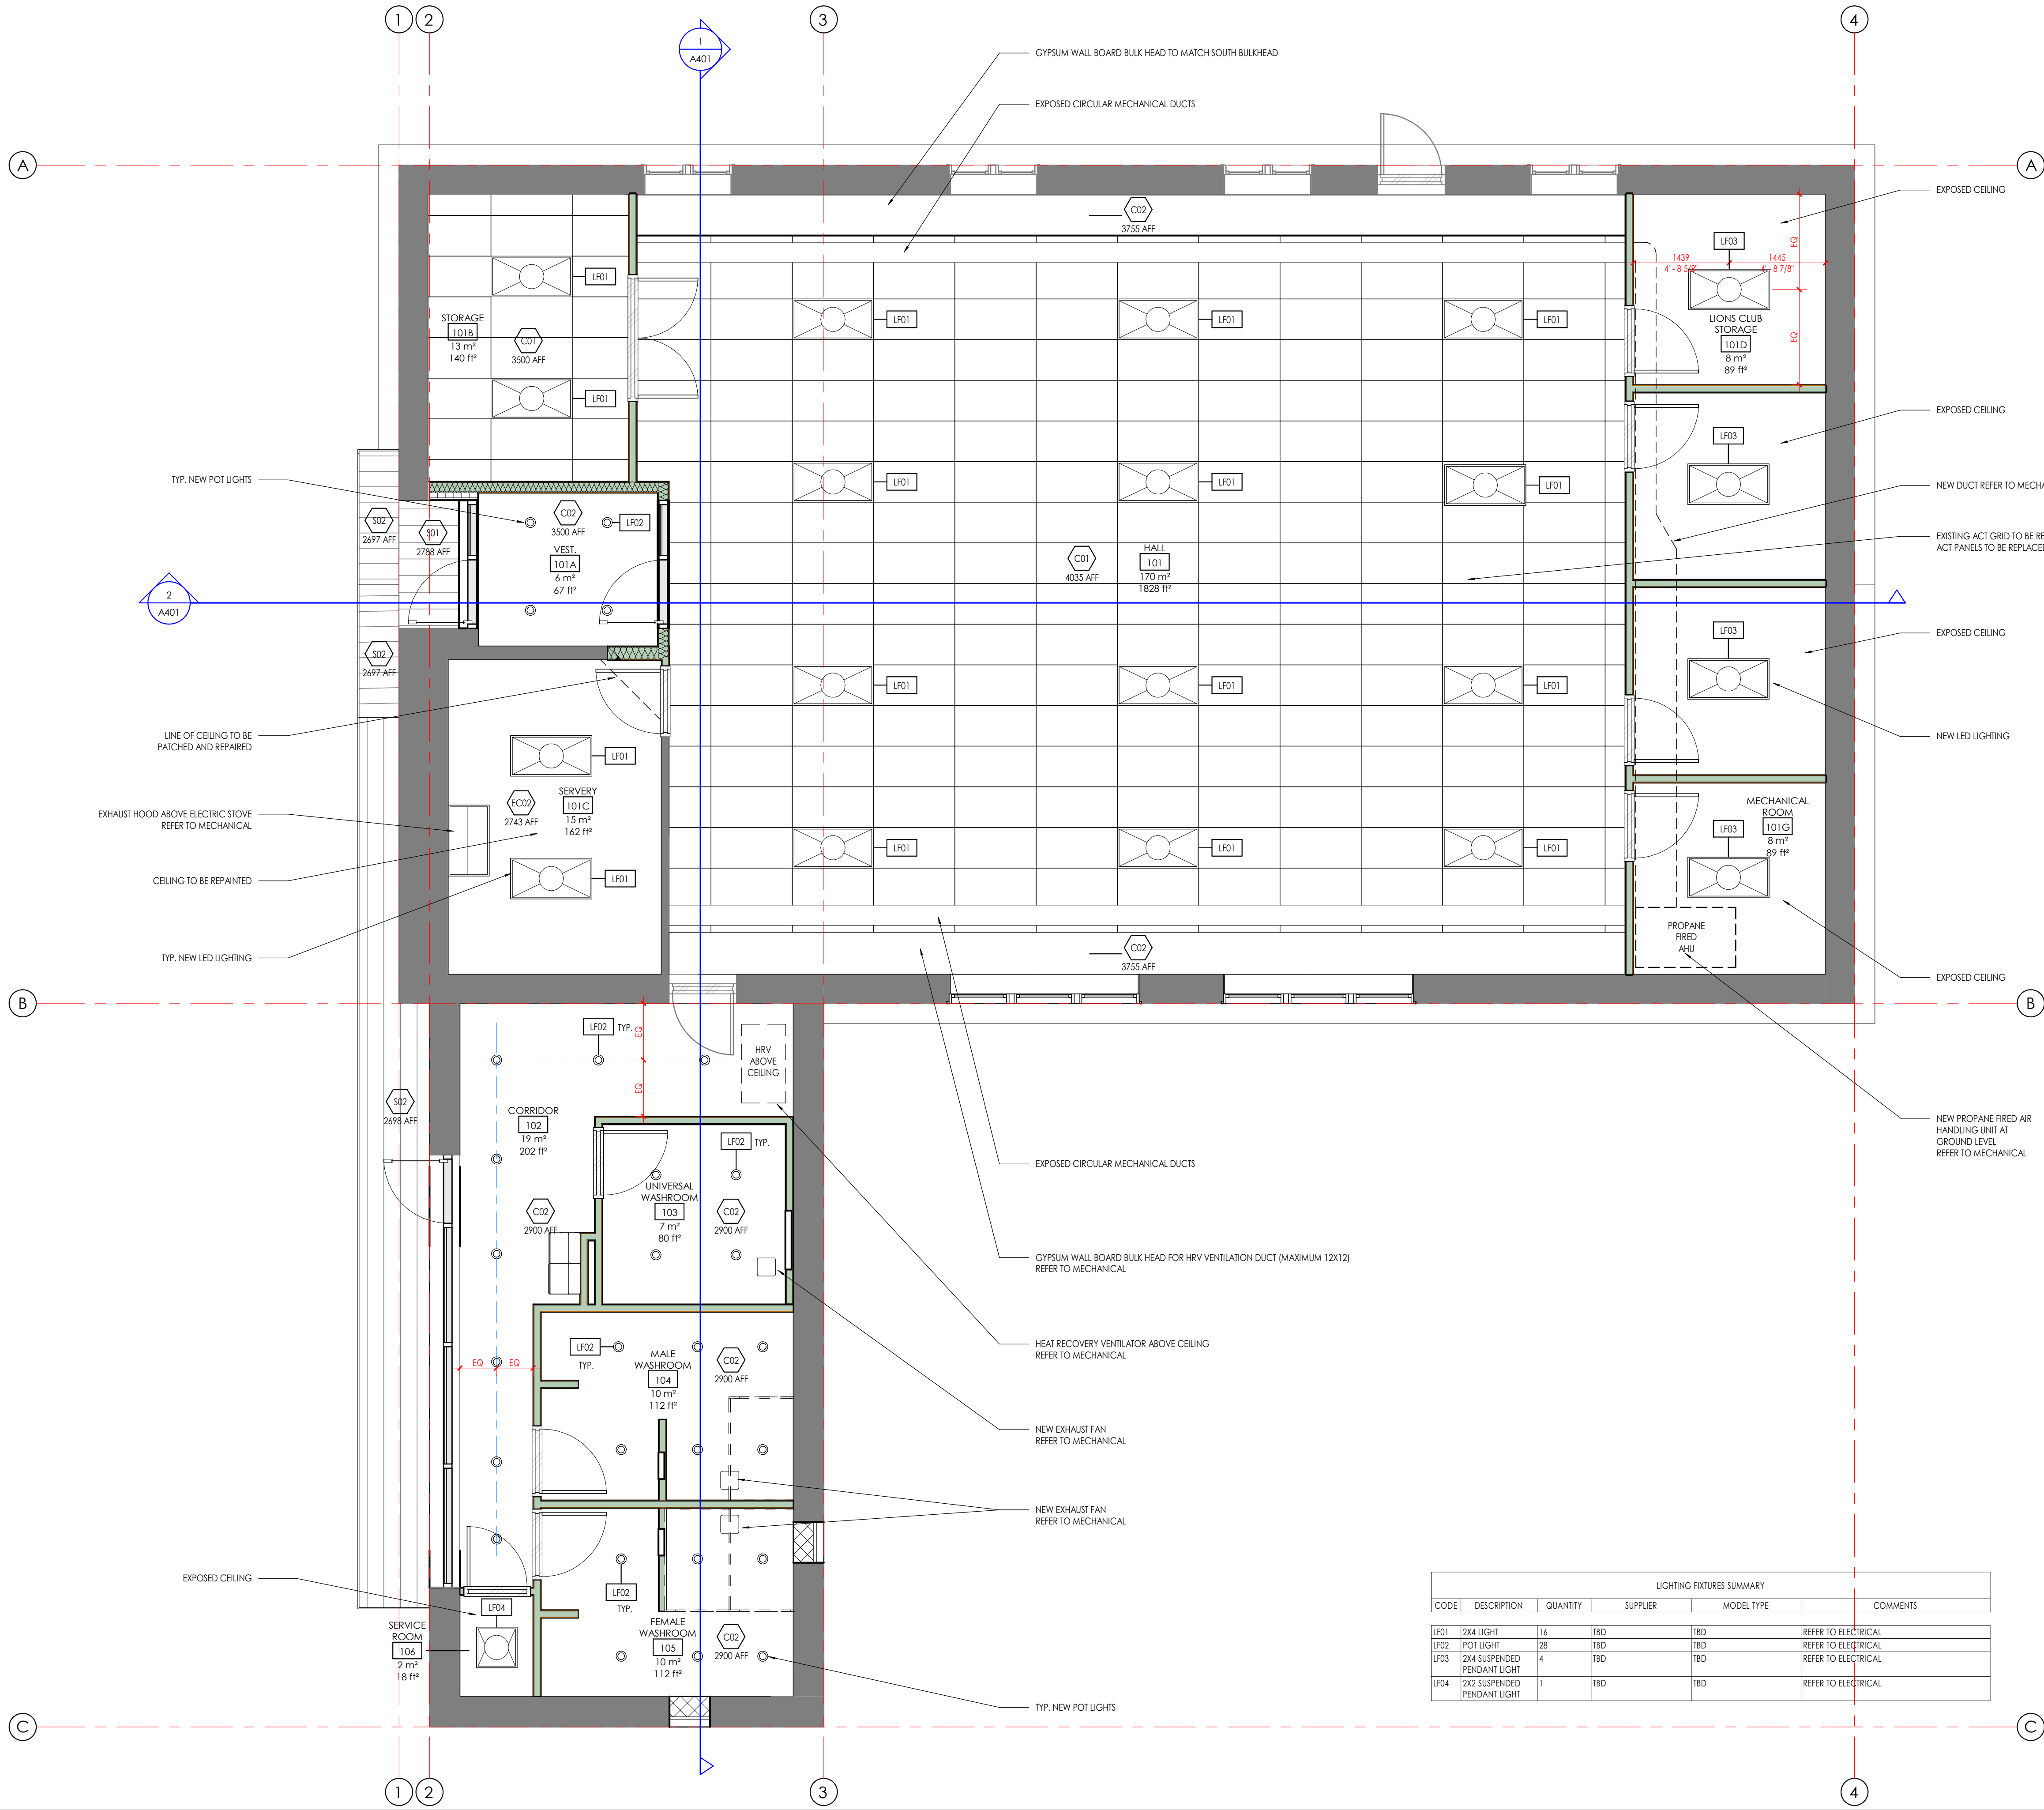

1	2025 04 22	CONSULTANT COORDINATION
---	------------	-------------------------

NUMBER	DATE	REMARK
--------	------	--------

REVISION TABLE

CONTRACTOR IS TO CHECK AND VERIFY ALL DIMENSIONS AND CONDITIONS ON THE PROJECT AND REPORT ANY DISCREPANCIES TO THE ARCHITECT BEFORE PROCEEDING WITH THE WORK. DRAWINGS ARE NOT TO BE SCALED.

CONTRACT DOCUMENTS ARE THE COPYRIGHT OF THE CONSULTANTS AND SHALL NOT BE USED OR REPRODUCED WITHOUT AUTHORIZATION. DOCUMENTS ARE TO BE RETURNED UPON COMPLETION OF THE PROJECT.

ATA ARCHITECTS
ATA ARCHITECTS INC.
BURLINGTON OFFICE:
3221 NORTH SERVICE RD, SUITE 101
BURLINGTON ONTARIO L7N 3G2
T 905 849 6986
E admin@ataarchitectsinc.com
www.ataarchitectsinc.ca



SEALS

PROJECT

BELWOOD HALL CENTRE
WELLINGTON

37 QUEEN ST.
BELWOOD, ON

DRAWING

PROPOSED GROUND FLOOR RCP

DRAWN

KS, AA, CG

SCALE

1 : 50

DATE

2025 04 22

CHECKED

MWB


PROJECT

24-1622


DRAWING

A204

PRELIMINARY

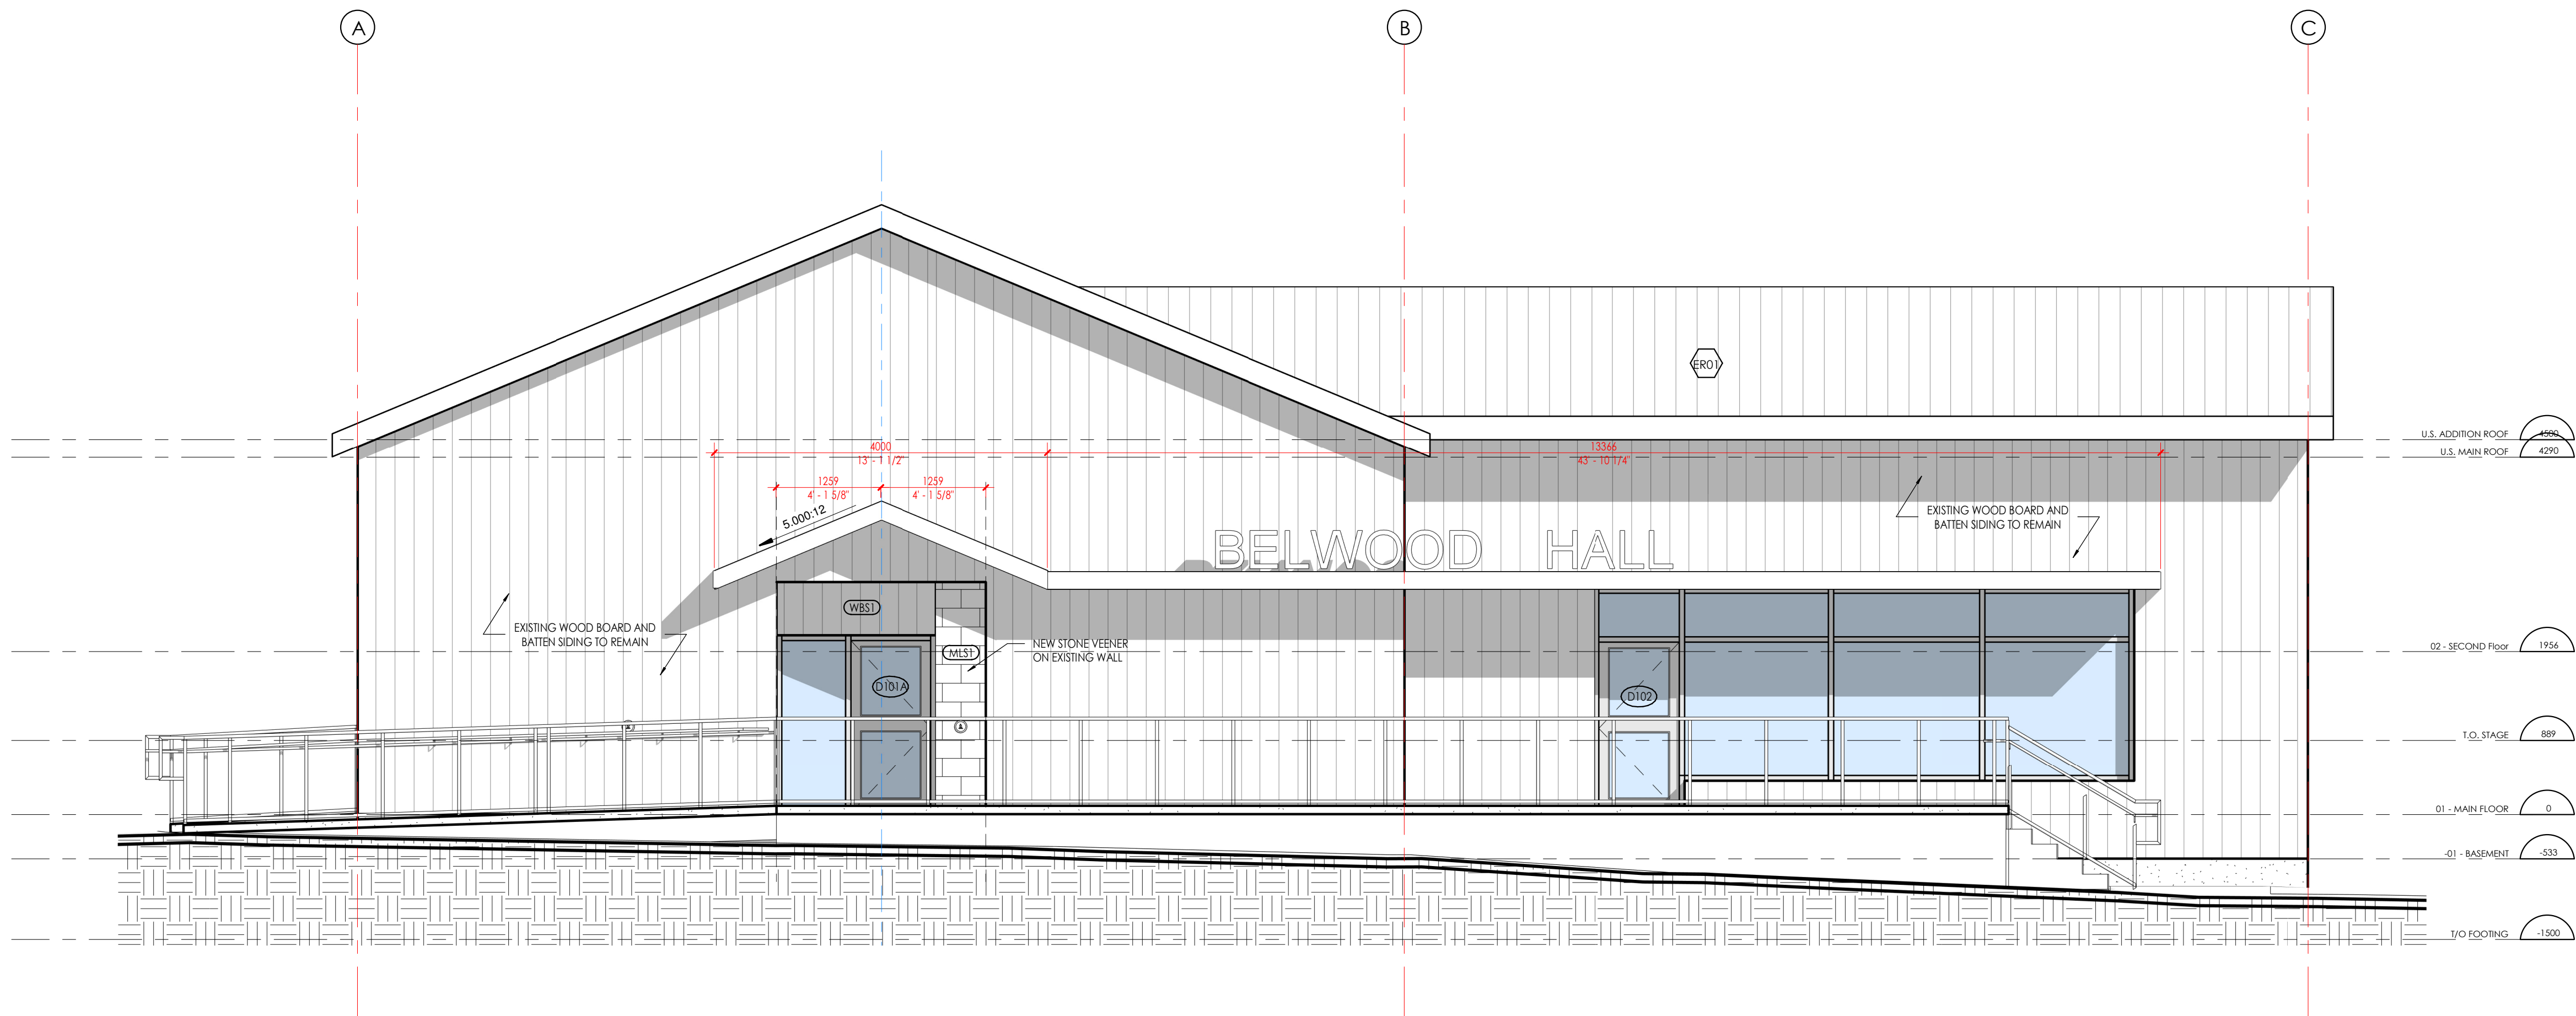

2 WEST ELEVATION (FRONT)
A301 1 : 50

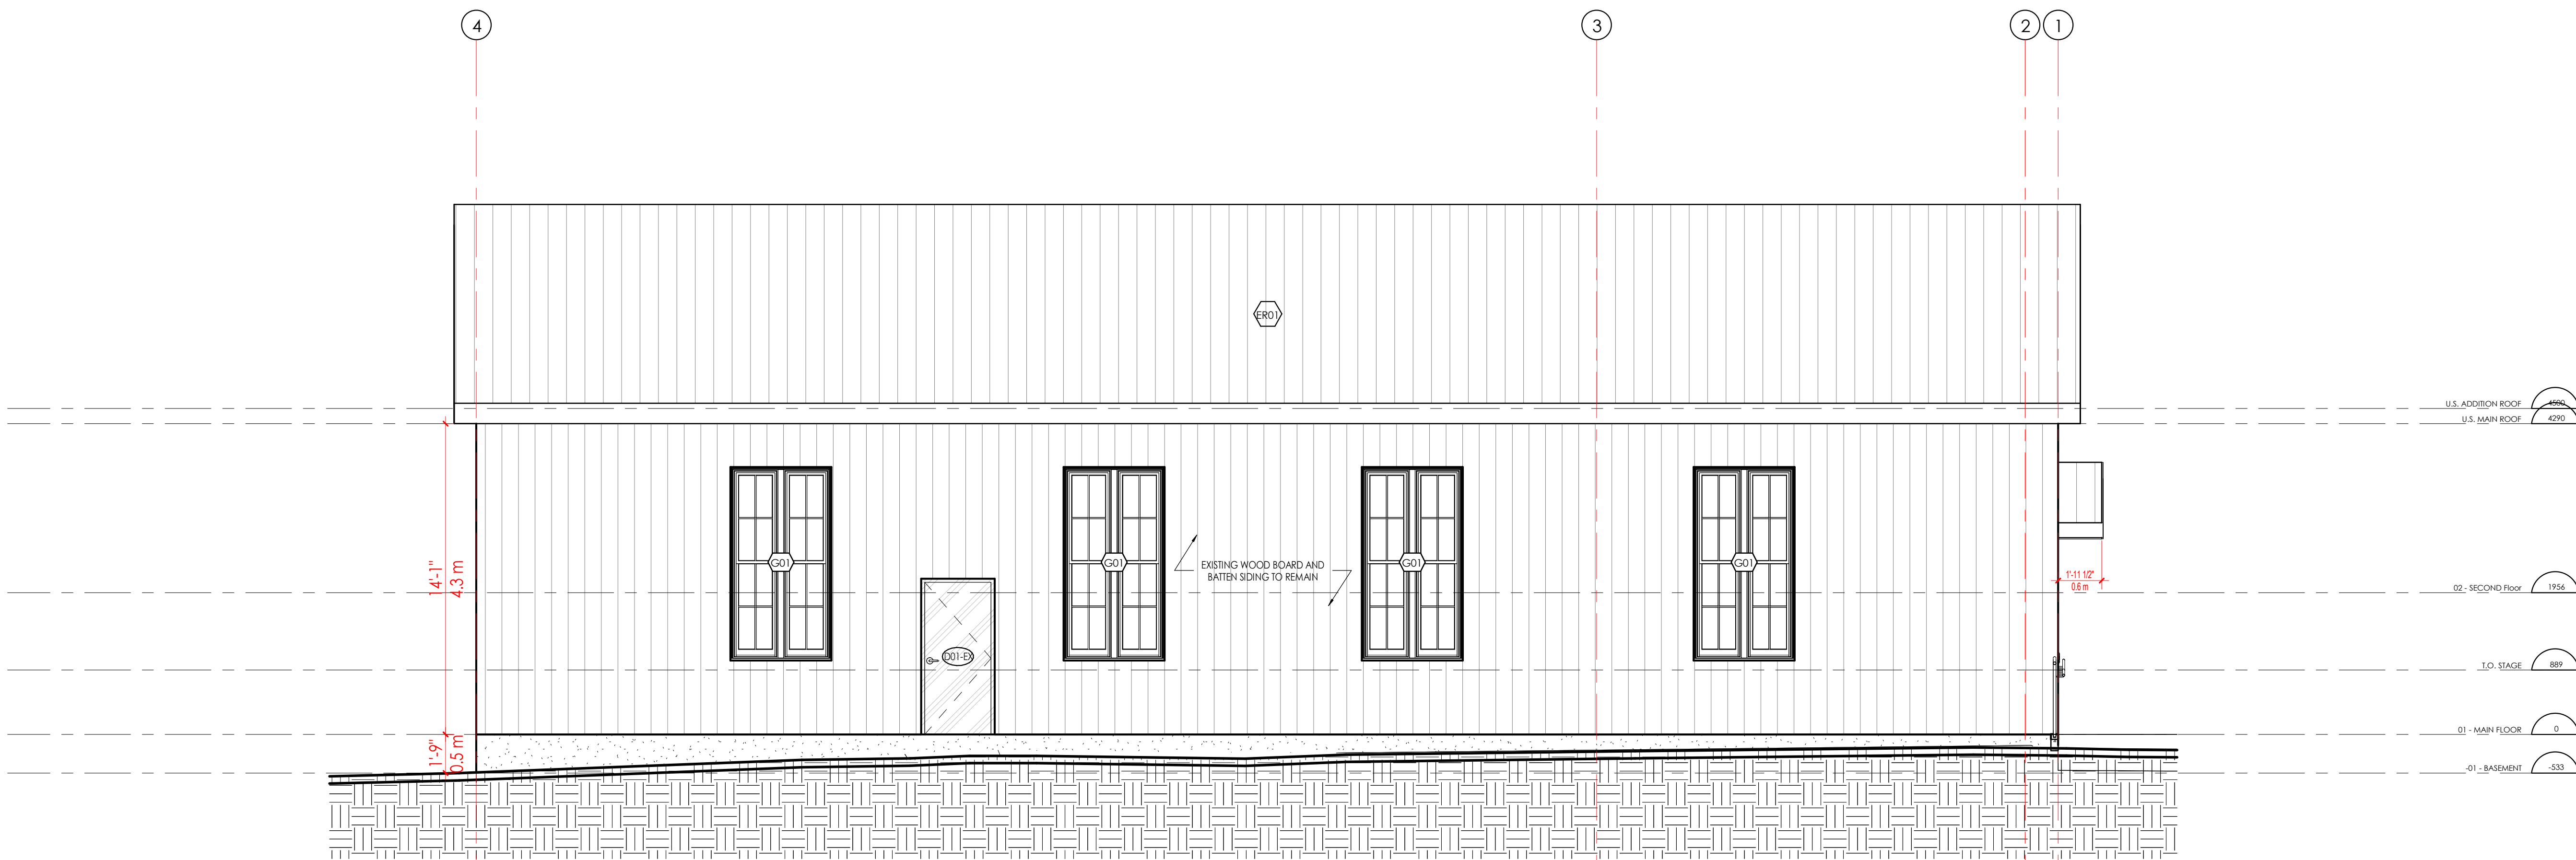

1 NORTH ELEVATION
A301 1 : 50

1	2025 04 22	CONSULTANT COORDINATION
---	------------	-------------------------

NUMBER	DATE	REMARK
--------	------	--------

REVISION TABLE

CONTRACTOR IS TO CHECK AND VERIFY ALL DIMENSIONS AND CONDITIONS ON THE PROJECT AND REPORT ANY DISCREPANCIES TO THE ARCHITECT BEFORE PROCEEDING WITH THE WORK. DRAWINGS ARE NOT TO BE SCALED.

CONTRACT DOCUMENTS ARE THE COPYRIGHT OF THE CONSULTANTS AND SHALL NOT BE USED OR REPRODUCED WITHOUT AUTHORIZATION. DOCUMENTS ARE TO BE RETURNED UPON COMPLETION OF THE PROJECT.

ATA ARCHITECTS

ATA ARCHITECTS INC.

BURLINGTON OFFICE:
3221 NORTH SERVICE RD, SUITE 101
BURLINGTON ONTARIO L7N 3G2

T 905 849 6986
E admin@ataarchitectsinc.com
www.ataarchitectsinc.ca



SEALS

PROJECT

BELWOOD HALL CENTRE
WELLINGTON

37 QUEEN ST.
BELWOOD, ON

DRAWING

ELEVATIONS

DRAWN

KS, AA, CG

SCALE

1 : 50

DATE

2025 04 22

CHECKED

MWB


PROJECT

24-1622

DRAWING

A301

PRELIMINARY

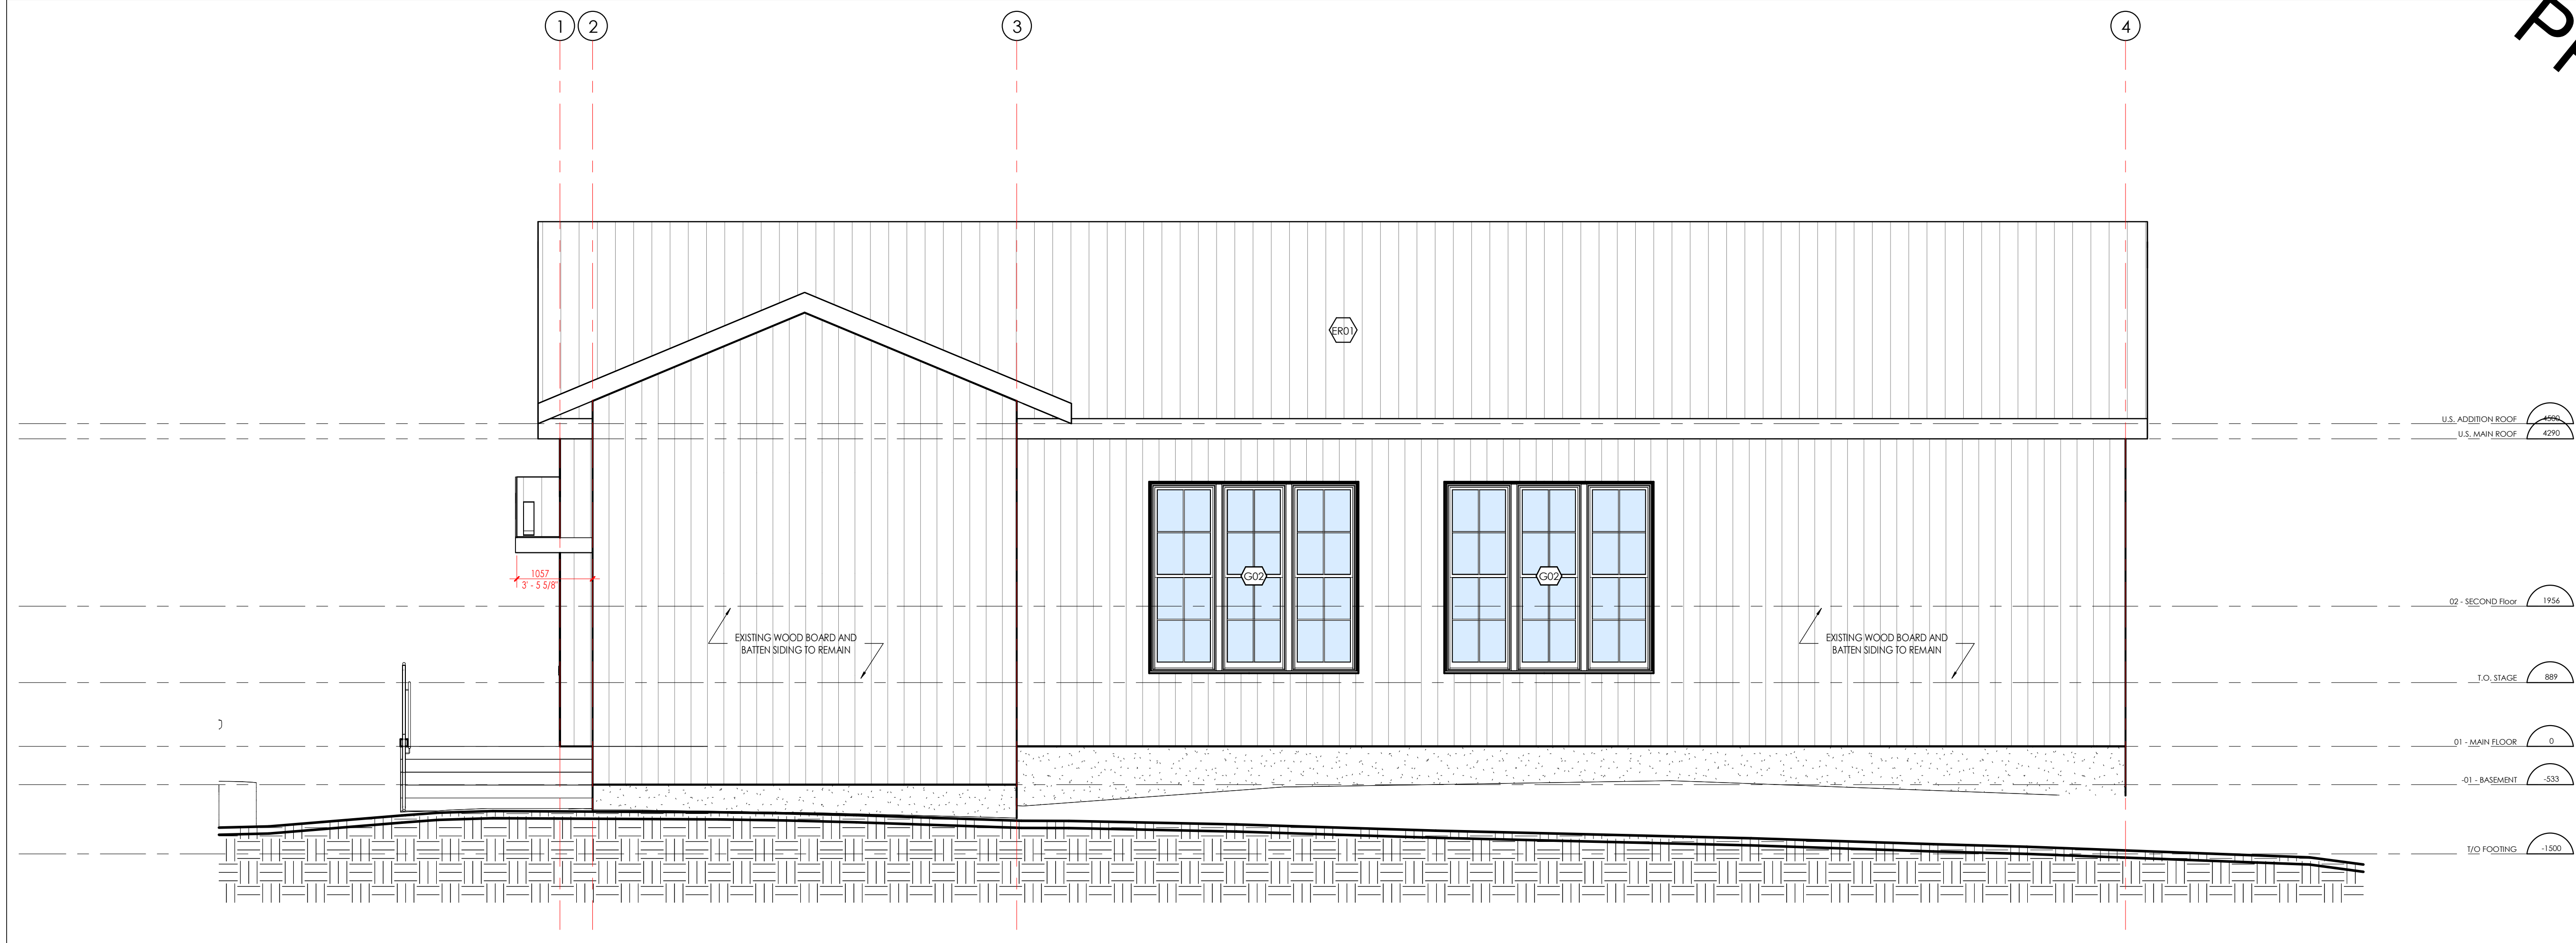

1 SOUTH ELEVATION
1:50



2 EAST ELEVATION
1:50

1	2025 04 22	CONSULTANT COORDINATION
---	------------	-------------------------

NUMBER	DATE	REMARK
--------	------	--------

REVISION TABLE

CONTRACTOR IS TO CHECK AND VERIFY ALL DIMENSIONS AND CONDITIONS ON THE PROJECT AND REPORT ANY DISCREPANCIES TO THE ARCHITECT BEFORE PROCEEDING WITH THE WORK. DRAWINGS ARE NOT TO BE SCALED.

CONTRACT DOCUMENTS ARE THE COPYRIGHT OF THE CONSULTANTS AND SHALL NOT BE USED OR REPRODUCED WITHOUT AUTHORIZATION. DOCUMENTS ARE TO BE RETURNED UPON COMPLETION OF THE PROJECT.

ATA ARCHITECTS

ATA ARCHITECTS INC.

BURLINGTON OFFICE:
3221 NORTH SERVICE RD, SUITE 101
BURLINGTON ONTARIO L7N 3G2

T 905 849 6986
E admin@ataarchitectsinc.com
www.ataarchitectsinc.ca



SEALS

PROJECT

BELWOOD HALL CENTRE
WELLINGTON

37 QUEEN ST.
BELWOOD, ON

DRAWING

ELEVATIONS

DRAWN

KS, AA, CG

SCALE

1 : 50

DATE

2025 04 22

CHECKED

MWB


PROJECT

24-1622


DRAWING

A302


PRELIMINARY

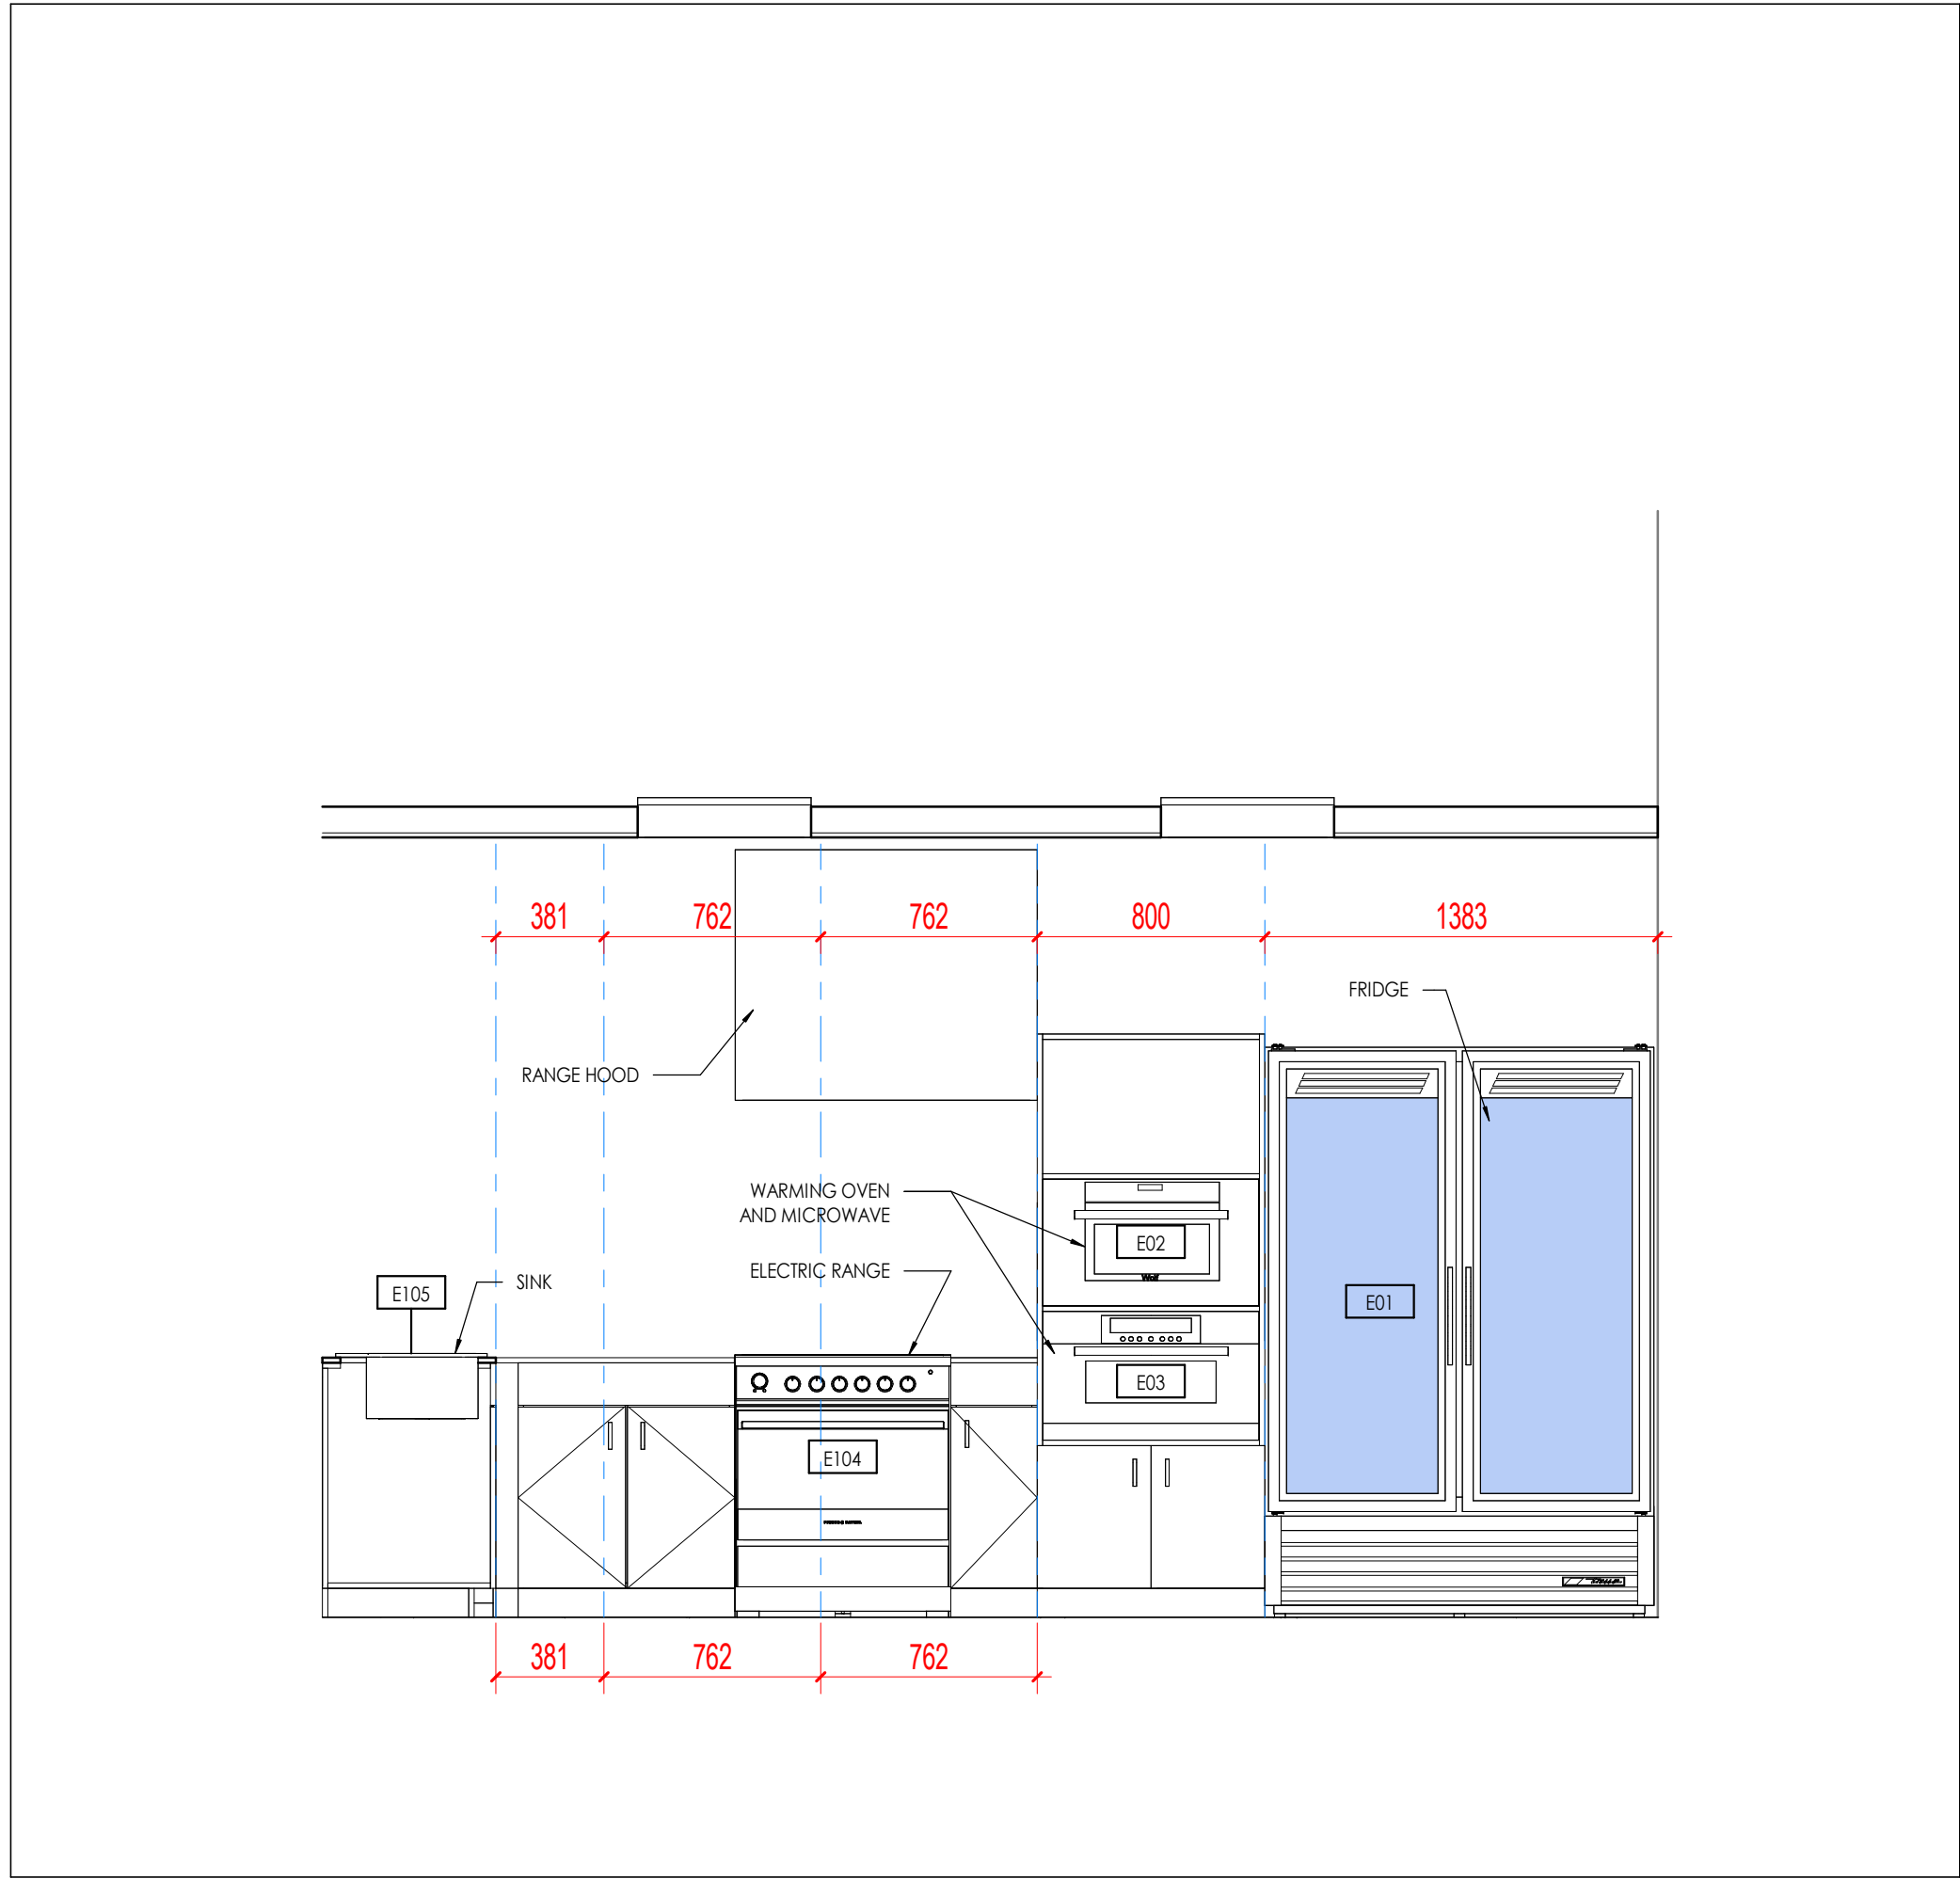

3 SERVERY WEST ELEVATION
A303 1 : 25

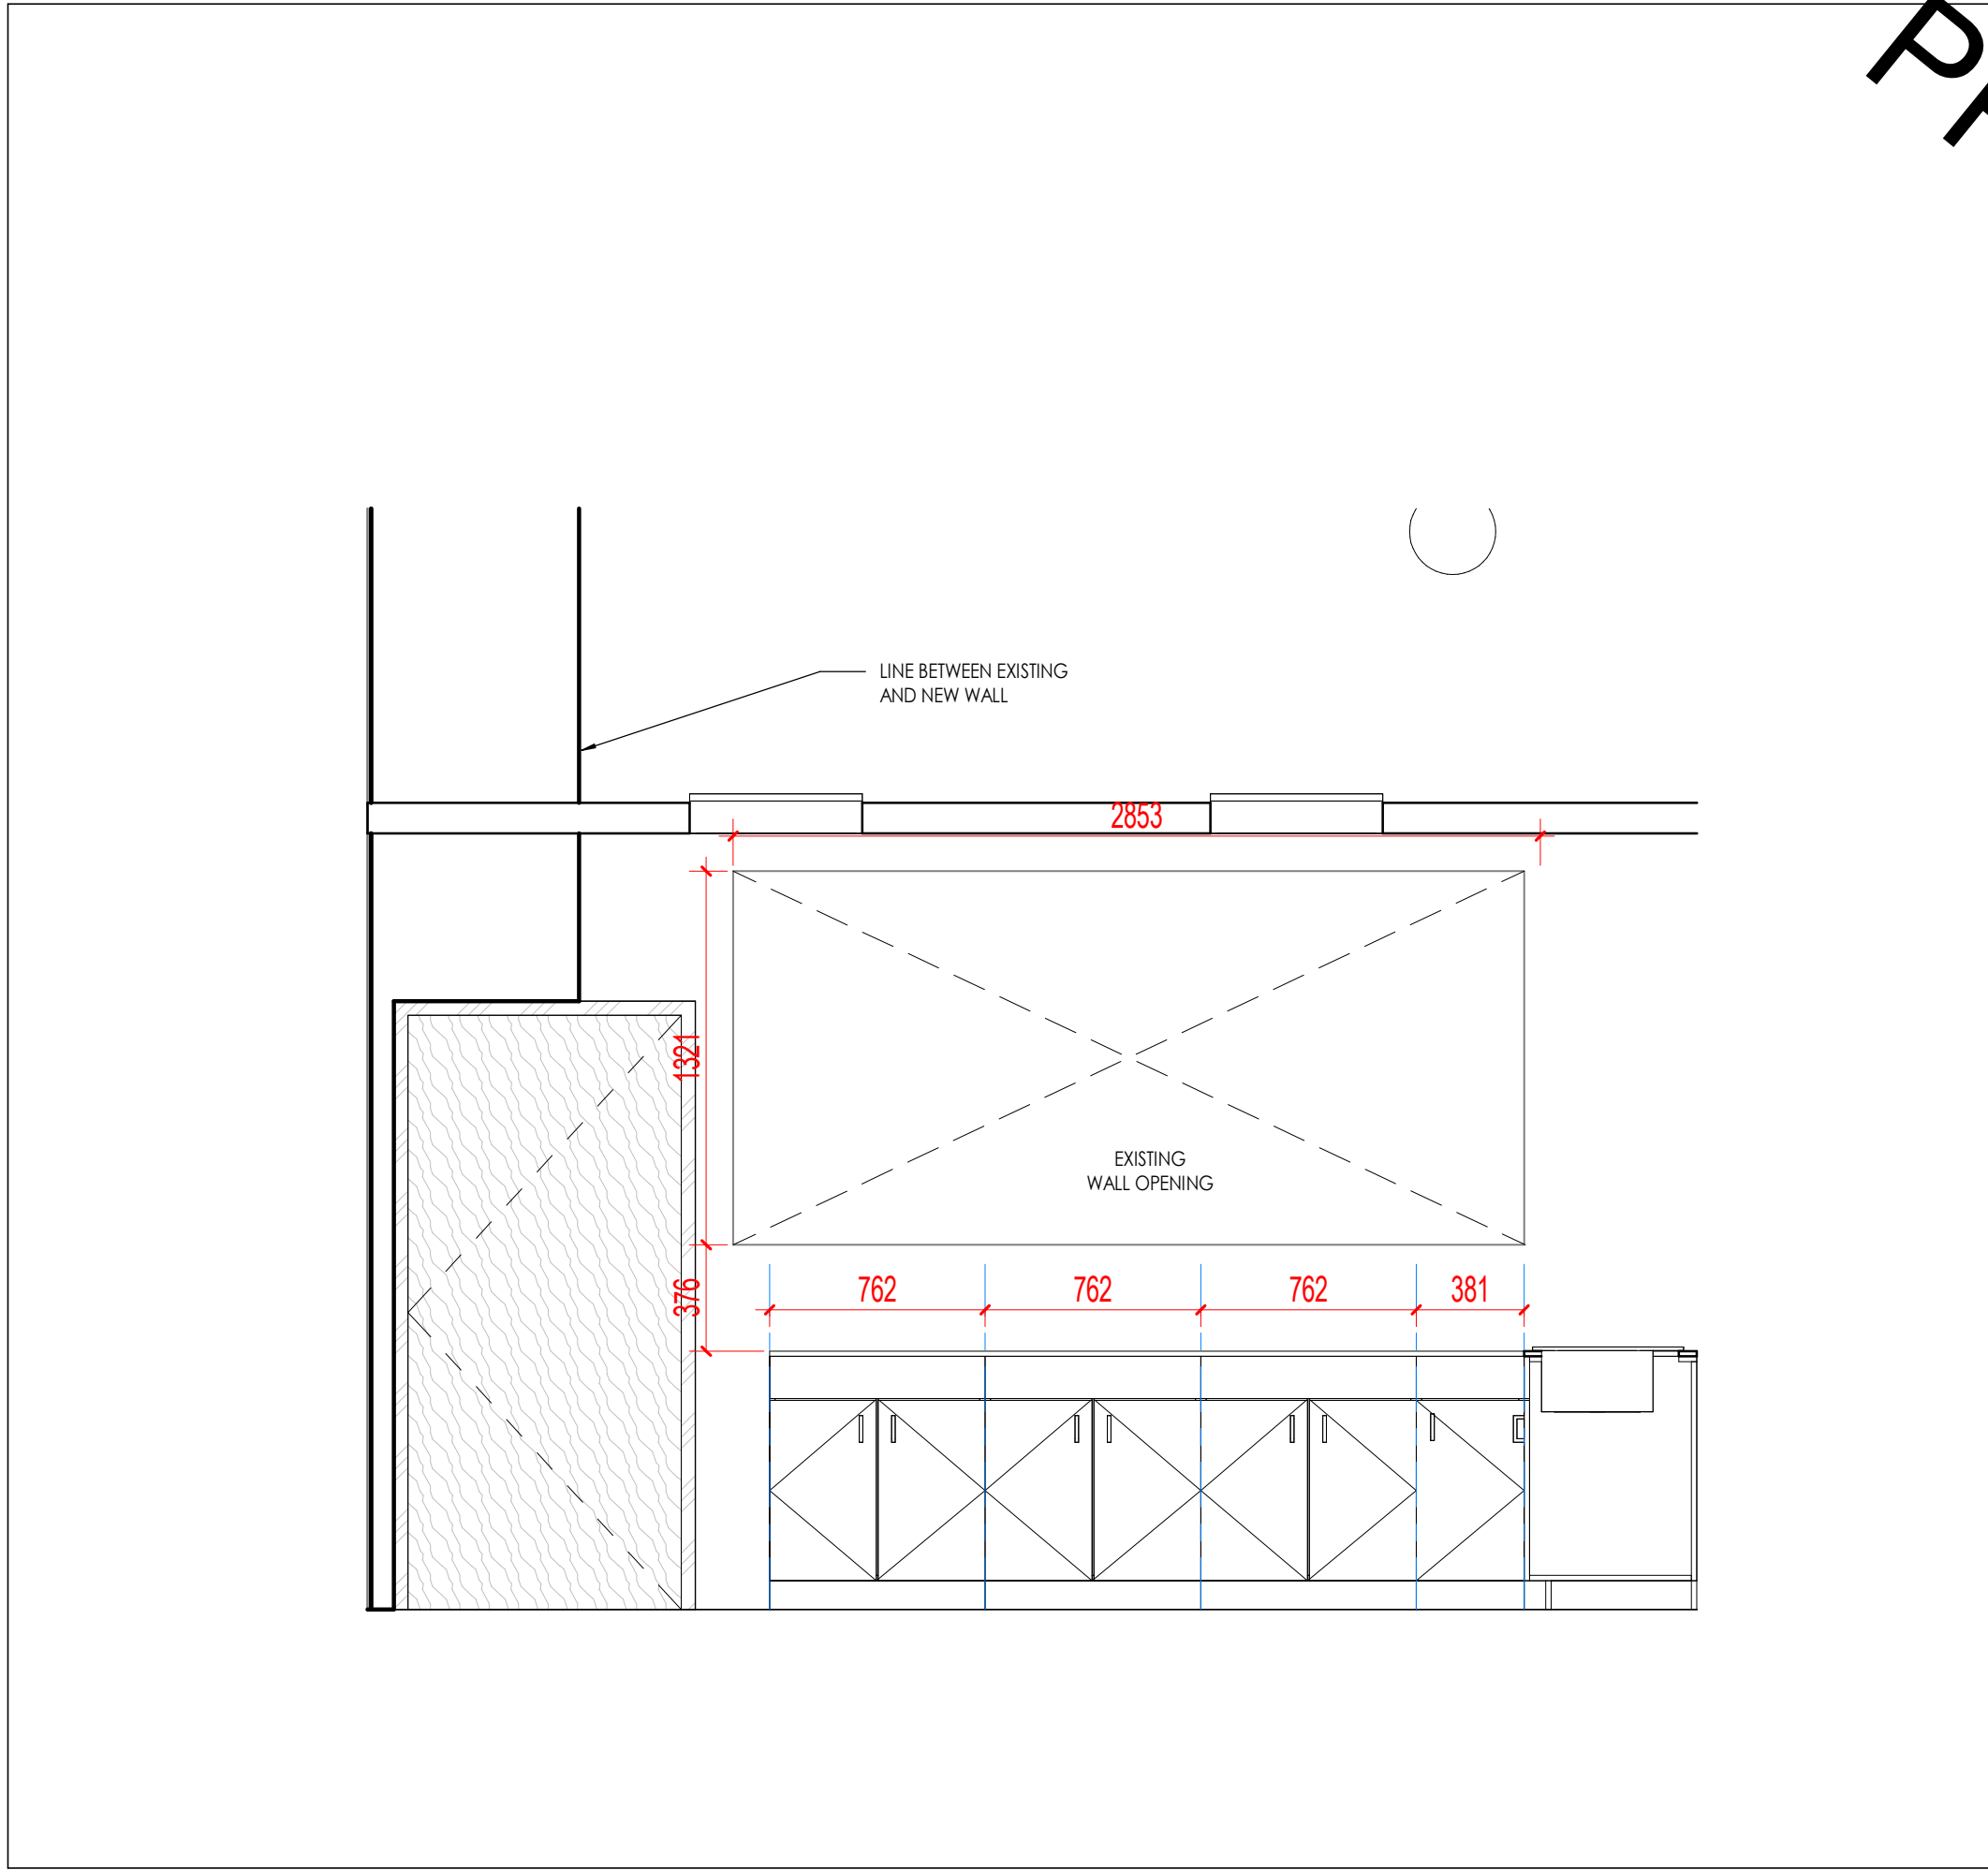

1 SERVERY - EAST ELEVATION
A303 1 : 25

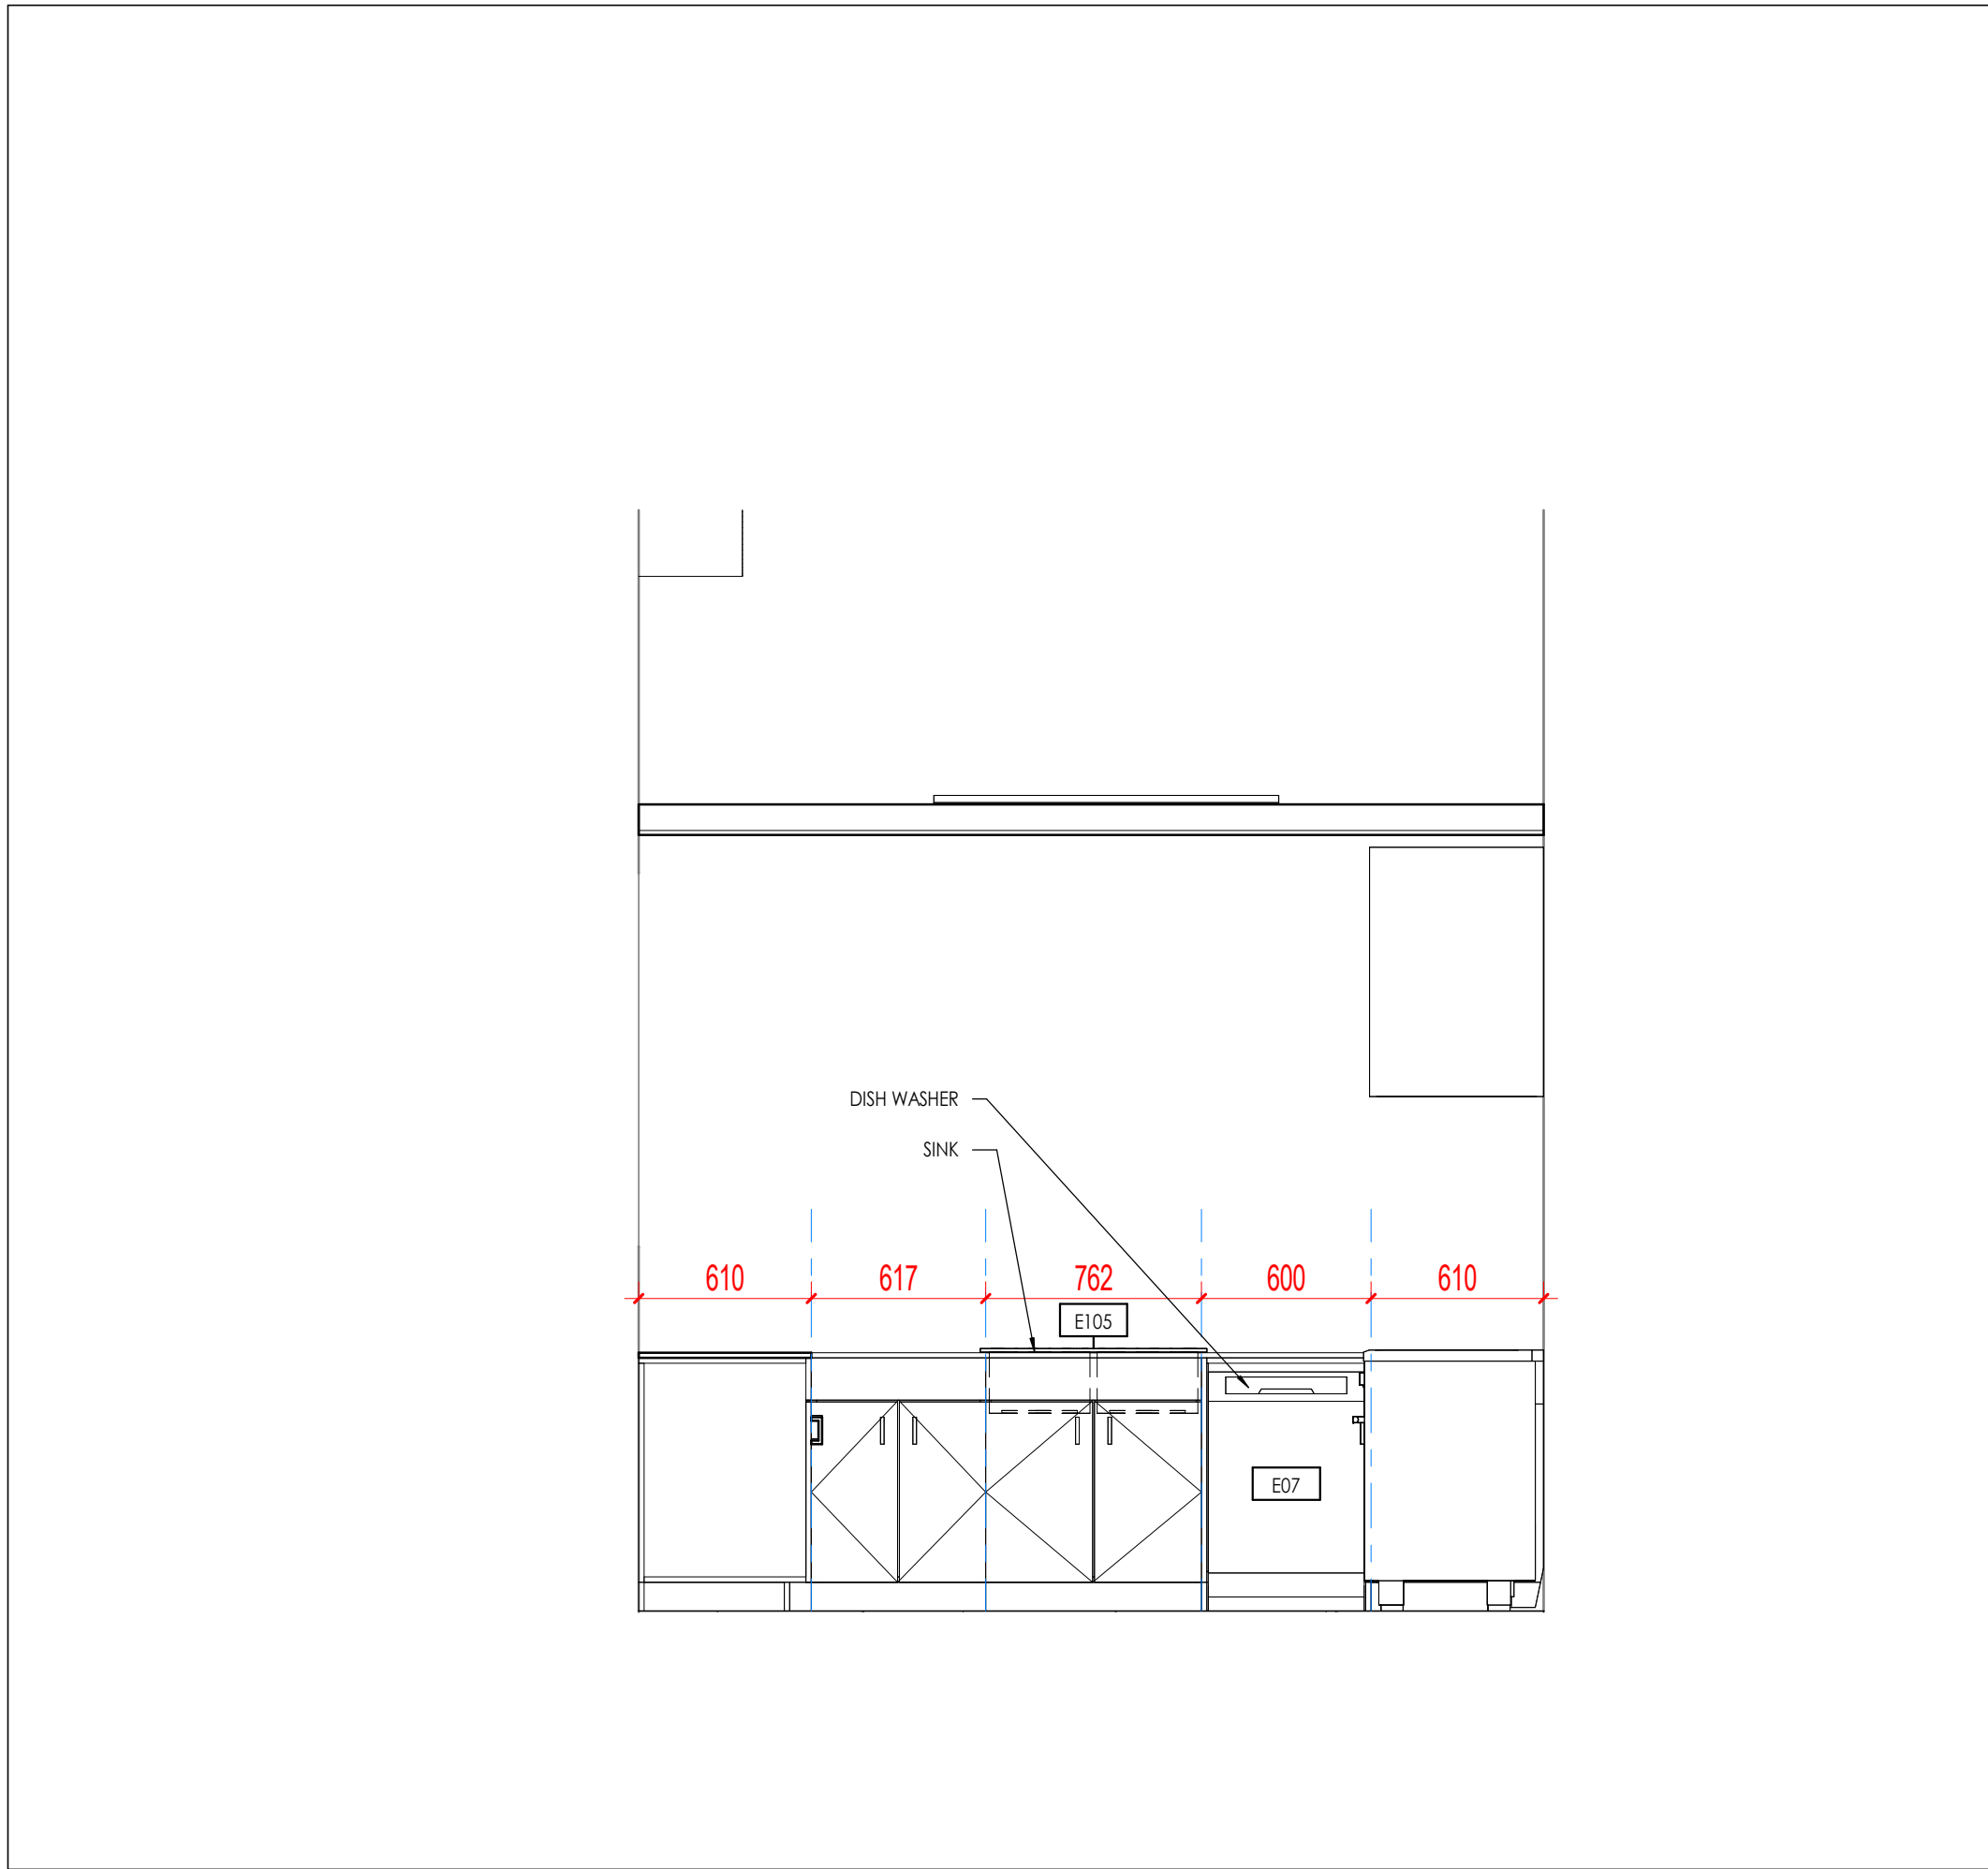

2 SERVERY SOUTH ELEVATION
A303 1 : 25

1 2025 04 22 CONSULTANT COORDINATION

NUMBER DATE REMARK

REVISION TABLE

CONTRACTOR IS TO CHECK AND VERIFY ALL DIMENSIONS AND CONDITIONS ON THE PROJECT AND REPORT ANY DISCREPANCIES TO THE ARCHITECT BEFORE PROCEEDING WITH THE WORK. DRAWINGS ARE NOT TO BE SCALED.

CONTRACT DOCUMENTS ARE THE COPYRIGHT OF THE CONSULTANTS AND SHALL NOT BE USED OR REPRODUCED WITHOUT AUTHORIZATION. DOCUMENTS ARE TO BE RETURNED UPON COMPLETION OF THE PROJECT.

ATA ARCHITECTS

ATA ARCHITECTS INC.

BURLINGTON OFFICE:
3221 NORTH SERVICE RD, SUITE 101
BURLINGTON ONTARIO L7N 3G2

T 905 849 6986
E admin@ataarchitectsinc.com
www.ataarchitectsinc.ca



SEALS

PROJECT

BELWOOD HALL CENTRE
WELLINGTON

37 QUEEN ST.
BELWOOD, ON

DRAWING

SERVERY ELEVATIONS

DRAWN

KS, AA, CG

SCALE

1 : 25

DATE

2025 04 22

CHECKED

MWB





PROJECT

24-1622

DRAWING

A303

PRELIMINARY

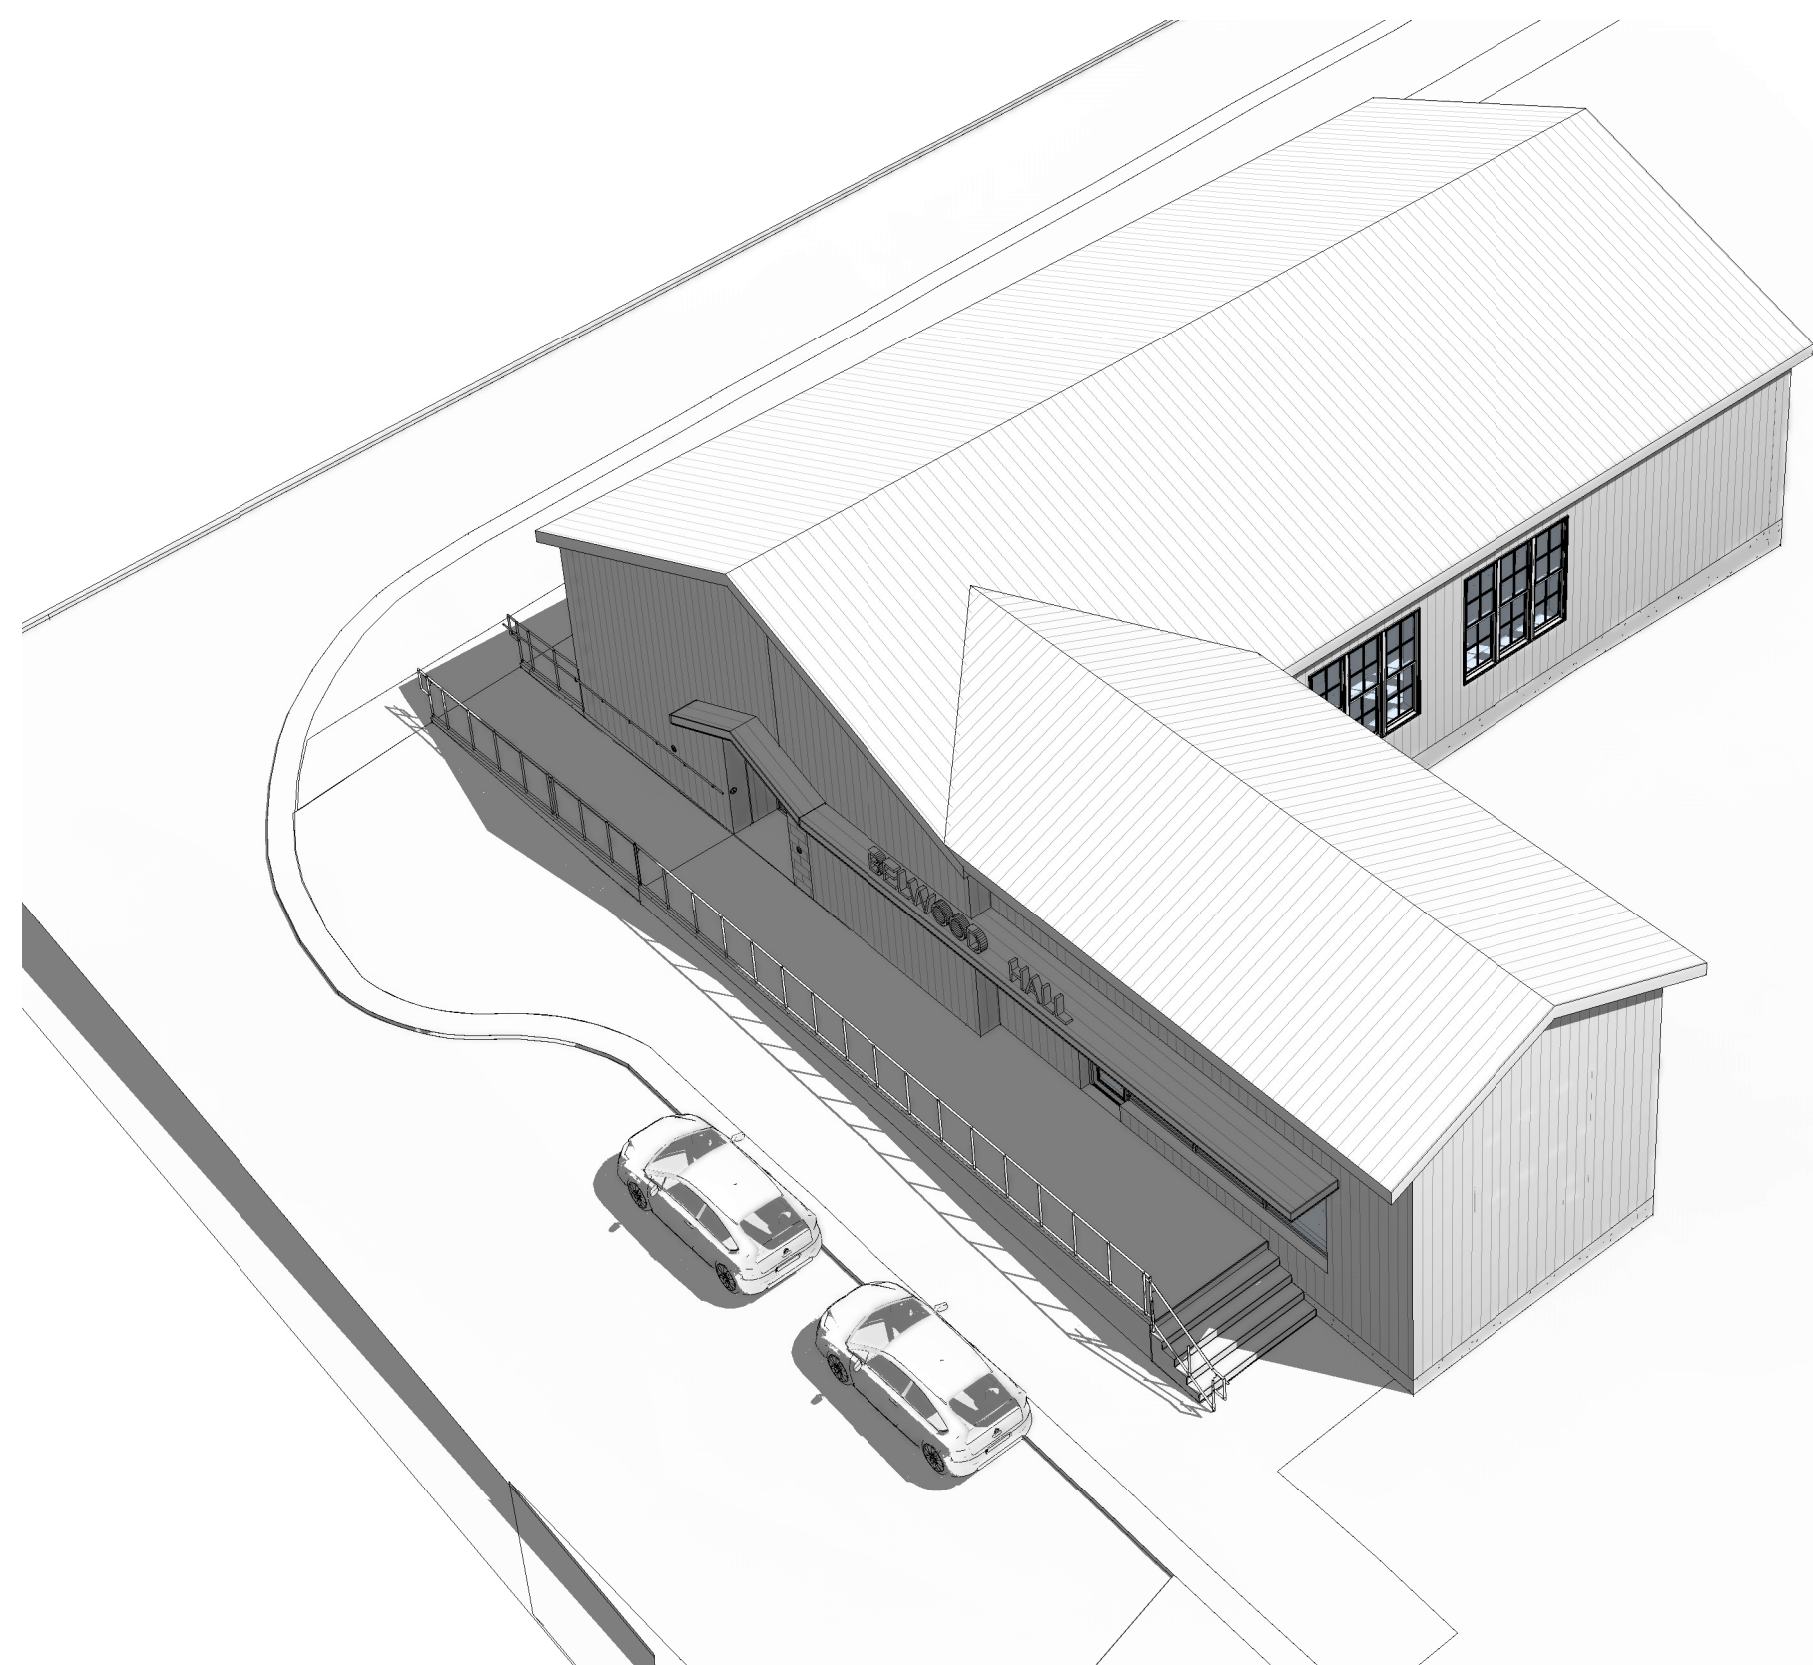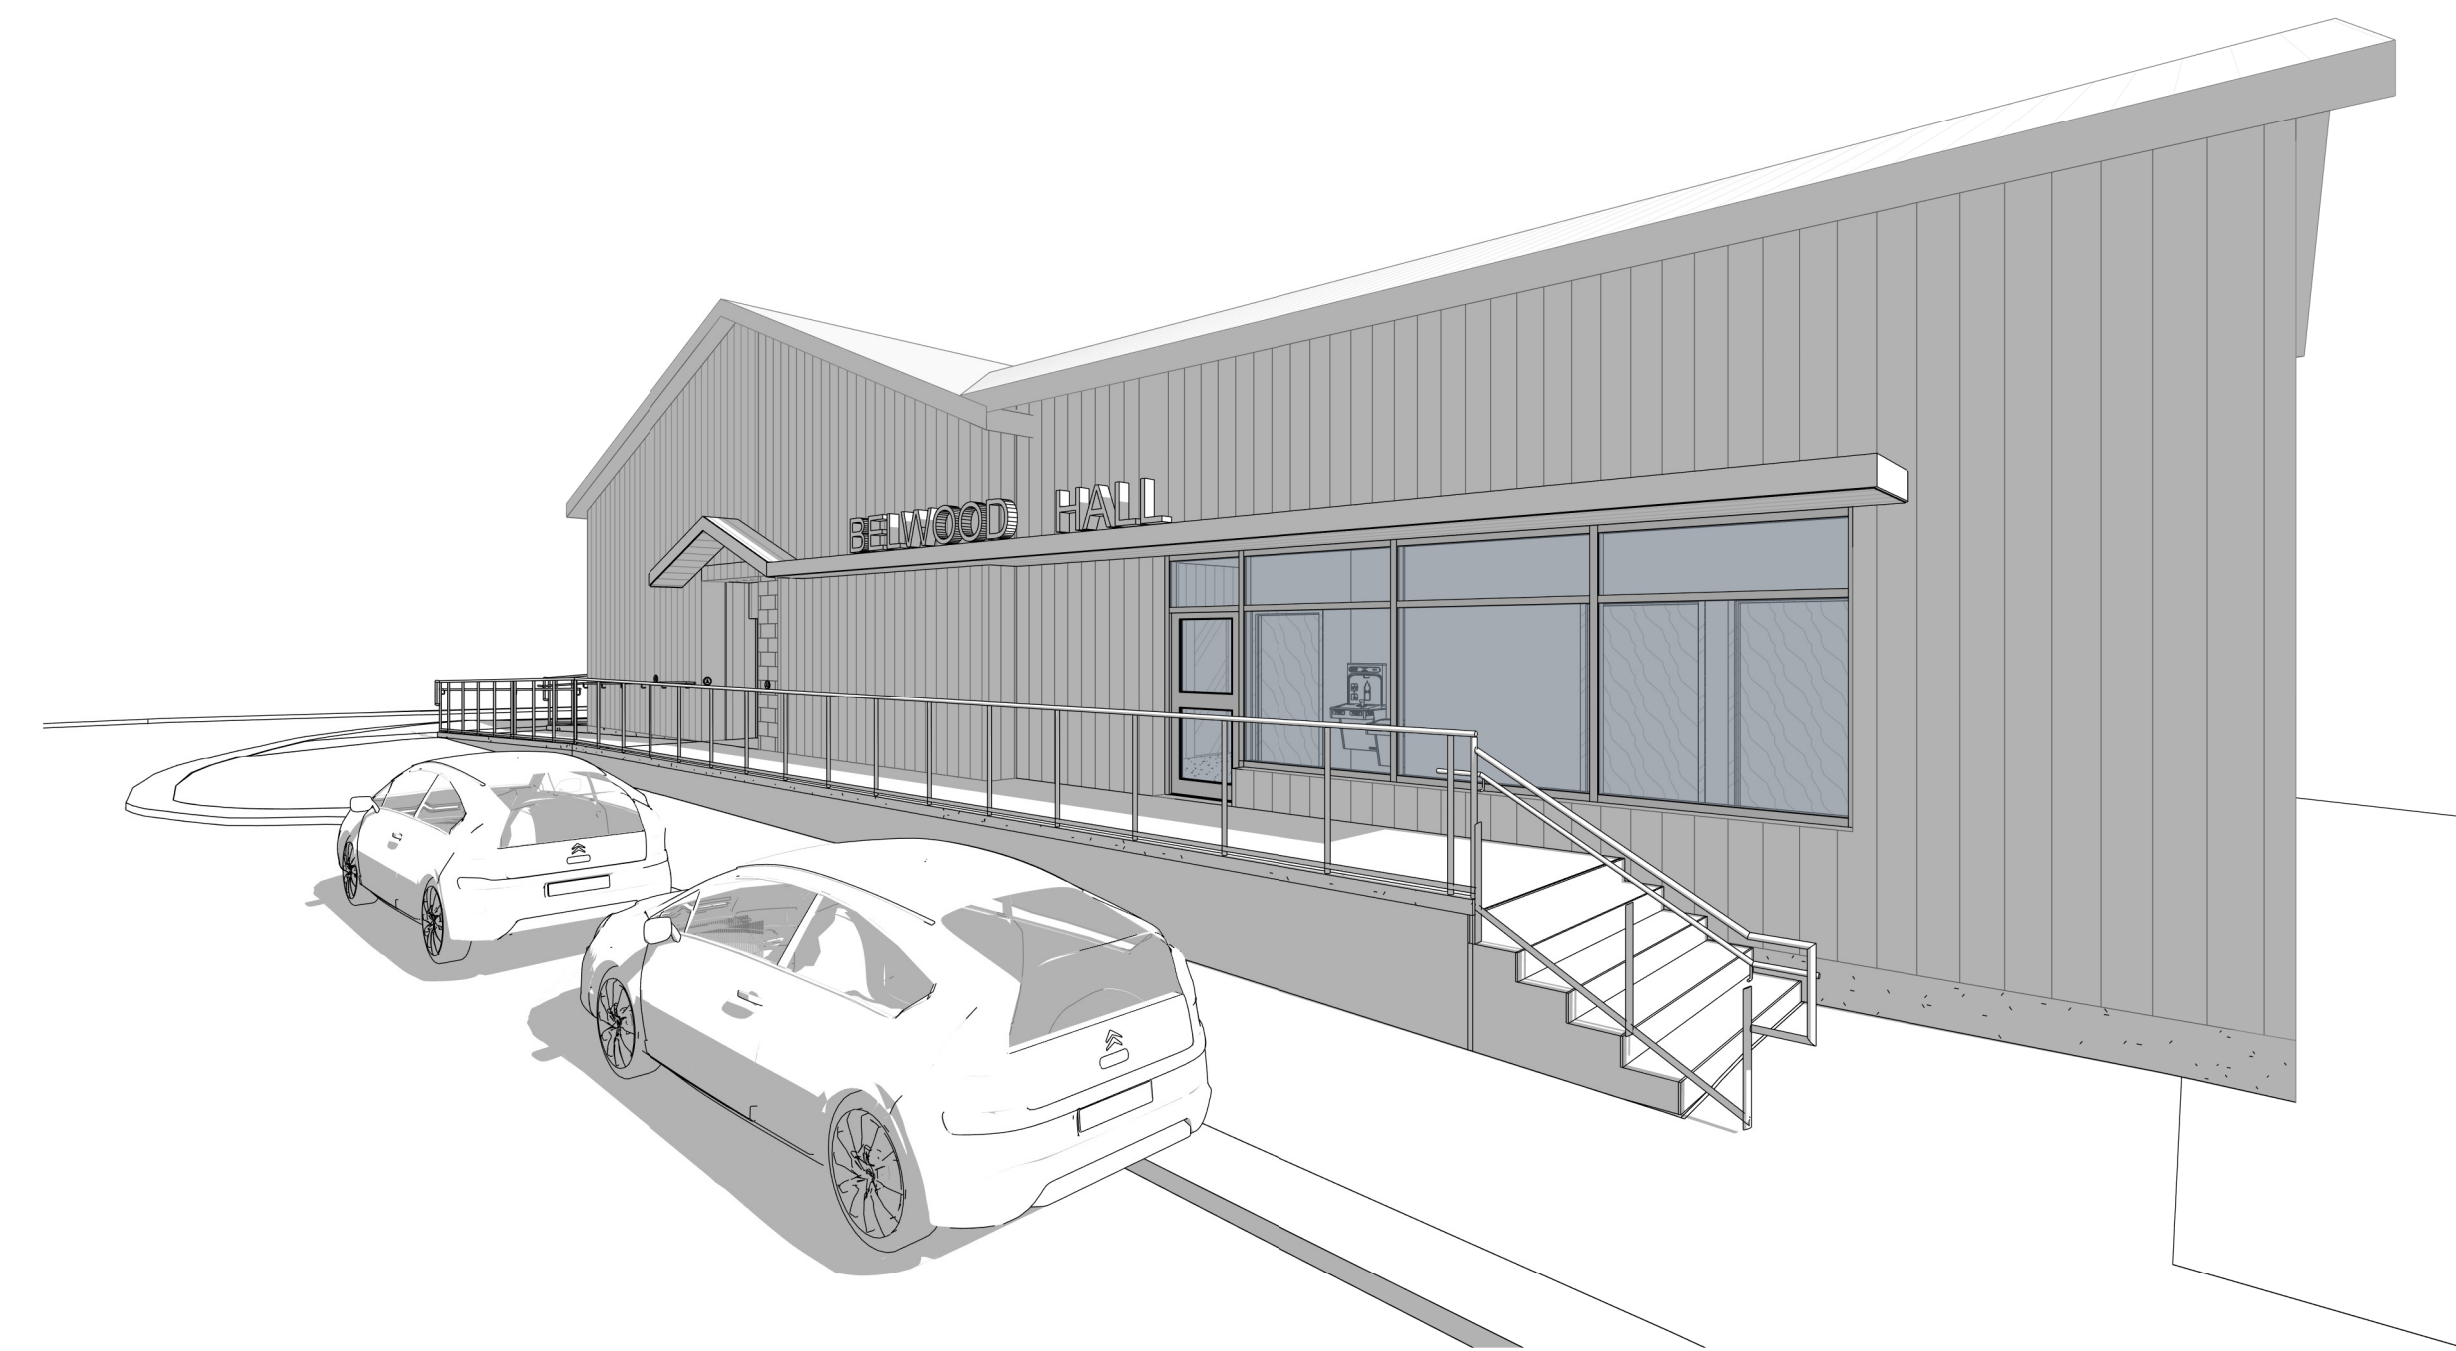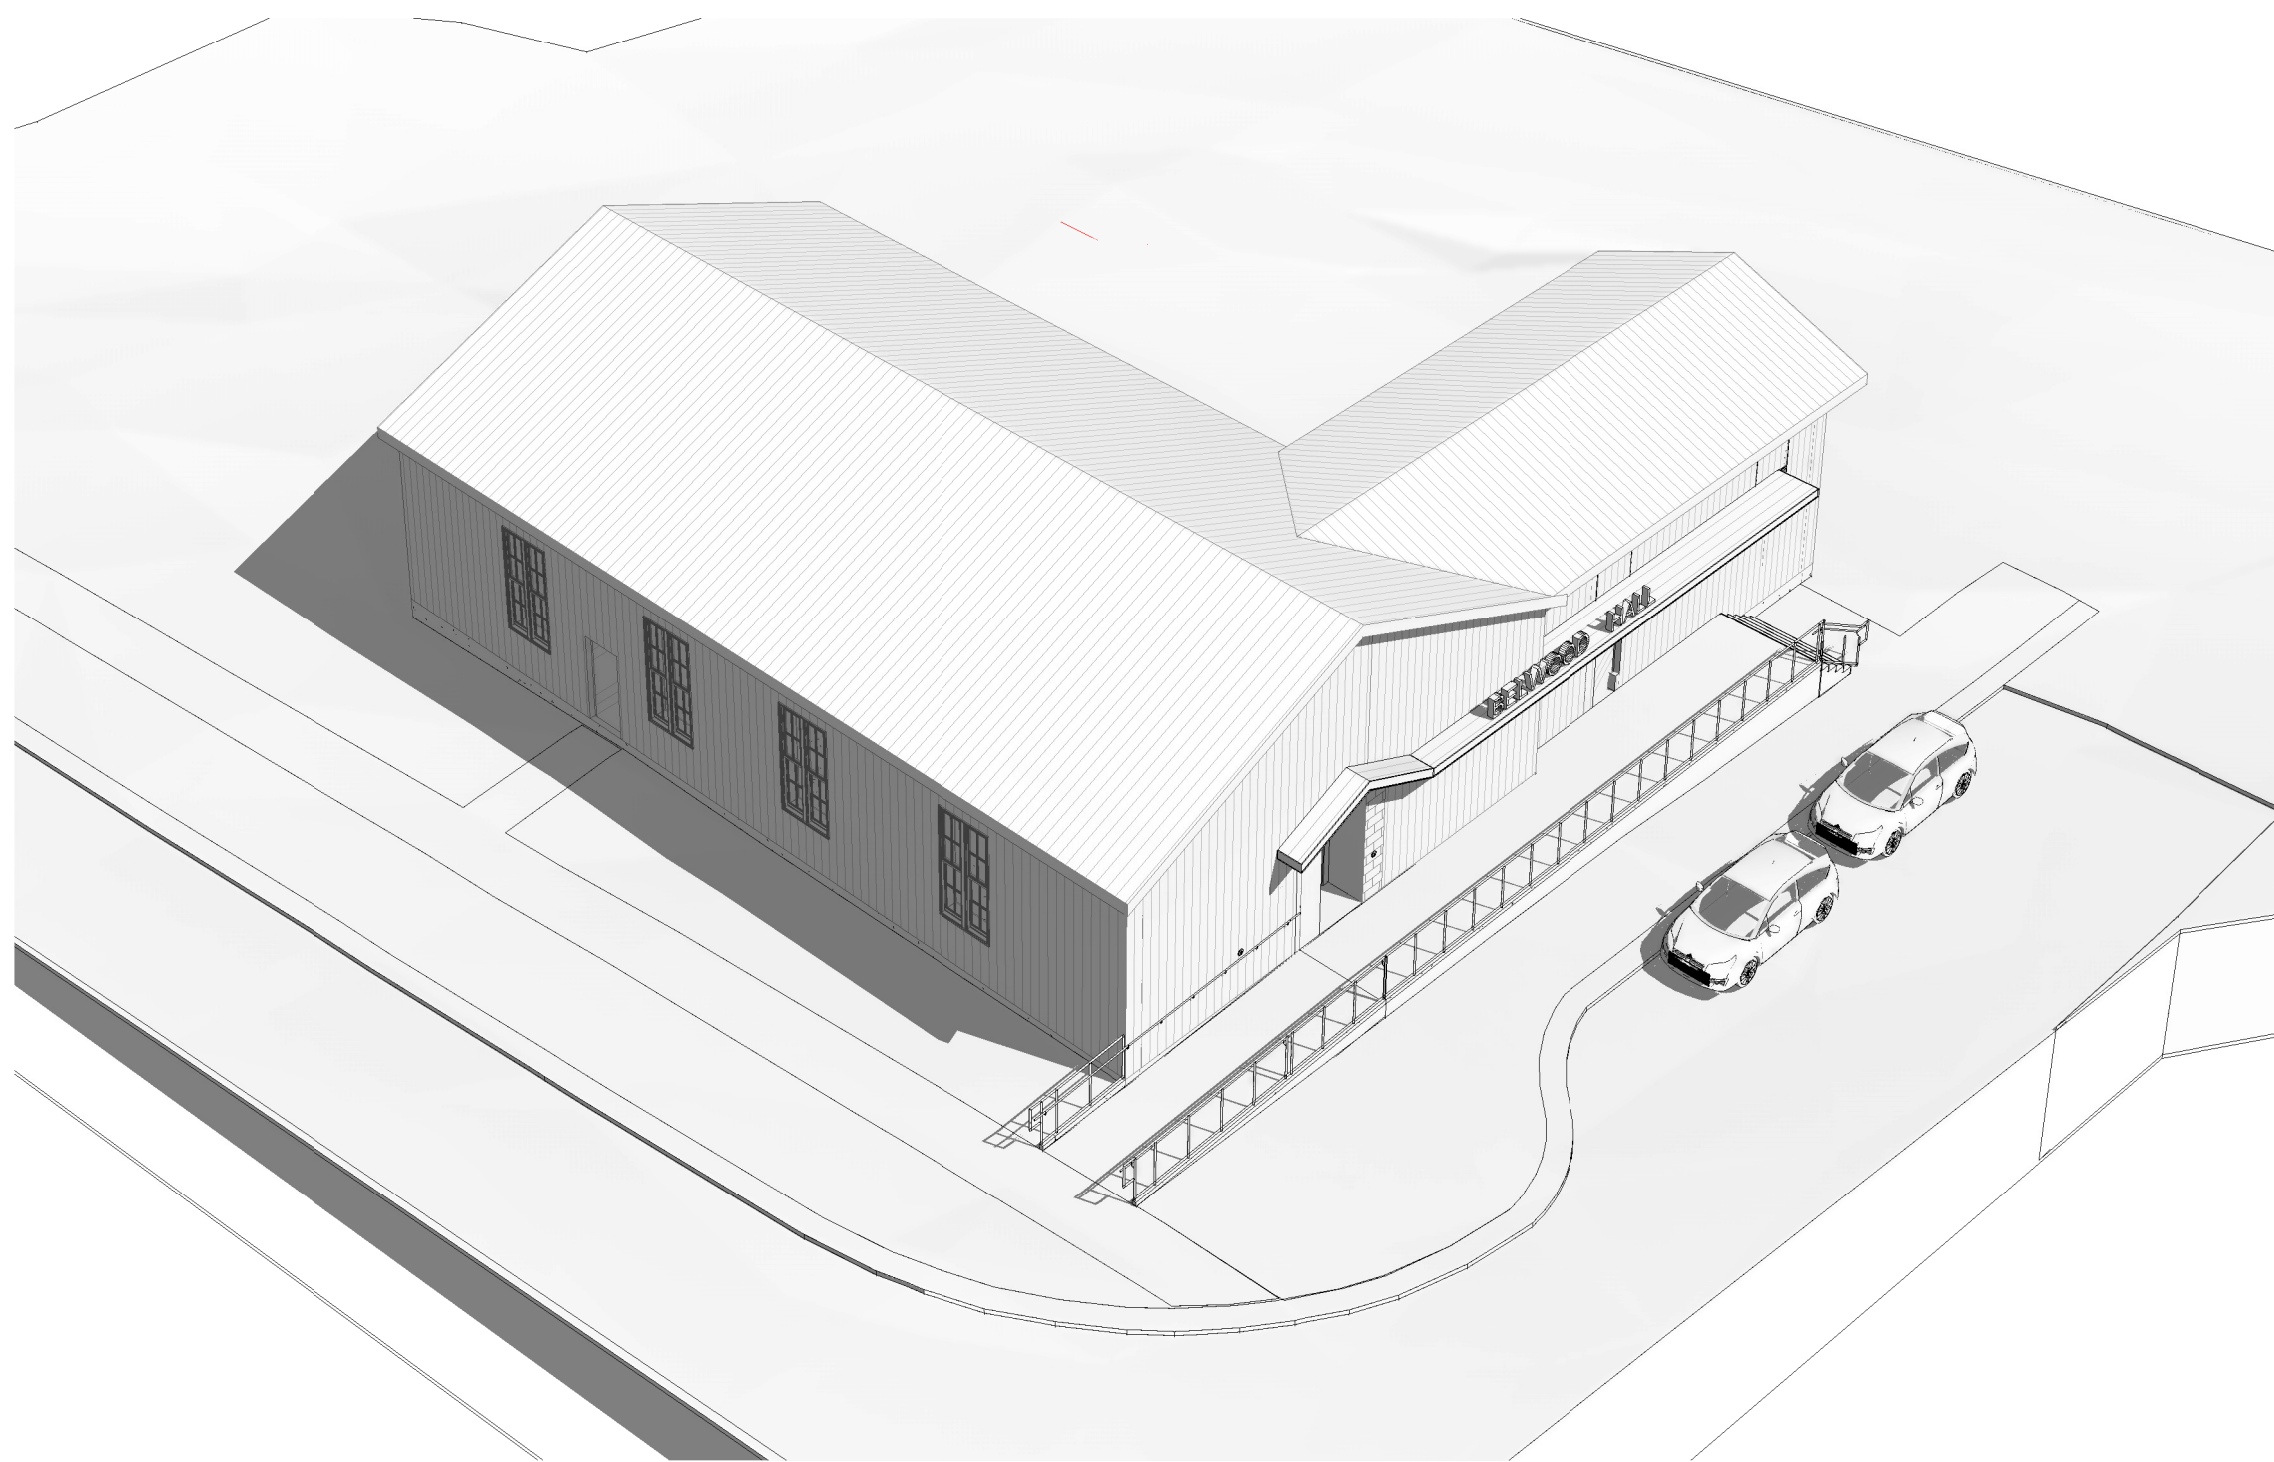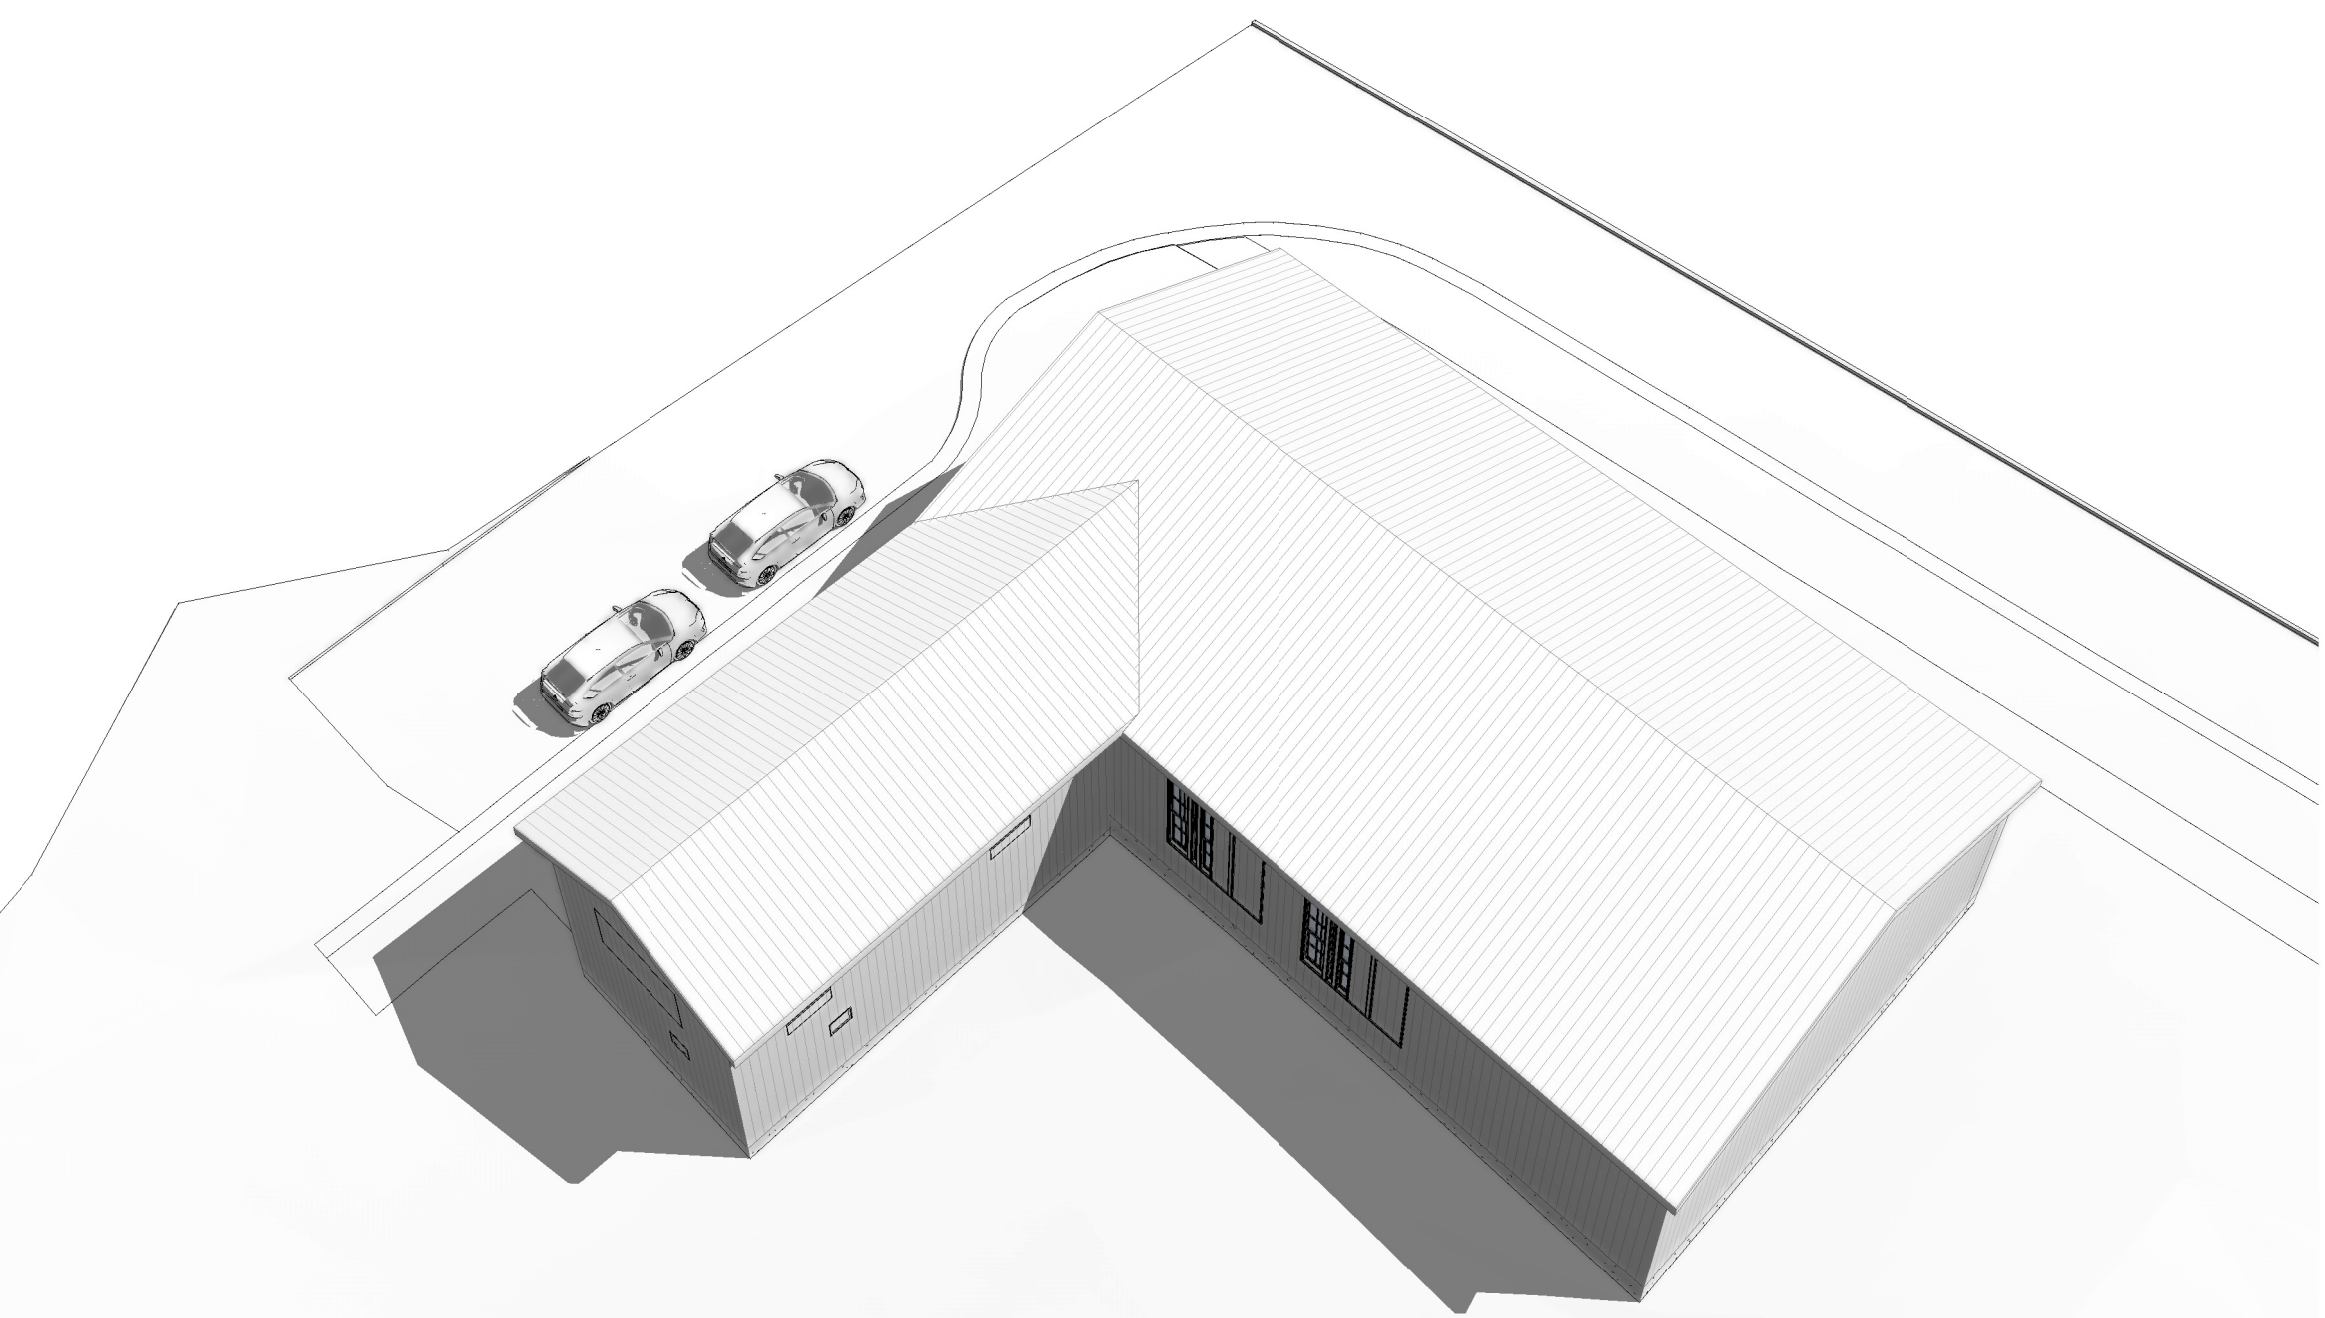

1	2025 04 22	CONSULTANT COORDINATION
---	------------	-------------------------

NUMBER	DATE	REMARK
--------	------	--------

REVISION TABLE

CONTRACTOR IS TO CHECK AND VERIFY ALL DIMENSIONS AND CONDITIONS ON THE PROJECT AND REPORT ANY DISCREPANCIES TO THE ARCHITECT BEFORE PROCEEDING WITH THE WORK. DRAWINGS ARE NOT TO BE SCALED.

CONTRACT DOCUMENTS ARE THE COPYRIGHT OF THE CONSULTANTS AND SHALL NOT BE USED OR REPRODUCED WITHOUT AUTHORIZATION. DOCUMENTS ARE TO BE RETURNED UPON COMPLETION OF THE PROJECT.

ATA ARCHITECTS

ATA ARCHITECTS INC.

BURLINGTON OFFICE:
3221 NORTH SERVICE RD, SUITE 101
BURLINGTON ONTARIO L7N 3G2

T 905 849 6986
E admin@ataarchitectsinc.com
www.ataarchitectsinc.ca



SEALS

PROJECT

BELWOOD HALL CENTRE
WELLINGTON

37 QUEEN ST.
BELWOOD, ON

DRAWING

PERSPECTIVES

DRAWN

KS, AA, CG

SCALE

DATE

2025 04 22

CHECKED

MWB


PROJECT

24-1622


DRAWING

A310

PRELIMINARY

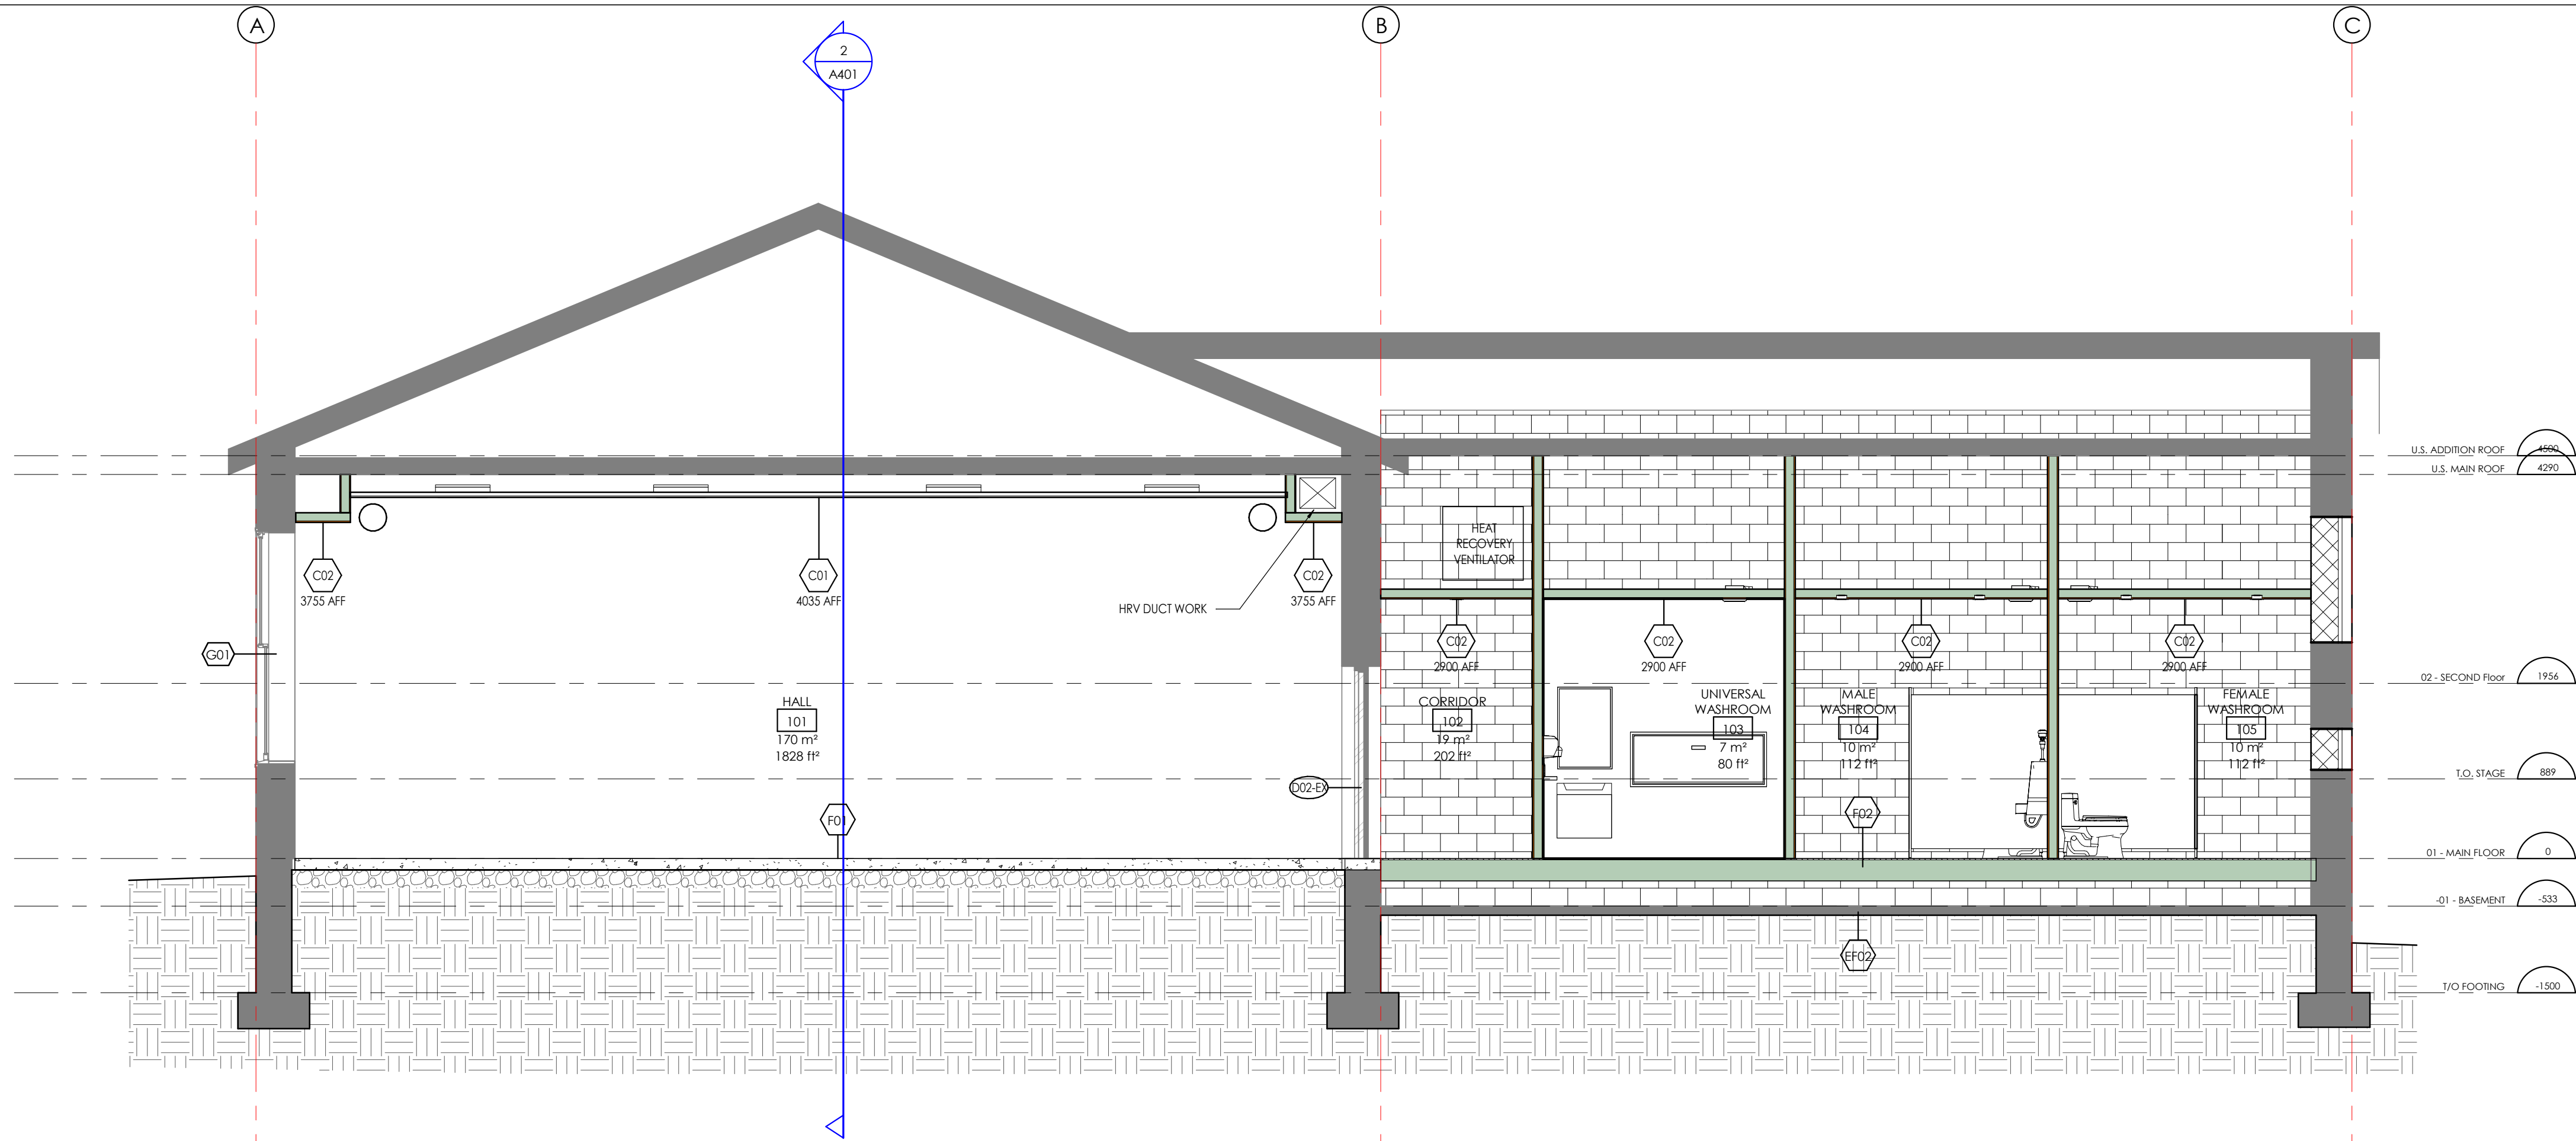

1 BUILDING SECTION 1
A401 1 : 50

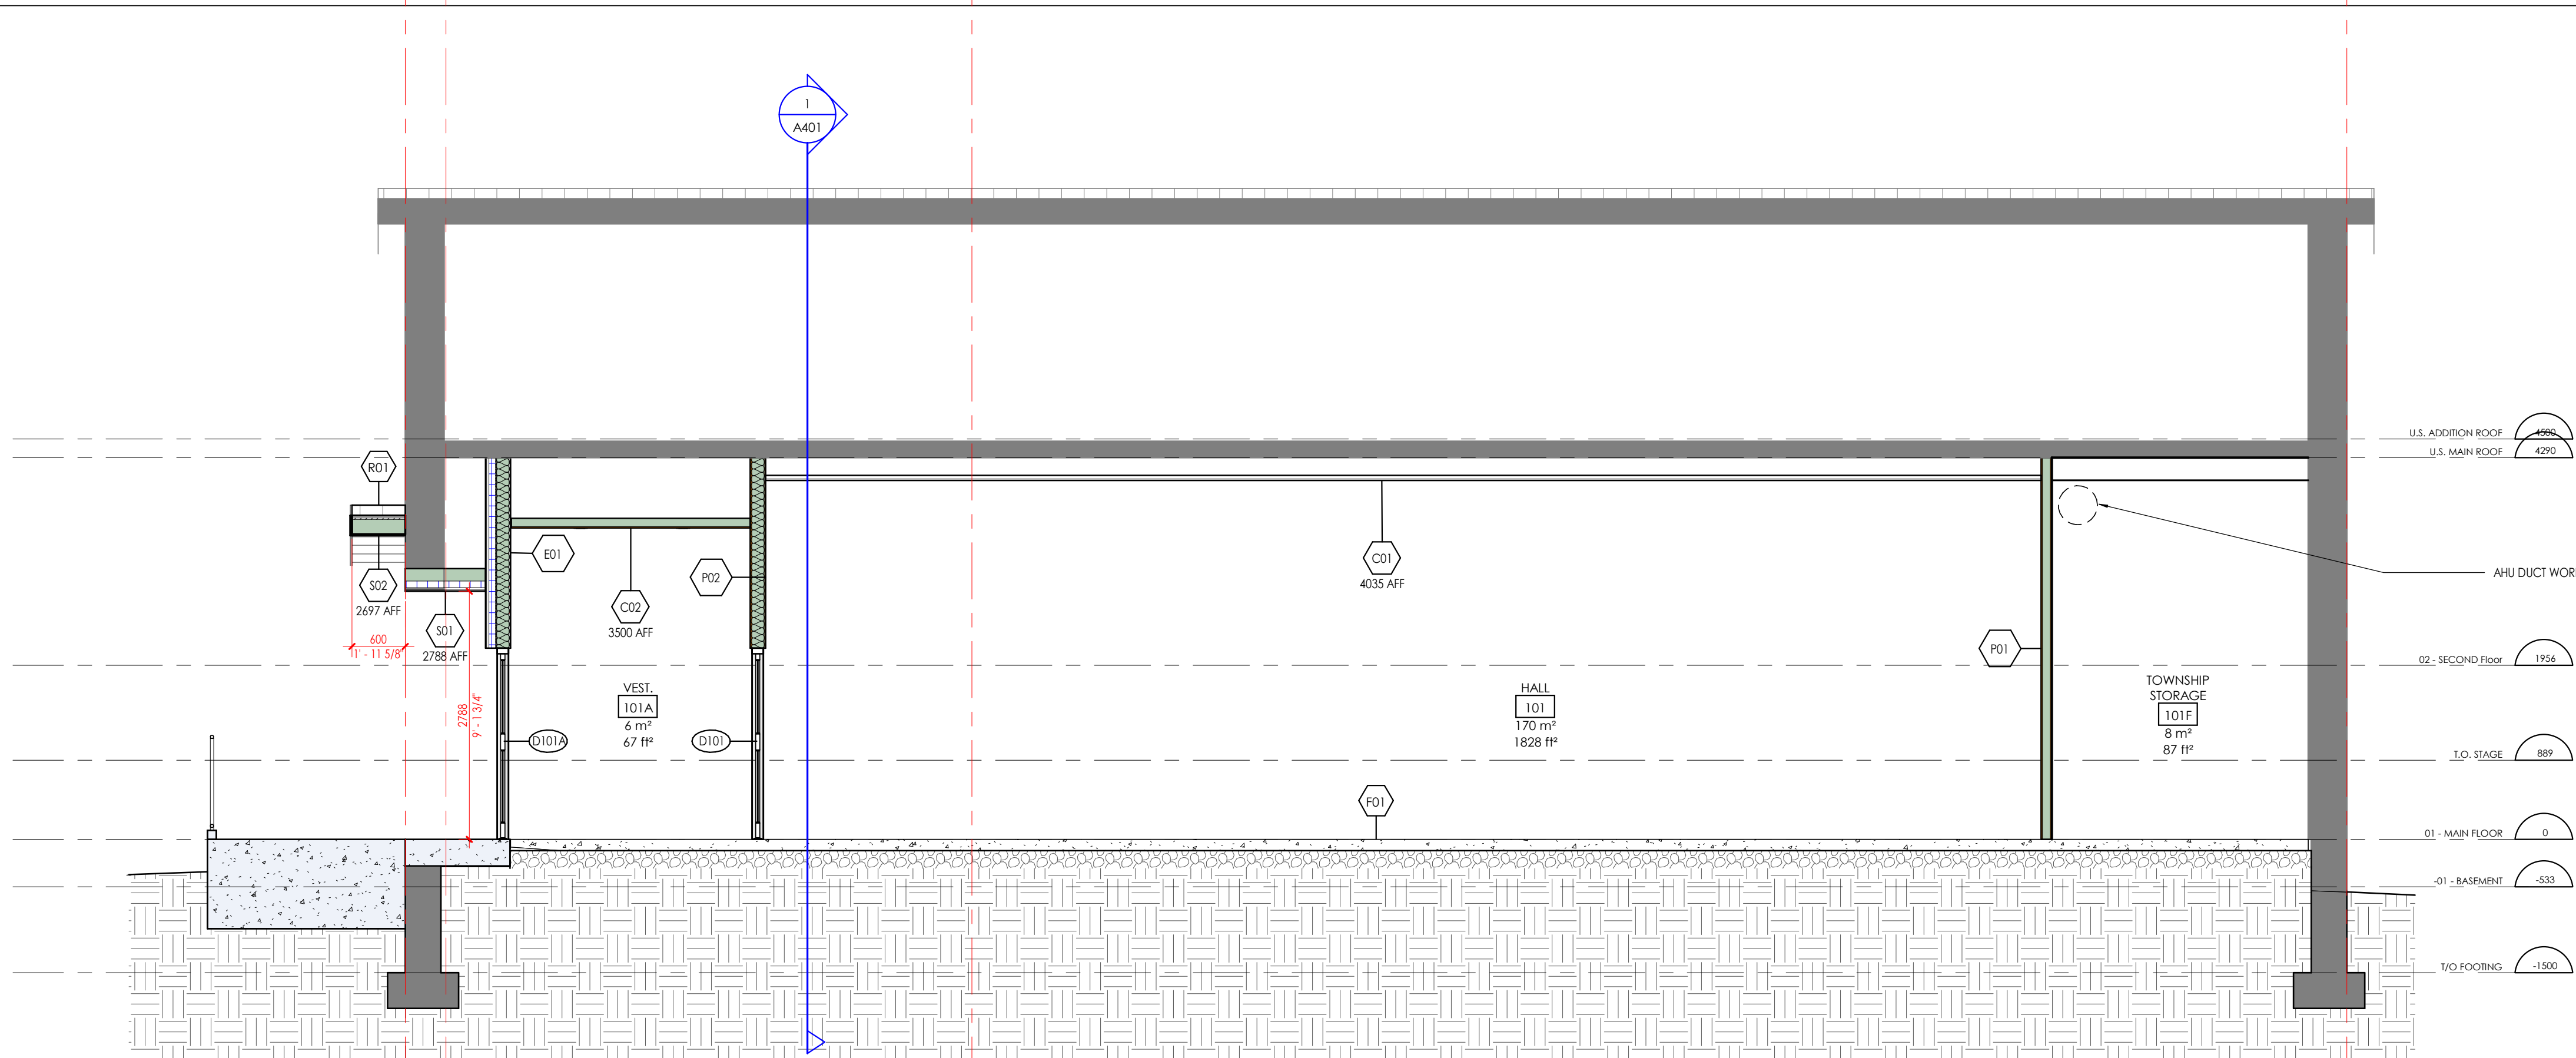

2 BUILDING SECTION 2
A401 1 : 50

1	2025 04 22	CONSULTANT COORDINATION
---	------------	-------------------------

NUMBER	DATE	REMARK
--------	------	--------

REVISION TABLE

CONTRACTOR IS TO CHECK AND VERIFY ALL DIMENSIONS AND CONDITIONS ON THE PROJECT AND REPORT ANY DISCREPANCIES TO THE ARCHITECT BEFORE PROCEEDING WITH THE WORK. DRAWINGS ARE NOT TO BE SCALED.

CONTRACT DOCUMENTS ARE THE COPYRIGHT OF THE CONSULTANTS AND SHALL NOT BE USED OR REPRODUCED WITHOUT AUTHORIZATION. DOCUMENTS ARE TO BE RETURNED UPON COMPLETION OF THE PROJECT.

ATA ARCHITECTS

ATA ARCHITECTS INC.
BURLINGTON OFFICE:
3221 NORTH SERVICE RD, SUITE 101
BURLINGTON ONTARIO L7N 3G2
T 905 849 6986
E admin@ataarchitectsinc.ca
www.ataarchitectsinc.ca



SEALS

PROJECT

BELWOOD HALL CENTRE
WELLINGTON

37 QUEEN ST.
BELWOOD, ON

DRAWING

SECTIONS

DRAWN

KS, AA, CG

SCALE

1 : 50

DATE

2025 04 22

CHECKED

MWB

PROJECT

24-1622

DRAWING

A401