
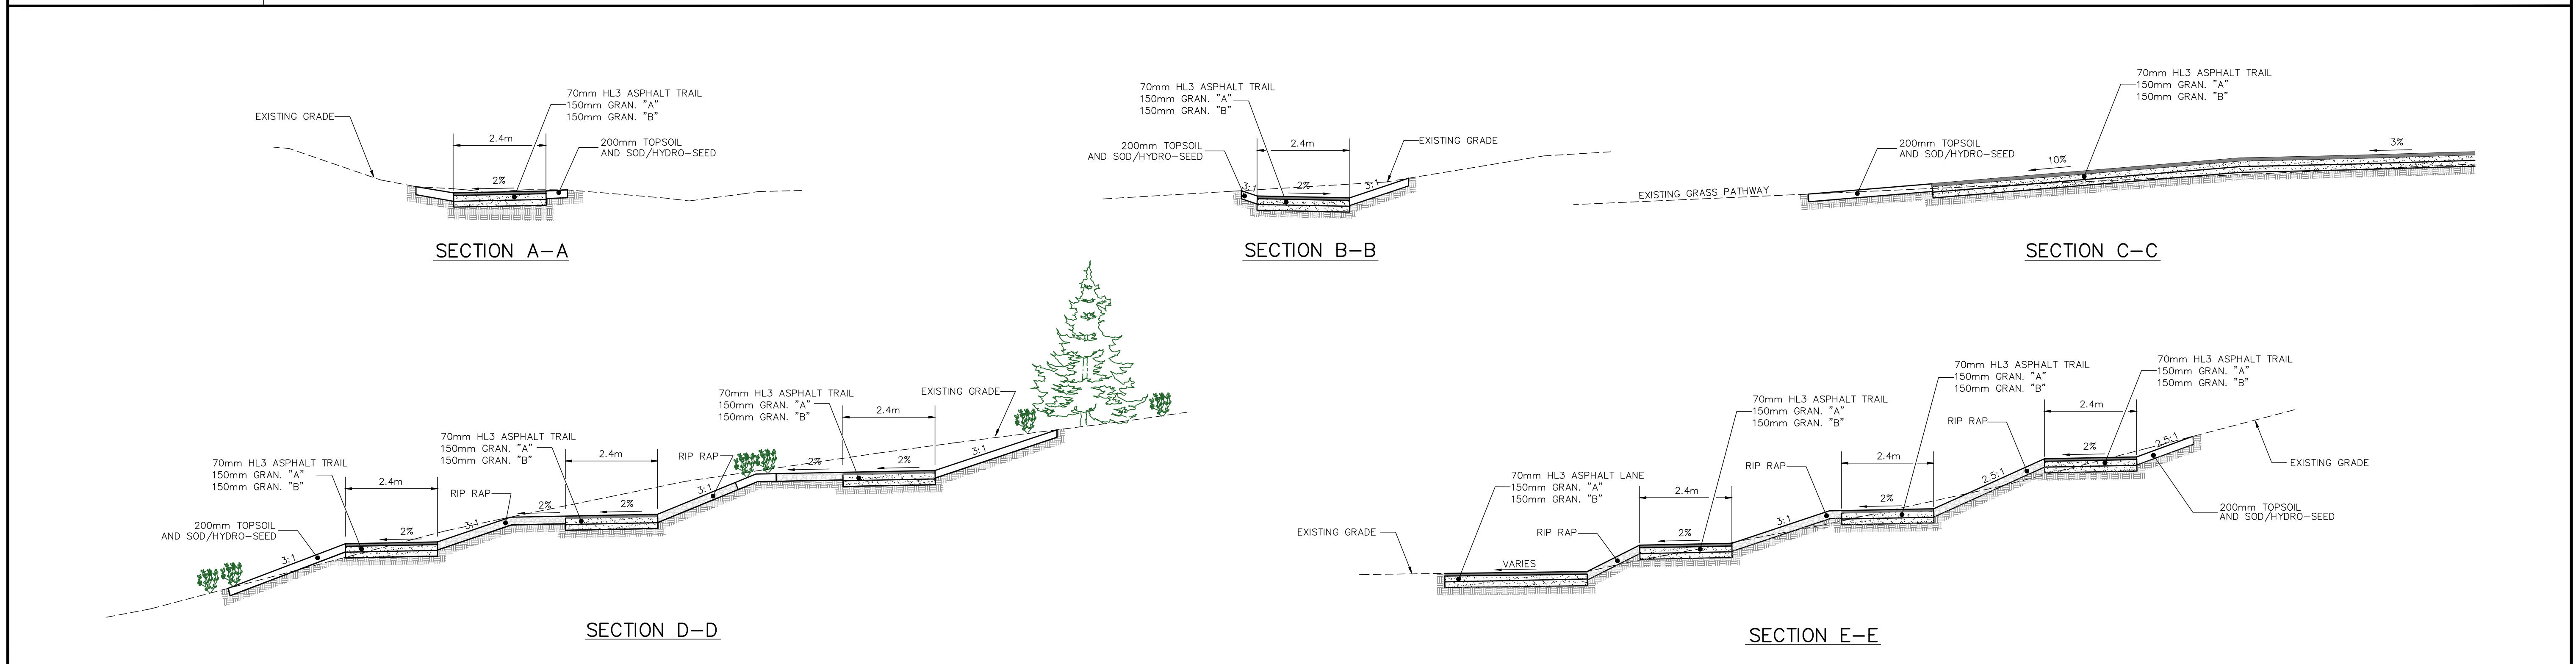


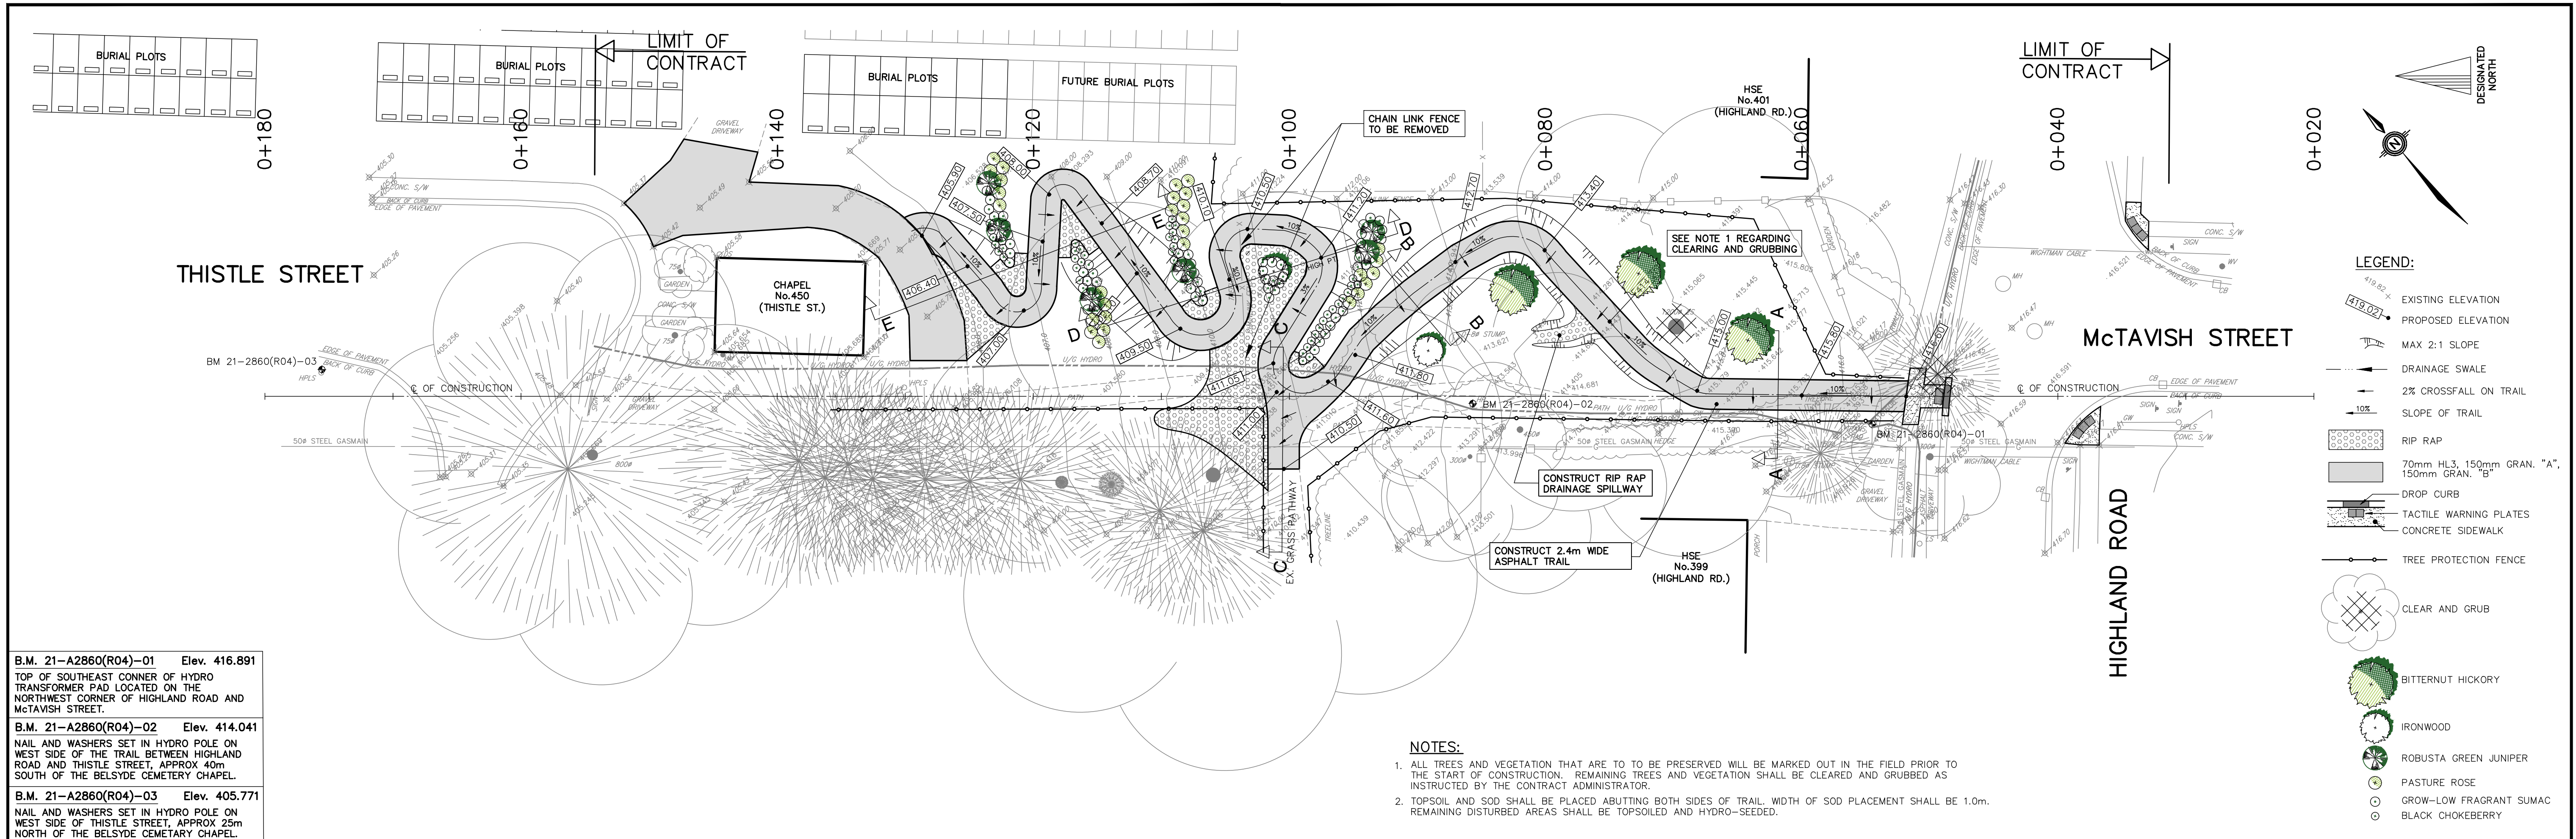

PRELIMINARY

NOTES

No	DATE	REVISION	INITIAL

PRELIMINARY

CONSTRUCTION OF
BELSYDE CEMETARY
TRAIL
(FERGUS)

TOWNSHIP OF CENTRE WELLINGTON
1 MacDONALD SQUARE
ELORA, ONTARIO N0B 1S0

GRADING PLAN AND CROSS SECTIONS
HIGHLAND ROAD TO THISTLE STREET

CONTRACT No
PROJECT No A2860(R04)

DRAWN BY: d.p.s.

CHECKED BY: D.P.S.

APPROVED BY: D.G.D.

DATE: JUNE, 2021

**TRITON
ENGINEERING
SERVICES
LIMITED**
Consulting Engineers

SCALES

1:250
HORIZONTAL

1:50
VERTICAL

DRAWING
NUMBER

01