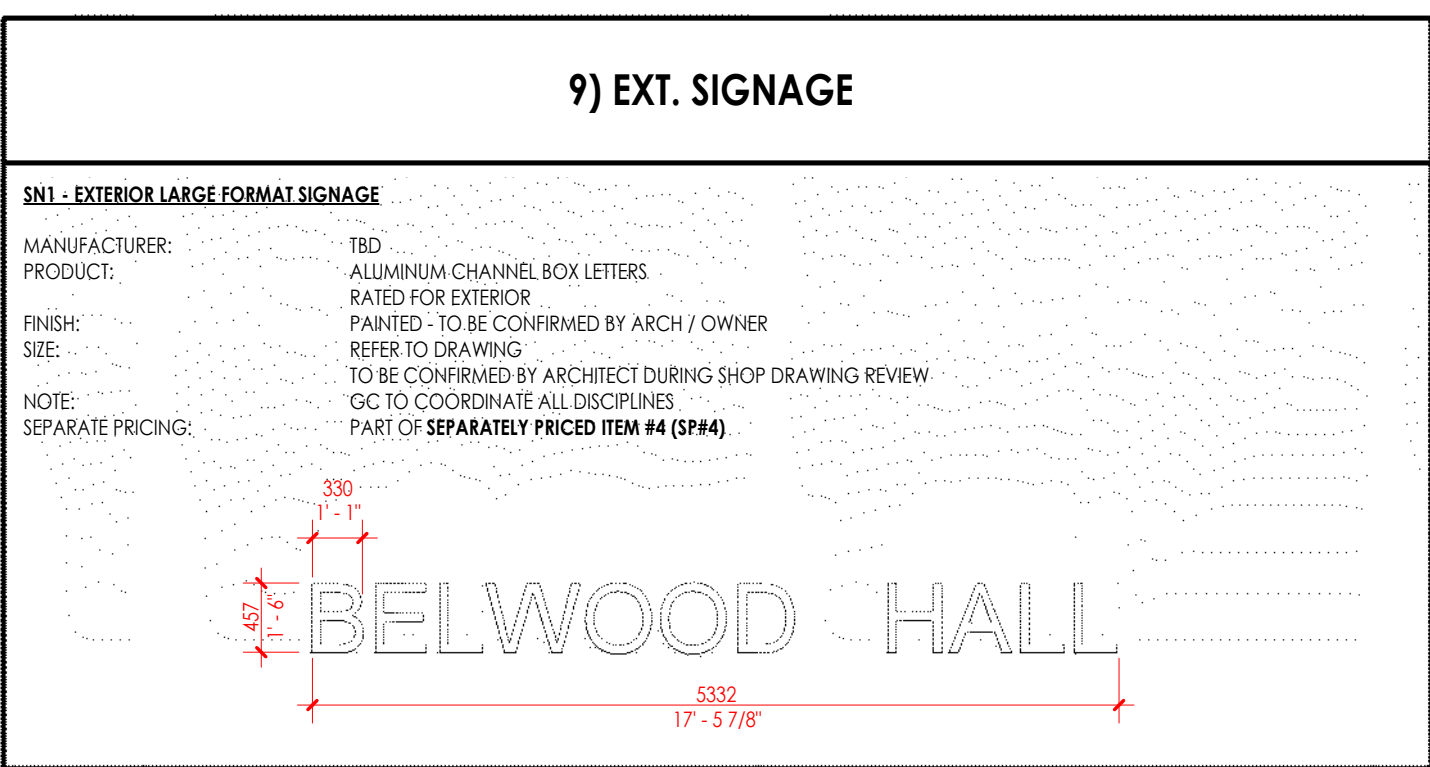
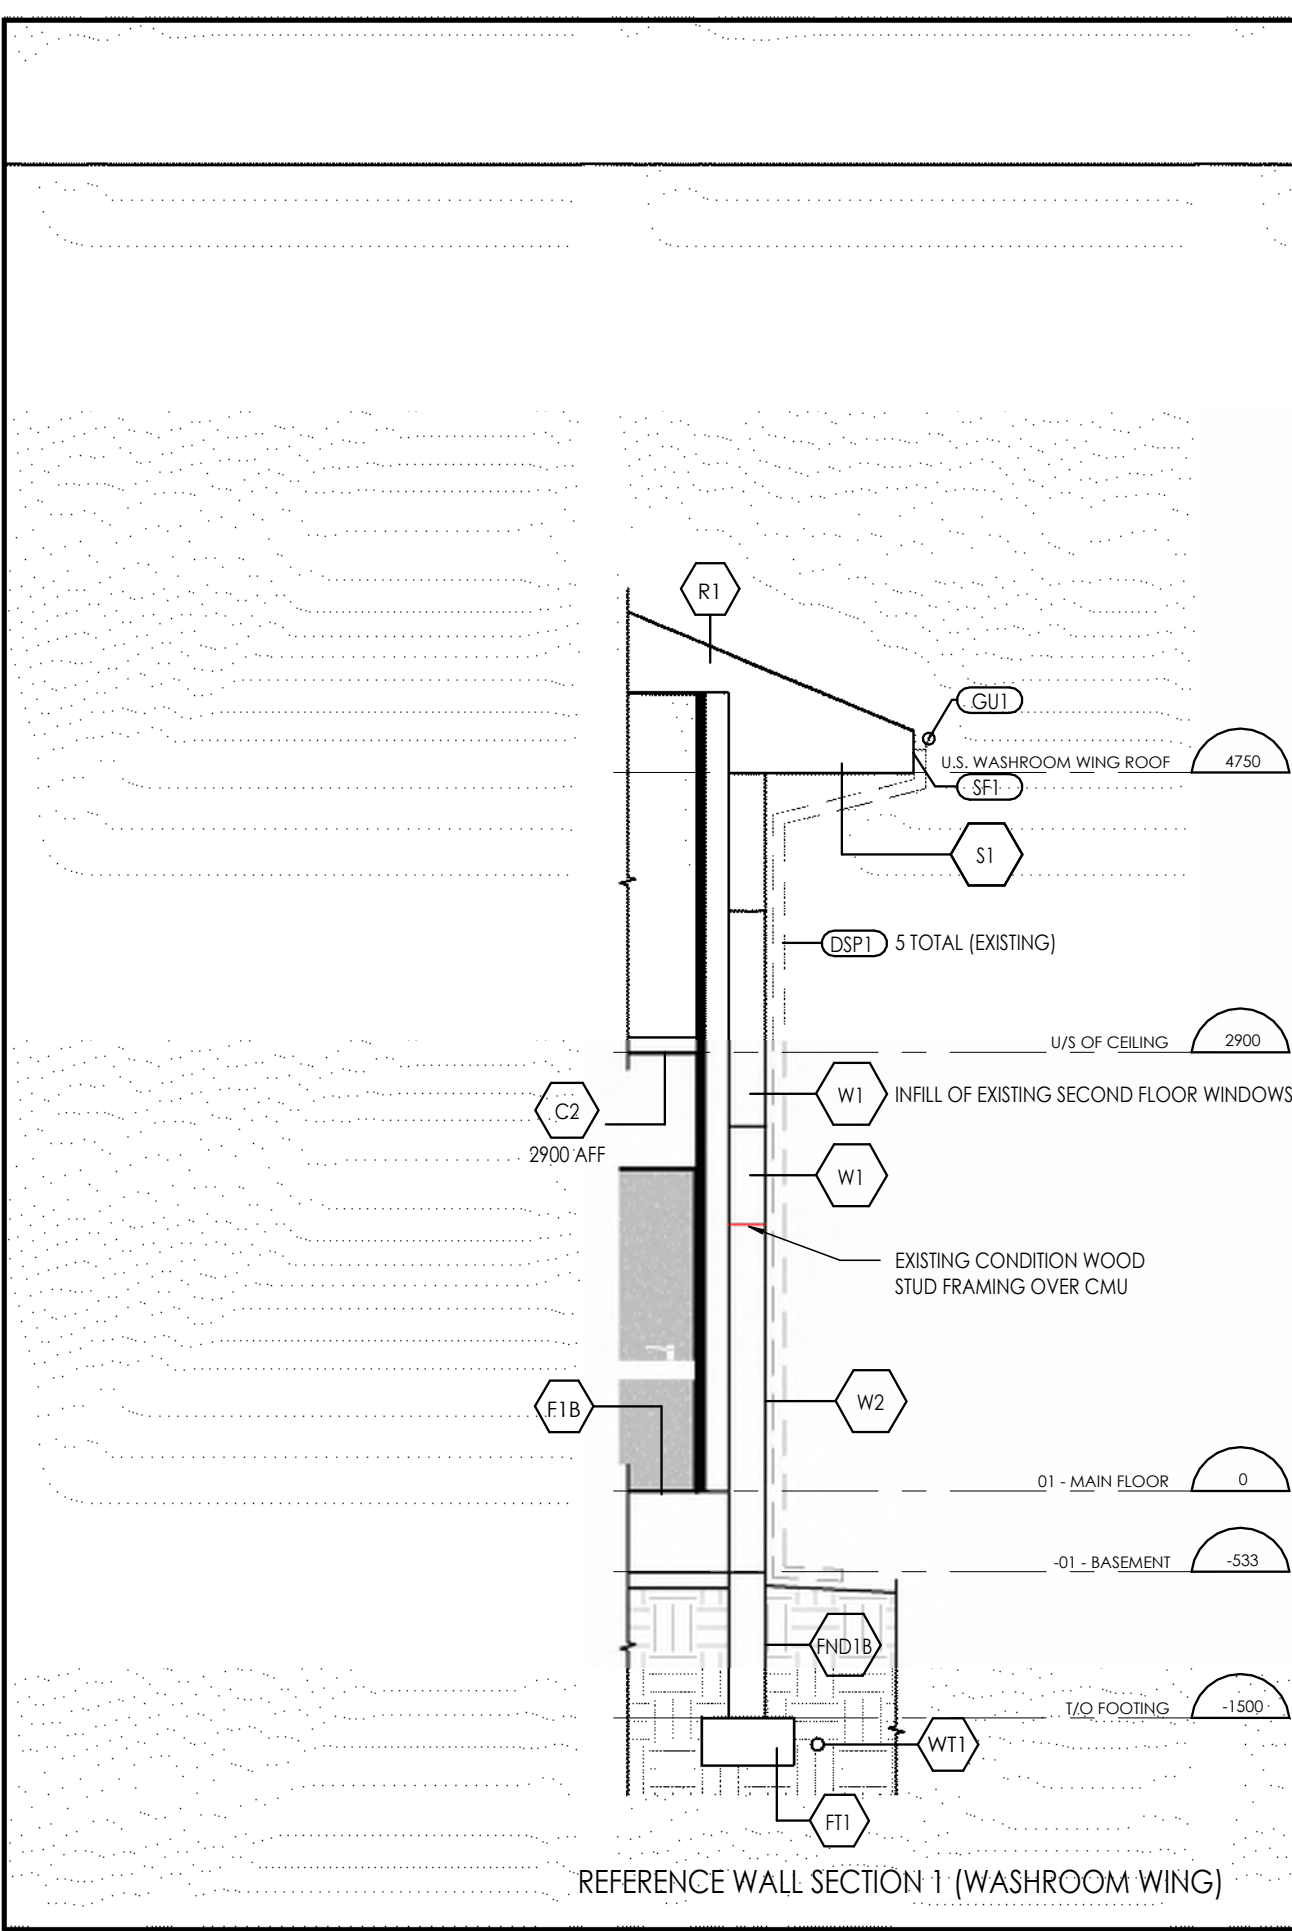


[illegible]

4) EXTERIOR VERTICAL CIRCULATION	
RAMPS	
RAMP #1 - TYPICAL POURED-IN-PLACE CONCRETE RAMP	
LOCATION:	REFER TO DRAWINGS
DIMENSIONS:	REFER TO DRAWINGS
SLOPE:	REFER TO DRAWINGS
FACILE DRIP:	REFER TO MATERIAL TABLE (ITEM RAMP TYPE 1)
NOTE:	REFER TO STRUCTURAL & CIVIL GC TO PROVIDE PROFESSIONAL ENGINEERED TAMPED SHOP DRAWINGS FOR REVIEW & APPROVAL BEFORE FABRICATION.
STAIRS	
STAIR #1 - TYPICAL POURED-IN-PLACE CONCRETE STAIR	
LOCATION:	REFER TO DRAWINGS
DIMENSIONS:	REFER TO DRAWINGS
FACILE DRIP:	REFER TO MATERIAL TABLE (ITEM STAIR TYPE 1)
NOTE:	REFER TO STRUCTURAL & CIVIL GC TO PROVIDE PROFESSIONAL ENGINEERED TAMPS SHOP DRAWINGS FOR REVIEW & APPROVAL BEFORE FABRICATION.
HANDRAILS & GUARDRAILS	
GENERAL NOTES:	
1. GC TO MAKE SURE NUMBER OF BALUSTERS CORRESPOND TO L.S. LOADS ON GUARDS & S.E.G.'S [1]Z LOADS ON HANDRAILS. 2. GC SHALL VERIFY ALL DIMENSIONS AND CONDITIONS ON THESE DRAWING SHOP DRAWING REVIEW & APPROVAL PRIOR TO FABRICATION. 3. ALL FLOOR MOUNTED BALUSTERS SHALL BE EPOXY MOUNTED INTO CONCRETE SLAB. MAKE GOOD ALL FINISHES. 4. WELLS AND GROUND LEVEL ALL JOINTS TO FRAME ASSEMBLY. 5. ALL EXPOSED STEEL INCLUDING STRINGS, RAILINGS, RISERS, AND BRACKETS TO BE FINISHED PANTHON ON SITE. GC TO INSURE ALL STEEL IS BLENDED AT FACTORY.	
GC TO SELECT ONE OF THE ASSEMBLIES (BY COLUMN BELOW) FOR SHOP DRAWING REVIEW AND APPROVAL BY ARCHITECT.	
RL - TYPICAL HANDRAIL - TYPE 1	RL - TYPICAL HANDRAIL - TYPE 2
RAMP #1 AND STAIR #1 DESCRIPTIONS: 40mm x 25mm CARBON STEEL (316) W/ PAINT FINISH GC SHALL VERIFY TO 15mm x 3mm STEEL BAULSTERS OR WALL PLATES. RETURN TO MATERIALS FINISH: REFINISH CARBON STEEL W/ PAINT FINISH INITIATION: CONTRACTOR TO BE CONFIRMED BY ARCHITECT. TO BE REVIEWED AND APPROVED THROUGH SHOP DRAWINGS PHASE.	RAMP #1 AND STAIR #1 DESCRIPTIONS: 40mm x 25mm PIPE ATTACHED TO 20mm or 1" STEEL POST OR BRACKET REFER TO DETAILS PRIMER PAINT TO BE APPLIED, AS WELL AS APPLIED ON SITE WHERE REQUIRED AFTER INSTALLATION AND DPT ADJUSTMENT ARE COMPLETE. FINISH PAINT TO BE BY PART-JOB CONTRACTOR. EXACT COLOUR & FINISH TO BE CONFIRMED BY ARCHITECT. TO BE REVIEWED AND APPROVED THROUGH SHOP DRAWINGS PHASE.
GR1 - TYPICAL GUARDRAIL - TYPE 1	GR2 - TYPICAL GUARDRAIL - TYPE 2
RAMP #1 AND STAIR #1 WITH A 100TMM MINIMUM HEIGHT LOCATION: REFER TO DRAWINGS	RAMP #1 AND STAIR #1 WITH A 100TMM MINIMUM HEIGHT LOCATION: REFER TO DRAWINGS
FACE OF WALL Ø25 THROAT 16 x 50 mm STAINLESS STEEL (316) EDGE BRACKET. EXACT SPACING TO BE INCLUDED IN SHOP DWGS FOR REVIEW BY ARCHITECT. 70 x 6 mm FLAT PLATE w/ 3 BOLTS AND CHUCK ANCHORS PER FLAT FASTENED TO WALL. TYP. MAX 1200 c/c EXACT TYPE AND SPECIFIC TO BE INCLUDED IN SHOP DRAWINGS FOR REVIEW BY ARCHITECT. CONTRACTOR TO MAKE SURE ALL SUPPORTS ARE PROPERLY SECURED. 16 x 50 mm STAINLESS STEEL (316) BALUSTER WHERE REQUIRED TO BE EXPENDED IN CONCRECY. EXACT SPACING TO BE INCLUDED IN SHOP DRAWINGS FOR REVIEW BY ARCHITECT.	FACE OF WALL Ø25 THROAT WELDED TO PLATE Ø25 70 x 6 mm FLAT PLATE W/ 3 BOLTS AND CHUCK ANCHORS PER PLATE FASTENED TO WALL. TYP. MAX 1200 c/c CONTRACTOR TO MAKE SURE ALL SUPPORTS ARE PROPERLY SECURED. 40 Ø DIA STEEL WHERE REQUIRED.
MATERIALS	
MTRL#1 - MATERIAL TABLE SURFACE RAMP TYPE 1	
LOCATION:	RAMP #1
MANUFACTURER:	ENGINEER OR APPROVED EQUAL
COLOR:	ANVOR TE. CAST IN PLACE (C/P)
TYPE:	24" x 48" ADA COMPLAINT
COLOUR:	COLOUR TO BE SELECTED BY ARCH FROM RANGE OF MANUFACTURERS COLOUR CHOICES
DIMENSIONS:	SEE DWG'S
CONTACT:	SALES@REDIRONKNEK.CA KNEK CAN (549) 302-3366
MTRL#1 - MATERIAL TABLE SURFACE STAIR TYPE 1	
LOCATION:	STAIR #1
MANUFACTURER:	ENGINEER OR APPROVED EQUAL
MODEL:	ECCOLO - CAST IN PLACE (C/P) STAIR NOSING
DIMENSIONS:	SEE DWG'S
CONTACT:	SALES@REDIRONKNEK.CA KNEK CAN (549) 302-3366

A002

ROOM SCHEDULE									
NUMBER	NAME	AREA	FORMATTED	WALL/FLOOR	JOIST/FLOOR	JOIST/FLOOR	CEILING/FLOOR	COMMENTS	
01A	HALL	17.0m	15565	P1	WP1	WP1	B01	ACTIO	
01B	VEST	6.0m	9994	P1	B01	B01	C-P1		
01C	STORAGE	1.0m	11888	P1	F001	F001	C-P1		
01D	SURVEY / FLOOD PREP	8.0m	11889	P1	F001	F001	B02	C-P1	
01E	LOBBY CLUB STORAGE	1.0m	14284	P1	F001	F001	B02	C-P1	
01F	GENERAL STORAGE	1.0m	13780	P1	F001	F001	B02	C-P1	
01G	TENNIS/REAR STORAGE	8.0m	13792	P1	F001	F001	B02	C-P1	
01H	MACHANICAL ROOM	8.0m	1405	P1	F001	F001	B02	C-P1	
01I	CORRIDOR	8.0m	23564	P1	WP3	WP3	B01	C-P1	
01J	GENERAL WAREHOUSE	1.0m	13808	P1	WP3	WP3	B02	C-P1	
01K	MAINT WAREHOUSE	8.0m	13917	P1	WP3	WP3	C-P1		
01L	FINALS WAREHOUSE	8.0m	14175	WP3	WP3	C-P1			
01M	SERVICE ROOM	1.0m	4725	P1	B02	B02	C-P1		

DESCRIPTION: WOOD GLAZING ASSEMBLY LOCATION: TYPICAL TIGHT BUTT JUNT USED ON WOOD PANEL (WP1) FINISH

3) INTERIOR - GLAZING ASSEMBLIES
NOT IN SCOPE

[illegible]

PROVIDE BLOCK

CW1 REFER TO SH-1

OUTLINE OF DOOR REFER TO DOOR AND LOCK TYP.

ALIGN JAMBES WHERE DOOR

MIN. 100MM (4IN) REVEAL ON BOTH SIDES TYP.

REFER TO PALL ASSEMBLY



PROJECT TITLE

**BELWOOD HALL CENTRE
WELLINGTON**

37 QUEEN ST.
BELWOOD, ON

A003

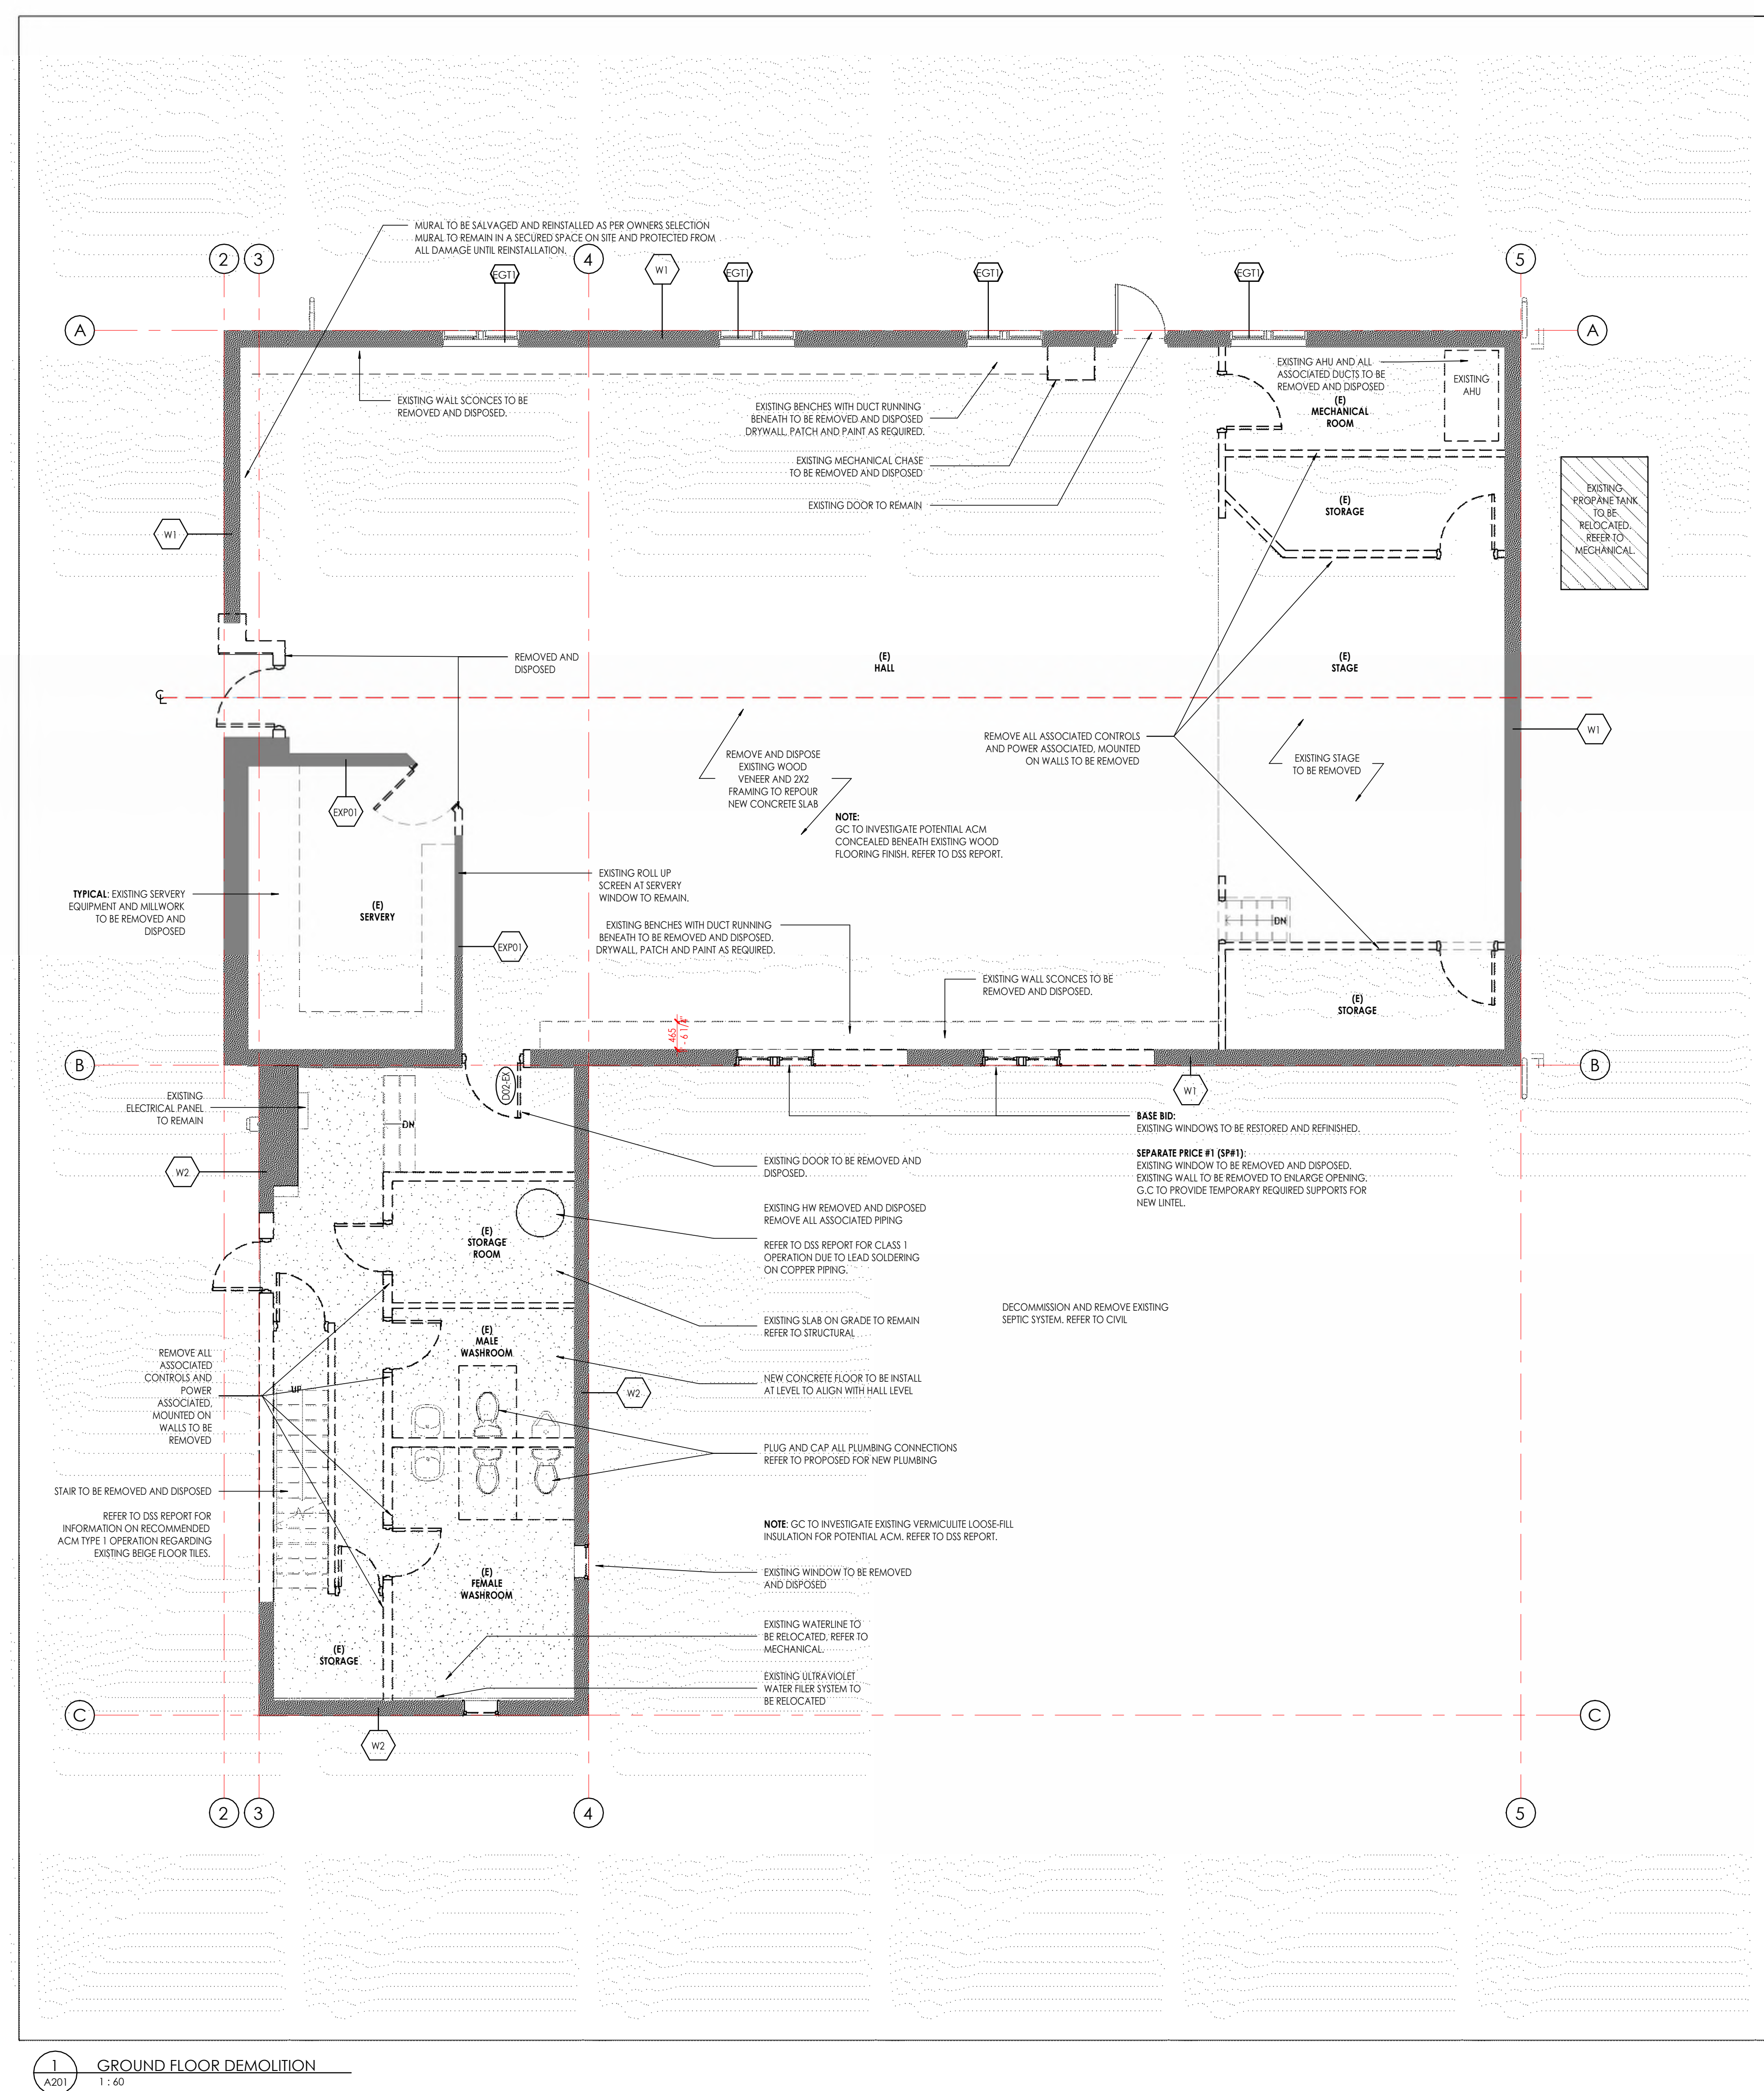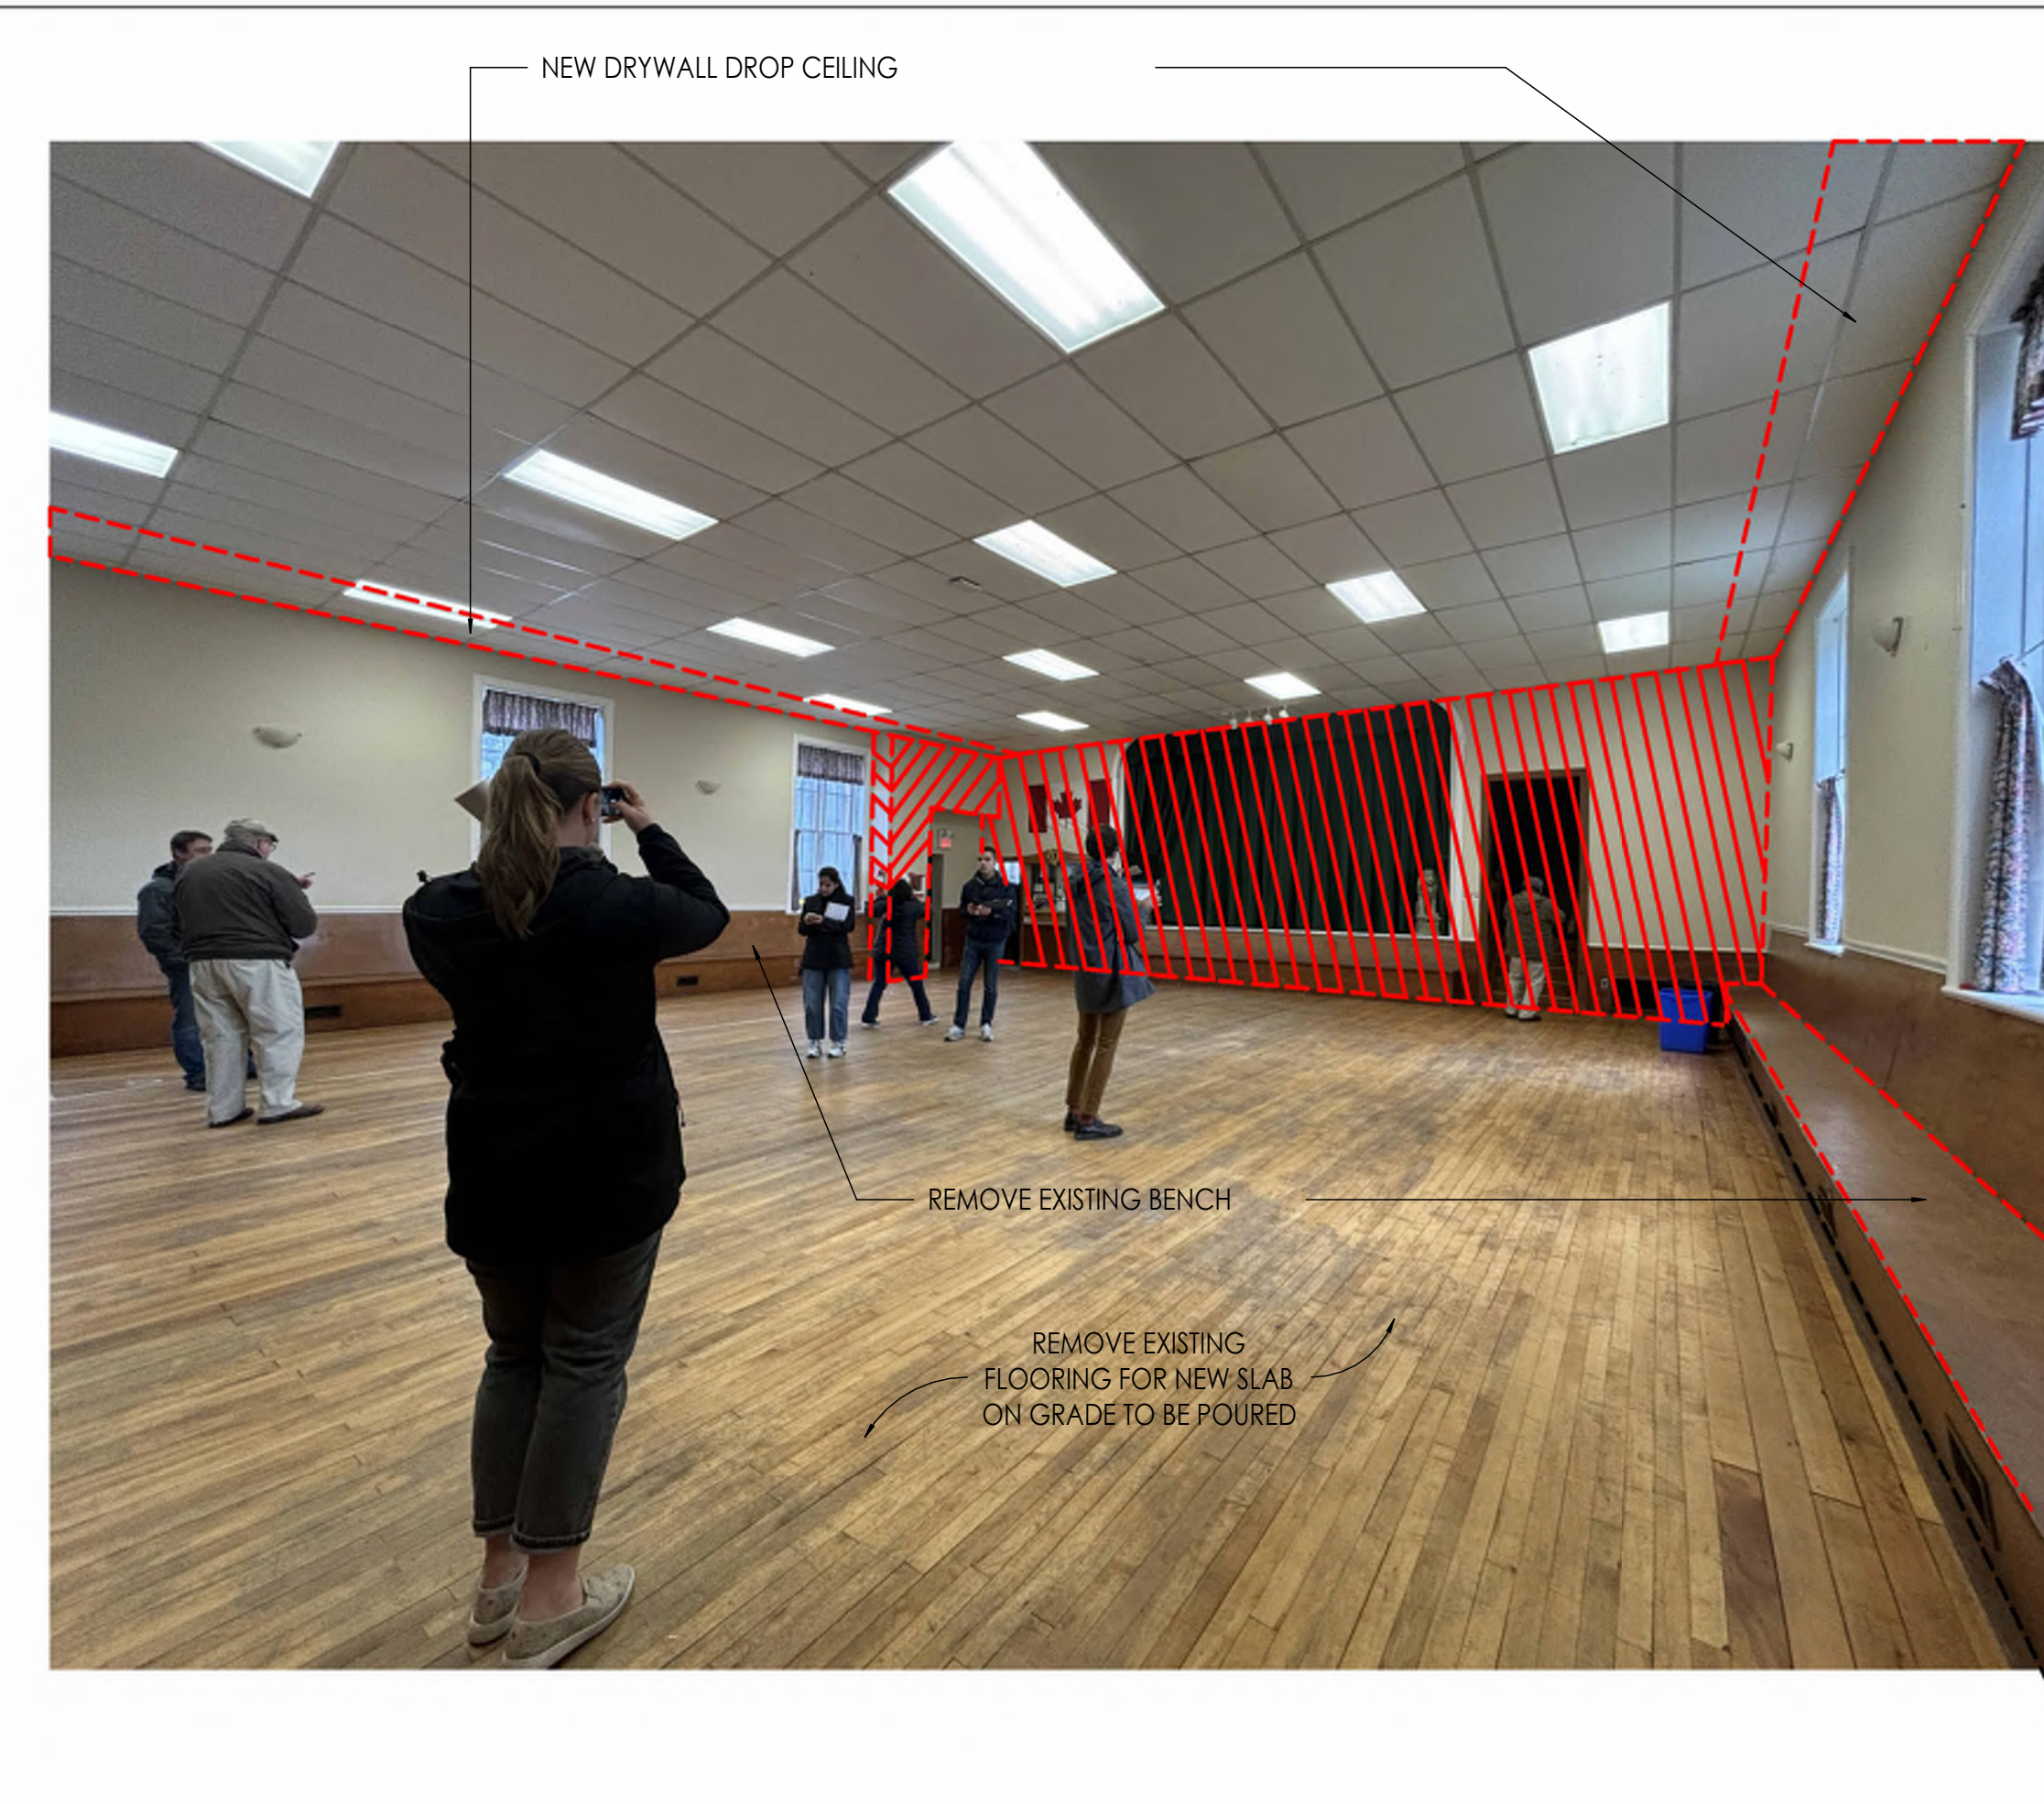

[illegible]

001 025 01 14 DRAFT PRESENTATION DRAWINGS

CONTRACTOR IS TO CHECK AND VERIFY ALL DIMENSIONS AND CONDITIONS ON THE PROJECT AND REPORT ANY DISCREPANCIES TO THE ARCHITECT BEFORE PROCEEDING WITH THE WORK. DRAWINGS ARE NOT TO BE SCALED.

CONTRACT DOCUMENTS ARE THE COPYRIGHT OF THE CONSULTANTS AND SHALL NOT BE USED OR REPRODUCED WITHOUT AUTHORIZATION. DOCUMENTS ARE TO BE RETURNED UPON COMPLETION OF THE PROJECT.

ATA ARCHITECTS
ATA ARCHITECTS INC.
3221 NORTH SERVICE
ROAD,
BURLINGTON, ONTARIO
T 905 849 6986
www.ataarchitectsinc.ca

ATA

ATA ARCHITECTS INC.
SEALS

PROJECT TITLE

**BELWOOD HALL CENTRE
WELLINGTON**

37 QUEEN S
BELWOOD, O

DRAWING TITLE DEMO GROUND & SECOND FLOOR

DRAWN BY

SCALE

DATE


CHECKED BY

PROJECT NUMBER


PROJECT NUMBER 24-162

DRAWING NUMBER

A201

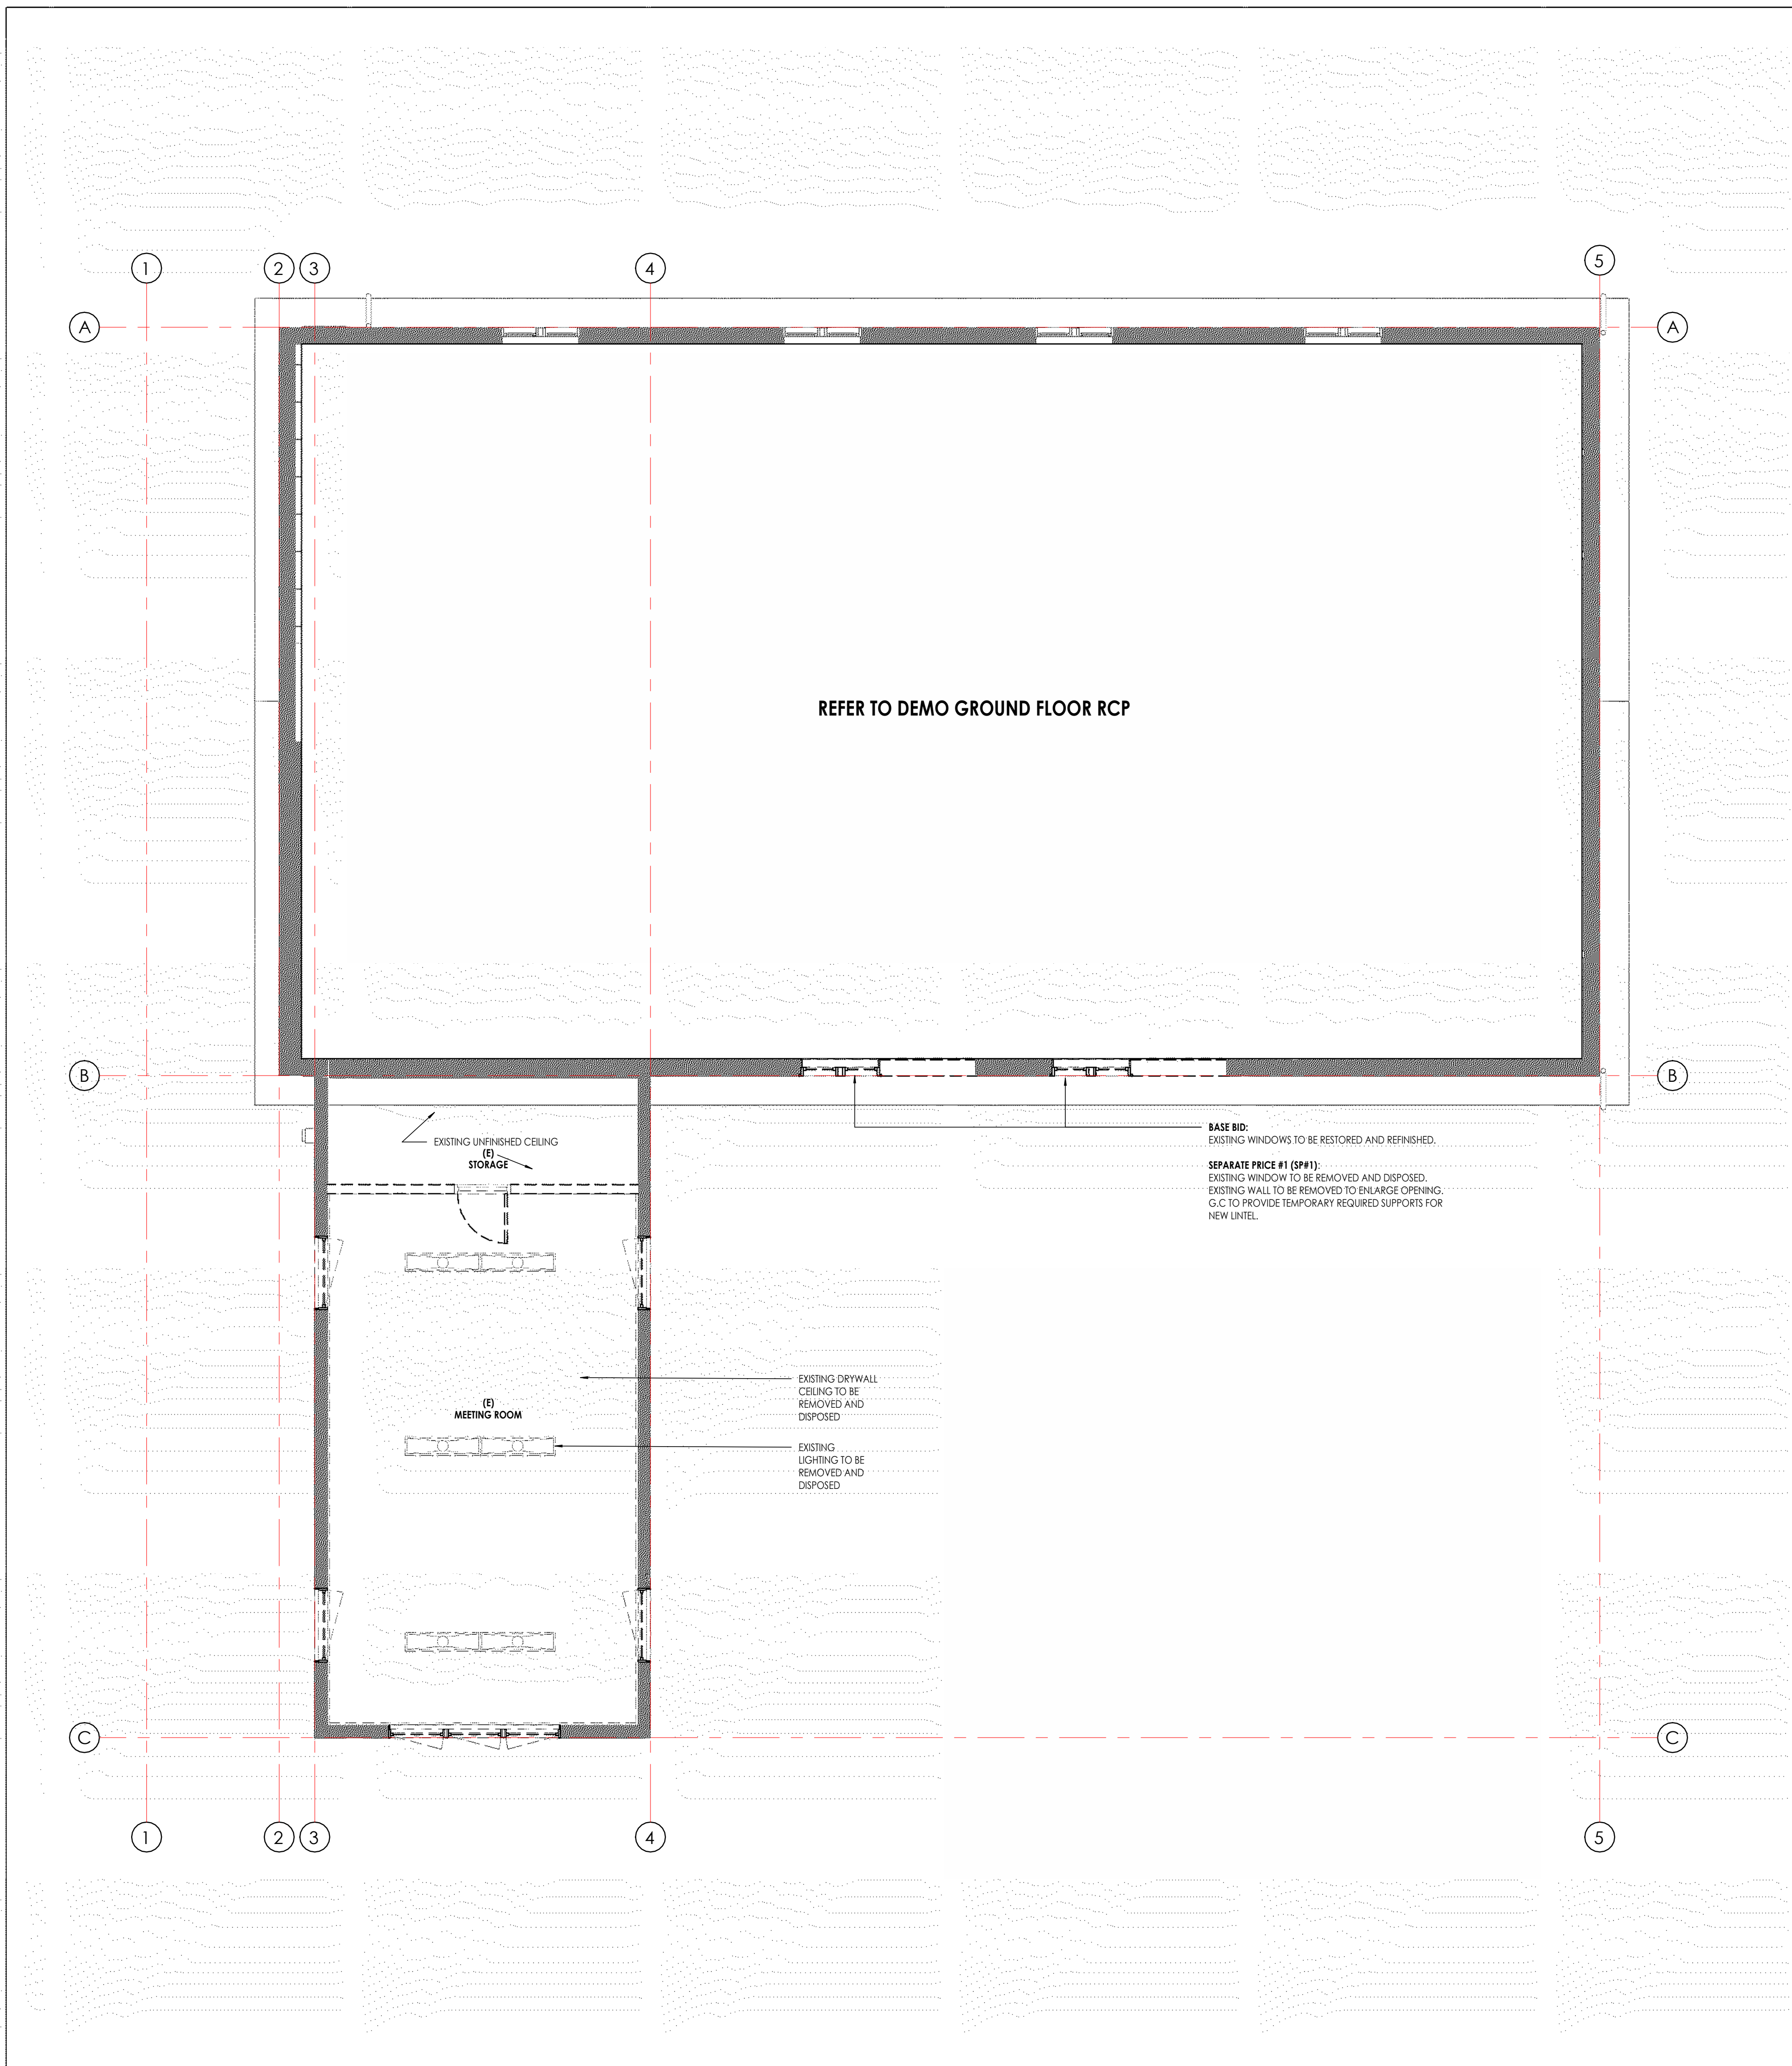

2 SECOND FLOOR RCP DEMOLITION
A202 1:60

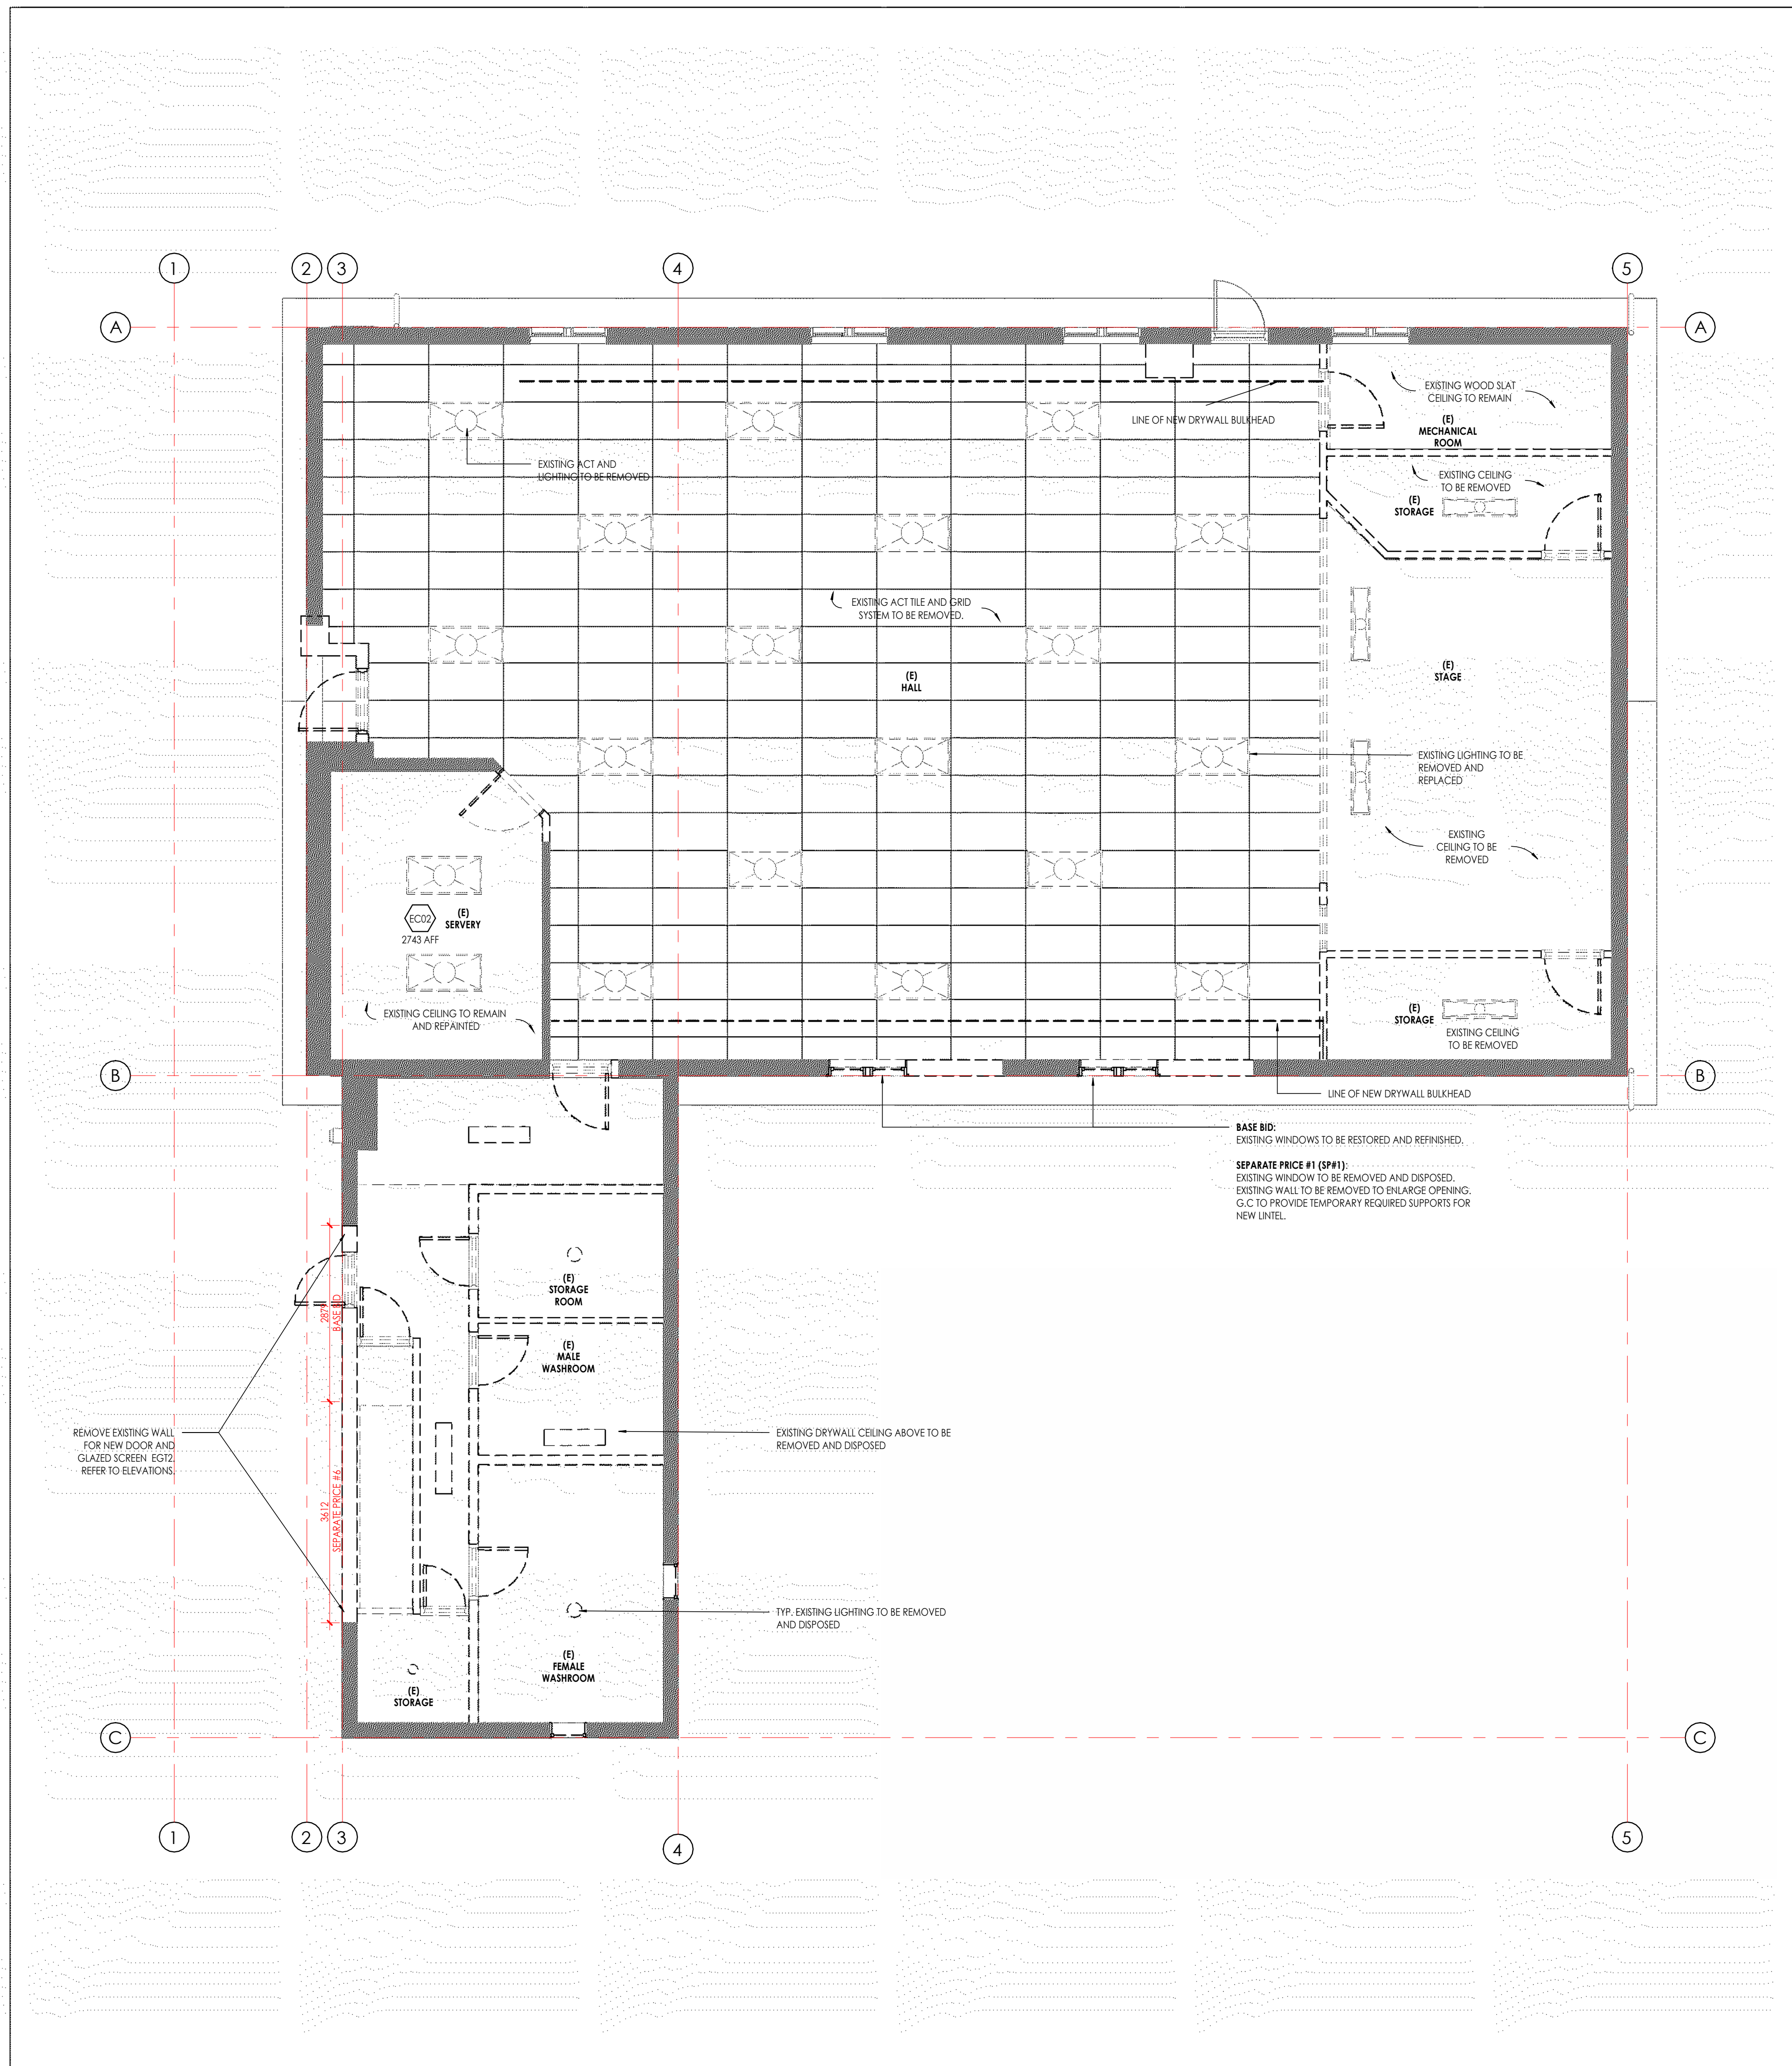

1 GROUND FLOOR RCP DEMOLITION
A202 1:60

SUBMISSION		
NUMBER	DATE	REMARKS
011	2024-02-20	ISSUE FOR TENDER
010	2024-02-13	TENDER REVIEW SET
009	2024-01-23	BUILDING PERMIT SUBMISSION
008	2024-01-09	PERMIT REVIEW
007	2023-08-24	CLASS B SUBMISSION
006	2023-07-08	CONSULTANT COORDINATION SET
005	2023-06-18	TOWN HALL PRESENTATION
004	2023-06-01	CLASS D SUBMISSION
003	2023-04-22	CONSULTANT COORDINATION SET
002	2023-02-08	COMMUNITY PRESERVATION
001	2023-01-14	DRAFT PRESENTATION DRAWINGS

CONTRACTOR IS TO CHECK AND VERIFY ALL DIMENSIONS AND CONDITIONS ON THE PROJECT AND REPORT ANY DISCREPANCIES TO THE ARCHITECT BEFORE PROCEEDING WITH THE WORK. DRAWINGS ARE NOT TO BE SCALED.

CONTRACT DOCUMENTS ARE THE COPYRIGHT OF THE CONSULTANTS AND SHALL NOT BE USED OR REPRODUCED WITHOUT AUTHORIZATION. DOCUMENTS ARE TO BE RETURNED UPON COMPLETION OF THE PROJECT.

ATA ARCHITECTS
ATA ARCHITECTS INC.
3221 NORTH SERVICE ROAD
BURLINGTON, ONTARIO
T 905 649 4994
www.ataarchitectsinc.ca

ATA
ATA ARCHITECTS INC.

SEALS

PROJECT TITLE
BELWOOD HALL CENTRE
WELLINGTON
37 QUEEN ST.
BURLINGTON, ON

DRAWING TITLE
DEMO GROUND & SECOND FLOOR RCP

DRAWN BY
ATA

SCALE
1 : 60

DATE
2024-02-20 6:19:50 PM

CHECKED BY
MWB

PROJECT NUMBER
24-1422

DRAWING NUMBER

A202

24-162
DRAWING NUMBER



- | SUBMISSION | | REMARKS |
|------------|------------|-----------------------------|
| NUMBER | DATE | |
| | | |
| | | |
| 011 | 2024-02-20 | ISSUE FOR TENDER |
| | 2024-02-13 | TENDER REVIEW SET |
| 009 | 2024-01-23 | BUILDING PERMITS SUBMISSION |
| 008 | 2024-01-09 | PERMIT REVIEW |
| | 2025-08-24 | CLASS 4 SUBMISSION |
| 206 | 2025-07-08 | CONSULTANT COORDINATION SET |
| 205 | 2025-06-18 | TOWN HALL PRESENTATION |
| 204 | 2025-05-01 | CLASS 3 SUBMISSION |
| | 2024-04-22 | CONSULTANT COORDINATION SET |
| 002 | 2025-02-18 | COMMUNITY PRESENTATION |
| 001 | 2025-01-14 | DRAFT PRESENTATION DRAWINGS |

CONTRACTOR IS TO CHECK AND VERIFY ALL DIMENSIONS AND CONDITIONS ON THE PROJECT AND REPORT ANY DISCREPANCIES TO THE ARCHITECT BEFORE PROCEEDING WITH THE WORK. DRAWINGS ARE NOT TO BE SCALED.

CONTRACT DOCUMENTS ARE THE COPYRIGHT OF THE CONSULTANTS AND SHALL NOT BE REPRODUCED OR REPRODUCED WITHOUT AUTHORIZATION. DOCUMENTS ARE TO BE RETURNED UPON COMPLETION OF THE PROJECT.

ATA ARCHITECTS
ATA ARCHITECTS INC.
221 NORTH SERVICE
ROAD,
BURLINGTON, ONTARIO
905 849 6986
www.ataarchitectsinc.ca

ATA
ATA ARCHITECTS INC.

SEALS

PROJECT TITLE

**BELWOOD HALL CENTRE
WELLINGTON**

37 QUEEN S
SELWOOD, C

DRAWING TITLE DEMO ELEVATION

DRAWN BY _____

AI

SCALE

As indicated

DATE _____

2024-03-20 4:20:23.5

CHECKED BY _____


MW

PROJECT NUMBER

34,143


DRAWING NUMBER

A300

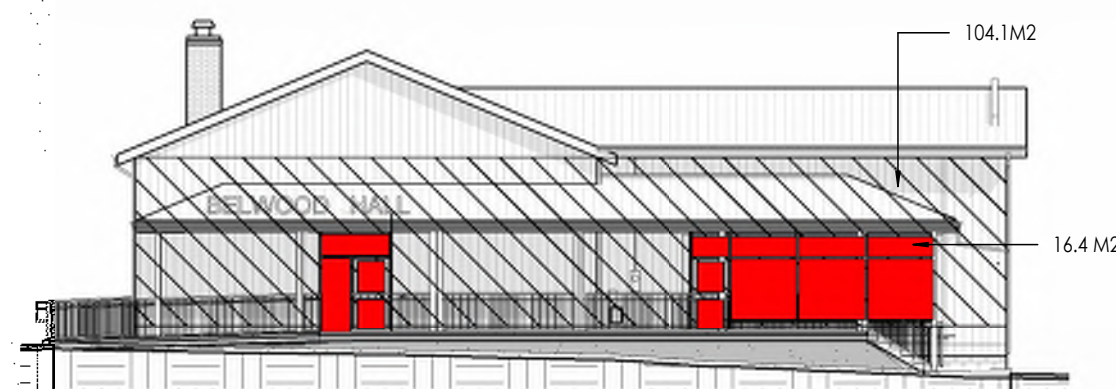


5 WEST ELEVATION (FRONT) SPATIAL SEPERATION
1:200

SPATIAL SEPERATION: WEST ELEVATION					
WALL	SBF AREA (M2)	UPO AREA (M2)	L.D. (M)	PERMITTED UPO (%)	PROPOSED UPO (%)
WEST	104.1	16.4	11.14	684%	15.78%
REQUIRED PER (H)	CONSTRUCTION TYPE PERMITTED	CONSTRUCTION TYPE PROVIDED	CLADDING TYPE PERMITTED	CLADDING TYPE PROVIDED	
N/A	EXISTING	EXISTING	EXISTING	EXISTING	

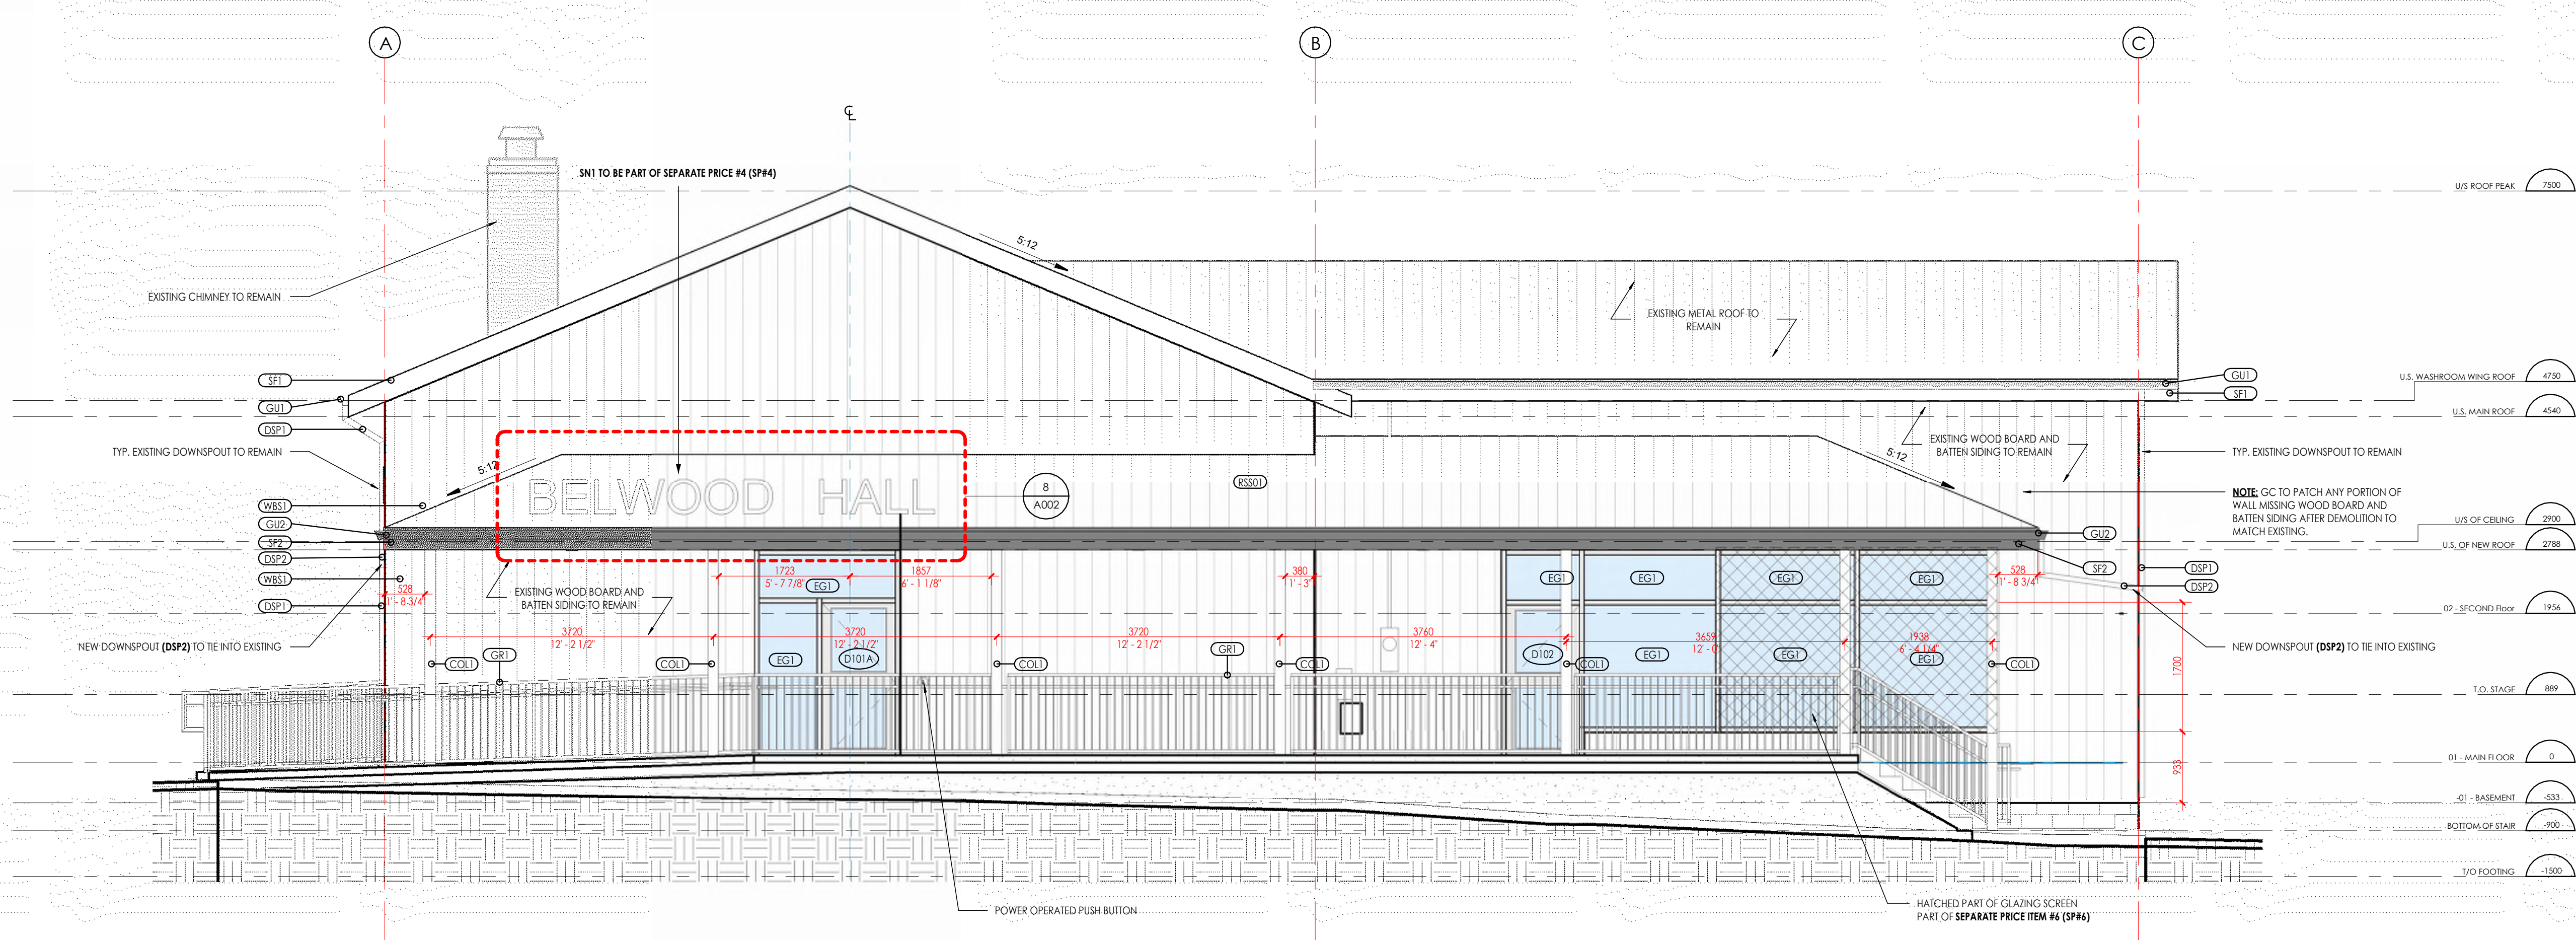


2 WEST ELEVATION (FRONT)
1:50

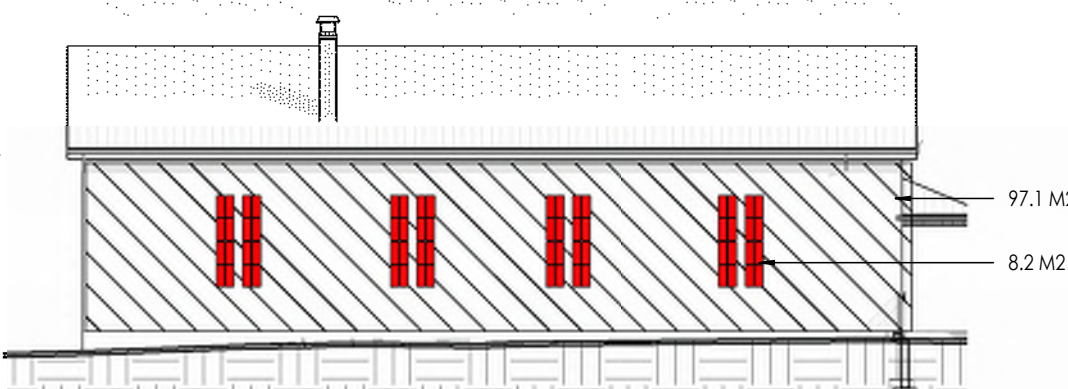

6 NORTH ELEVATION SPATIAL SEPERATION
1:200

SPATIAL SEPERATION: WEST ELEVATION					
WALL	SBF AREA (M2)	UPO AREA (M2)	L.D. (M)	PERMITTED UPO (%)	PROPOSED UPO (%)
NORTH	97.1	8.2	10.71	654%	8.4%
REQUIRED PER (H)	CONSTRUCTION TYPE PERMITTED	CONSTRUCTION TYPE PROVIDED	CLADDING TYPE PERMITTED	CLADDING TYPE PROVIDED	
N/A	EXISTING	EXISTING	EXISTING	EXISTING	

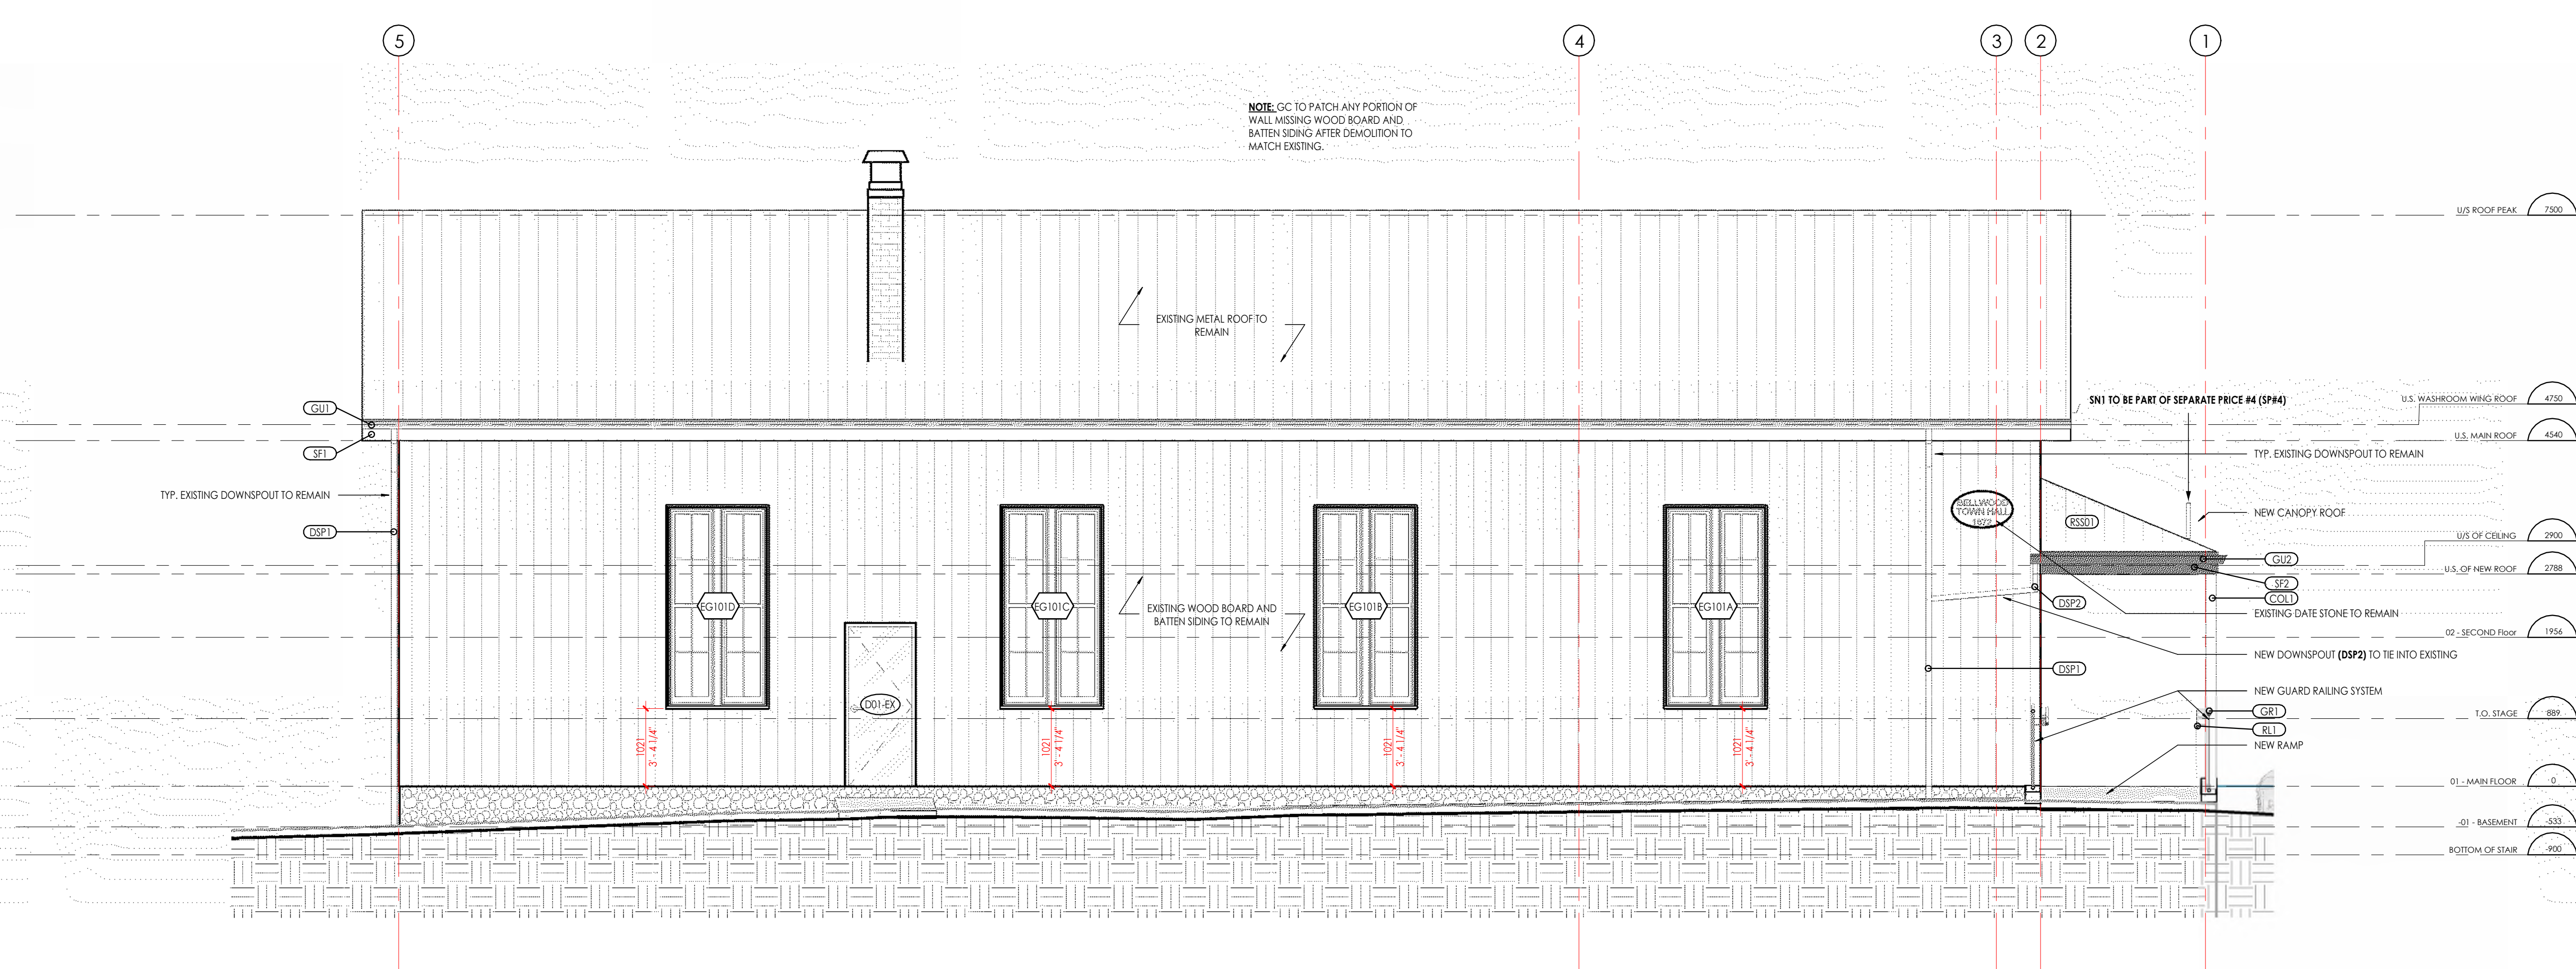

1 NORTH ELEVATION
1:50



3 WEST PERSPECTIVE
1:50



4 NORTH PERSPECTIVE
1:50

SUBMISSION		
NUMBER	DATE	REMARKS
011	2024-02-20	ISSUE FOR TENDER
010	2024-02-13	TENDER REVIEW SET
009	2024-01-23	BUILDING PERMIT SUBMISSION
008	2024-01-09	PERMIT REVIEW
007	2023-08-24	CLASS B SUBMISSION
006	2023-07-08	CONSULTANT COORDINATION SET
005	2023-06-18	ROWN HALL PRESENTATION
004	2023-06-01	CLASS D SUBMISSION
003	2023-04-22	CONSULTANT COORDINATION SET
002	2023-03-08	COMMUNITY PRESENTATION
001	2023-01-14	DRAWING PRESENTATION DRAWINGS

CONTRACTOR IS TO CHECK AND VERIFY ALL DIMENSIONS AND CONDITIONS ON THE PROJECT AND REPORT ANY DISCREPANCIES TO THE ARCHITECT BEFORE PROCEEDING WITH THE WORK. DRAWINGS ARE NOT TO BE SCALED.


CONTRACT DOCUMENTS ARE THE COPYRIGHT OF THE CONSULTANTS AND SHALL NOT BE USED OR REPRODUCED WITHOUT AUTHORIZATION. DOCUMENTS ARE TO BE RETURNED UPON COMPLETION OF THE PROJECT.

ATA ARCHITECTS
ATA ARCHITECTS INC.
3221 NORTH SERVICE ROAD
BURLINGTON, ONTARIO
T 905 649 6999
www.ataarchitects.ca


ATA
ATA ARCHITECTS INC.

SEALS	
PROJECT TITLE	
BELWOOD HALL CENTRE WELLINGTON 37 QUEEN ST. BELWOOD, ON	
DRAWING TITLE	
PROPOSED ELEVATIONS	
DRAWN BY	
ATA	
SCALE	
As indicated	
DATE	
2026-02-20 6:20:51 PM	
CHECKED BY	
MWB	
PROJECT NUMBER	
24-1422	
DRAWING NUMBER	


A301

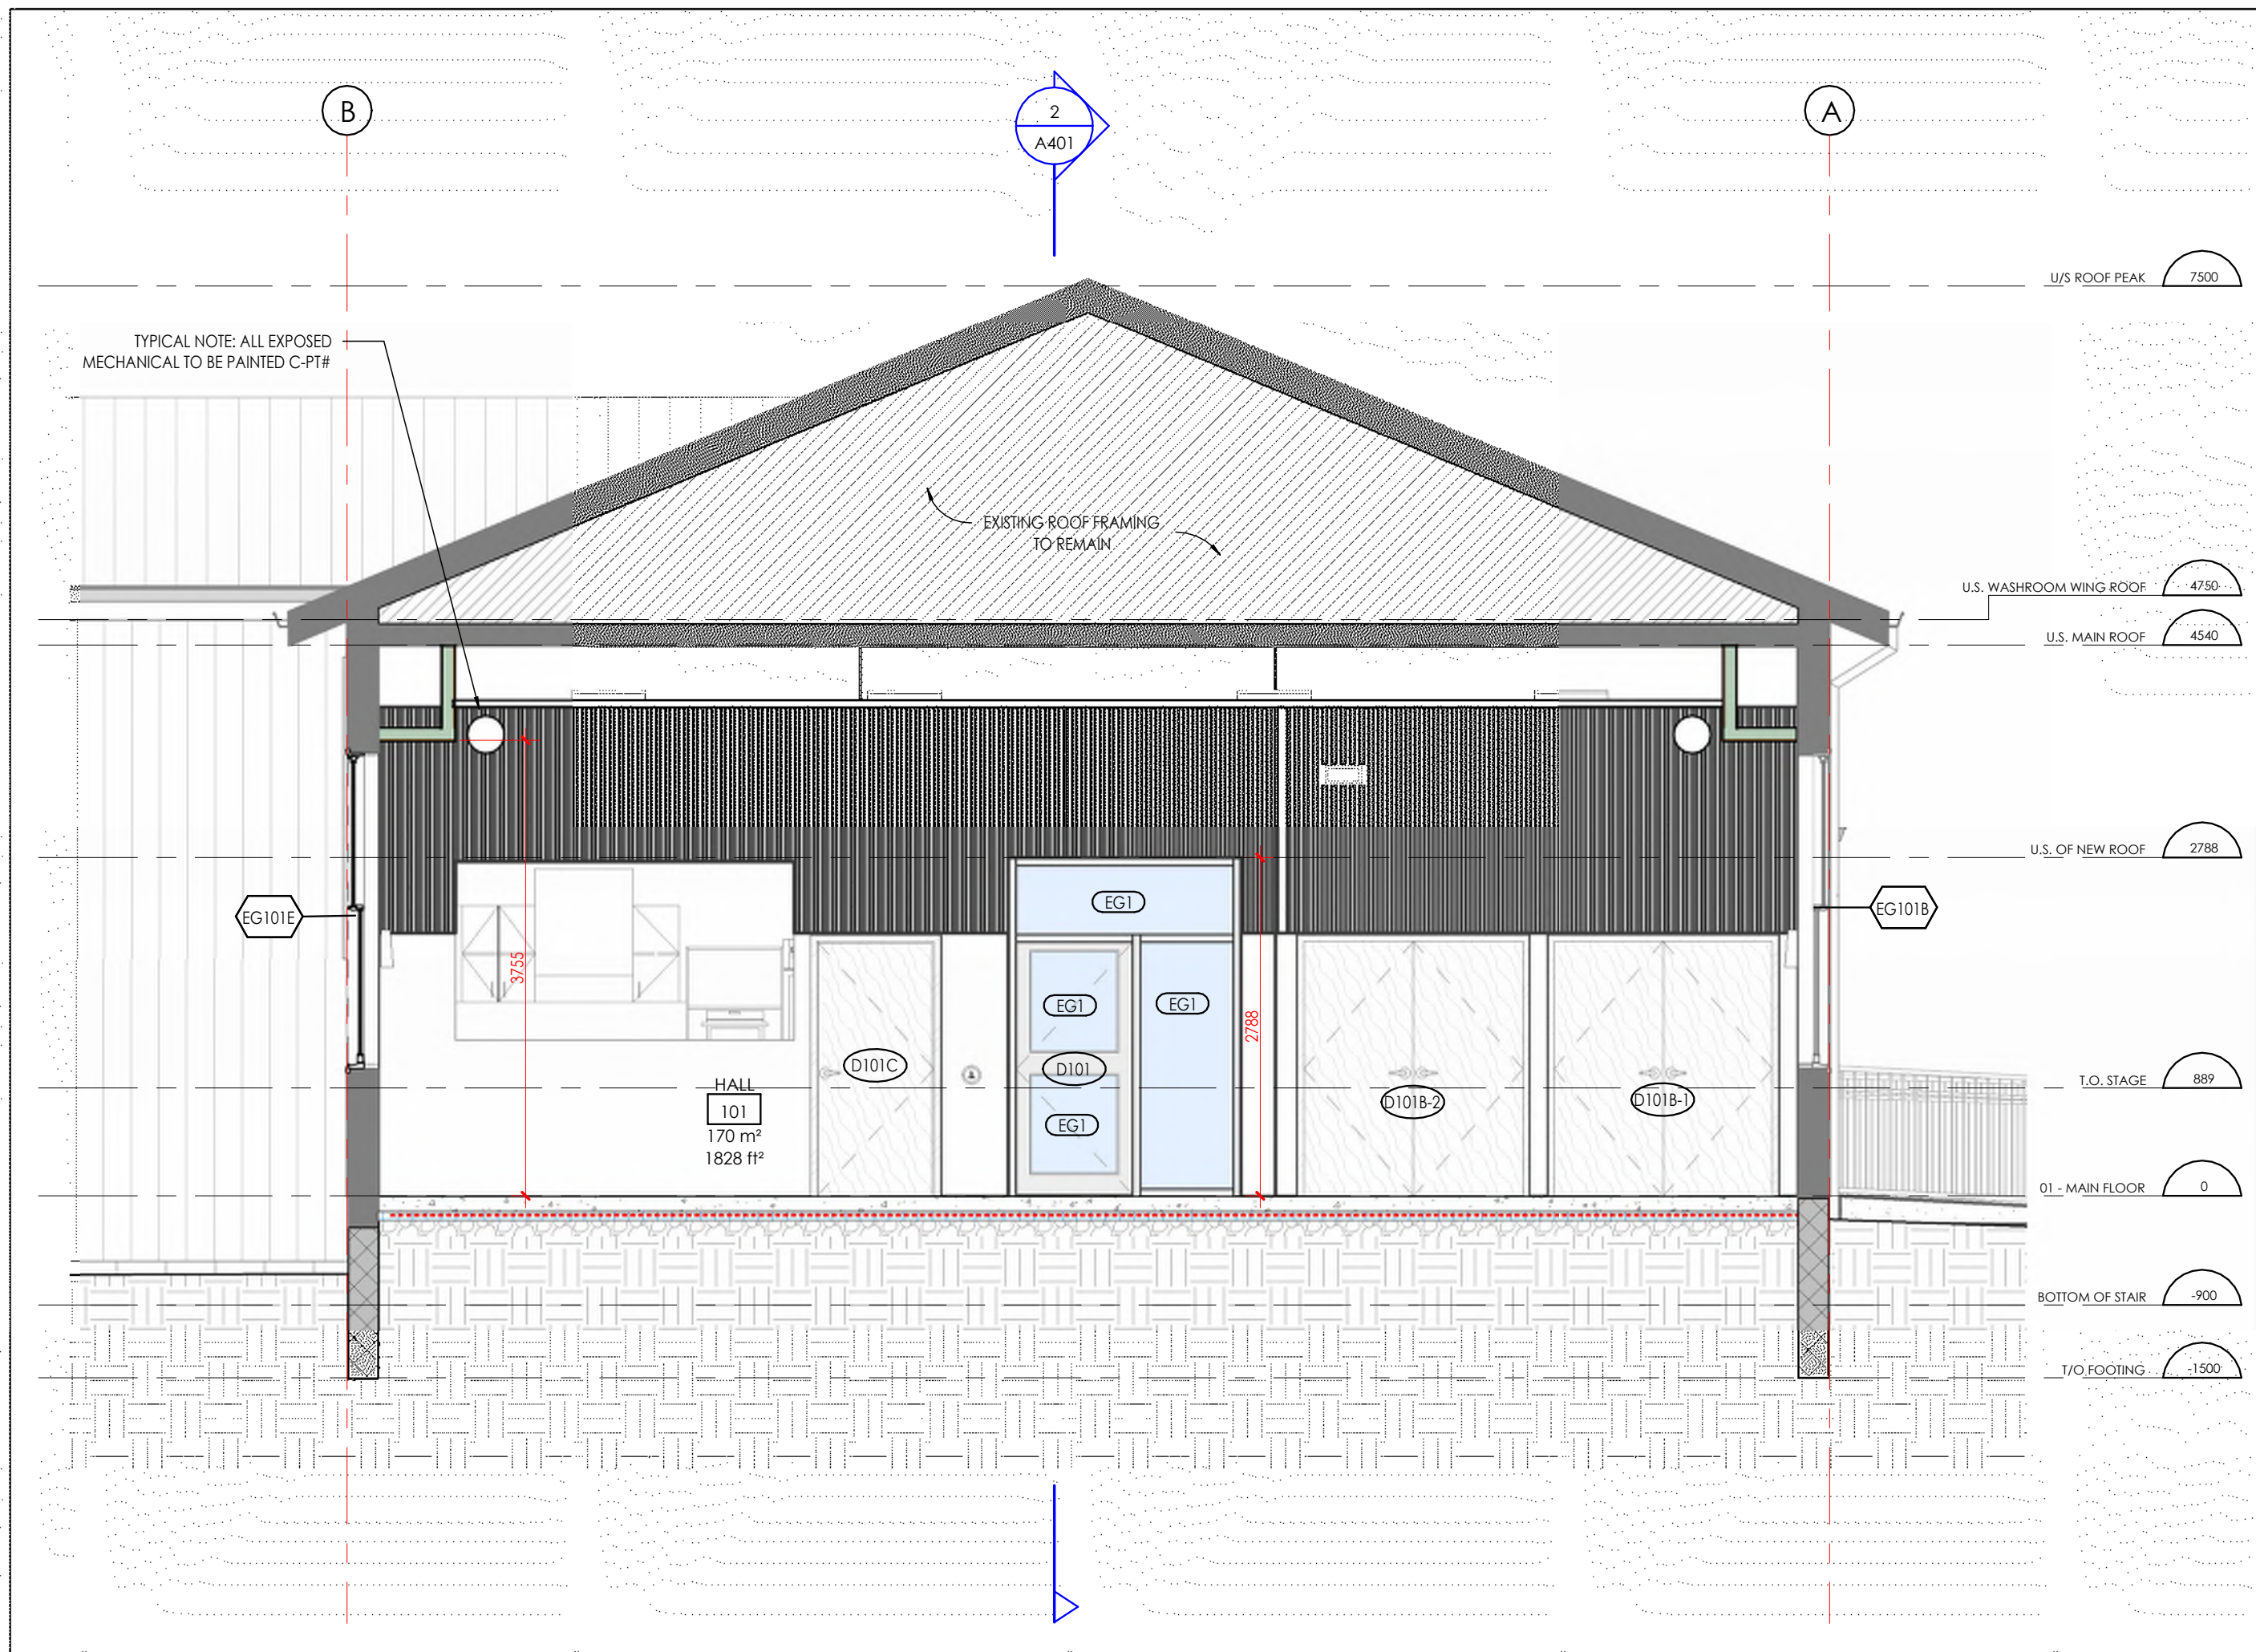


4 BUILDING SECTION 1
1:50

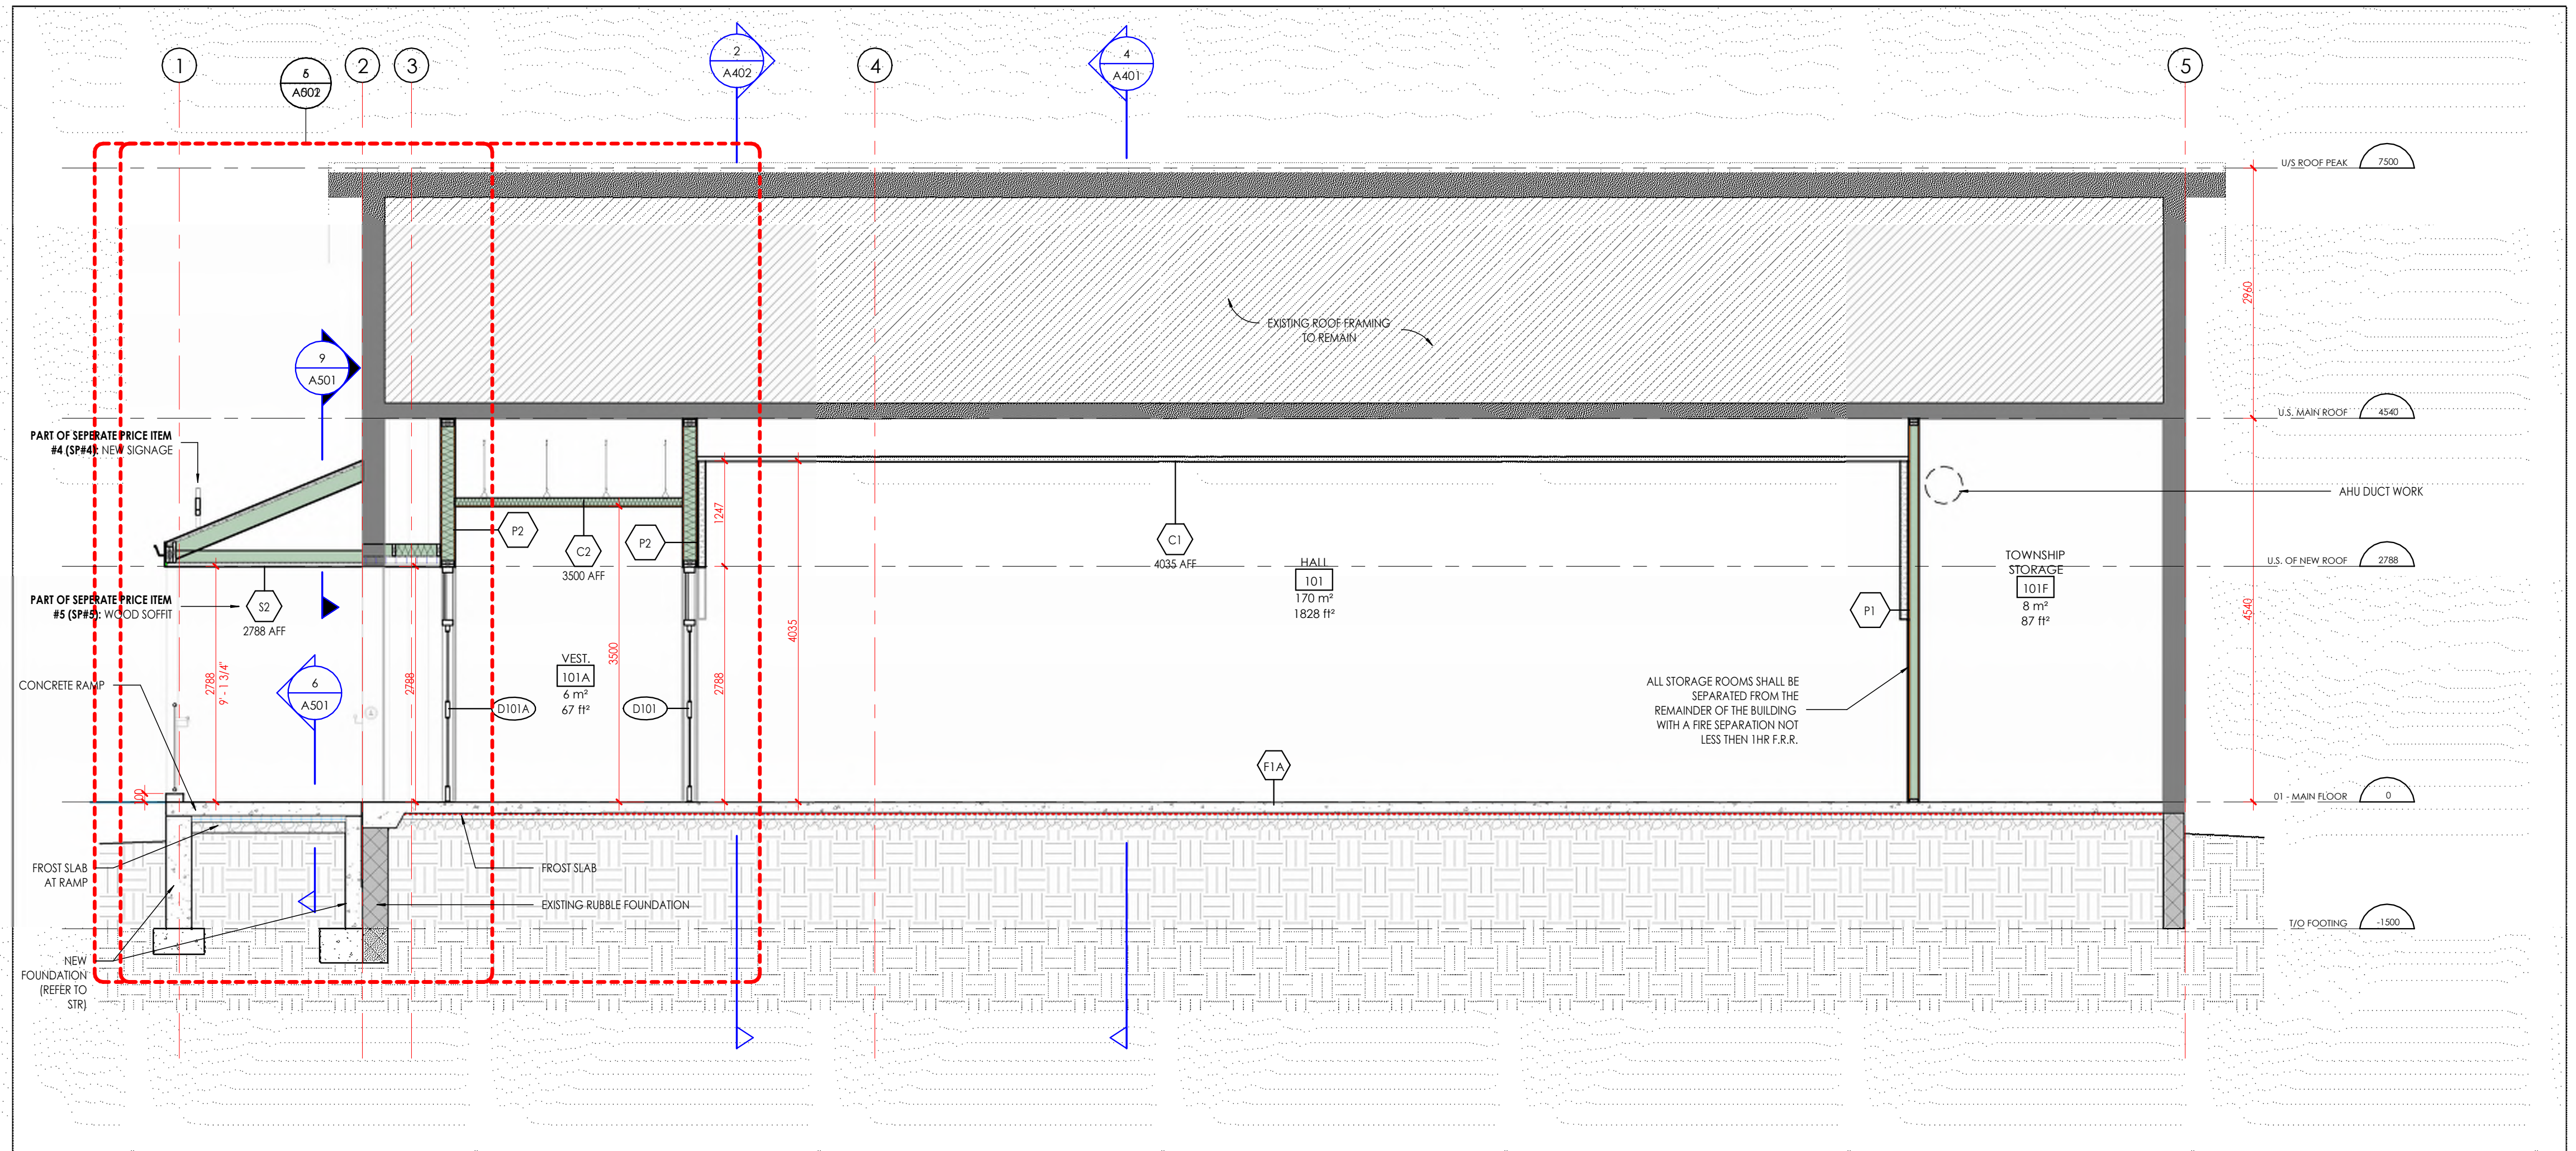

2 BUILDING SECTION 2
1:50

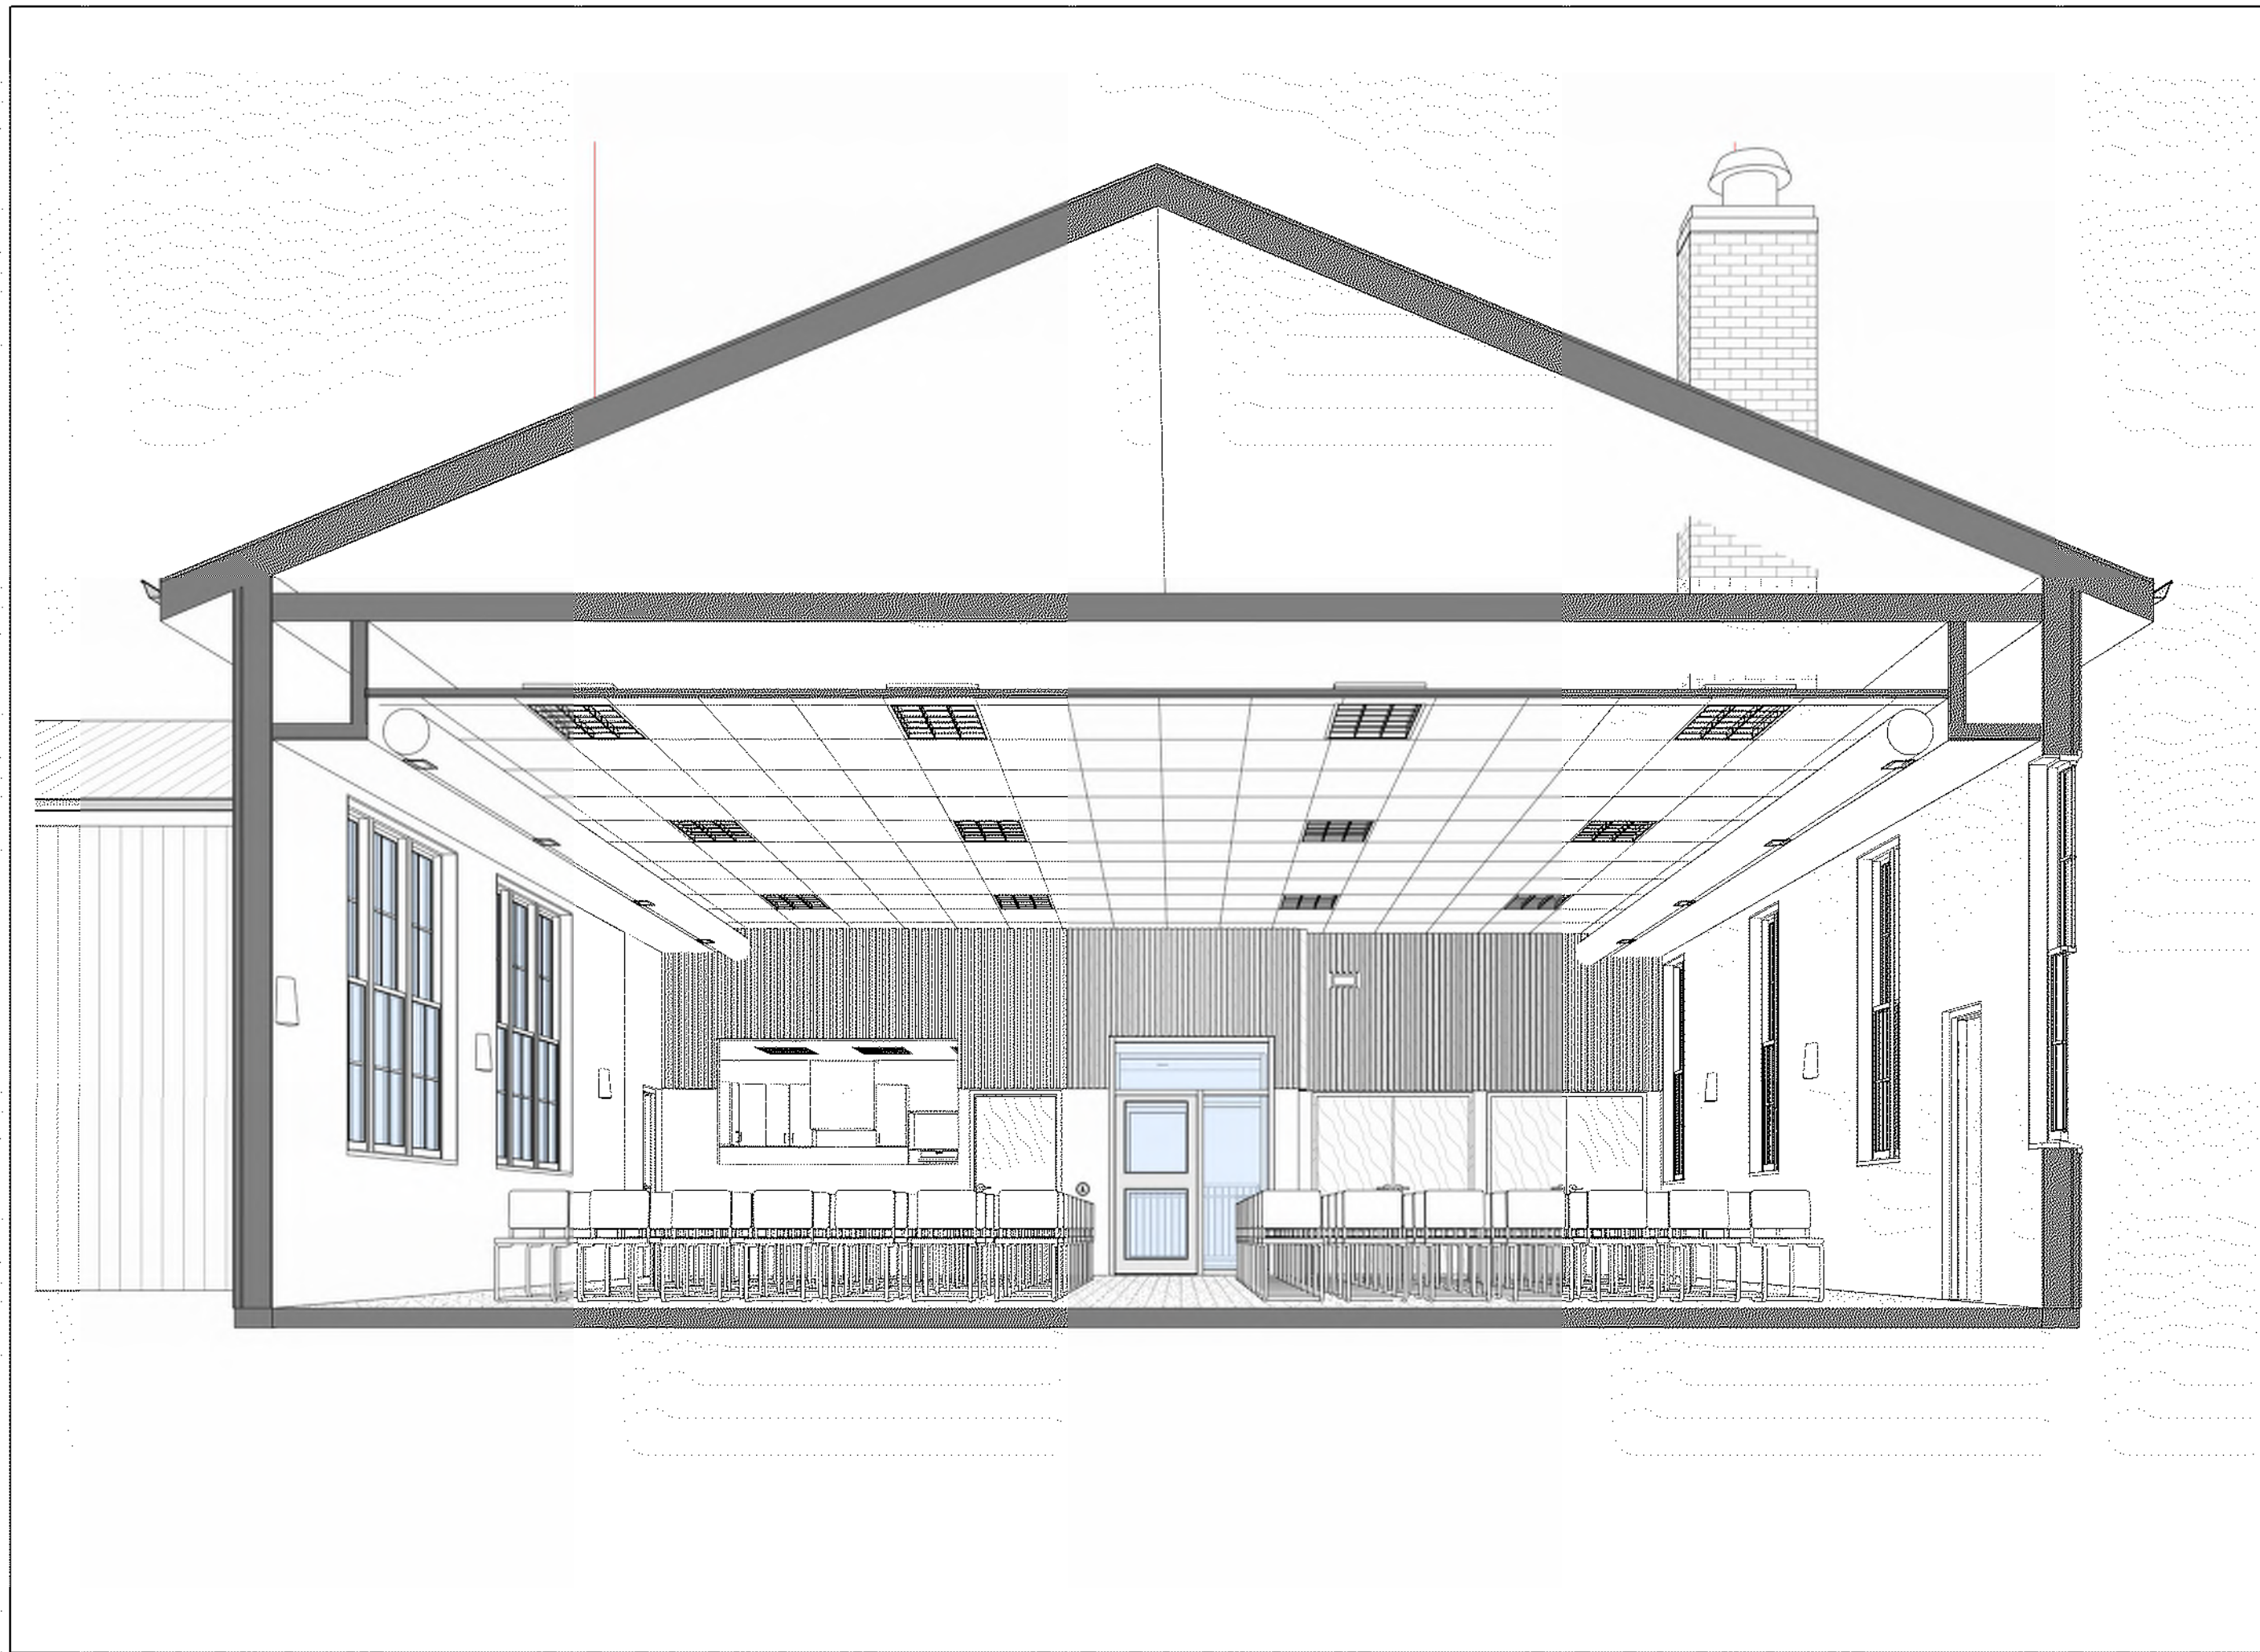

6 BUILDING SECTION 1 VIEW
1:50

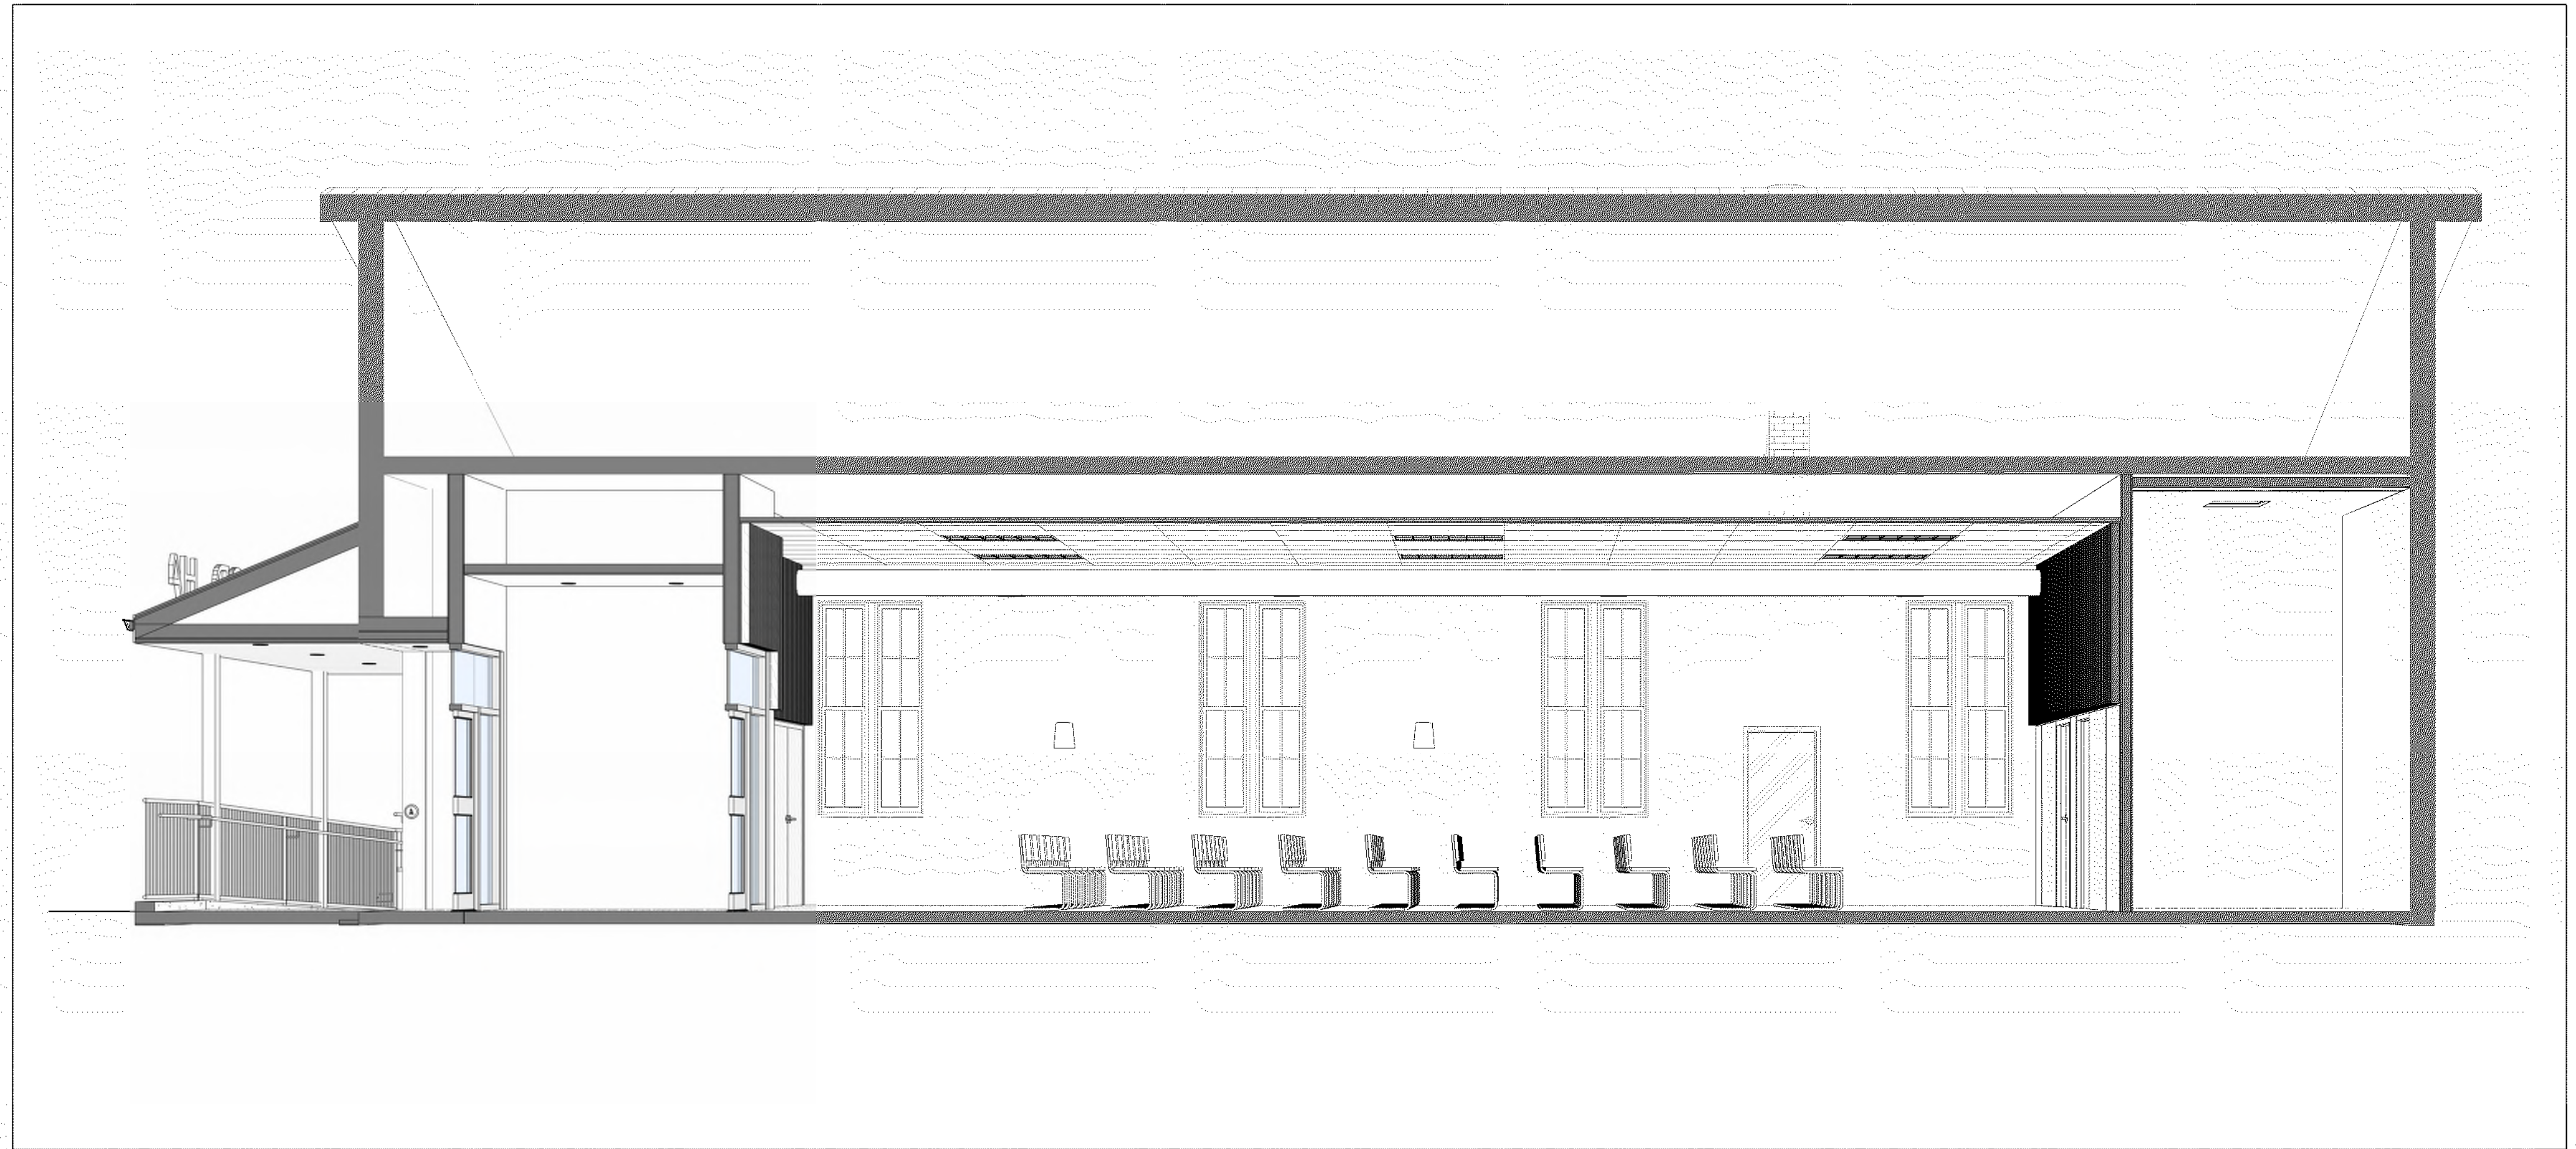

1 BUILDING SECTION 2 VIEW
1:50

SUBMISSION			REMARKS
NUMBER	DATE		
011	2024-02-30		ISSUE FOR TENDER
010	2024-02-13		TENDER REVIEW SET
009	2024-01-23		BUILDING PERMIT SUBMISSION
008	2024-01-09		PERMIT REVIEW
007	2023-08-24		CLASS B SUBMISSION
006	2023-07-08		CONSULTANT COORDINATION SET
005	2023-06-18		TOWN HALL PRESENTATION
004	2023-06-01		CLASS D SUBMISSION
003	2023-04-22		CONSULTANT COORDINATION SET
002	2023-03-18		COMMUNITY PRESENTATION
001	2023-01-14		DRAFT PRESENTATION DRAWINGS

CONTRACTOR IS TO CHECK AND VERIFY ALL DIMENSIONS AND CONDITIONS ON THE PROJECT AND REPORT ANY DISCREPANCIES TO THE ARCHITECT BEFORE PROCEEDING WITH THE WORK. DRAWINGS ARE NOT TO BE SCALED.

CONTRACT DOCUMENTS ARE THE COPYRIGHT OF THE CONSULTANTS AND SHALL NOT BE USED OR REPRODUCED WITHOUT AUTHORIZATION. DOCUMENTS ARE TO BE RETURNED UPON COMPLETION OF THE PROJECT.


ATA ARCHITECTS
ATA ARCHITECTS INC.
3221 NORTH SERVICE
ROAD
BURLINGTON, ONTARIO
T 905 649 6998
www.ataarchitects.ca

ATA
ATA ARCHITECTS INC.

SEALS

PROJECT TITLE	
BELWOOD HALL CENTRE WELLINGTON	
37 QUEEN ST. BELWOOD, ON	
DRAWING TITLE	
BUILDING SECTIONS	
DRAWN BY	
ATA	
SCALE	
1 : 50	
DATE	
2024-02-20 6:21:36 PM	
CHECKED BY	
MWB	
PROJECT NUMBER	
24-1422	
DRAWING NUMBER	


A401

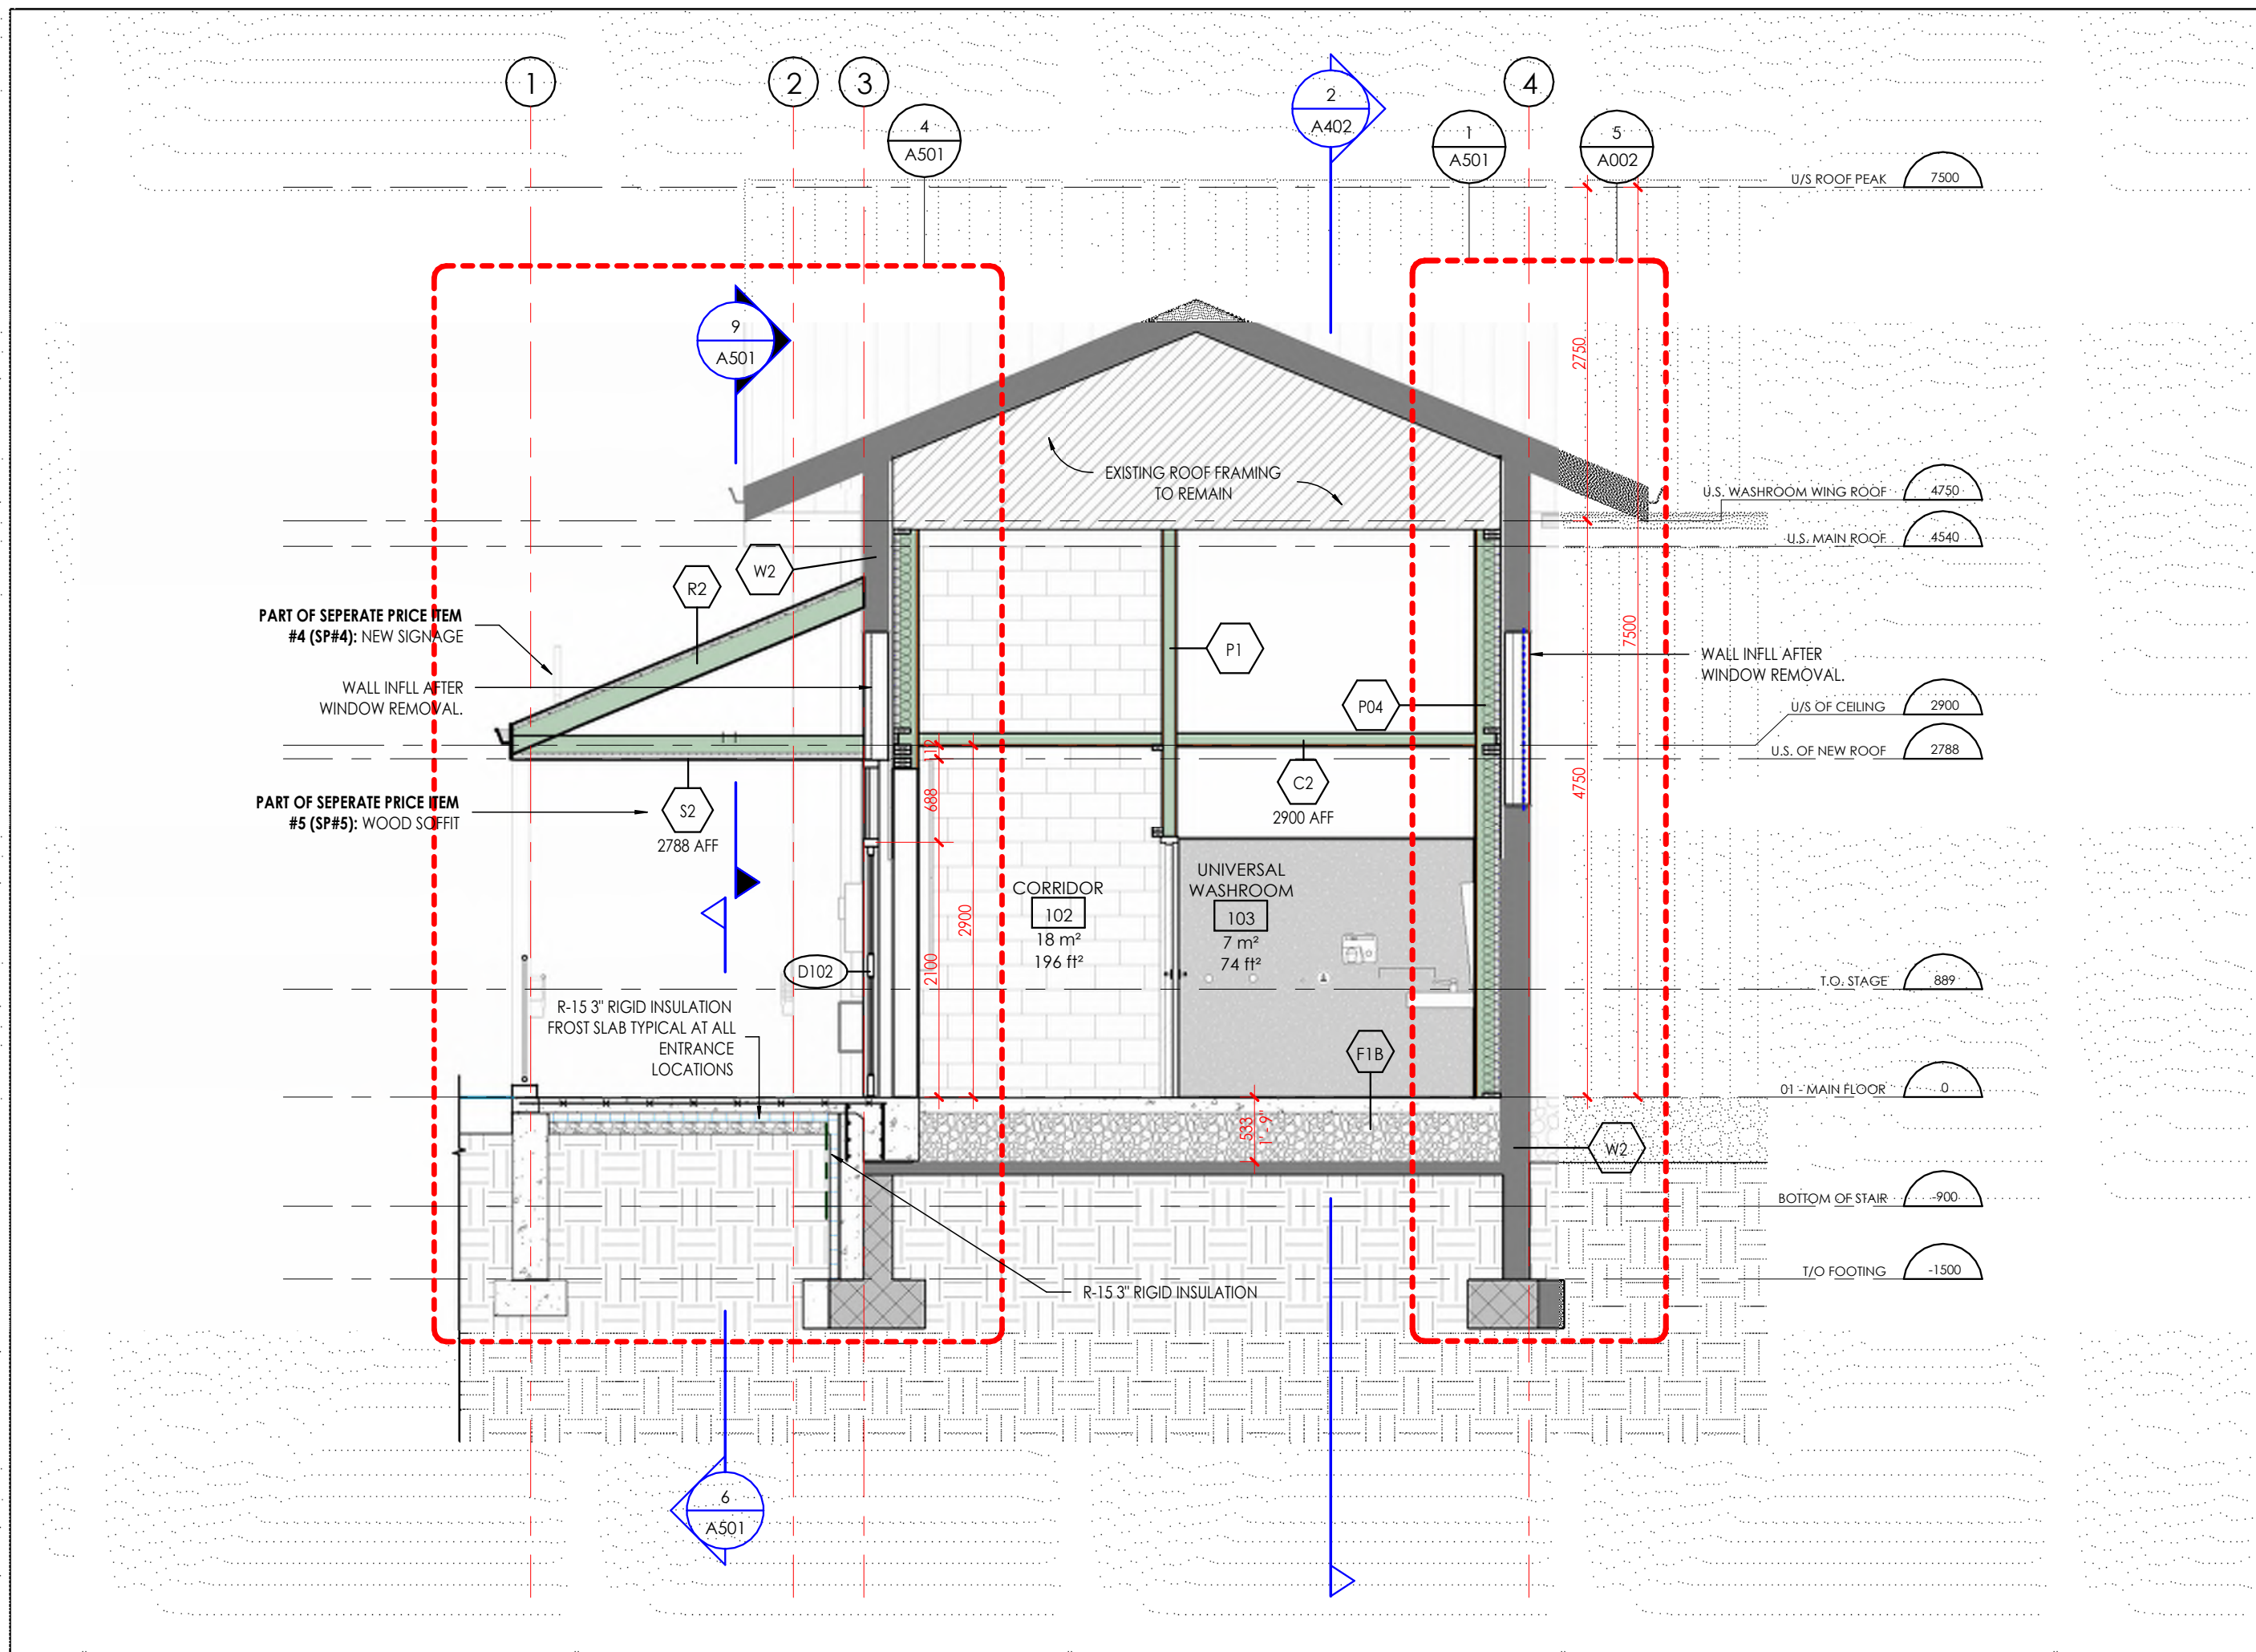


1 BUILDING SECTION 3
1:50



3 BUILDING SECTION 3 VIEW
1:50

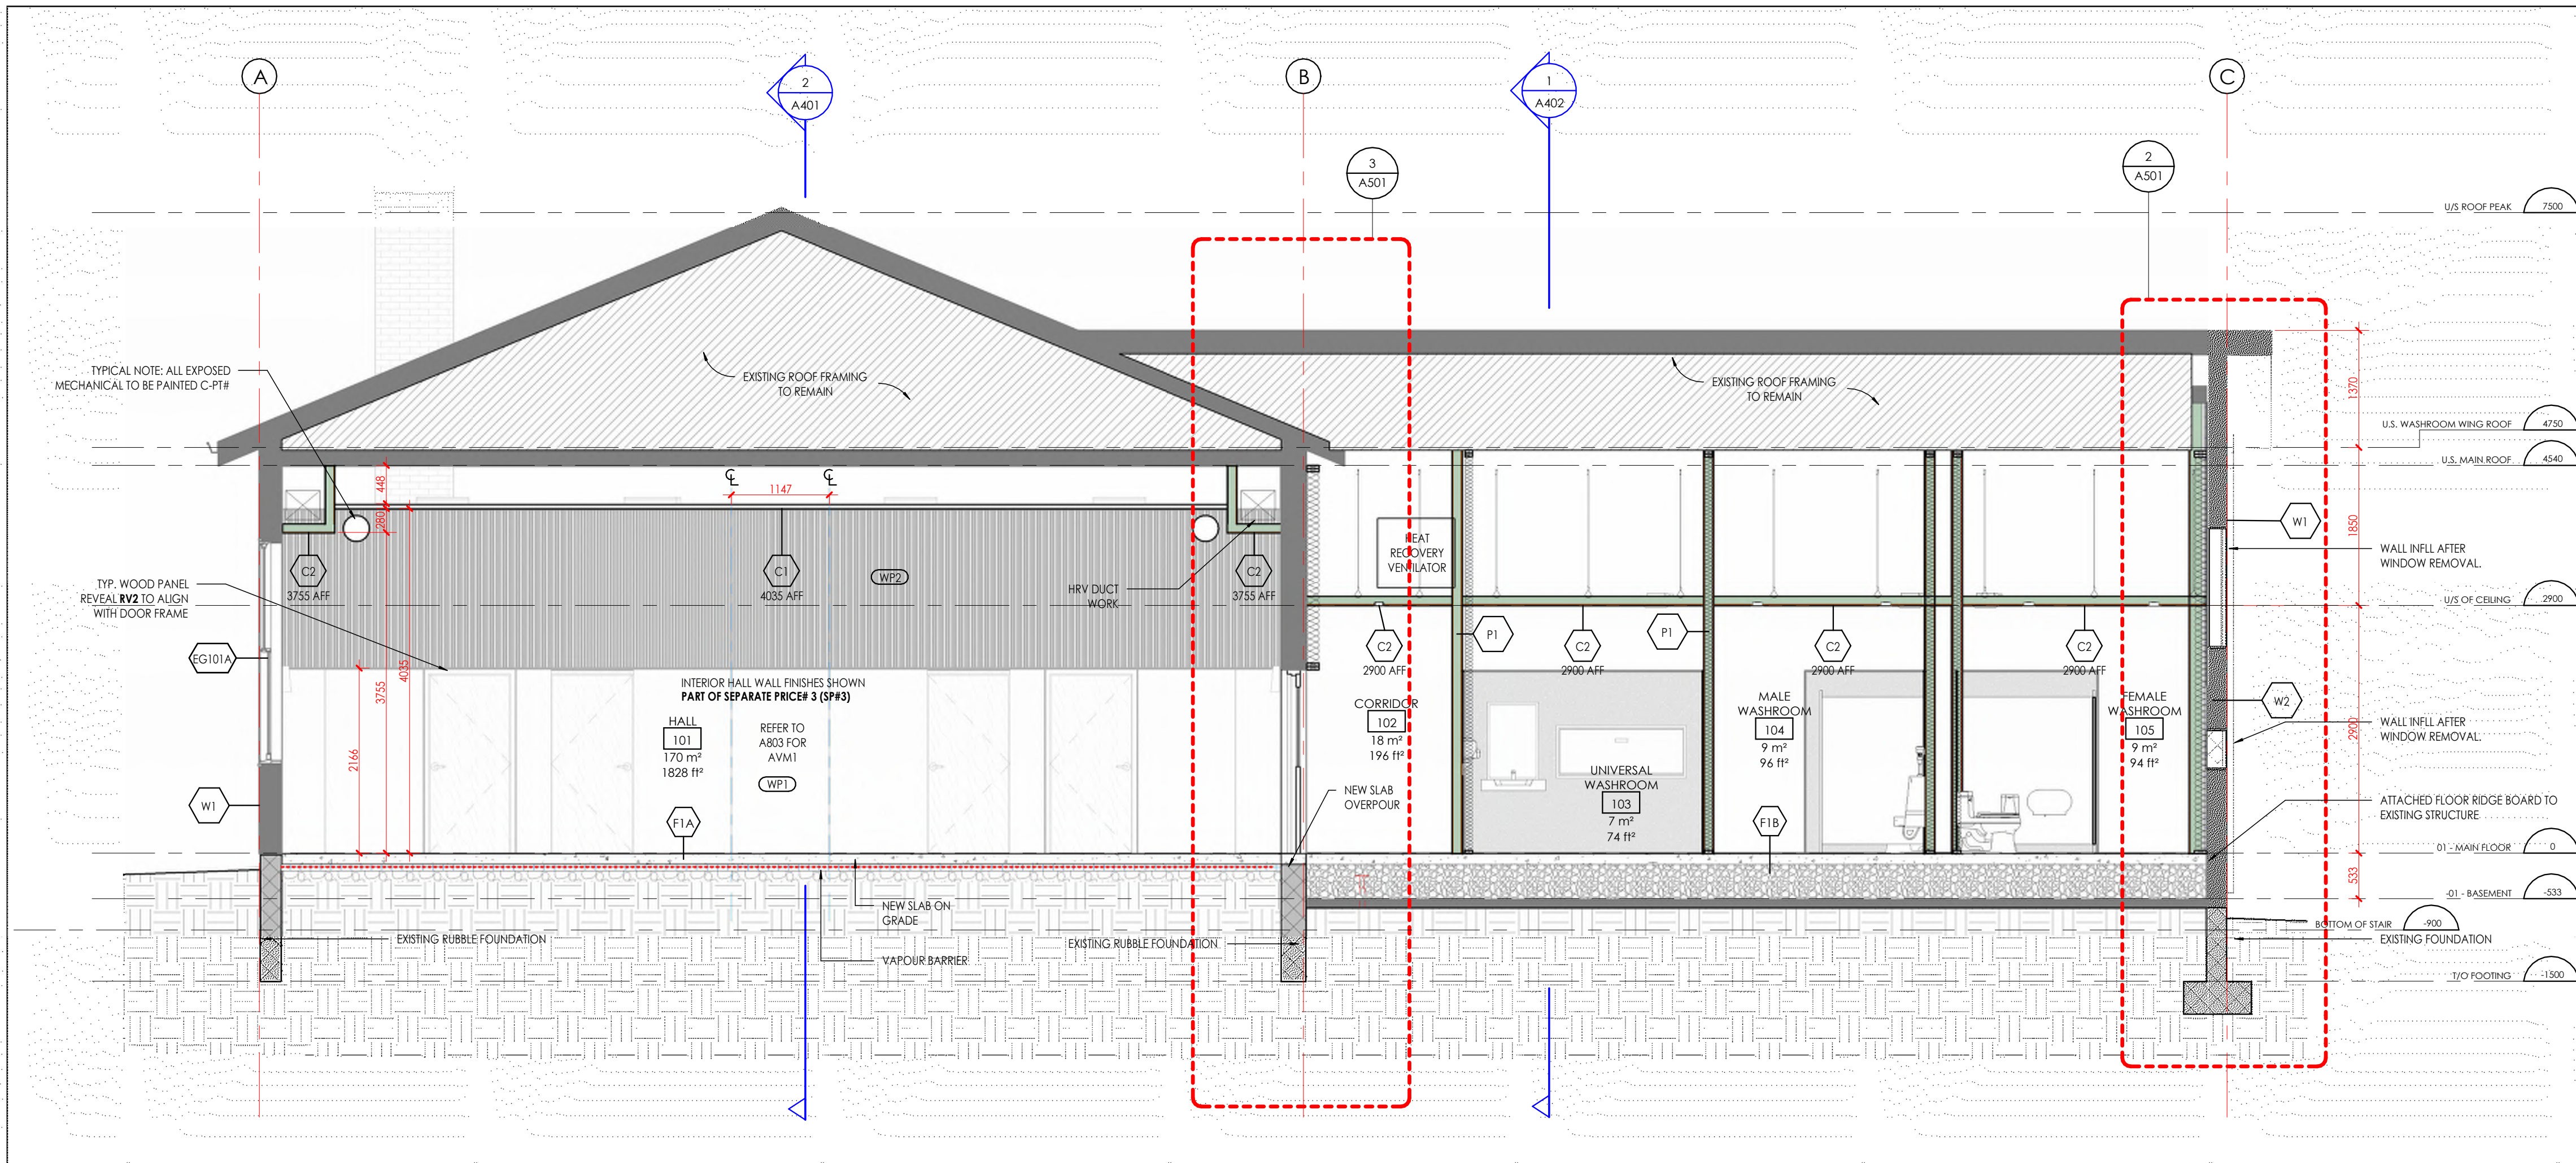

2 BUILDING SECTION 4
1:50

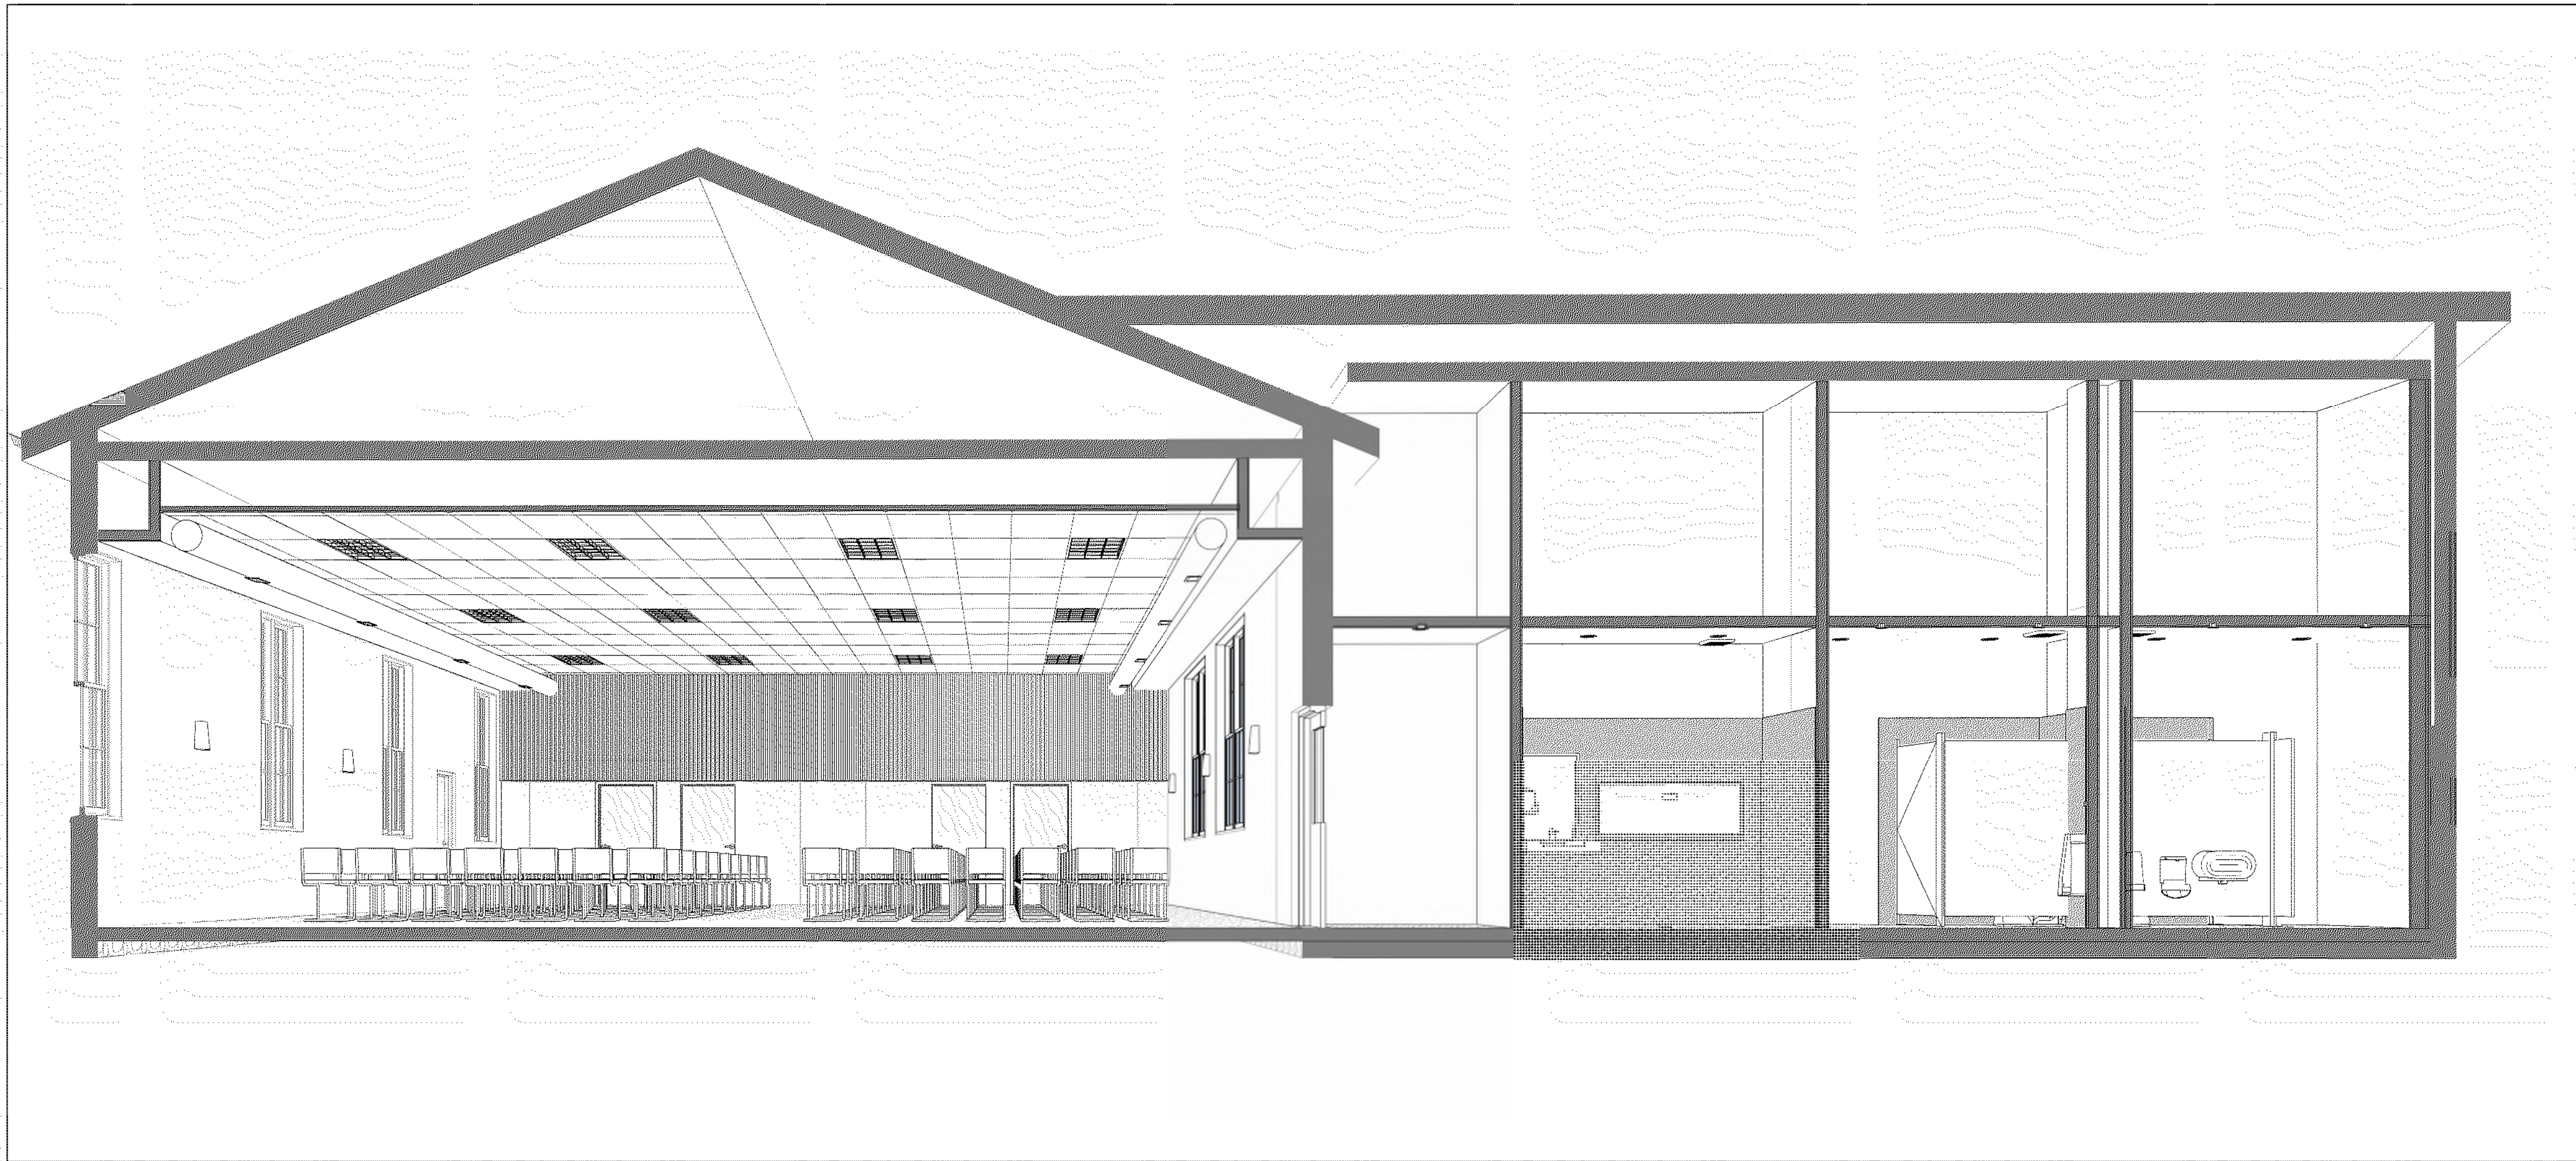

4 BUILDING SECTION 4 VIEW
1:50

SUBMISSION		
NUMBER	DATE	REMARKS
001	2024-02-20	ISSUE FOR TENDER
010	2024-02-23	TENDER REVIEW SET
009	2024-01-23	BUILDING PERMIT SUBMISSION
006	2024-01-09	PERMIT REVIEW
007	2025-08-24	CLASS B SUBMISSION
006	2025-07-08	CONSULTANT COORDINATION SET
005	2025-06-18	TOWN HALL PRESENTATION
004	2025-06-01	CLASS D SUBMISSION
003	2025-04-22	CONSULTANT COORDINATION SET
002	2025-03-18	COMMUNITY PRESENTATION
001	2025-01-14	DRAFT PRESENTATION DRAWINGS

CONTRACTOR IS TO CHECK AND VERIFY ALL DIMENSIONS AND CONDITIONS ON THE PROJECT AND REPORT ANY DISCREPANCIES TO THE ARCHITECT BEFORE PROCEEDING WITH THE WORK. DRAWINGS ARE NOT TO BE SCALED.

CONTRACT DOCUMENTS ARE THE COPYRIGHT OF THE CONSULTANTS AND SHALL NOT BE USED OR REPRODUCED WITHOUT AUTHORIZATION. DOCUMENTS ARE TO BE RETURNED UPON COMPLETION OF THE PROJECT.

ATA ARCHITECTS
ATA ARCHITECTS INC.
3221 NORTH SERVICE ROAD
BURLINGTON, ONTARIO
T 905 649 6998
www.ataarchitects.ca

ATA
ATA ARCHITECTS INC.

SEALS

PROJECT TITLE
**BELWOOD HALL CENTRE
WELLINGTON**
37 QUEEN ST.
BELWOOD, ON

DRAWING TITLE
BUILDING SECTIONS

DRAWN BY
ATA

SCALE
1 : 50


DATE
2026-02-20 6:21:48 PM

CHECKED BY
MWB


PROJECT NUMBER
24-1622

DRAWING NUMBER


A402

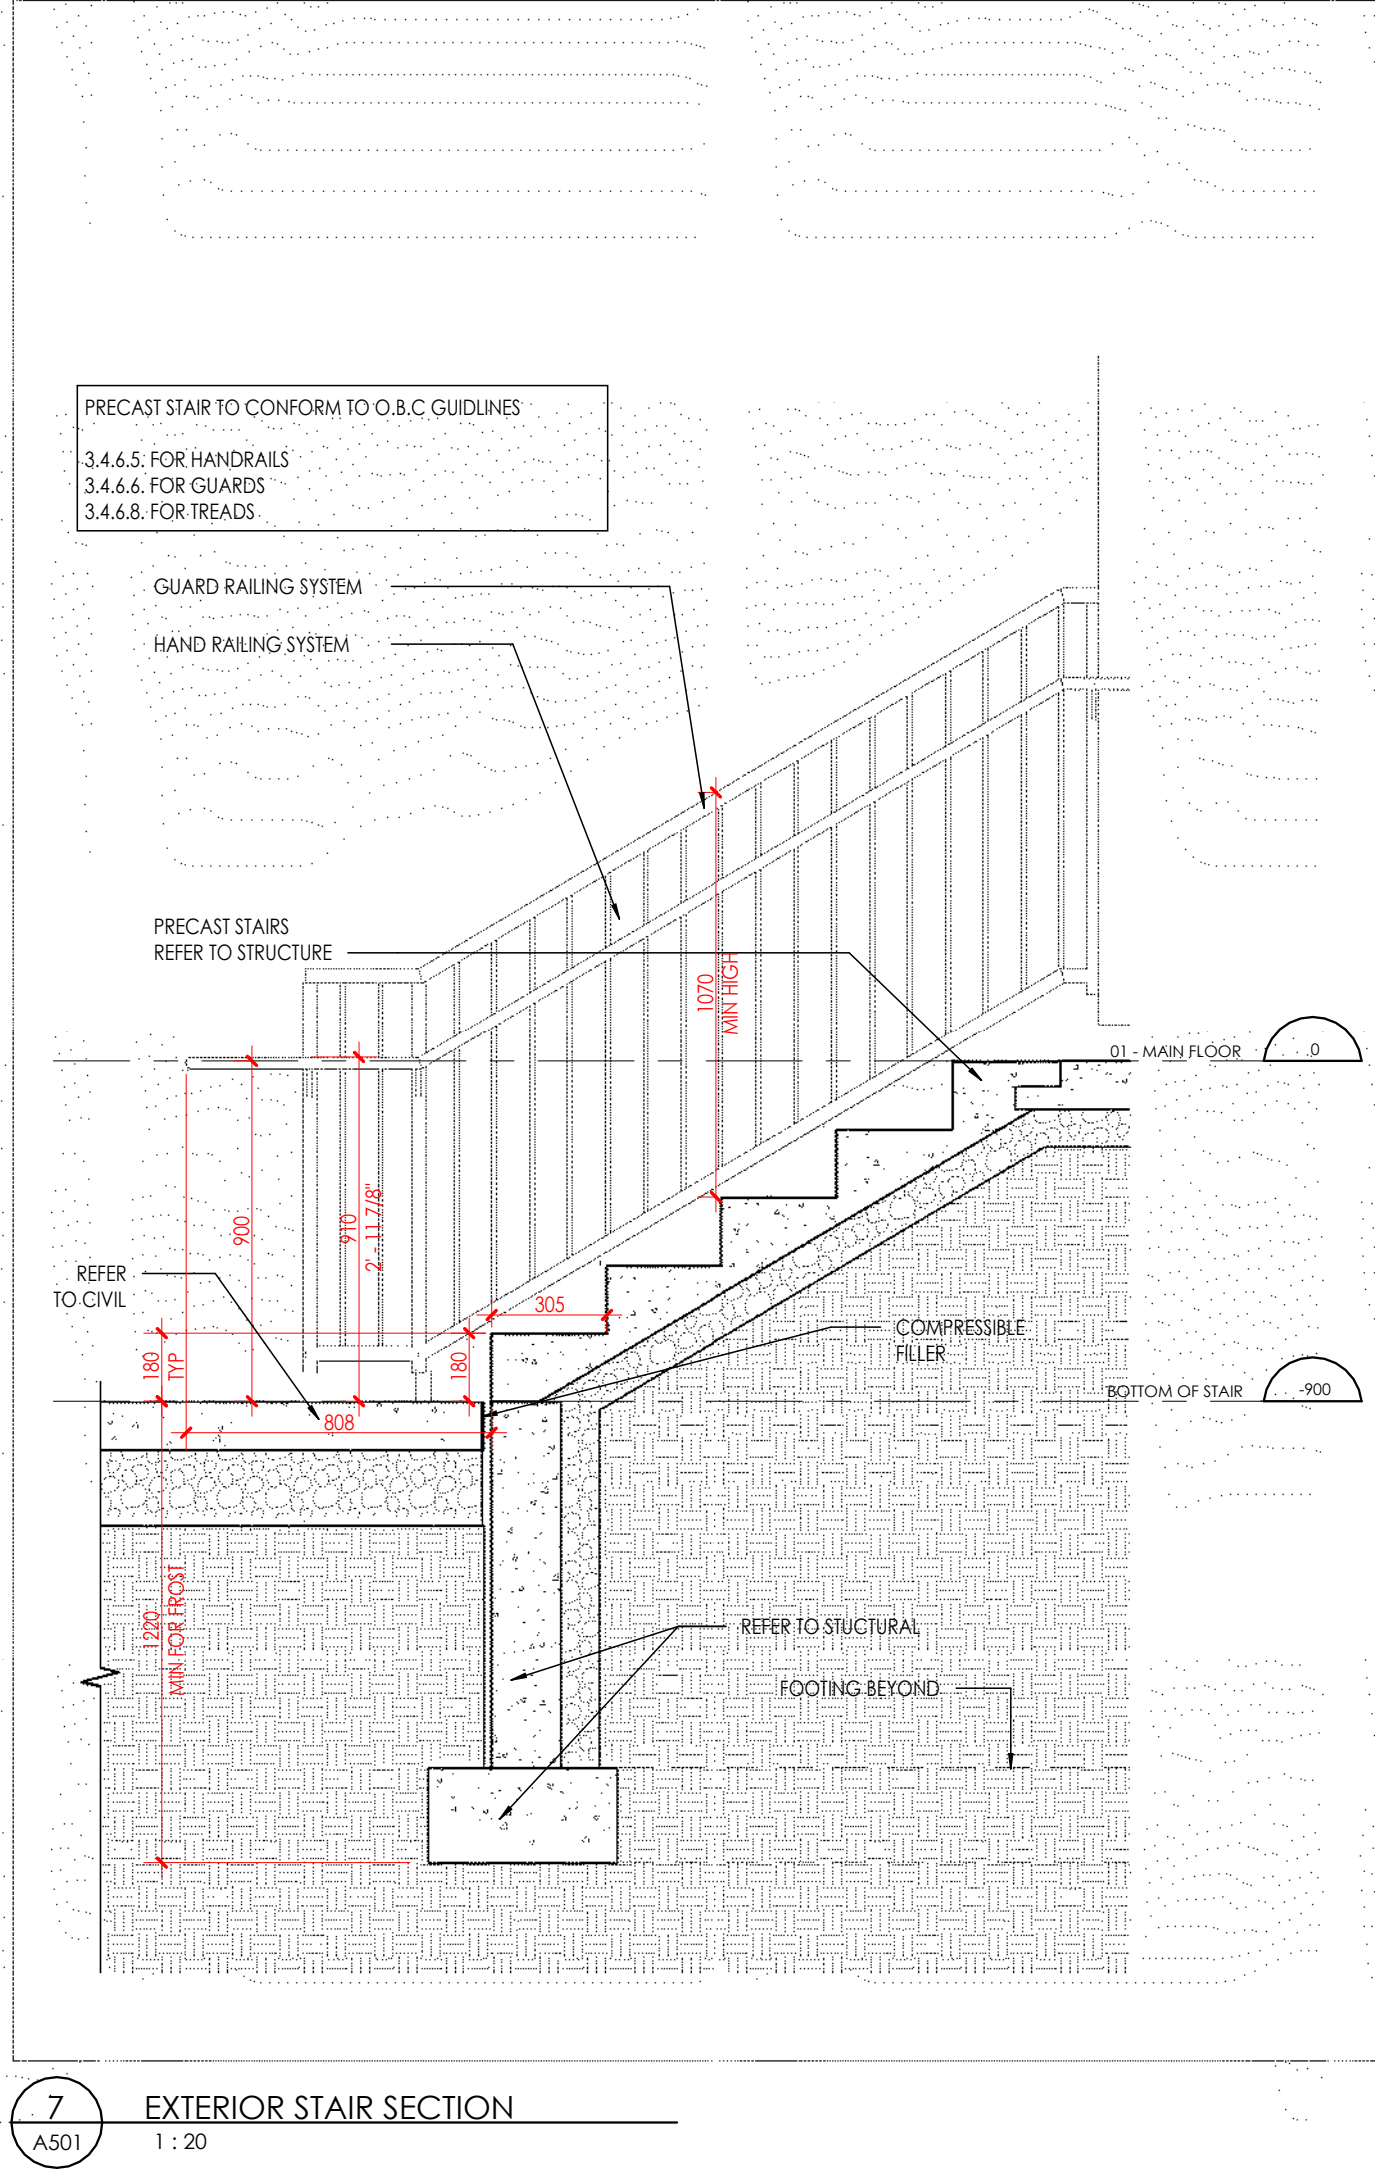


7 EXTERIOR STAIR SECTION
1:25

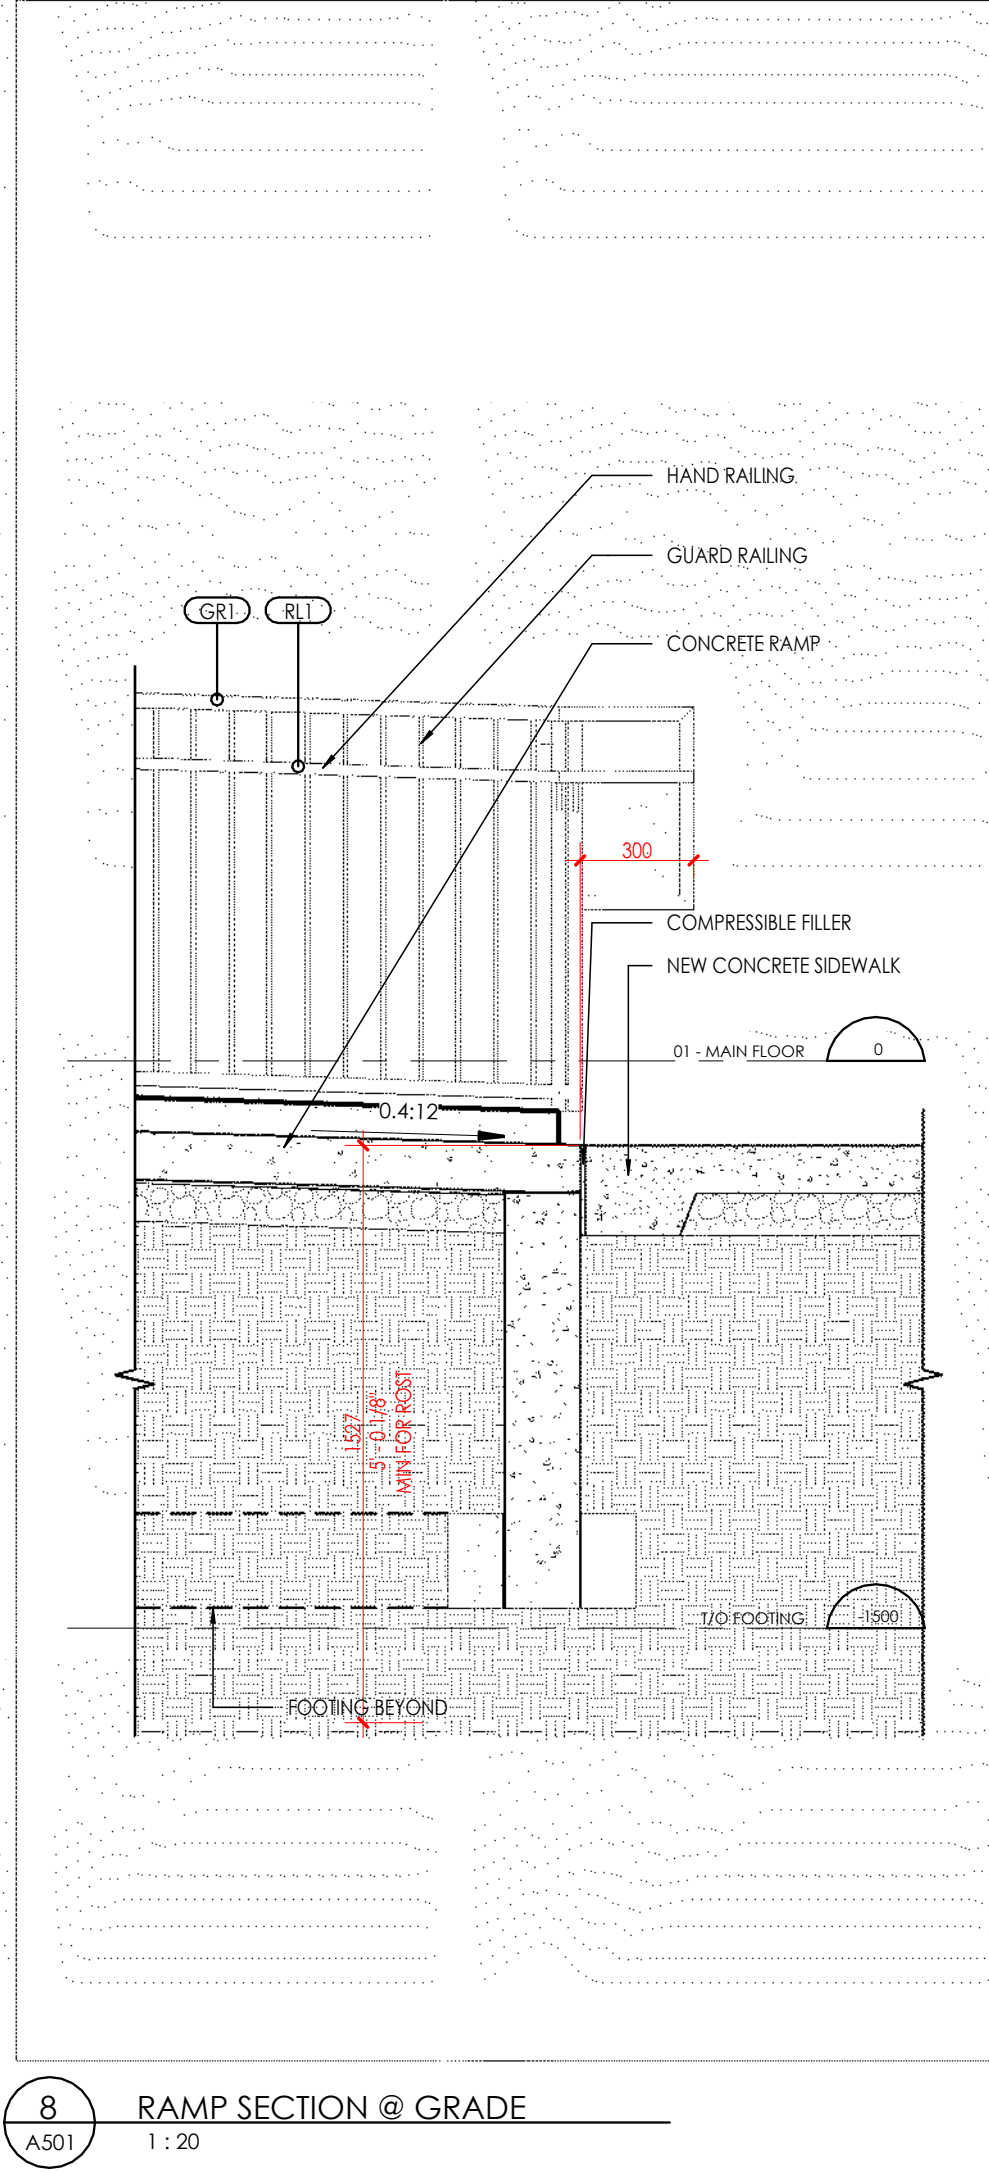


8 RAMP SECTION @ GRADE
1:25

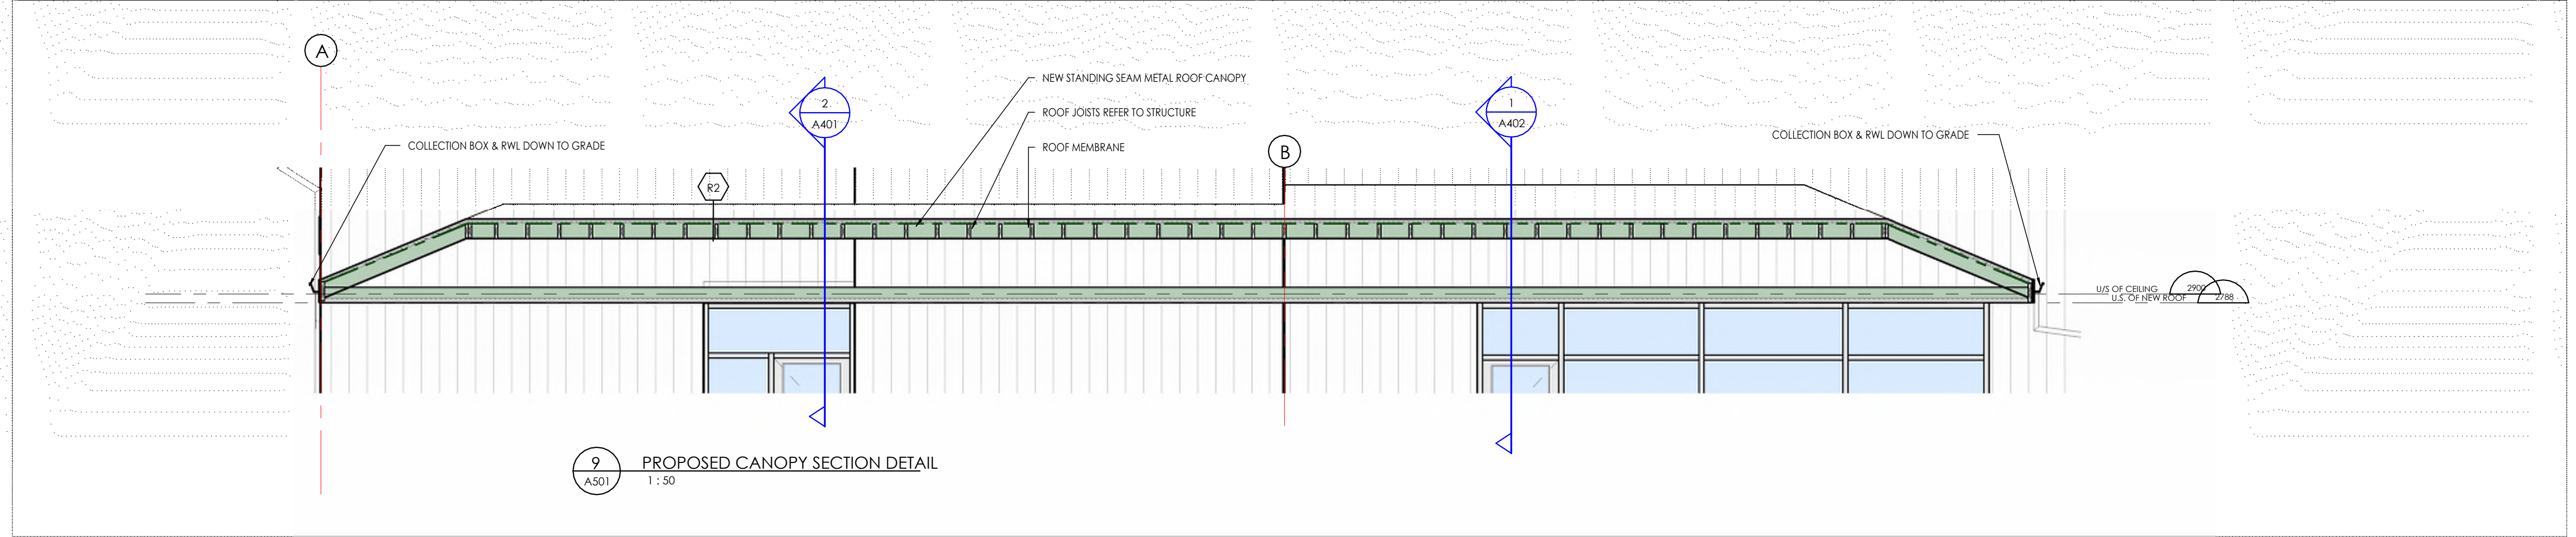


9 PROPOSED CANOPY SECTION DETAIL
1:30

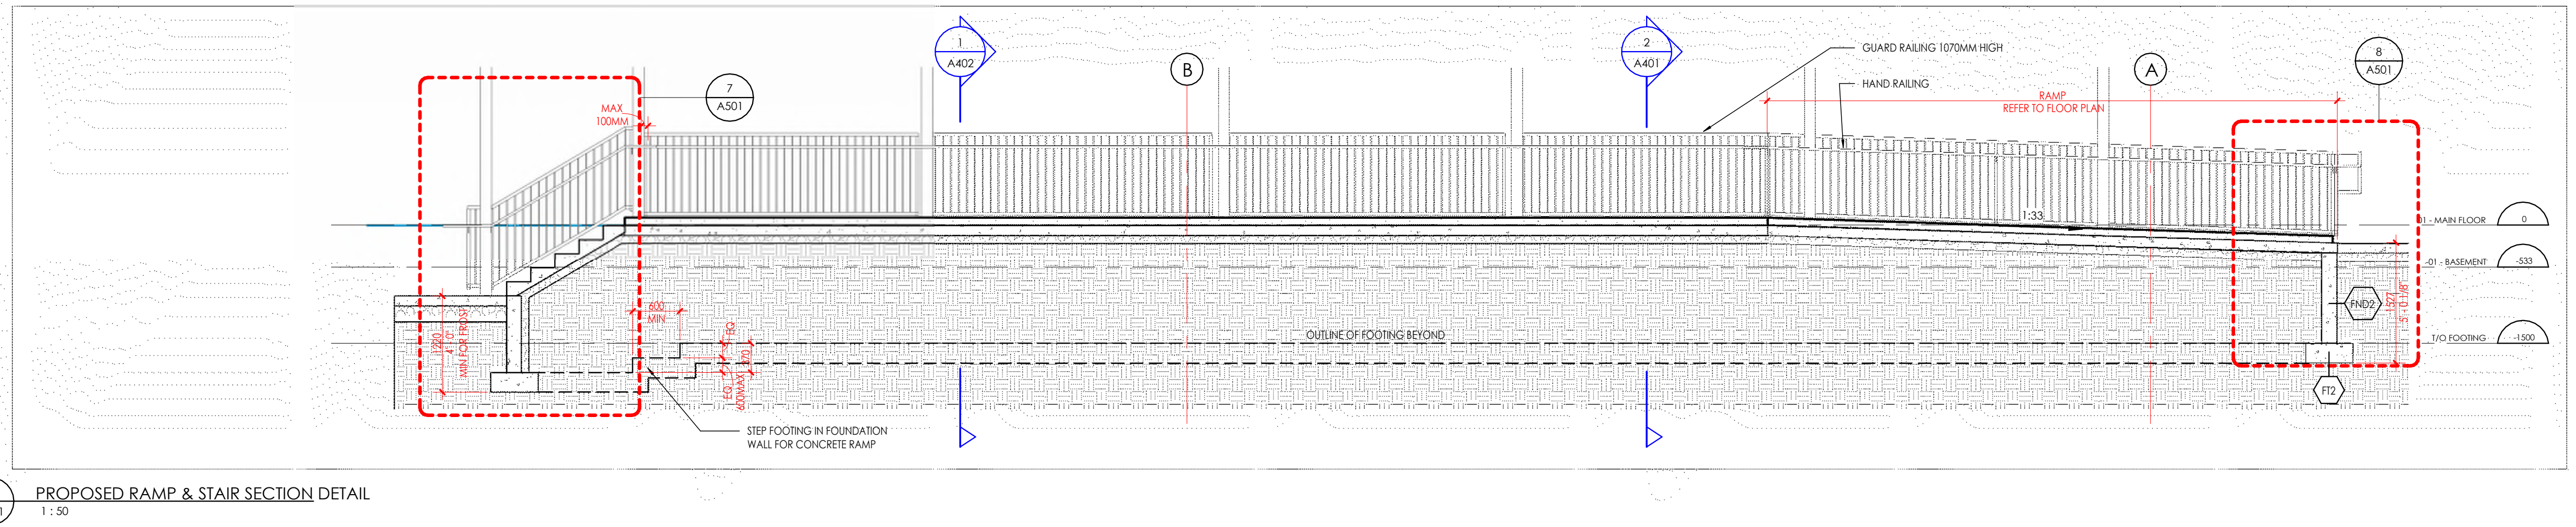


6 PROPOSED RAMP & STAIR SECTION DETAIL
1:30

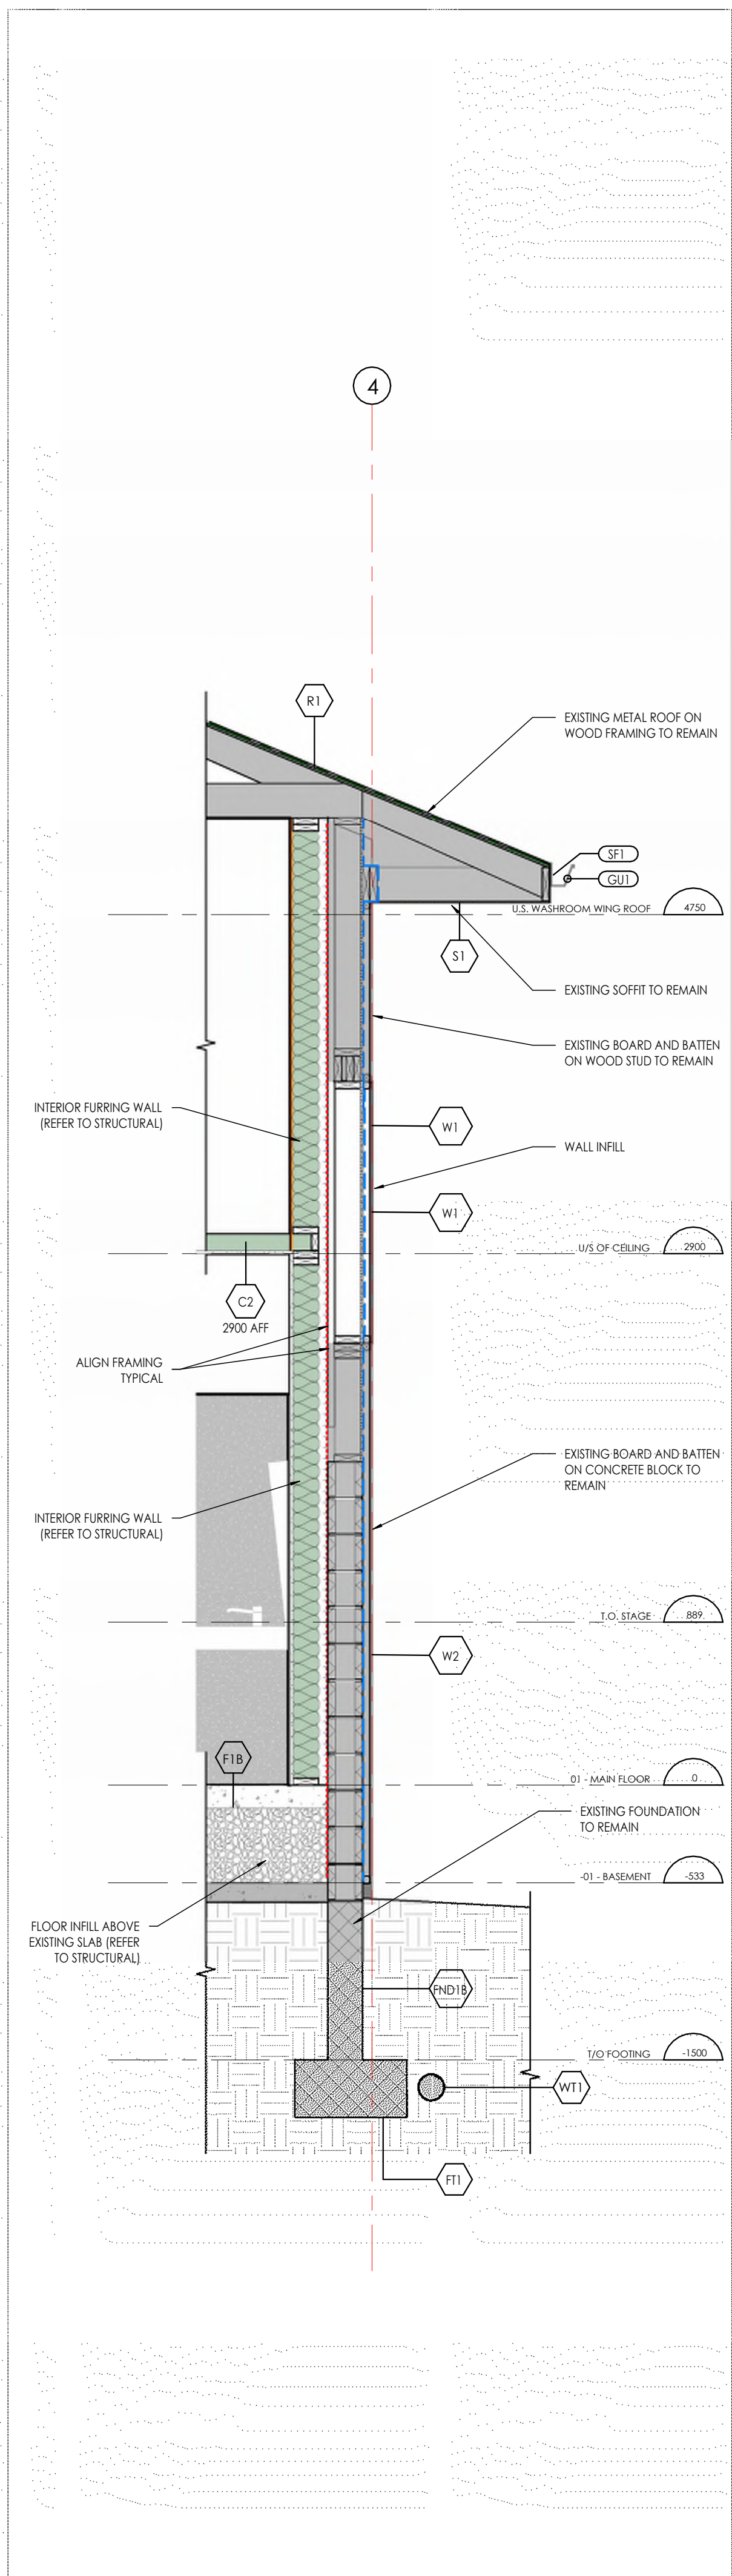


1 WALL SECTION 1
1:25

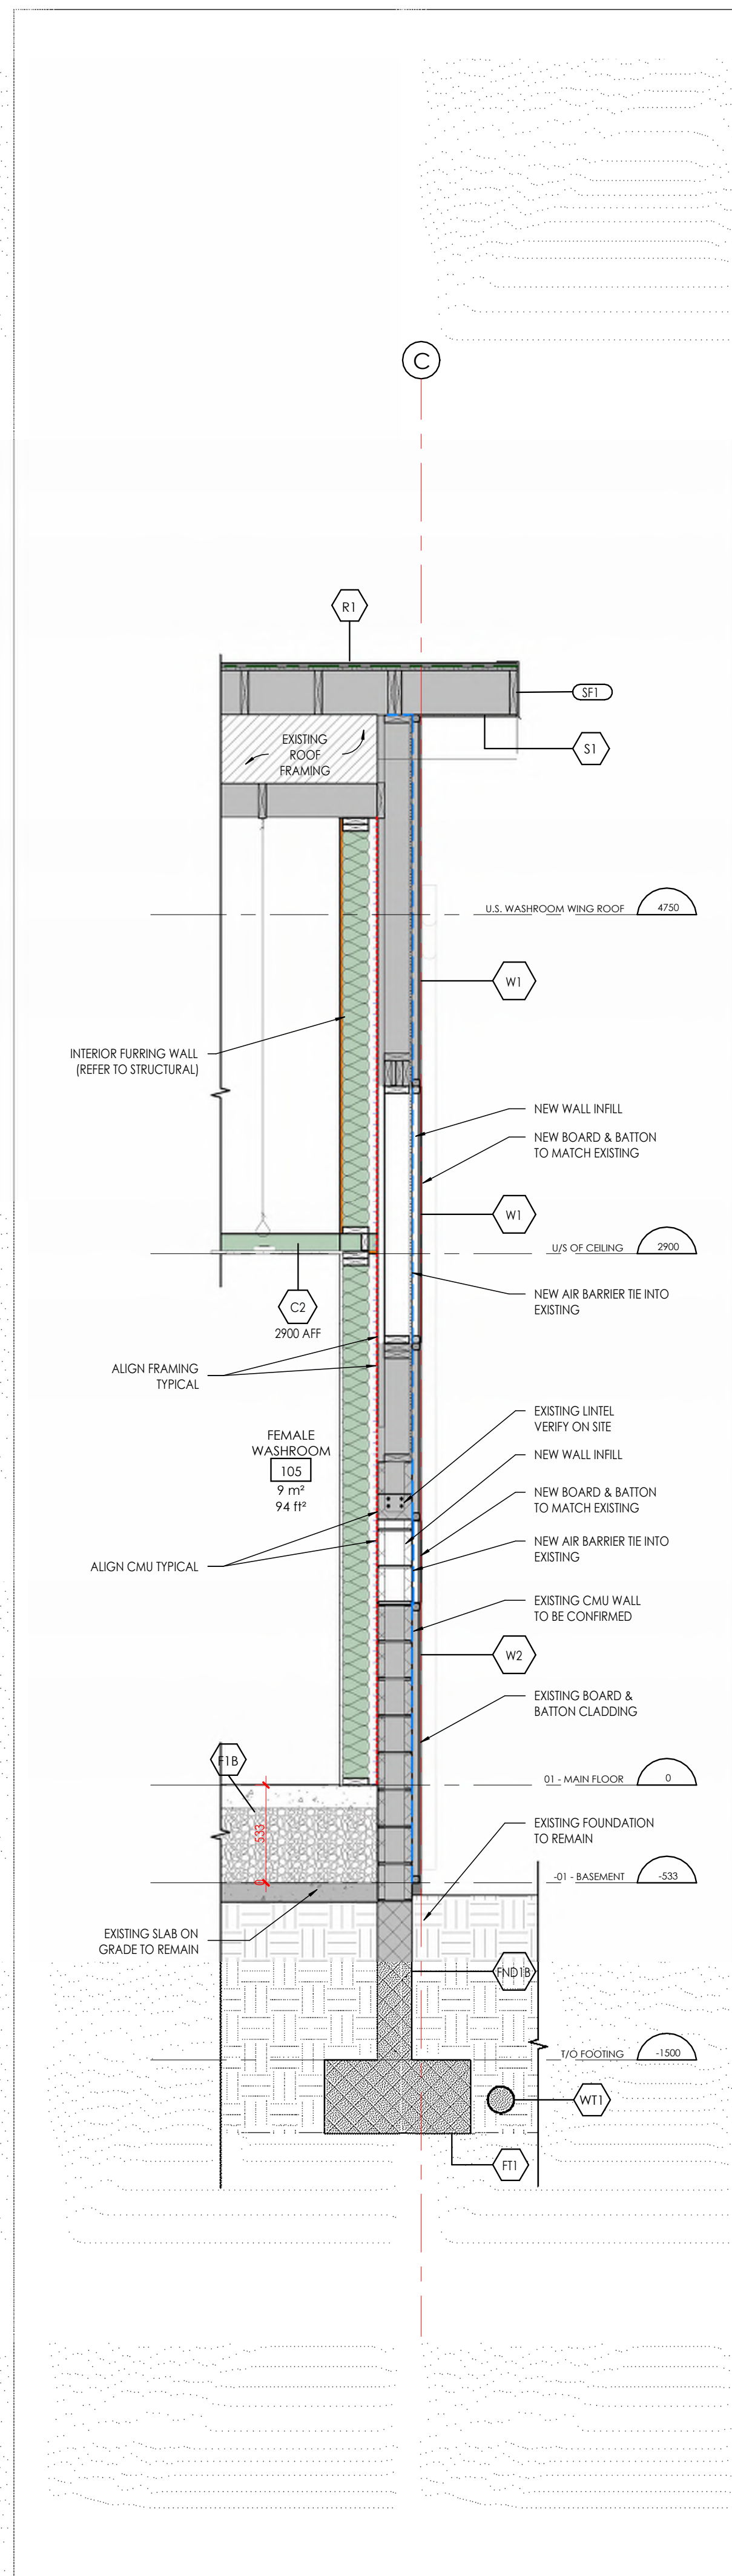


2 WALL SECTION 2
1:25

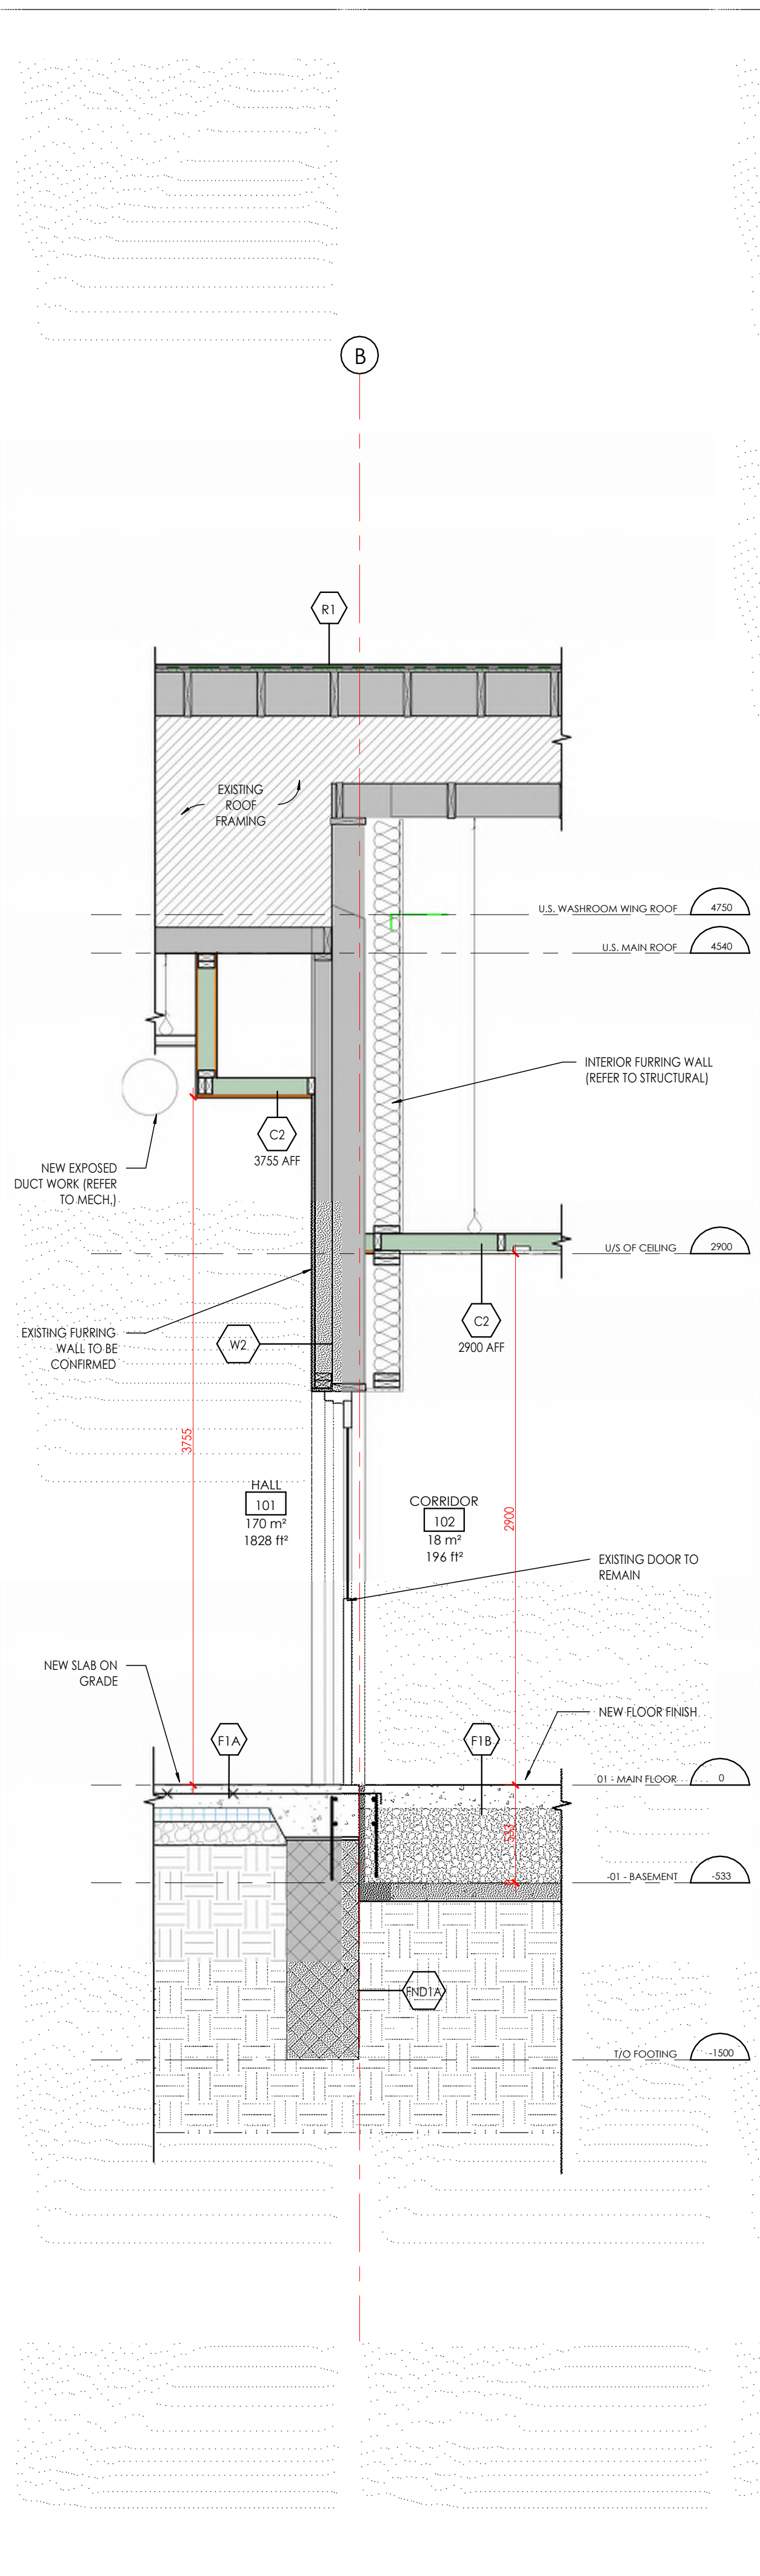

3 WALL SECTION 3
1:25

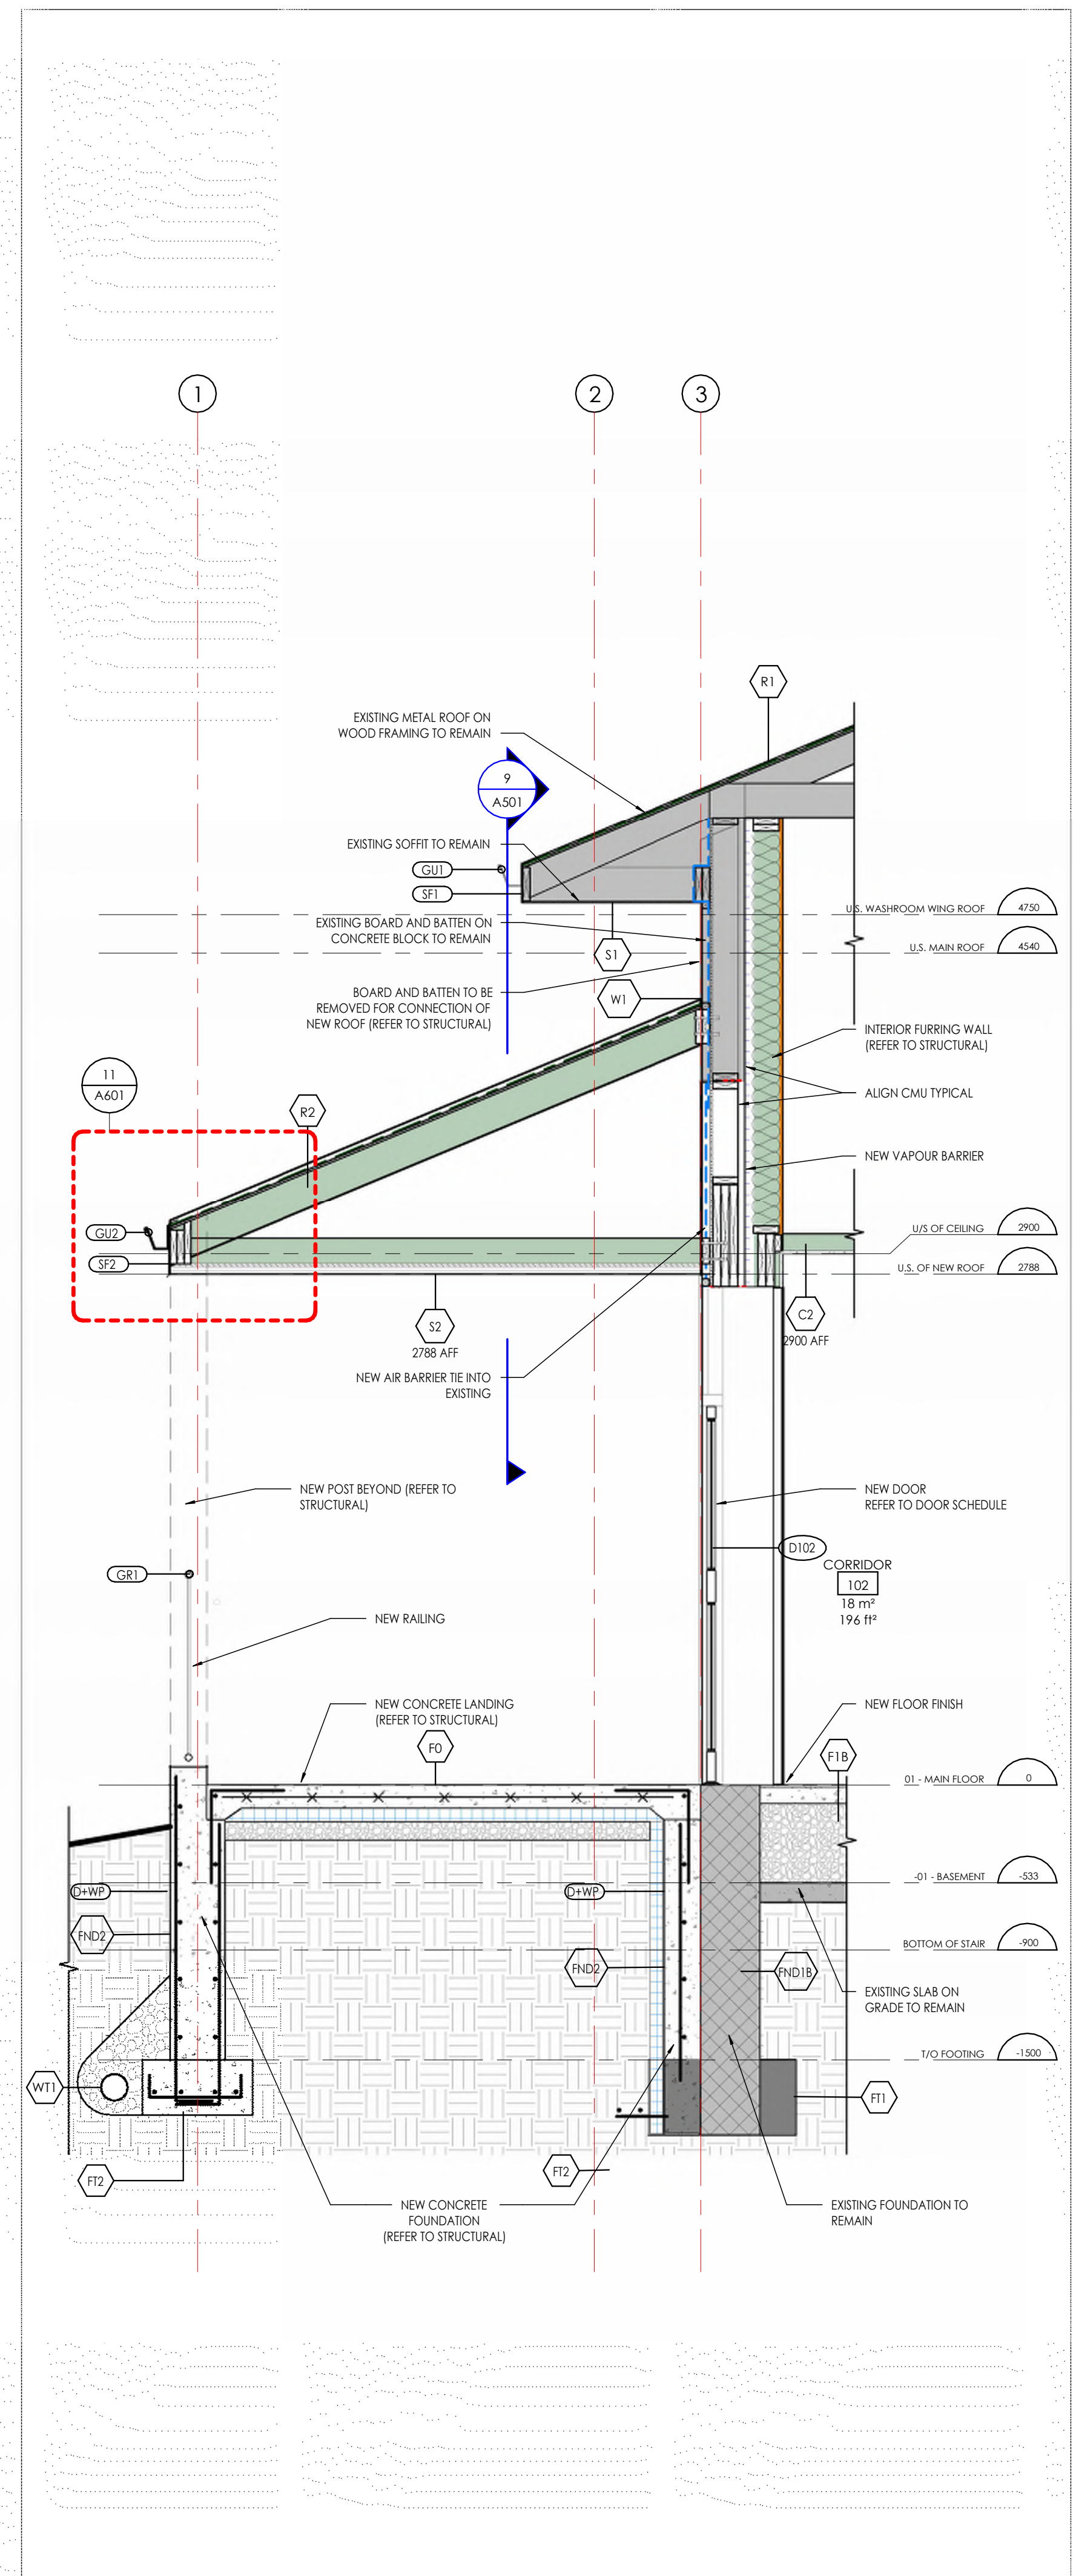

4 WALL SECTION 4
1:25

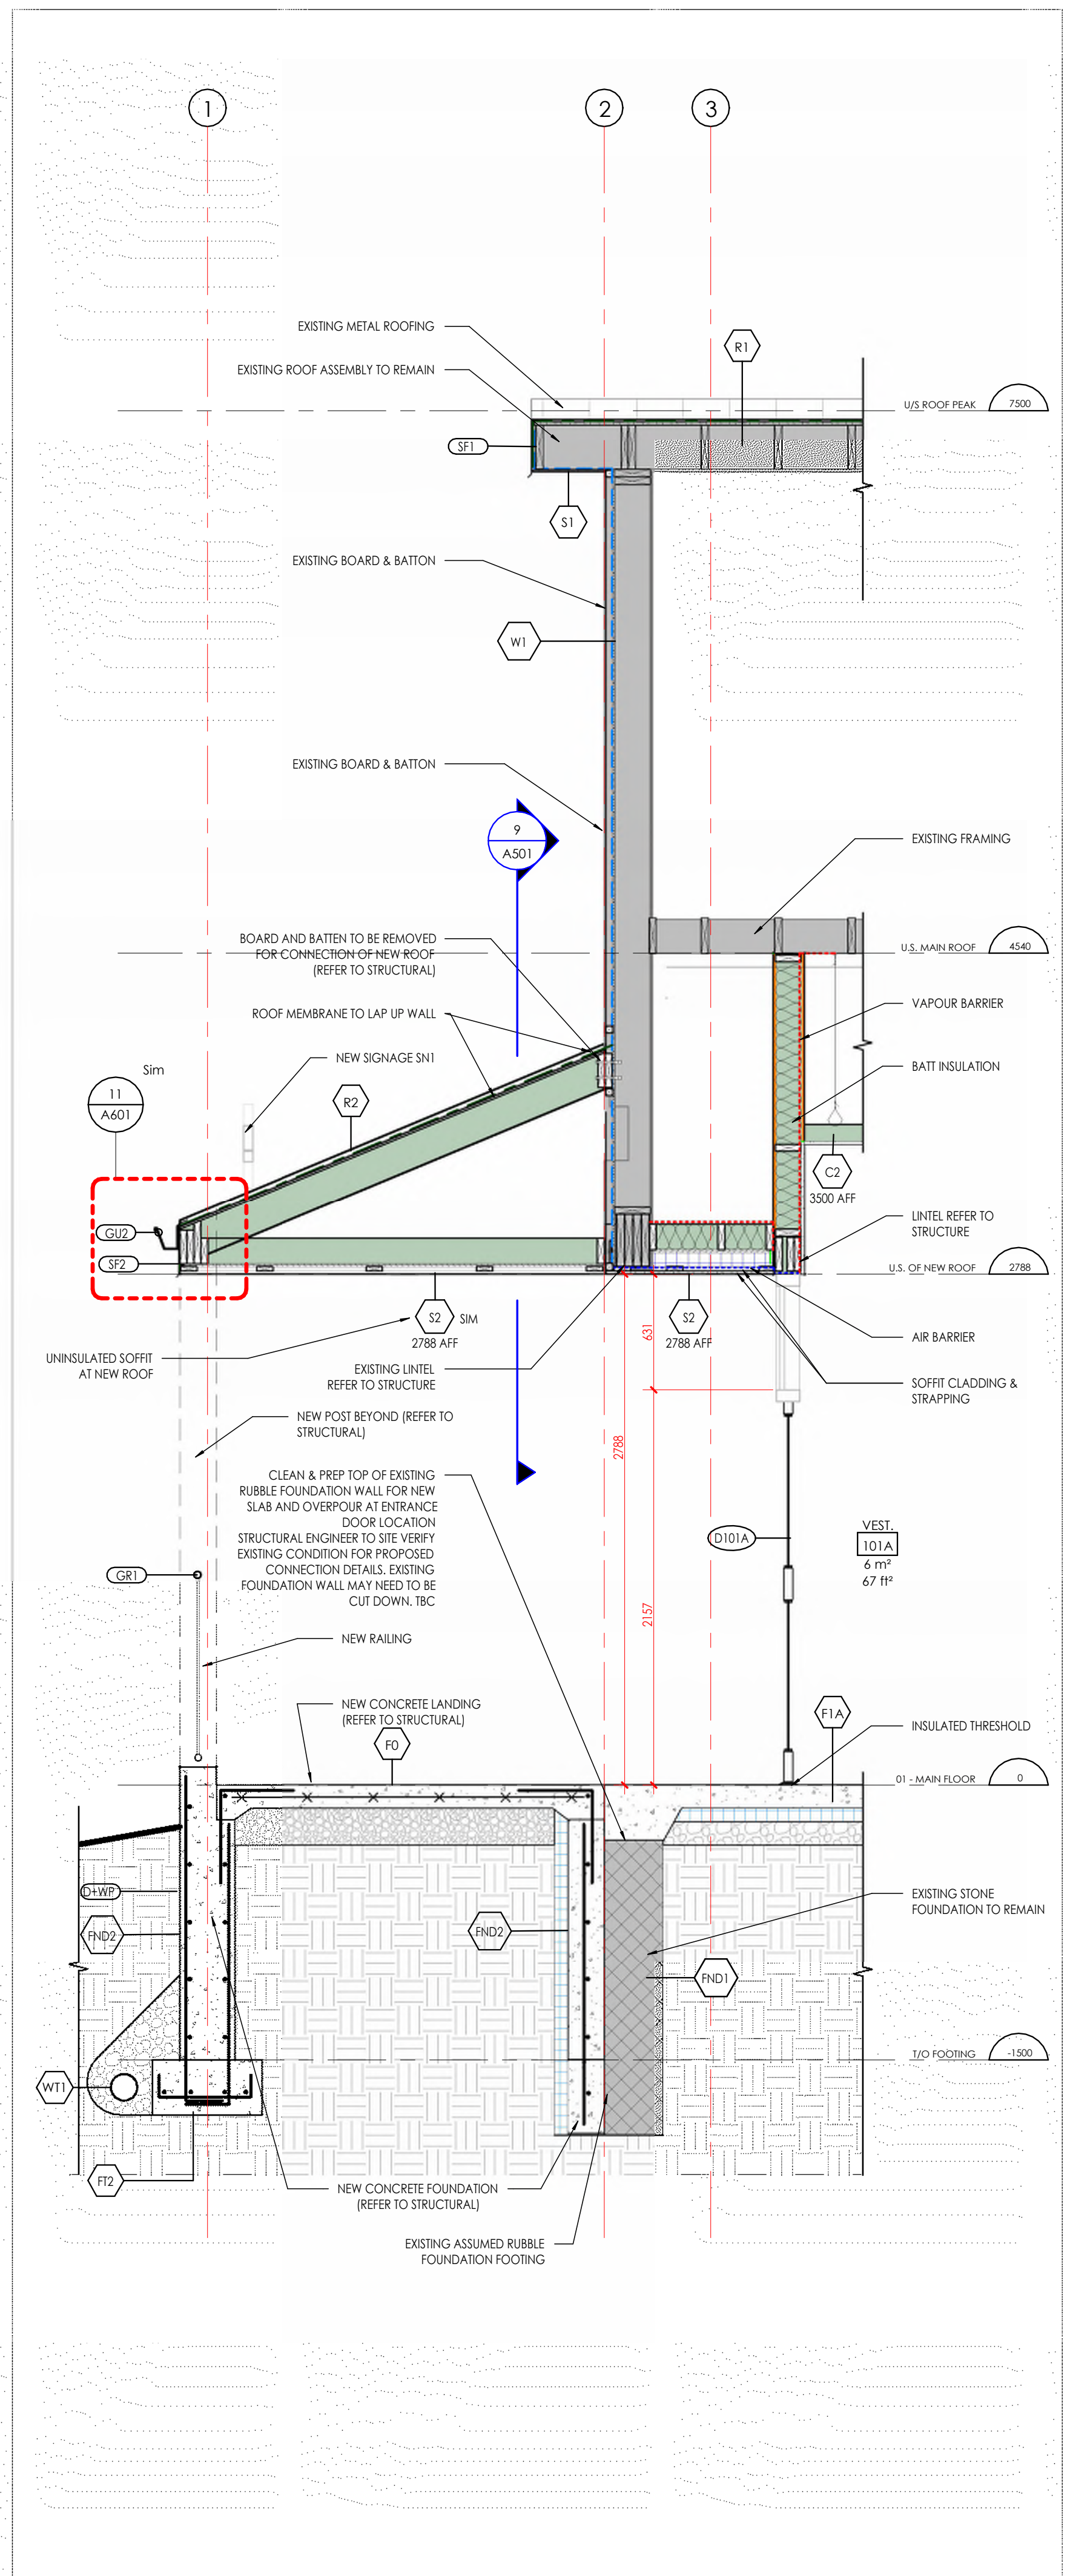

5 WALL SECTION 5
1:25

SUBMISSION		
NUMBER	DATE	REMARKS
011	2024-02-30	ISSUE FOR TENDER
010	2024-02-13	TENDER REVIEW SET
009	2024-01-23	BUILDING PERMIT SUBMISSION
008	2024-01-09	PERMIT REVIEW
007	2023-08-24	CLASS B SUBMISSION
006	2023-07-08	CONSULTANT COORDINATION SET
005	2023-06-18	TOWN HALL PRESENTATION
004	2023-06-01	CLASS D SUBMISSION
003	2023-05-22	CONSULTANT COORDINATION SET
002	2023-05-08	COMMUNITY PRESENTATION
001	2023-01-14	DRAWING PRESENTATION

CONTRACTOR IS TO CHECK AND VERIFY ALL DIMENSIONS AND CONDITIONS ON THE PROJECT AND REPORT ANY DISCREPANCIES TO THE ARCHITECT BEFORE PROCEEDING WITH THE WORK. DRAWINGS ARE NOT TO BE SCALED.

CONTRACT DOCUMENTS ARE THE COPYRIGHT OF THE CONSULTANTS AND SHALL NOT BE USED OR REPRODUCED WITHOUT AUTHORIZATION. DOCUMENTS ARE TO BE RETURNED UPON COMPLETION OF THE PROJECT.


ATA ARCHITECTS INC.
3221 NORTH SERVICE ROAD
BURLINGTON, ONTARIO
T 905 849 4998
www.ataarchitects.ca

ATA
ATA ARCHITECTS INC.


SEALS

PROJECT TITLE	
BELWOOD HALL CENTRE WELLINGTON 37 QUEEN ST. BELLWOOD, ON	
DRAWING TITLE	
WALL SECTIONS	
DRAWN BY	
ATA	
SCALE	
As indicated	
DATE	
2024-02-20 6:21:59 PM	
CHECKED BY	
MWB	
PROJECT NUMBER	
24-1422	
DRAWING NUMBER	
A501	


A501

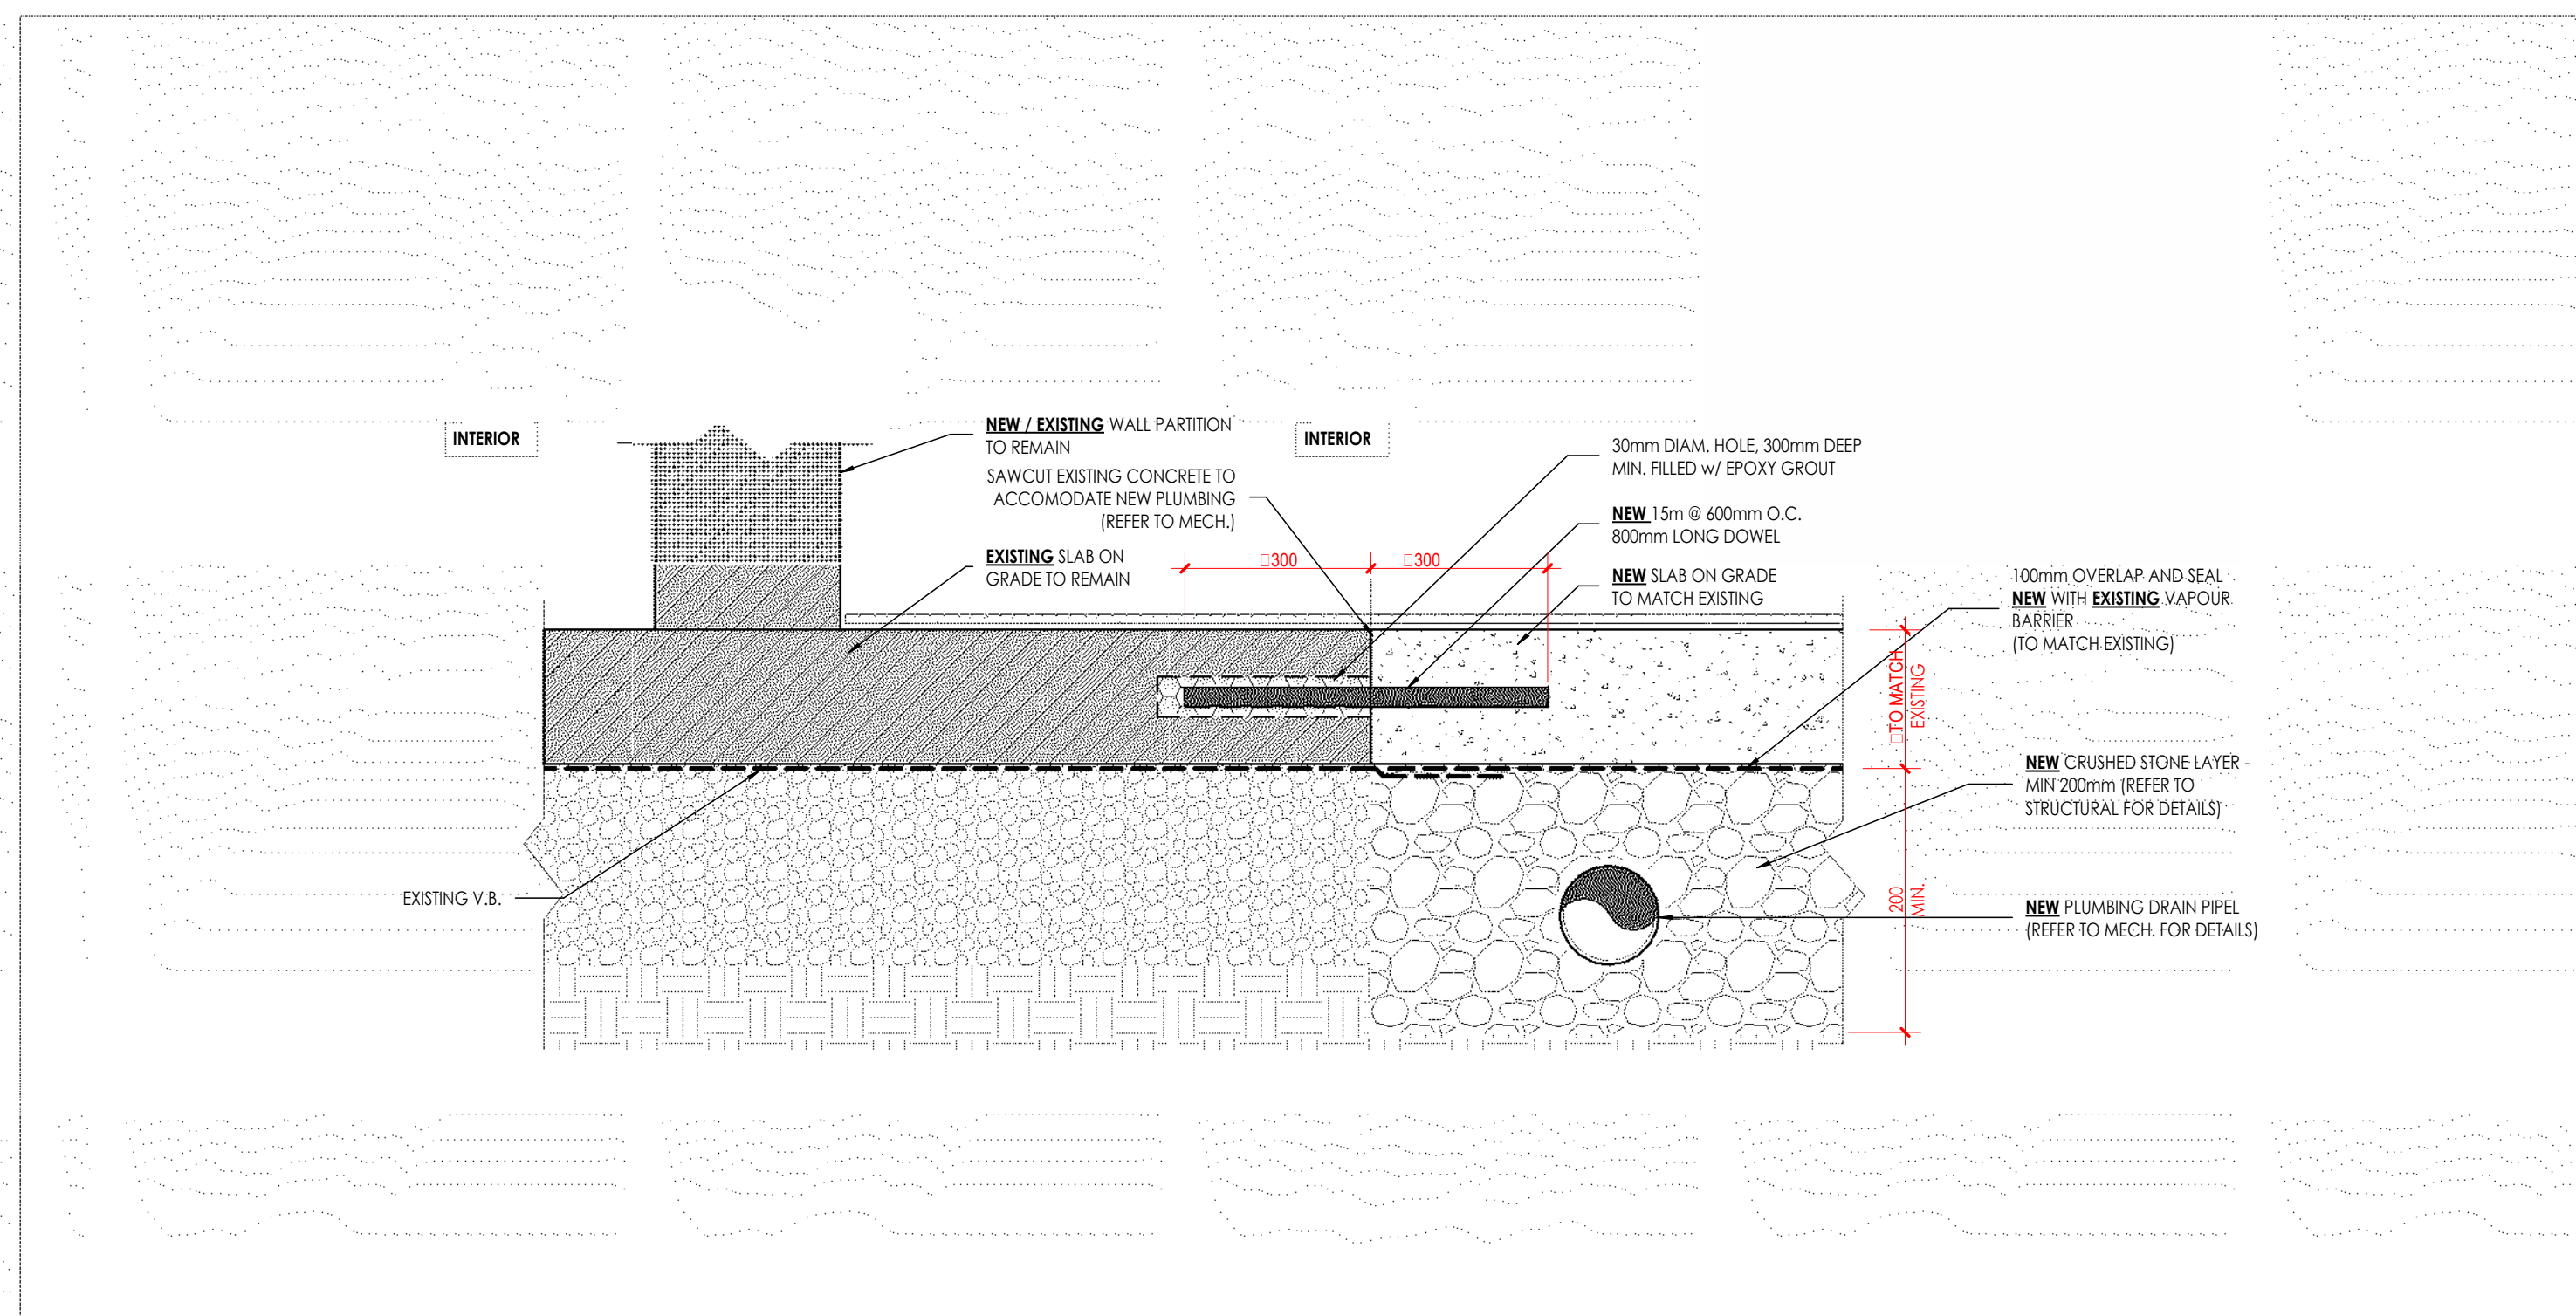


10 SECTION DETAIL TYPICAL SLAB CUTTING REPAIR
A601 1:5

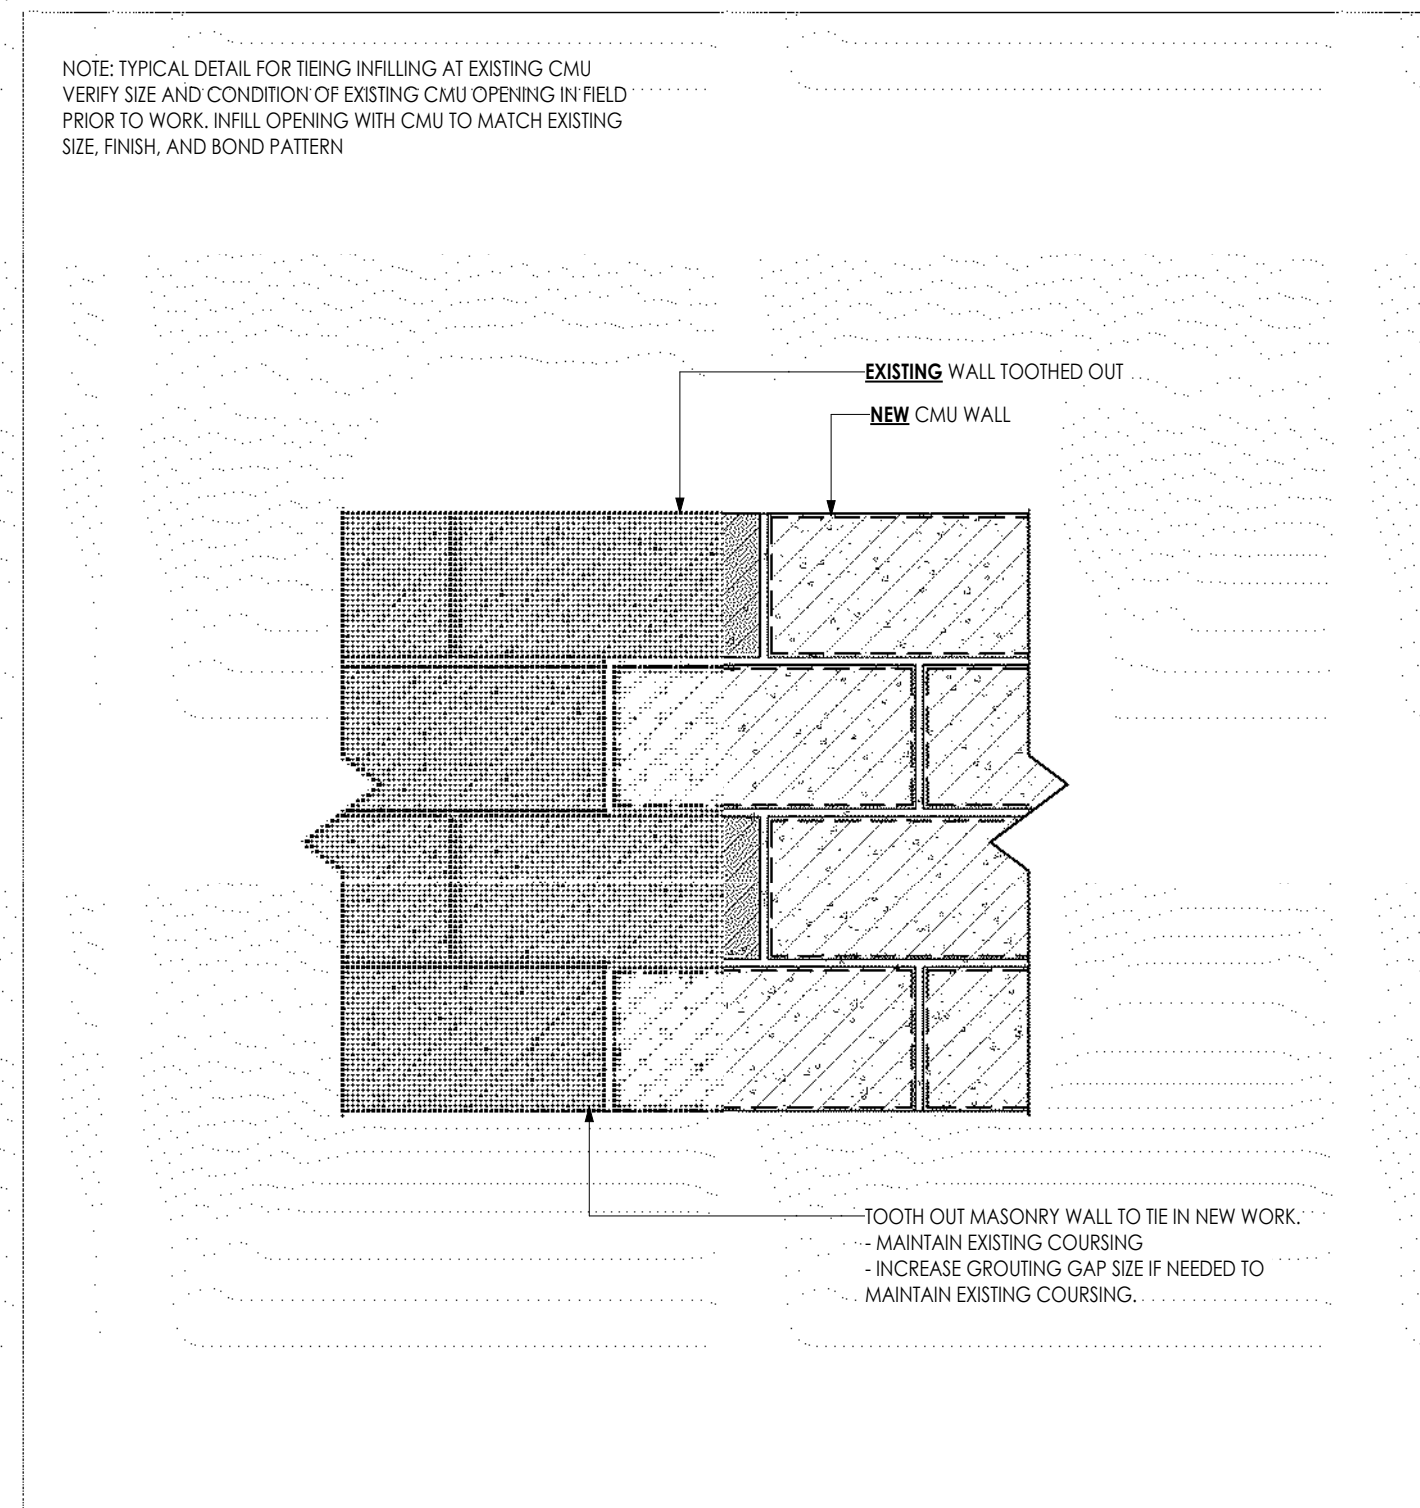


7 TYP. CMU INFILL - TOOTH OUT
A601 1:5

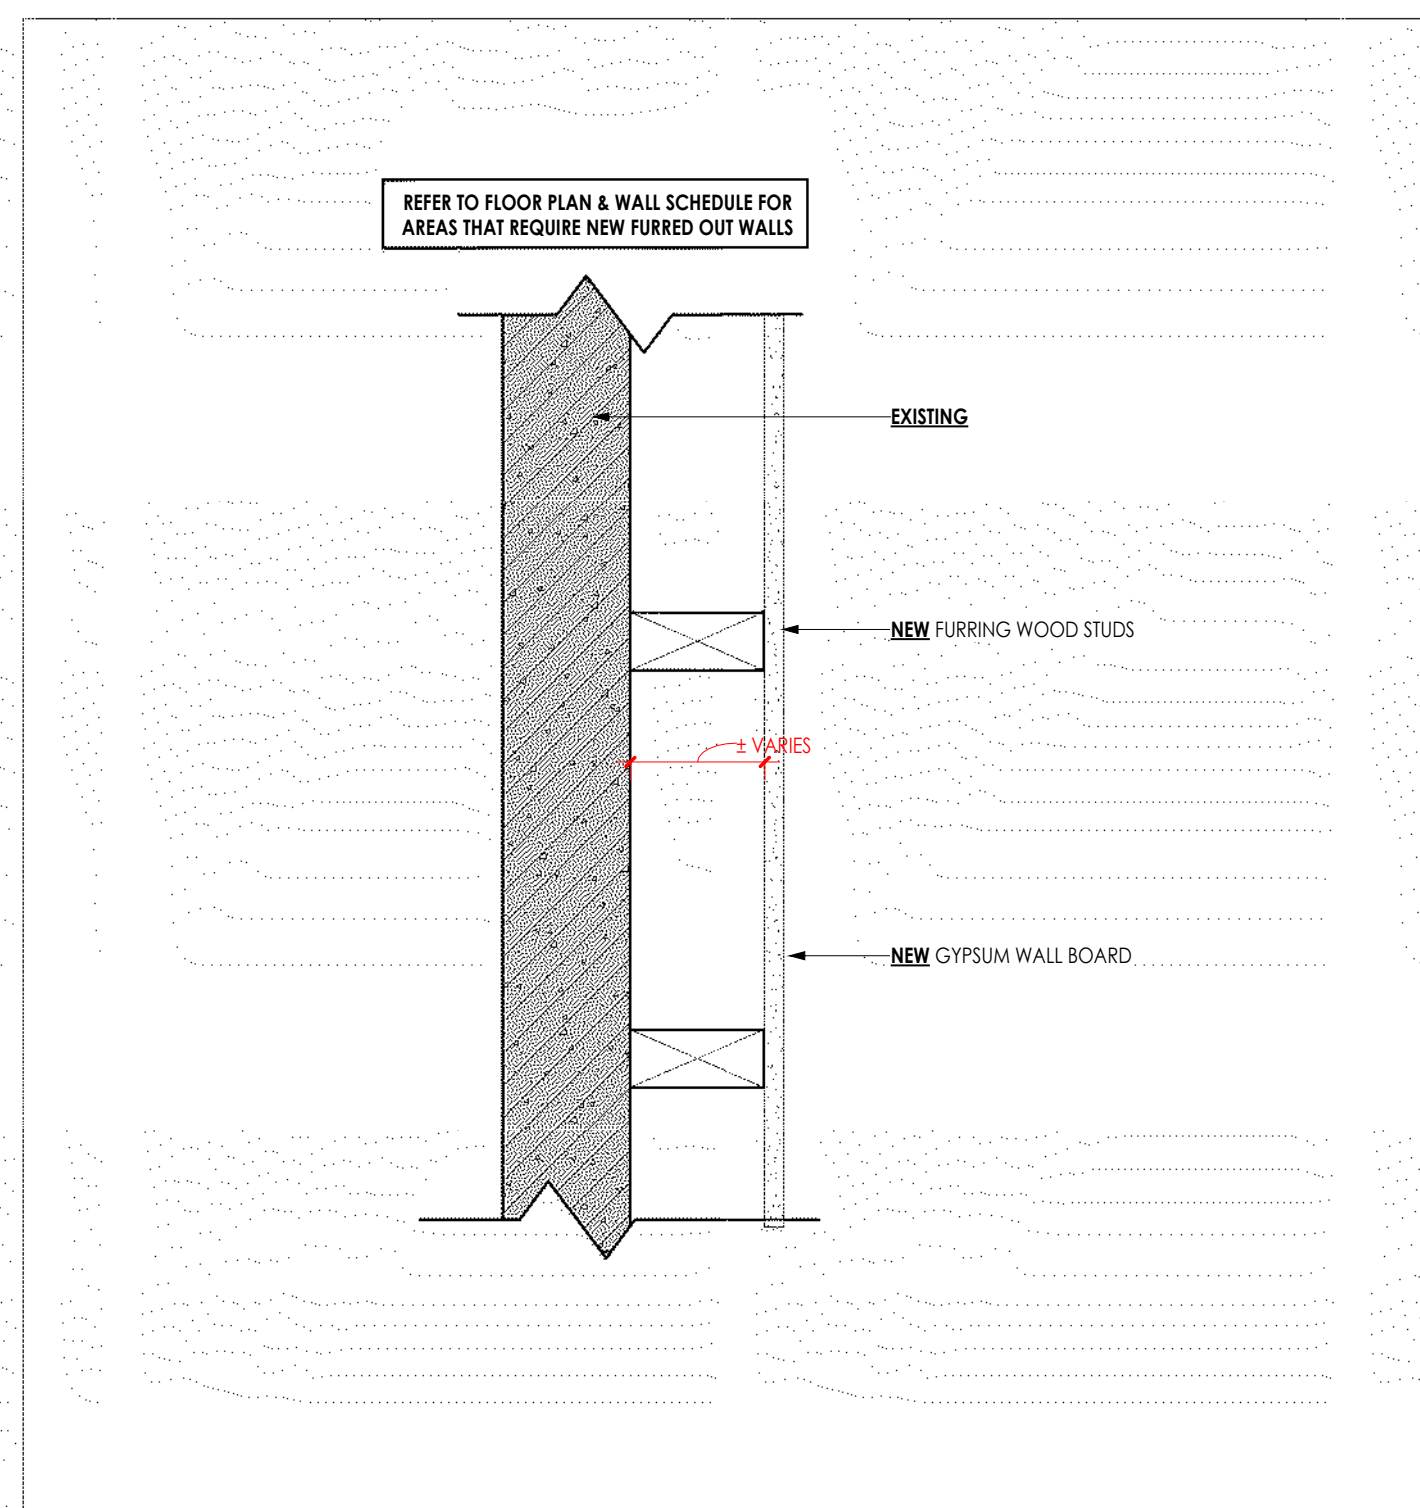


4 TYP. FURR OUT WALL ON EXISTING
A601 1:5

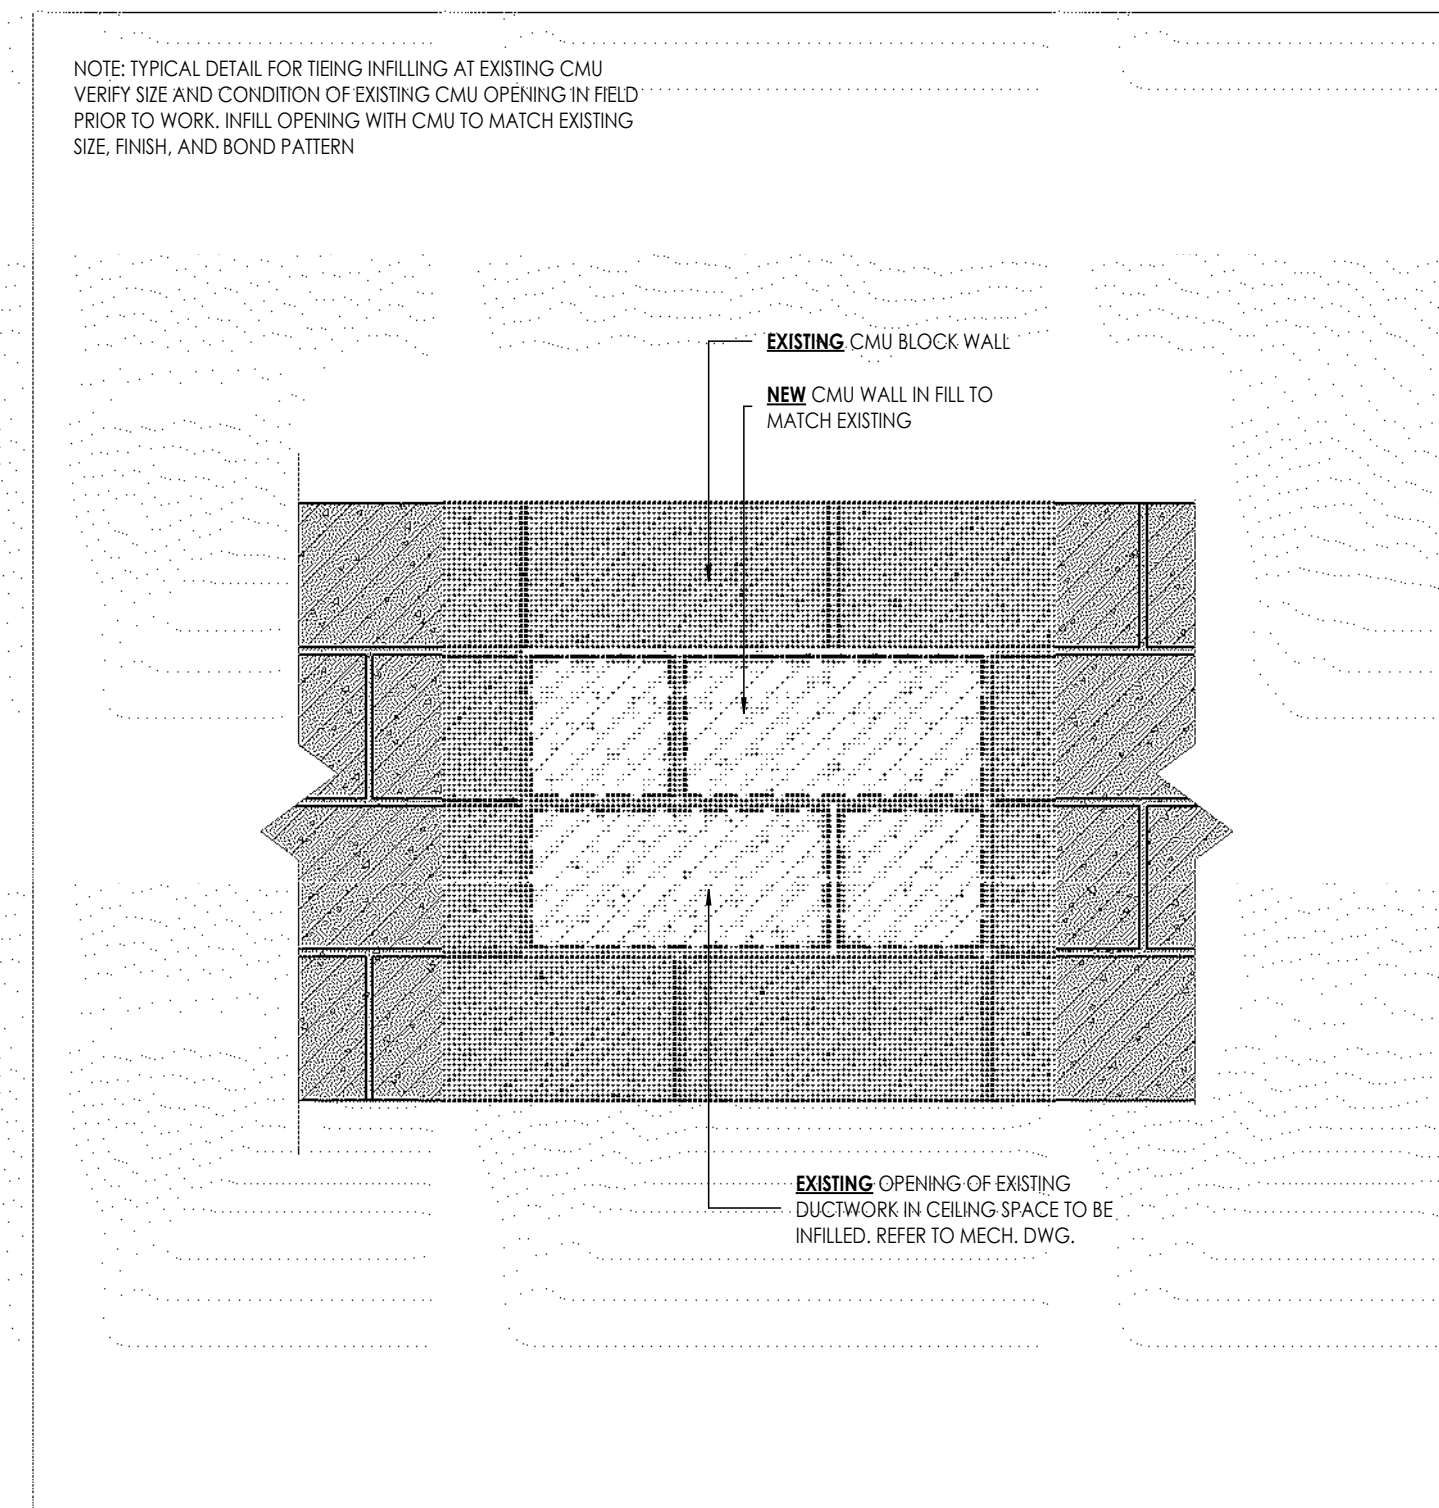


6 ELEVATION VIEW TYPICAL CMU WALL INFILL
A601 1:5

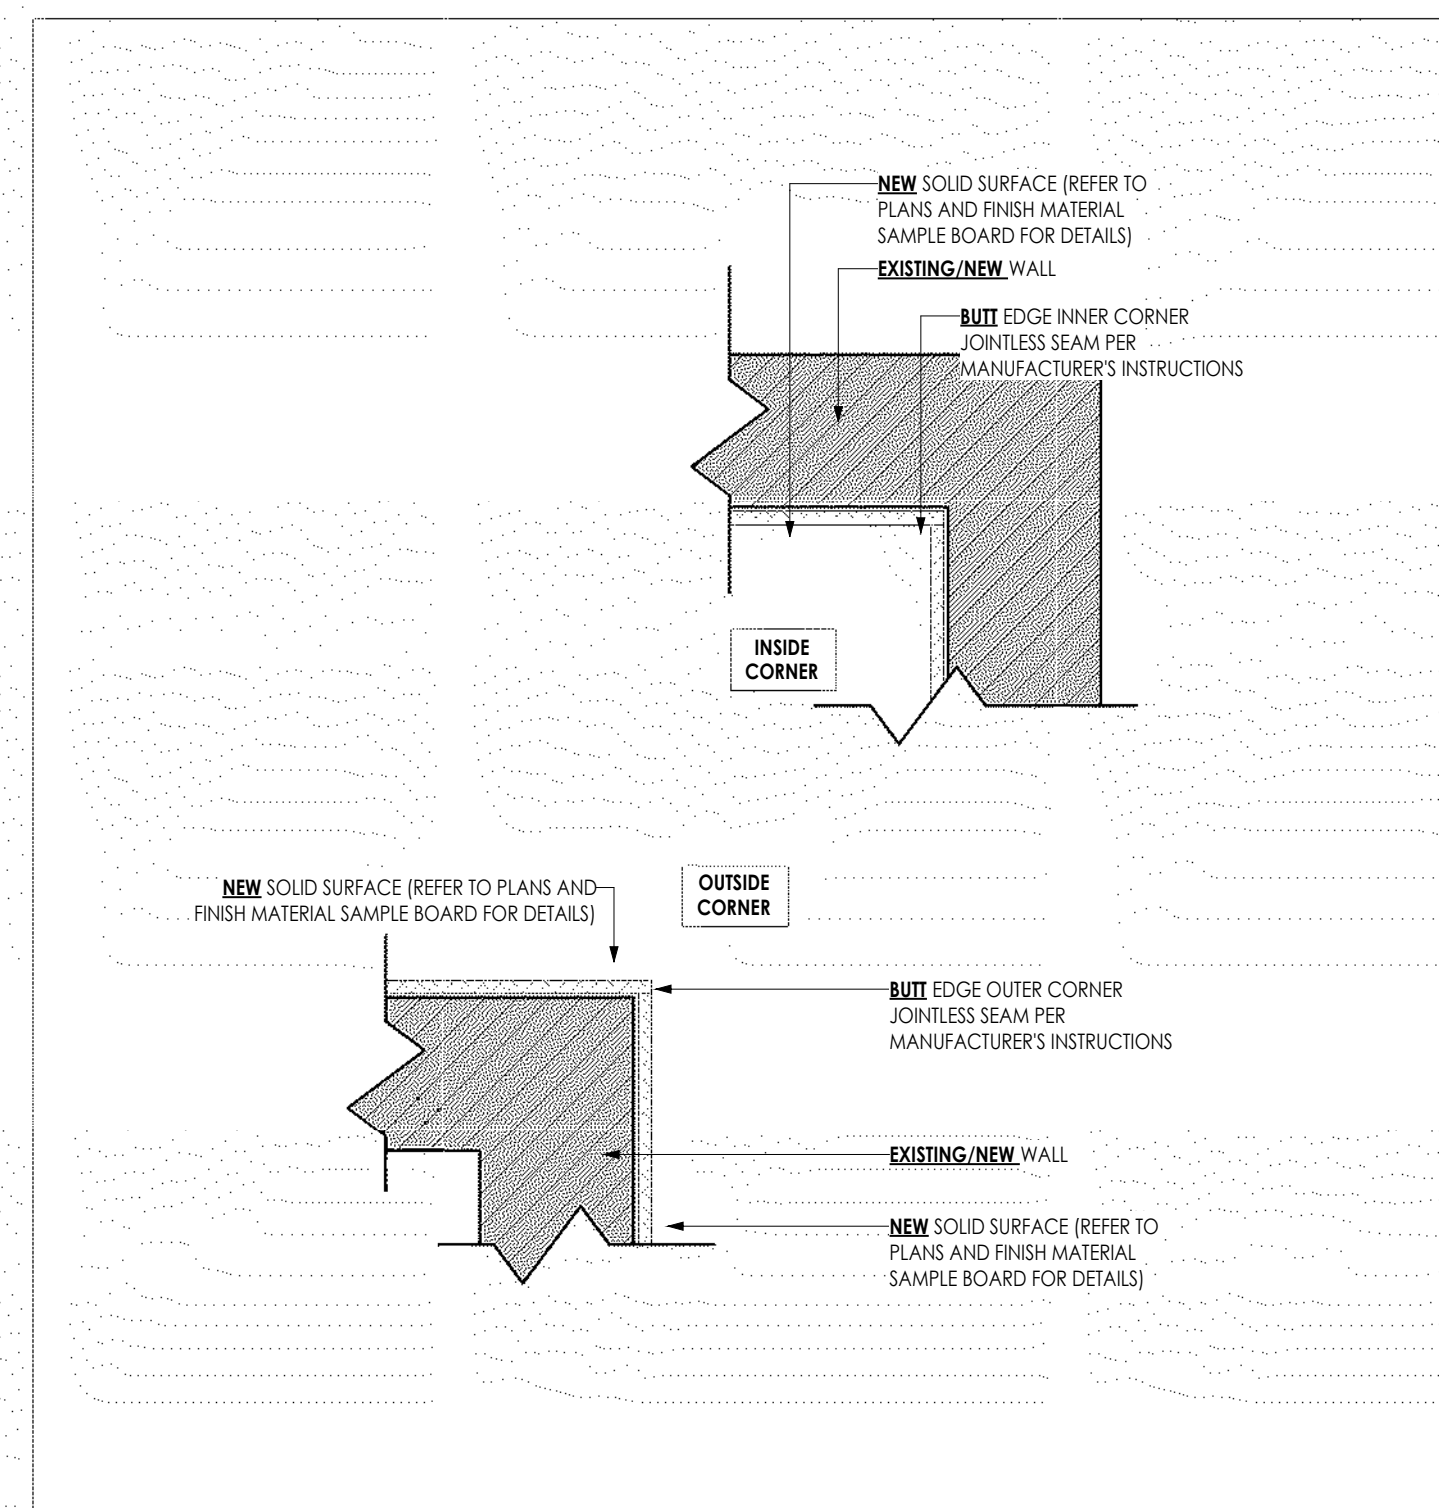


3 TYP. WALL CORNER INTERIOR
A601 1:5

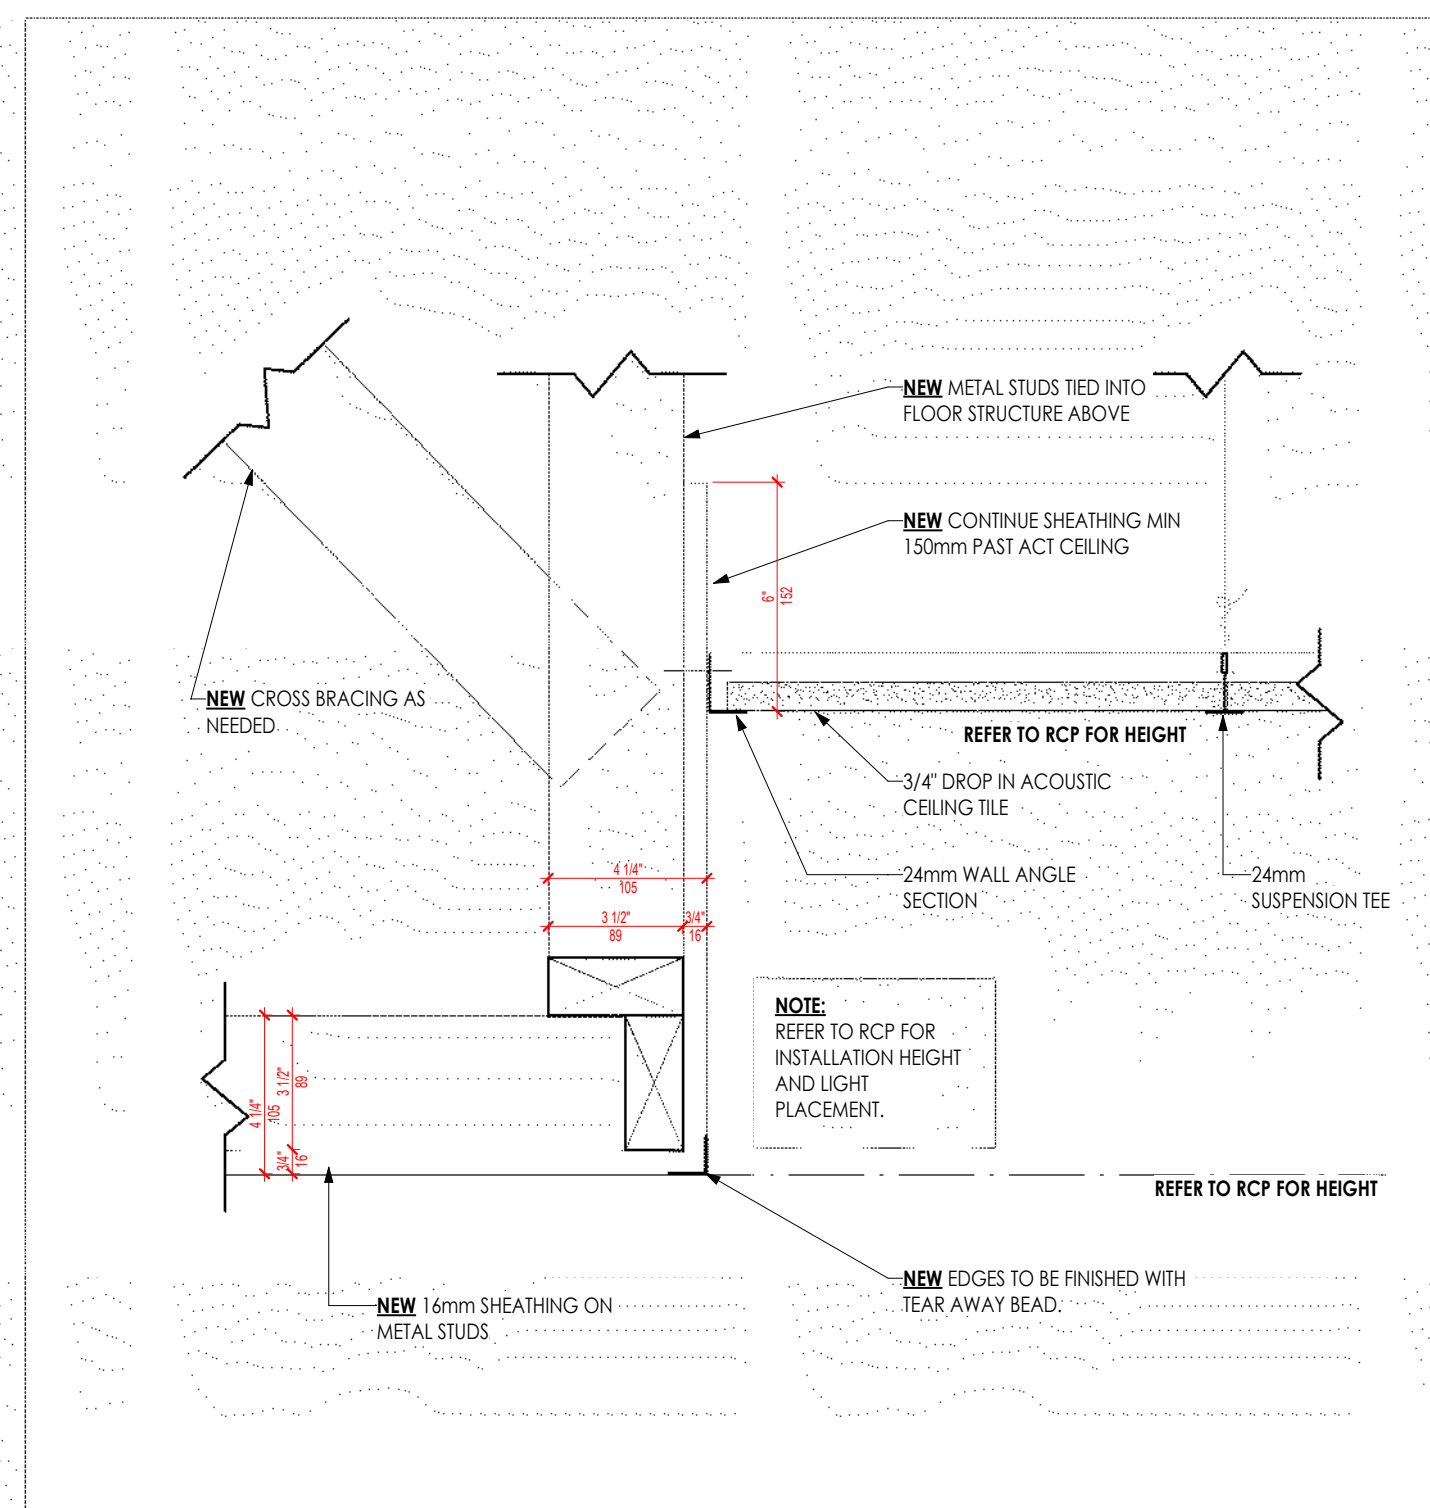


9 TYP. BULKHEAD-INTERIOR
A601 1:5

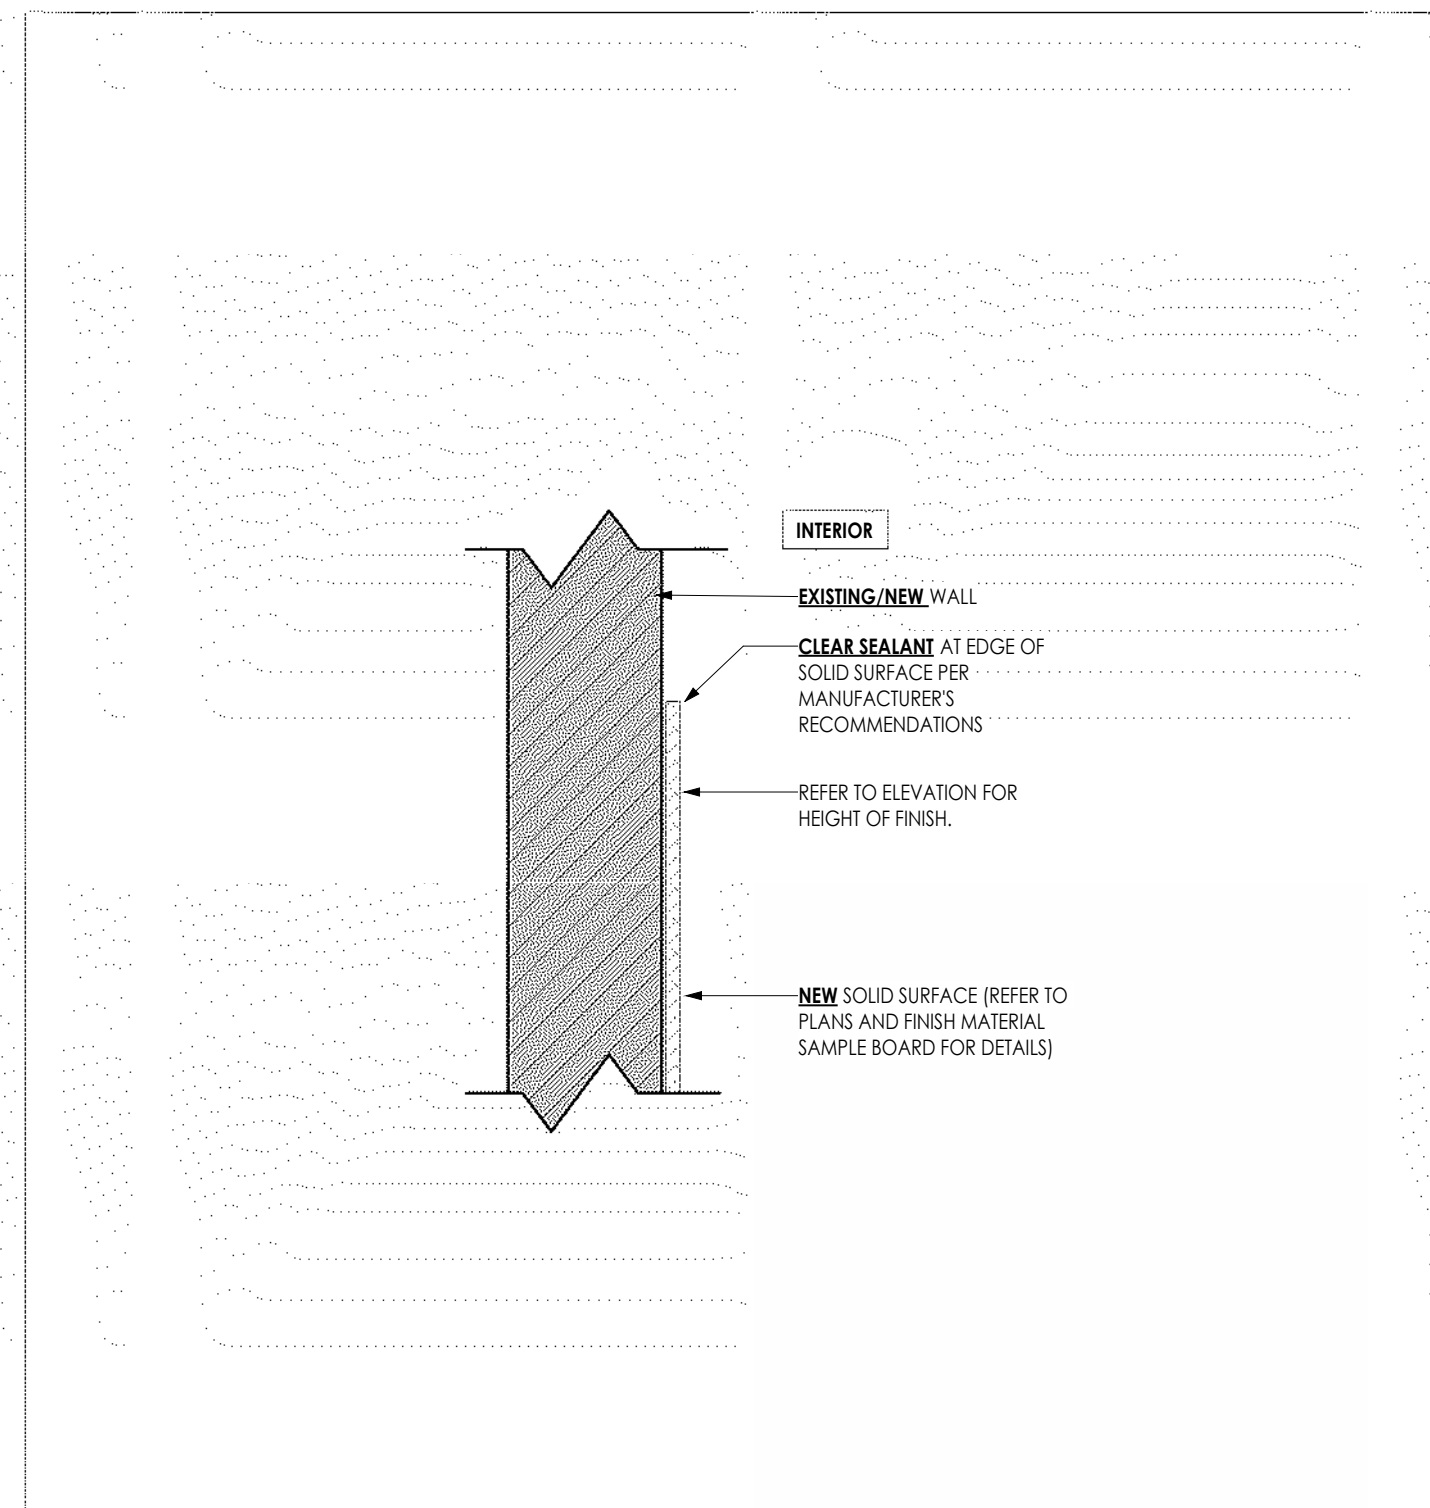


5 TYP. TILE TRANSITION
A601 1:5

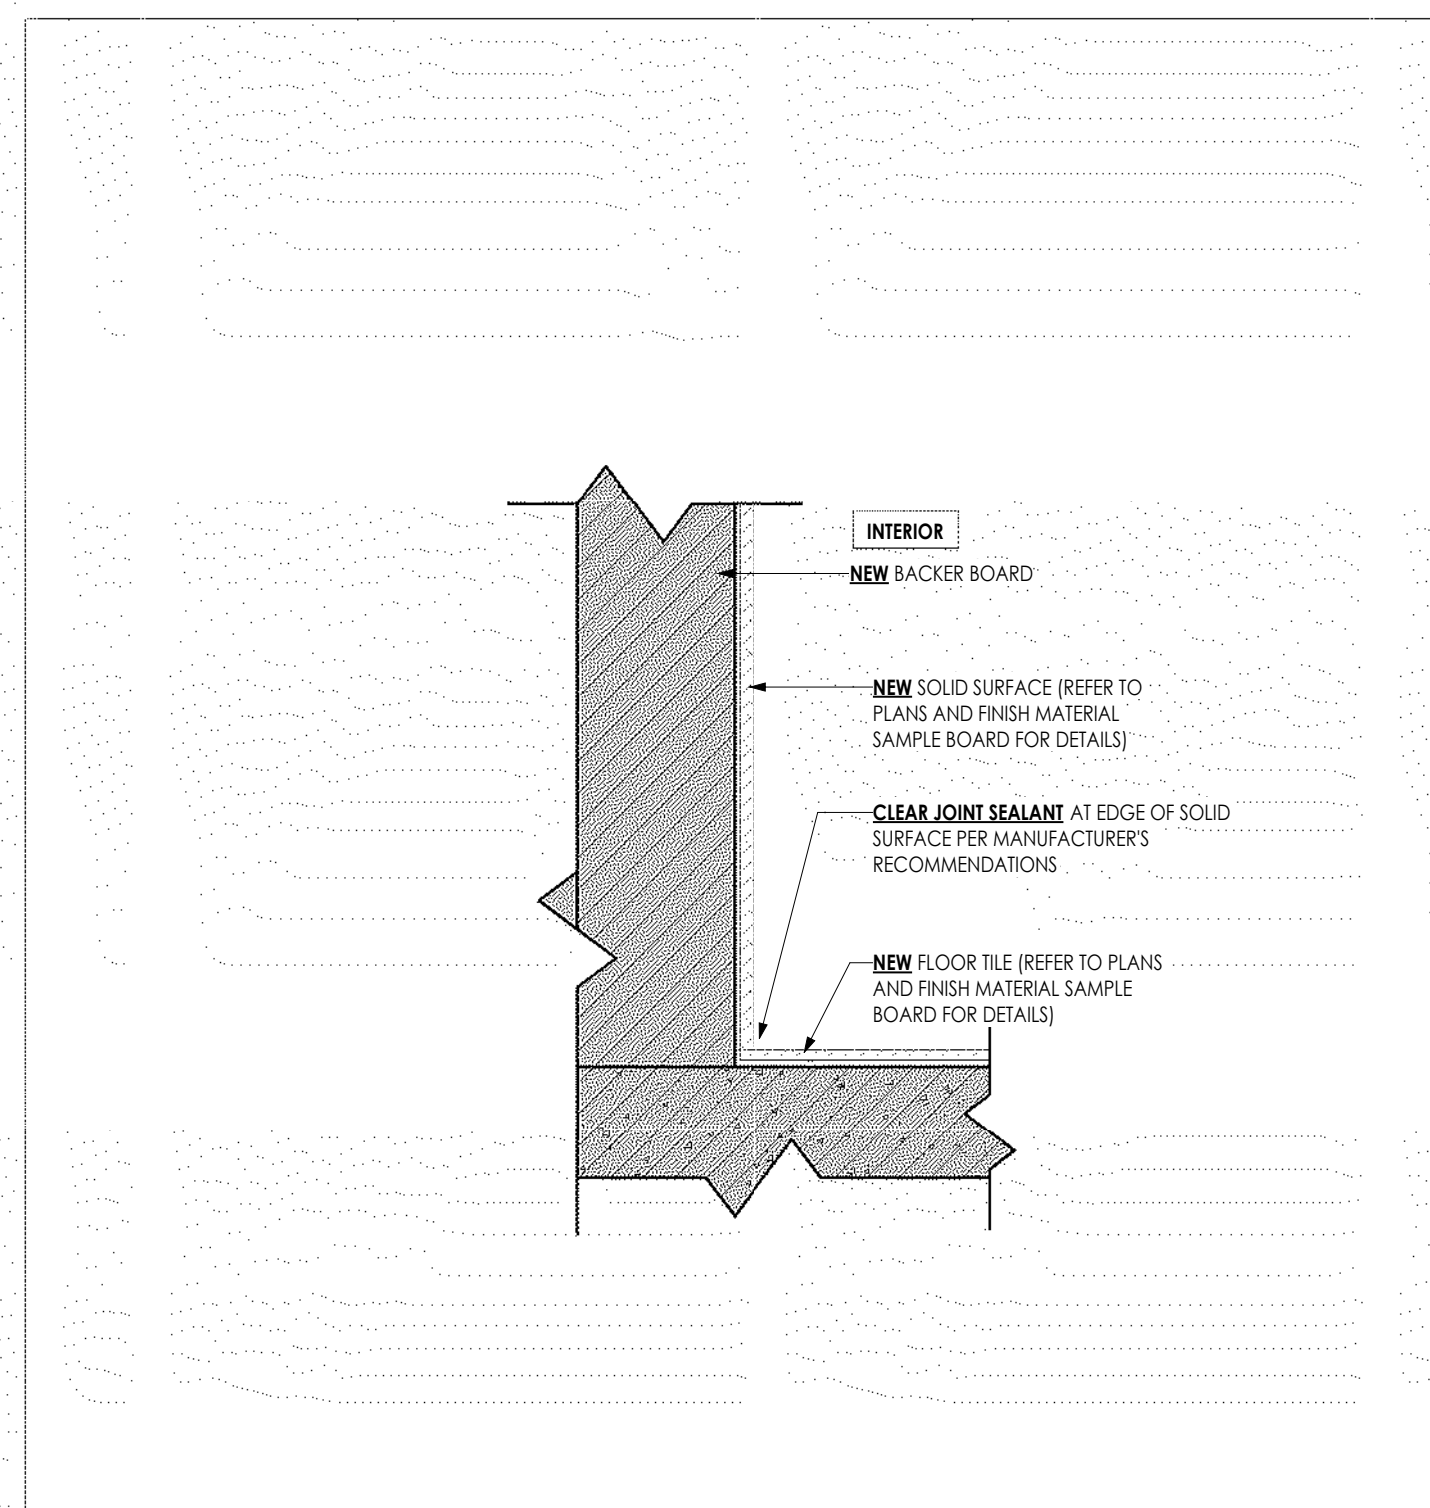


2 TYP. WALL BASE DETAILS
A601 1:5

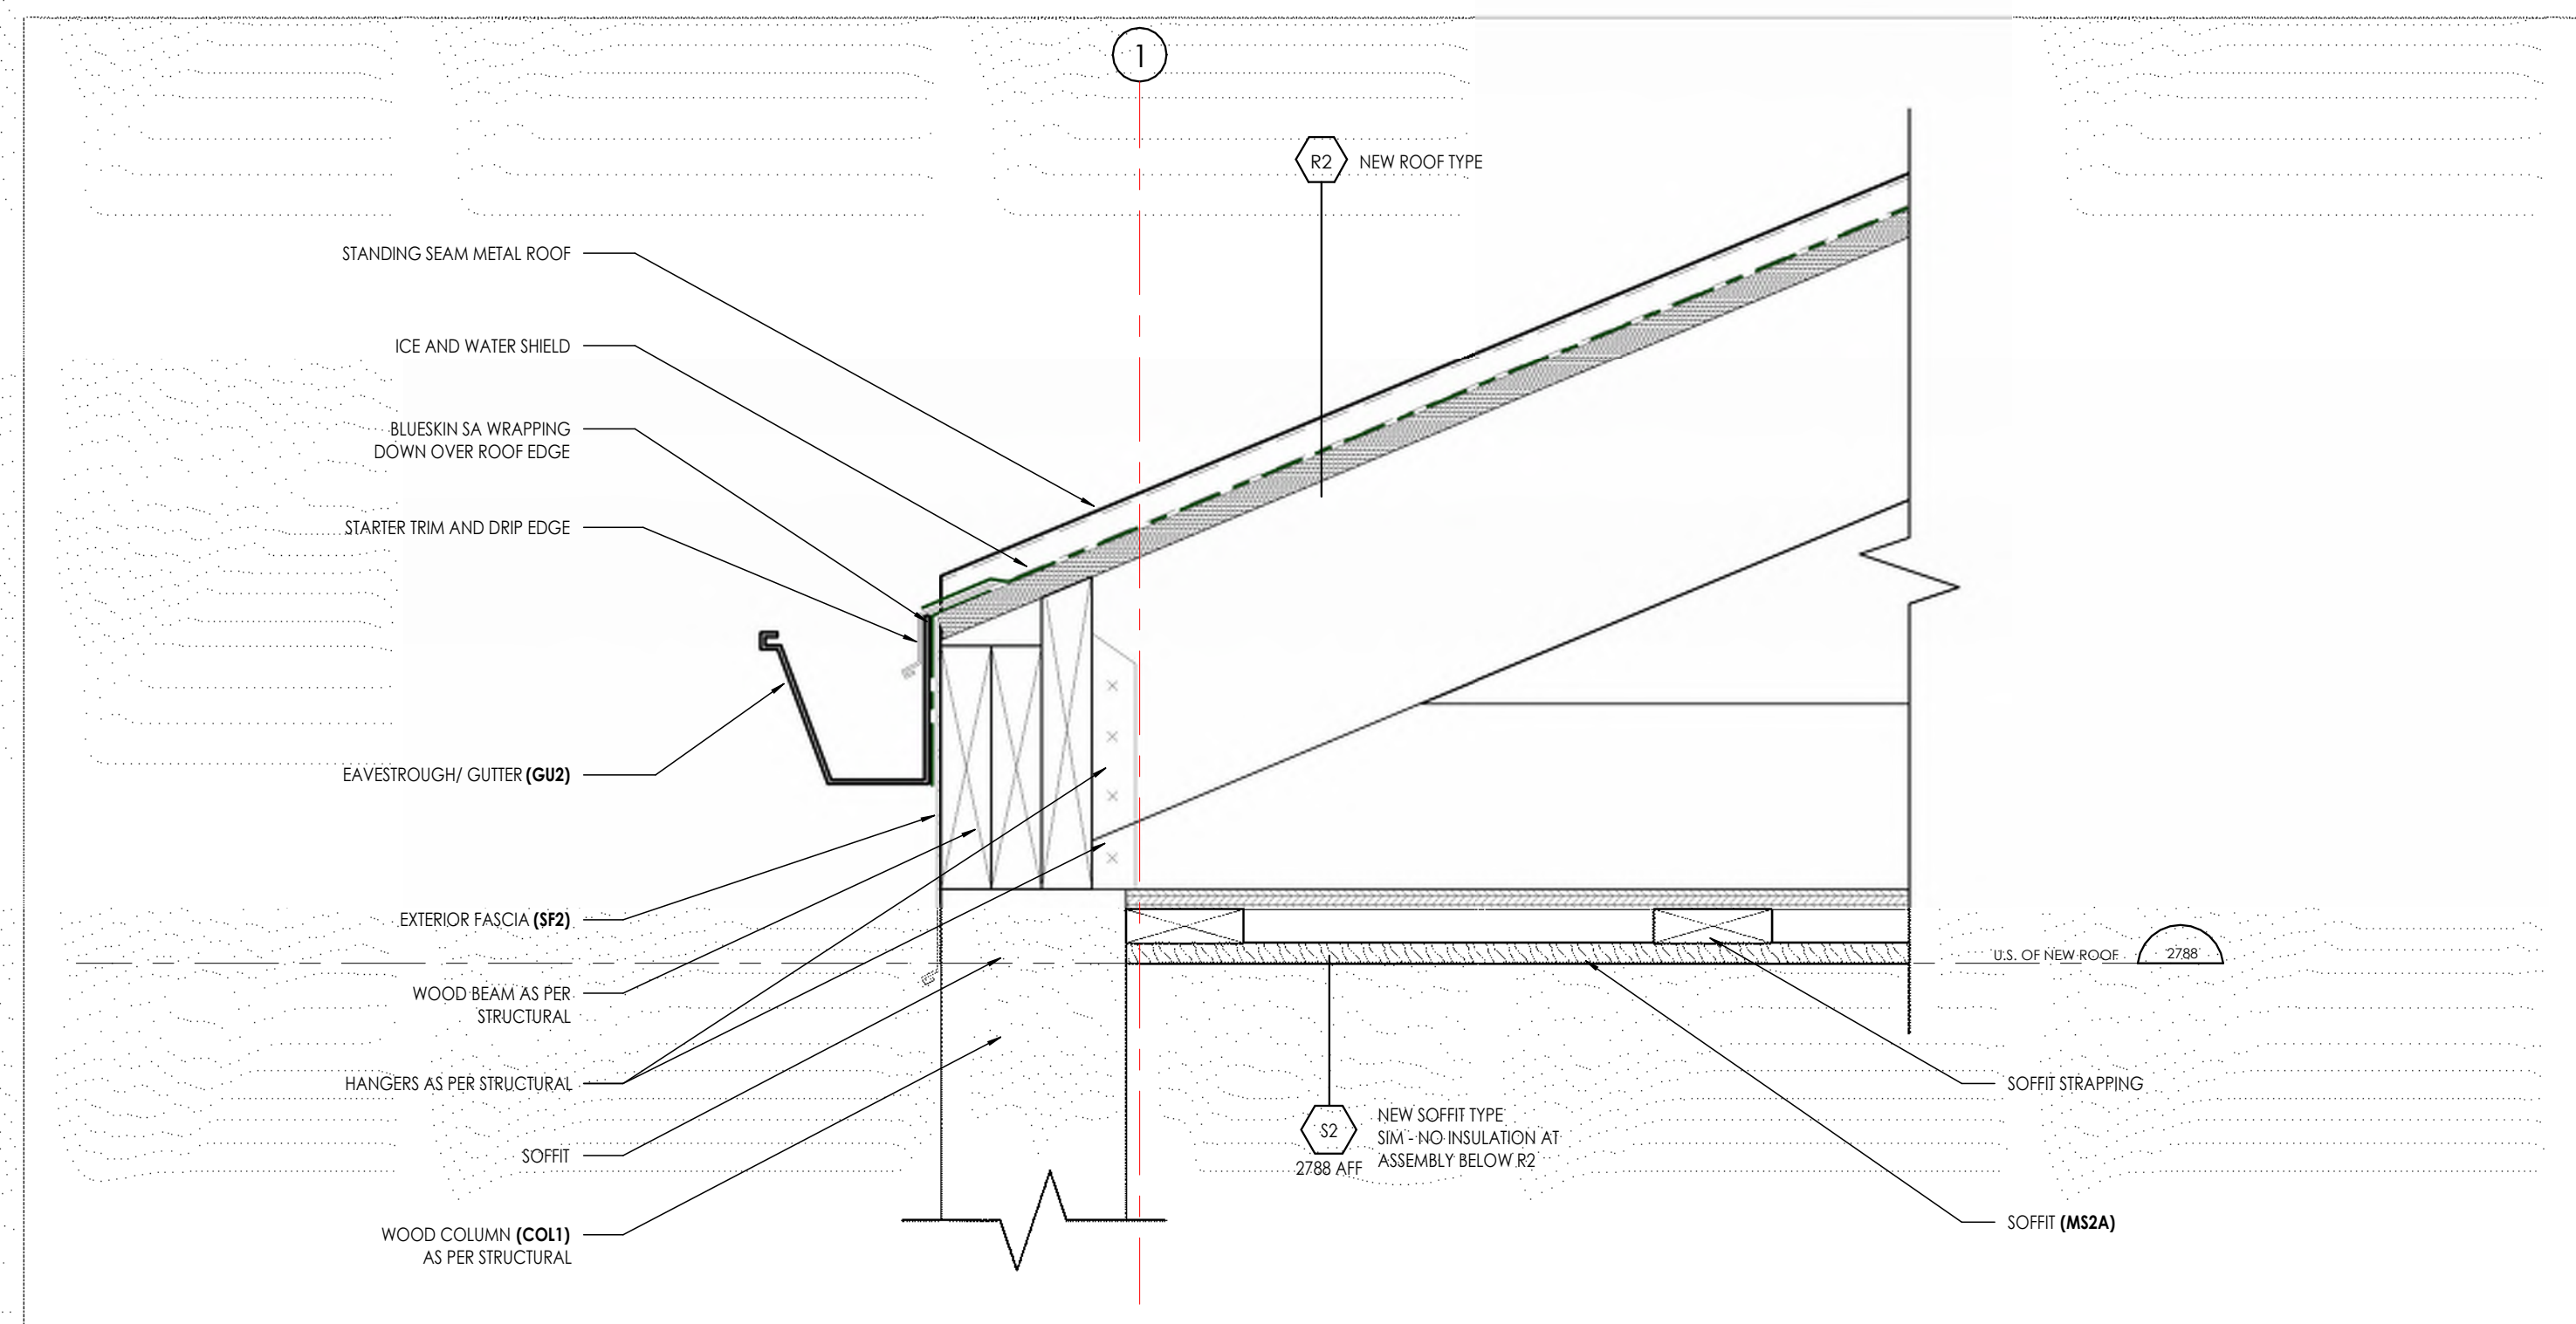

11 SECTION DETAIL - NEW ROOF FASCIA
A&D 1:5

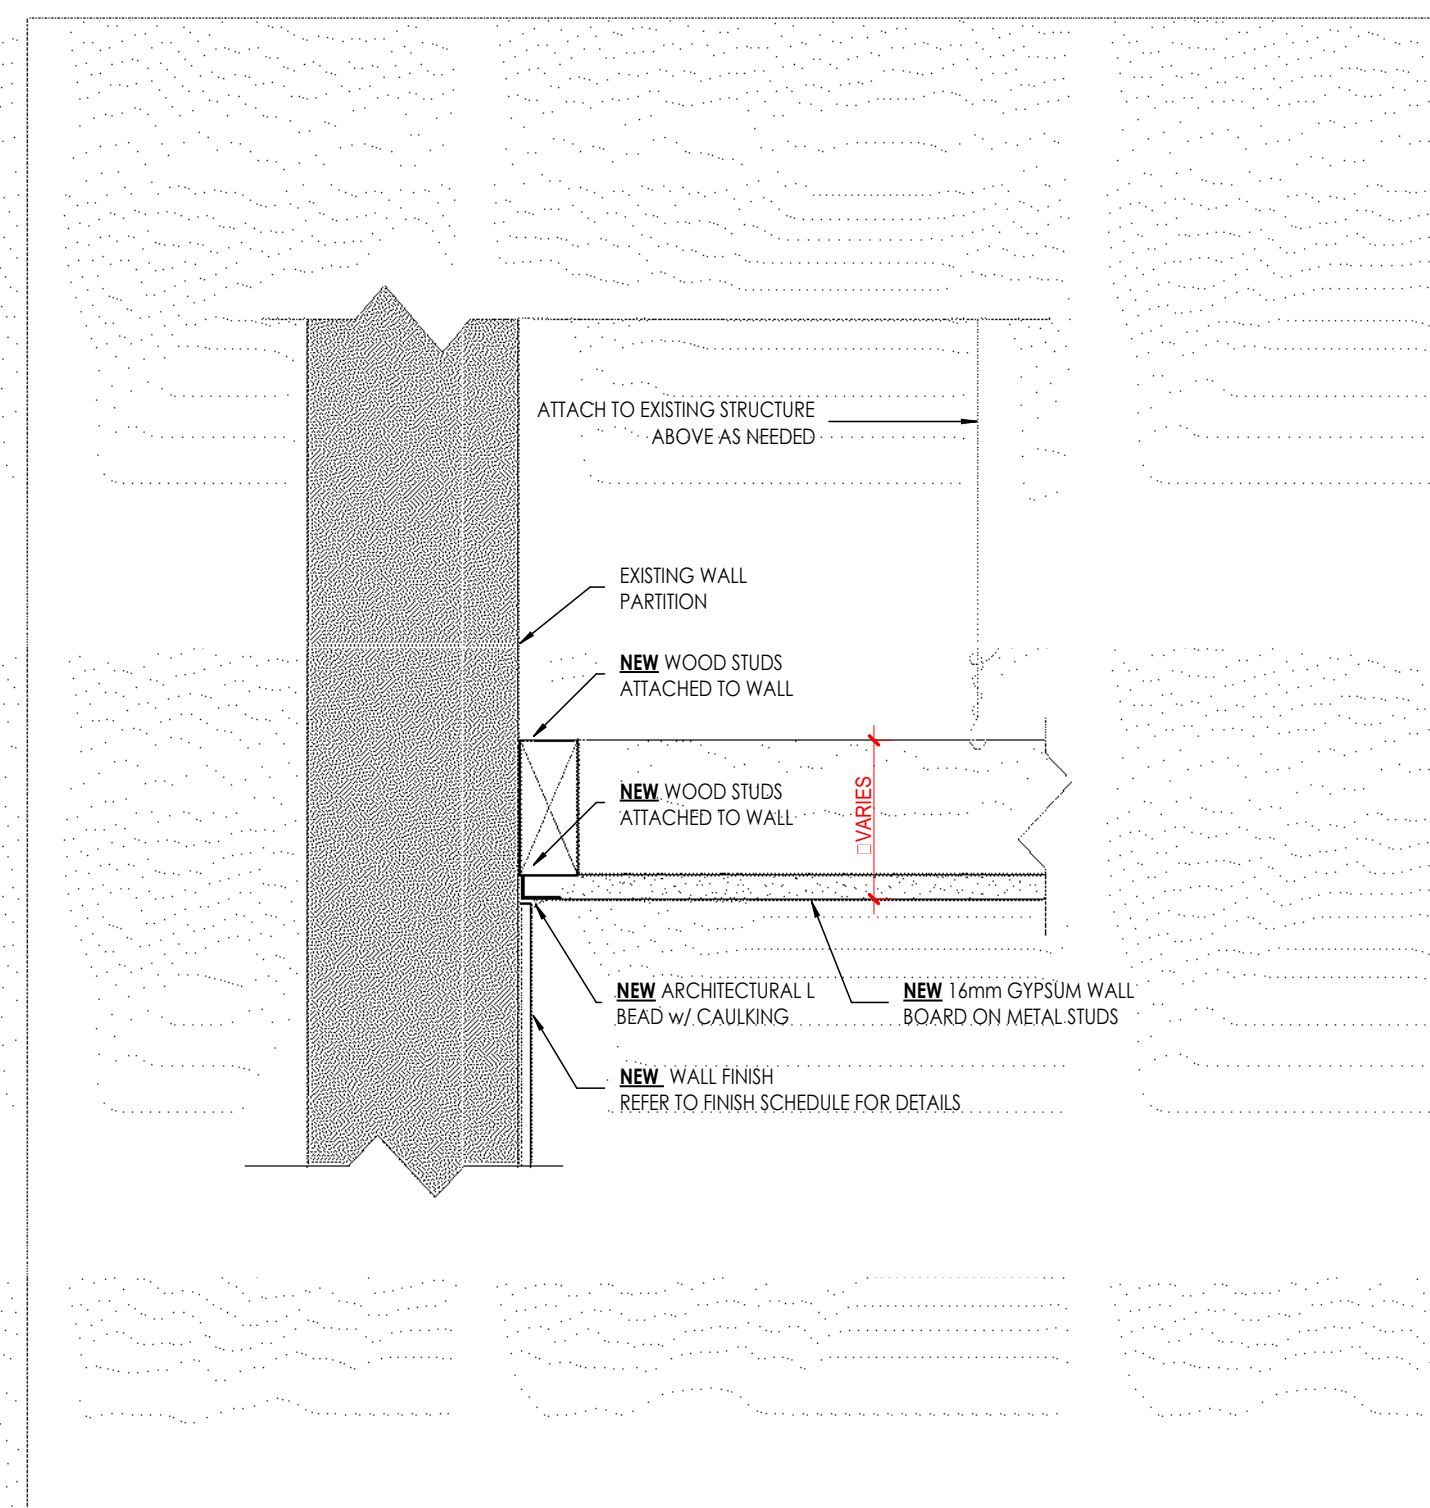

8 SECTION DETAIL CEILING AT EXISTING PARTITION
A601 1:5

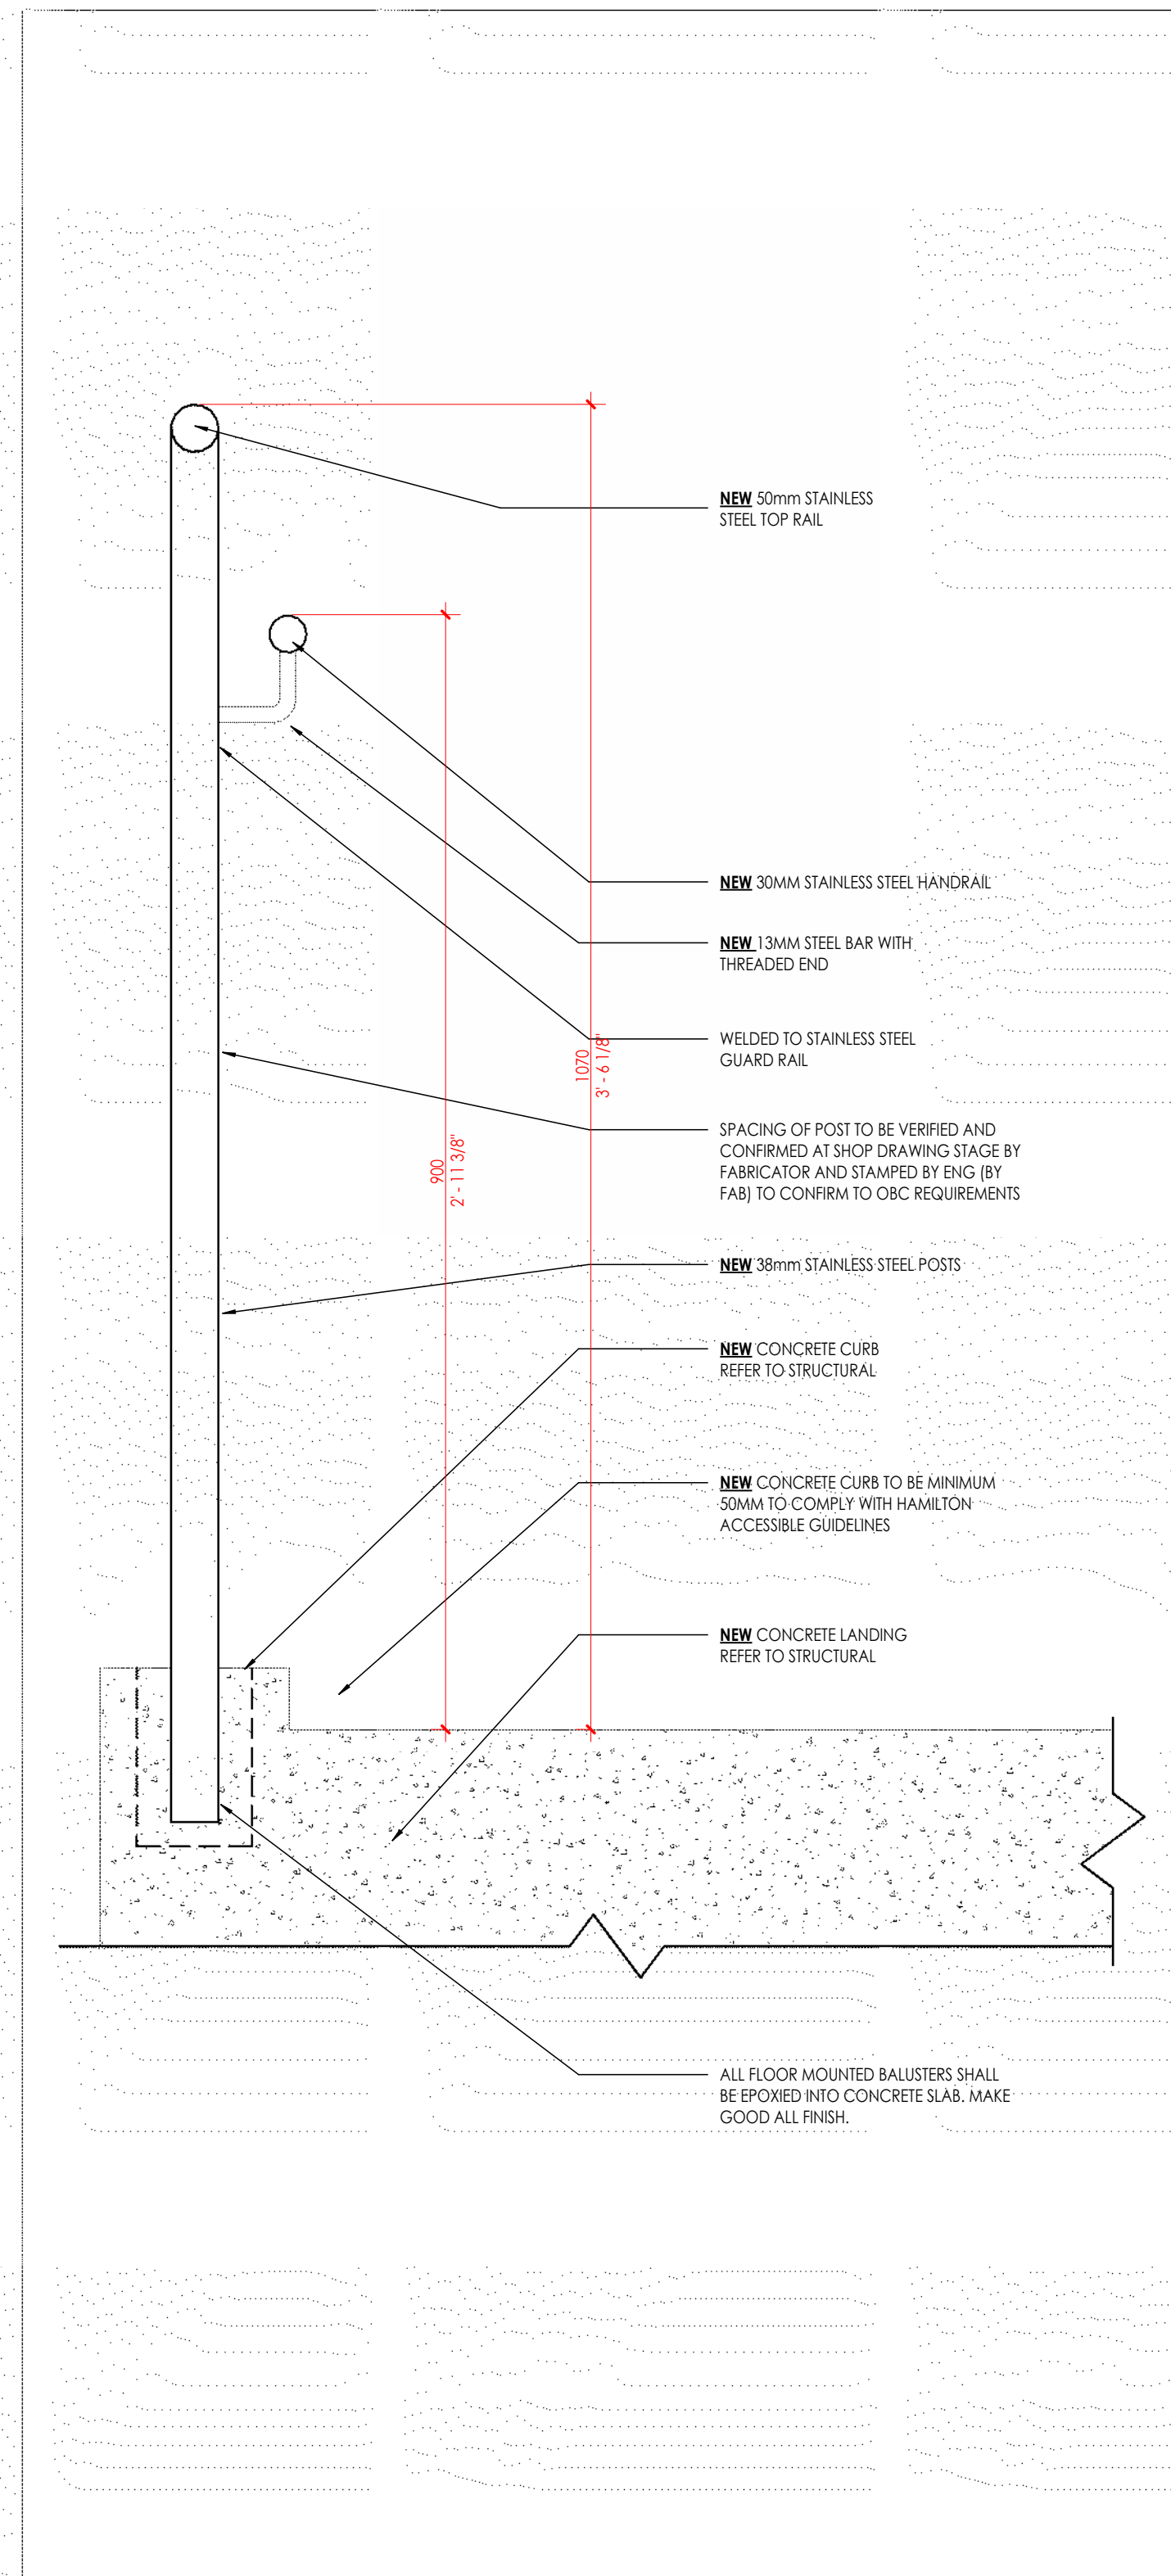

1 TYP. RAMP GUARD AND HANDRAIL
A601 1:5

[illegible]

CONTRACTOR IS TO CHECK AND VERIFY ALL DIMENSIONS AND CONDITIONS ON THE PROJECT AND REPORT ANY DISCREPANCIES TO THE ARCHITECT BEFORE PROCEEDING WITH THE WORK. DRAWINGS ARE NOT TO BE SCALED.

CONTRACT DOCUMENTS ARE THE COPYRIGHT OF THE CONSULTANTS AND SHALL NOT BE USED OR REPRODUCED WITHOUT AUTHORIZATION. DOCUMENTS ARE TO BE RETURNED UPON COMPLETION OF THE PROJECT.

ATA ARCHITECTS
ATA ARCHITECTS INC.
3221 NORTH SERVICE
ROAD,
BURLINGTON, ONTARIO
T 905 849 6986
www.ataarchitectsinc.ca

SEALS

PROJECT TITLE

**BELWOOD HALL CENTRE
WELLINGTON**

DRAWING TITLE

DATE _____

CHECKED BY _____

PROJECT NUMBER

DRAWING NUMBER

A601

MILWORK GENERAL NOTES


- ALL SUBCONTRACTORS TO BE COORDINATED BY CONTRACTOR INCLUDING DELIVERY AND INSTALLATION OF ALL COMPONENTS AND WORK: ELECTRICAL, PLUMBING, AND CHASE ADJUSTMENTS TO CASWORK COMPONENTS.
- ALL DIMENSIONS AND SITE CONDITIONS ARE TO BE VERIFIED BY CONTRACTOR.
- CONTRACTOR TO PROVIDE BLOCKING FOR ALL WALL MOUNTED CASEWORK BLOCKING DETAILS TO BE CONFIRMED WITH MILWORK SUBCONTRACTORS.
- CONTRACTOR TO PROVIDE CASEWORK SHOP DRAWINGS FOR ARCHITECT AND OWNER REVIEW PRIOR TO FABRICATION. SERVITY / FOOD PREP EQUIPMENT TO BE SUPPLIED BY OWNER AND INSTALLED BY GC. DIMENSIONS FOR EQUIPMENT ARE TO BE SITE VERIFIED. COORDINATED BY GC AND OWNER. SURROUNDING MILWORK FINISHES/EQUIPMENT TO BE COORDINATED BY GC.
- CONTRACTOR TO PROVIDE HARDWARE SCHEDULE FOR ARCHITECT AND OWNER REVIEW AND CONFIRMATION.
- ALL EXPOSED PLYWOOD CORE TO BE LAMINATED. ALL CORNERS AND EDGES TO BE PROTECTED WITH MATCHING COLOURS.
- REFER TO INTERIOR ASSEMBLIES FOR MILWORK COMPONENT SCHEDULES AND DESCRIPTIONS.




6 3D - KITCHEN PERSPECTIVE 1




5 3D - KITCHEN PERSPECTIVE 2

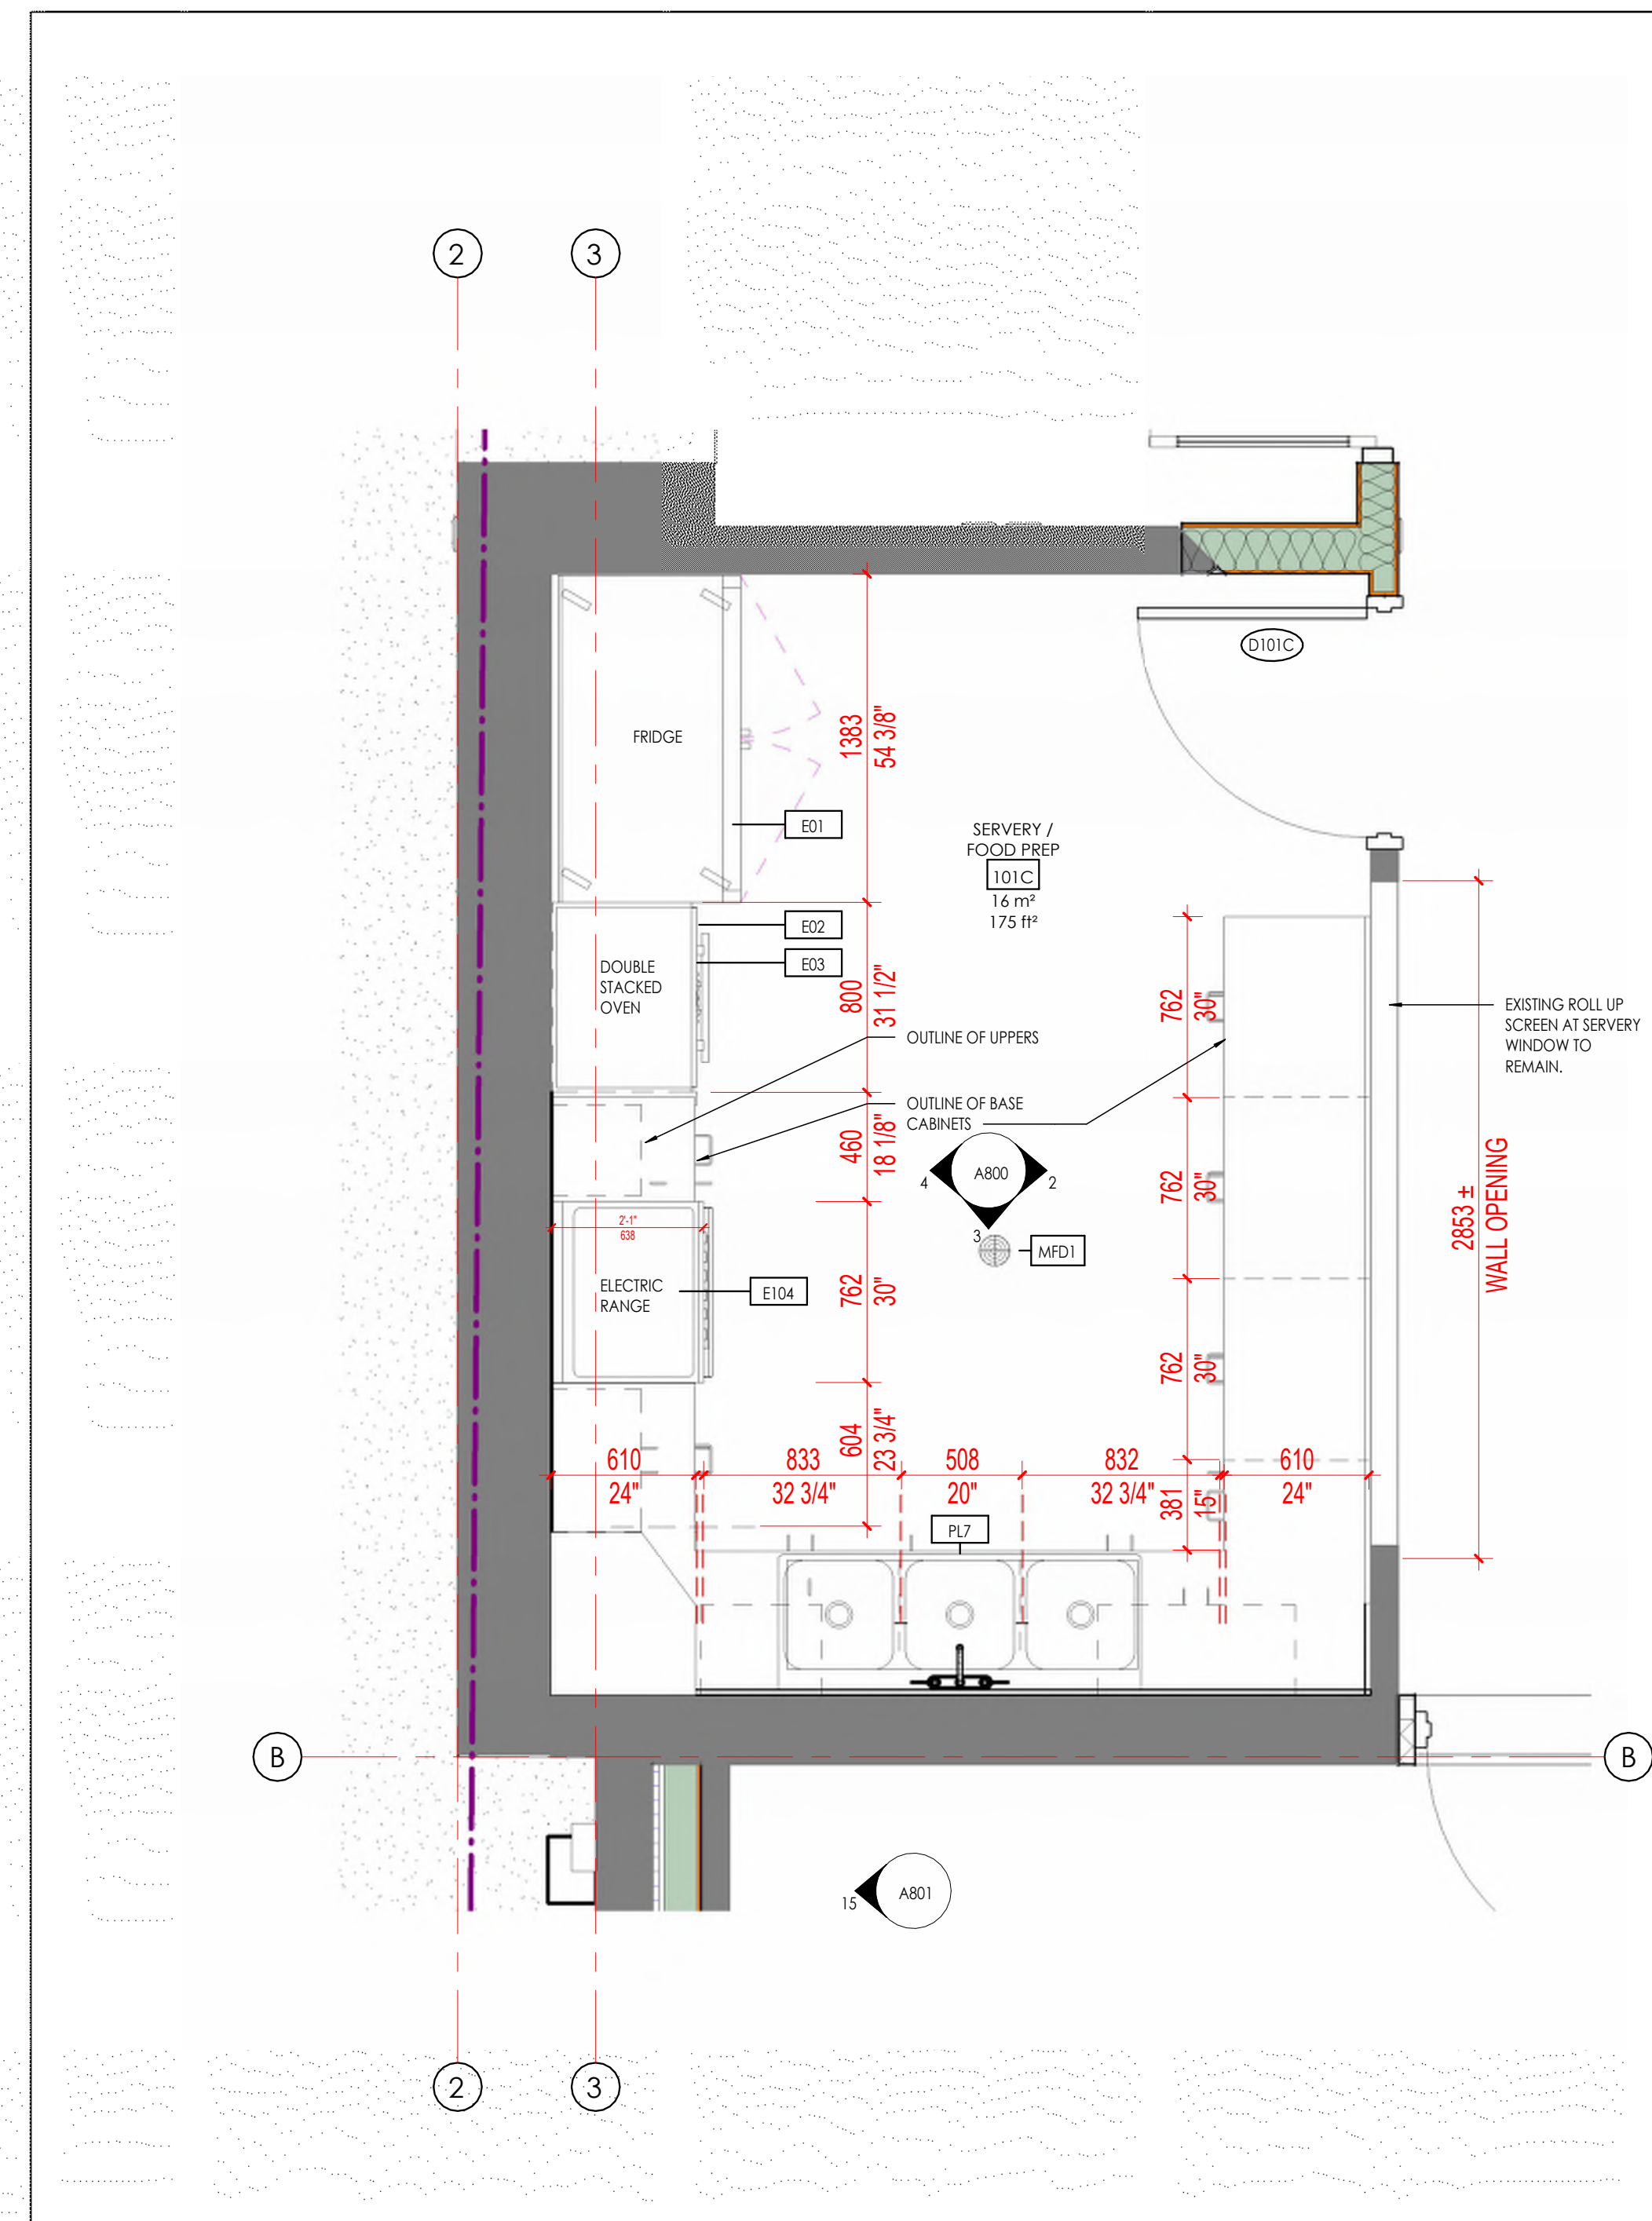


1 GROUND FLOOR CALLOUT - SERVITY

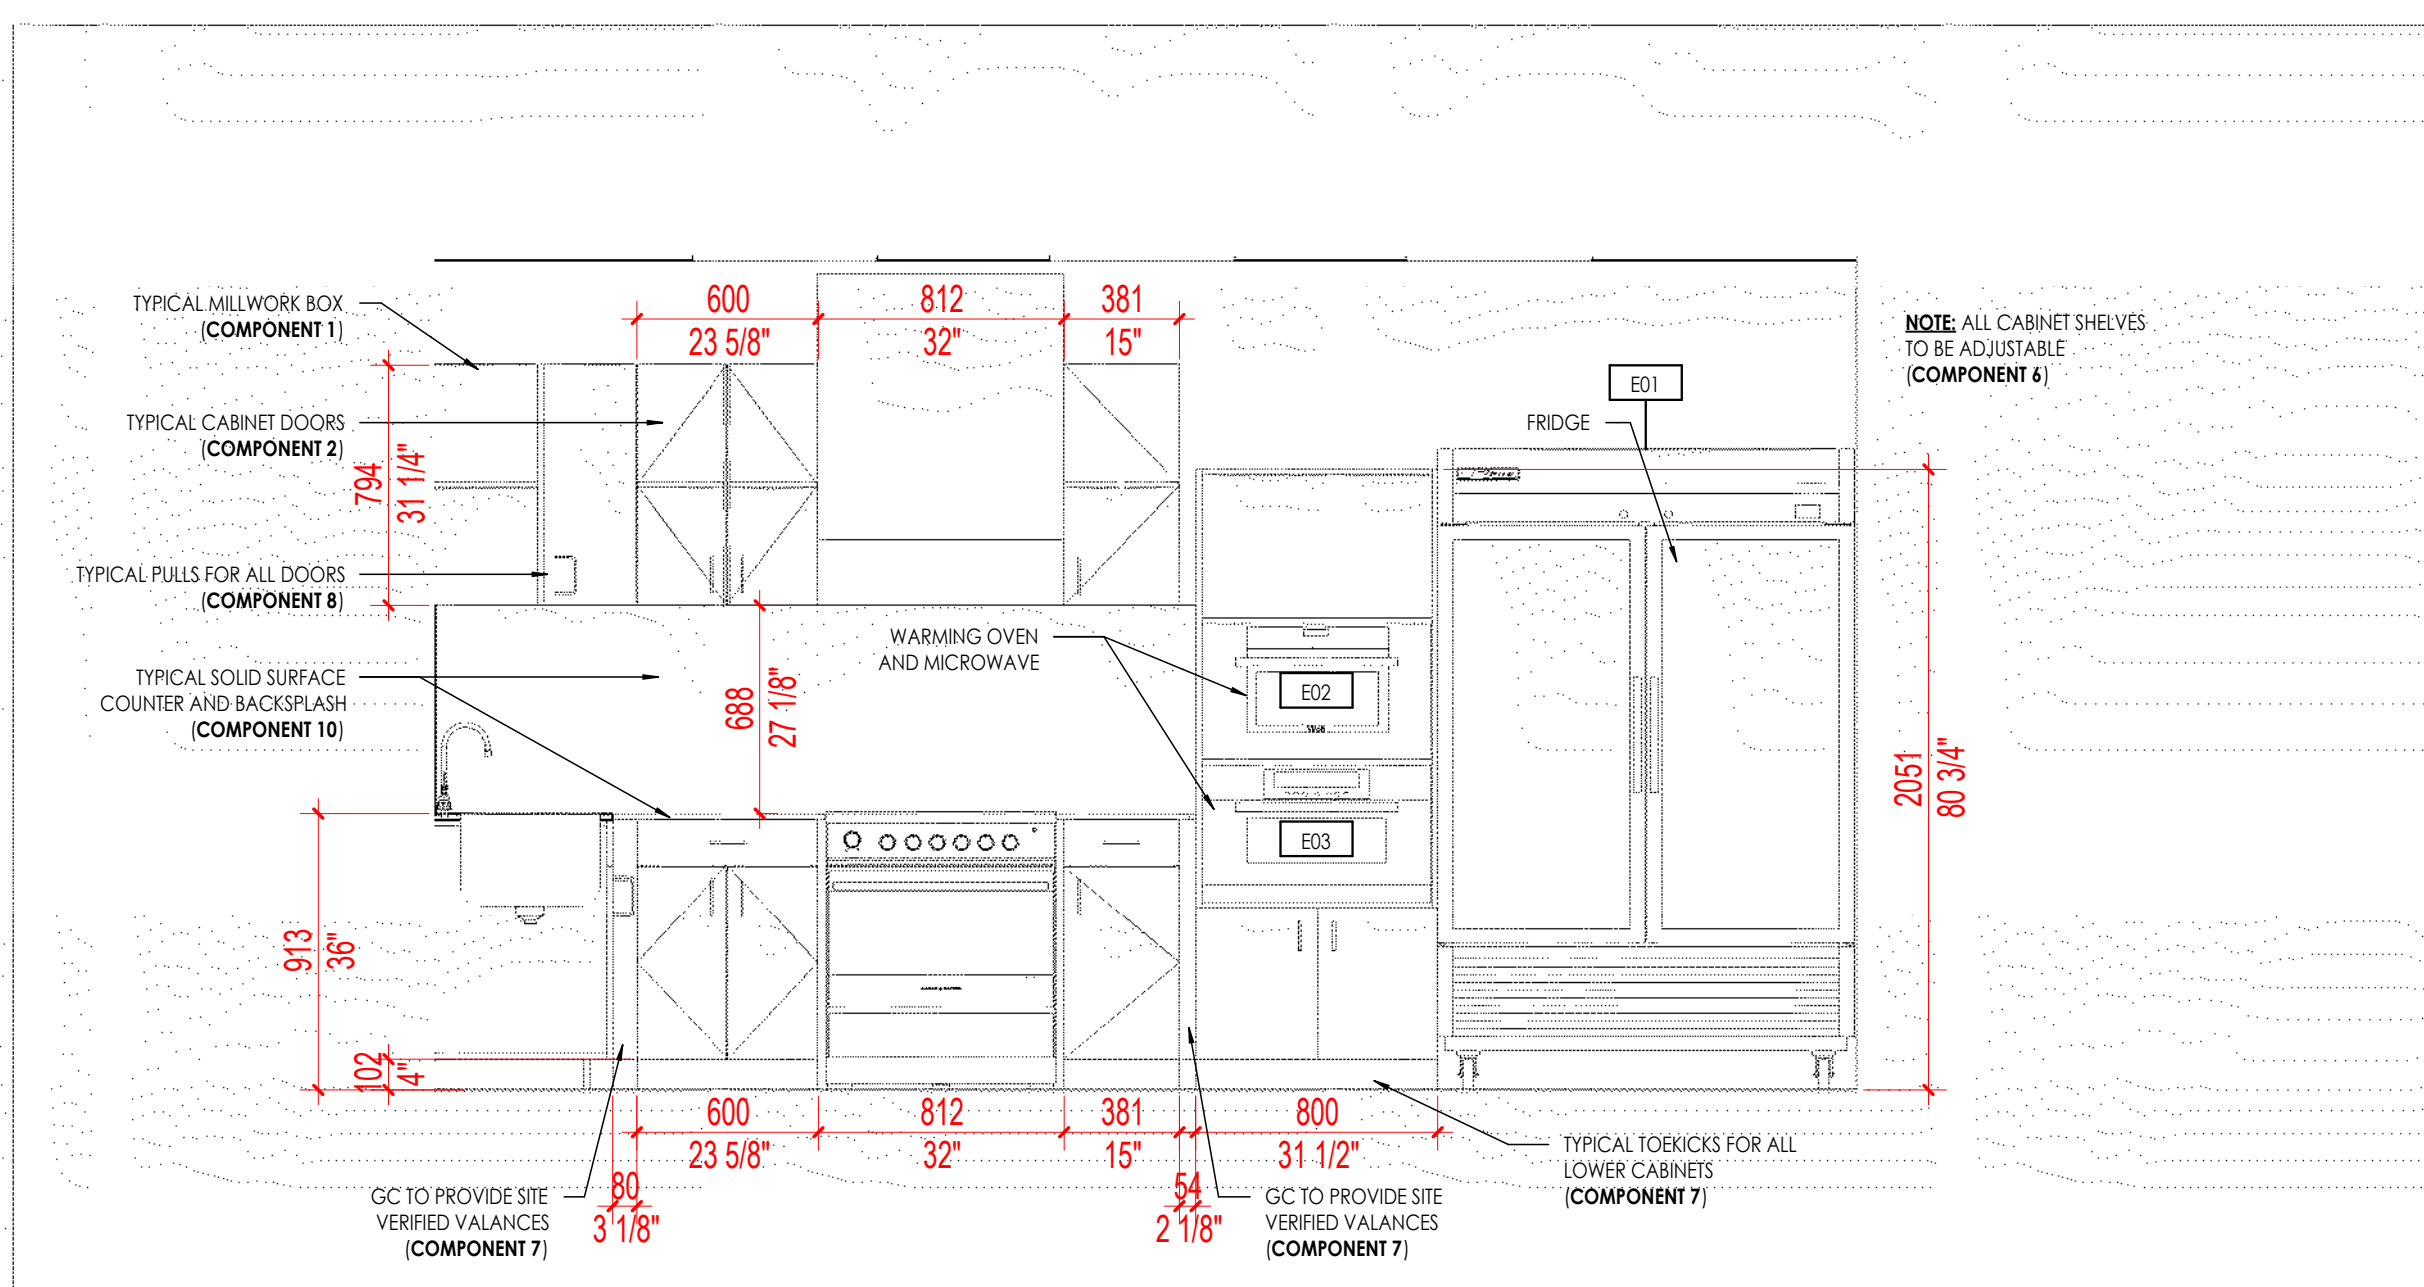

4 SERVITY WEST ELEVATION

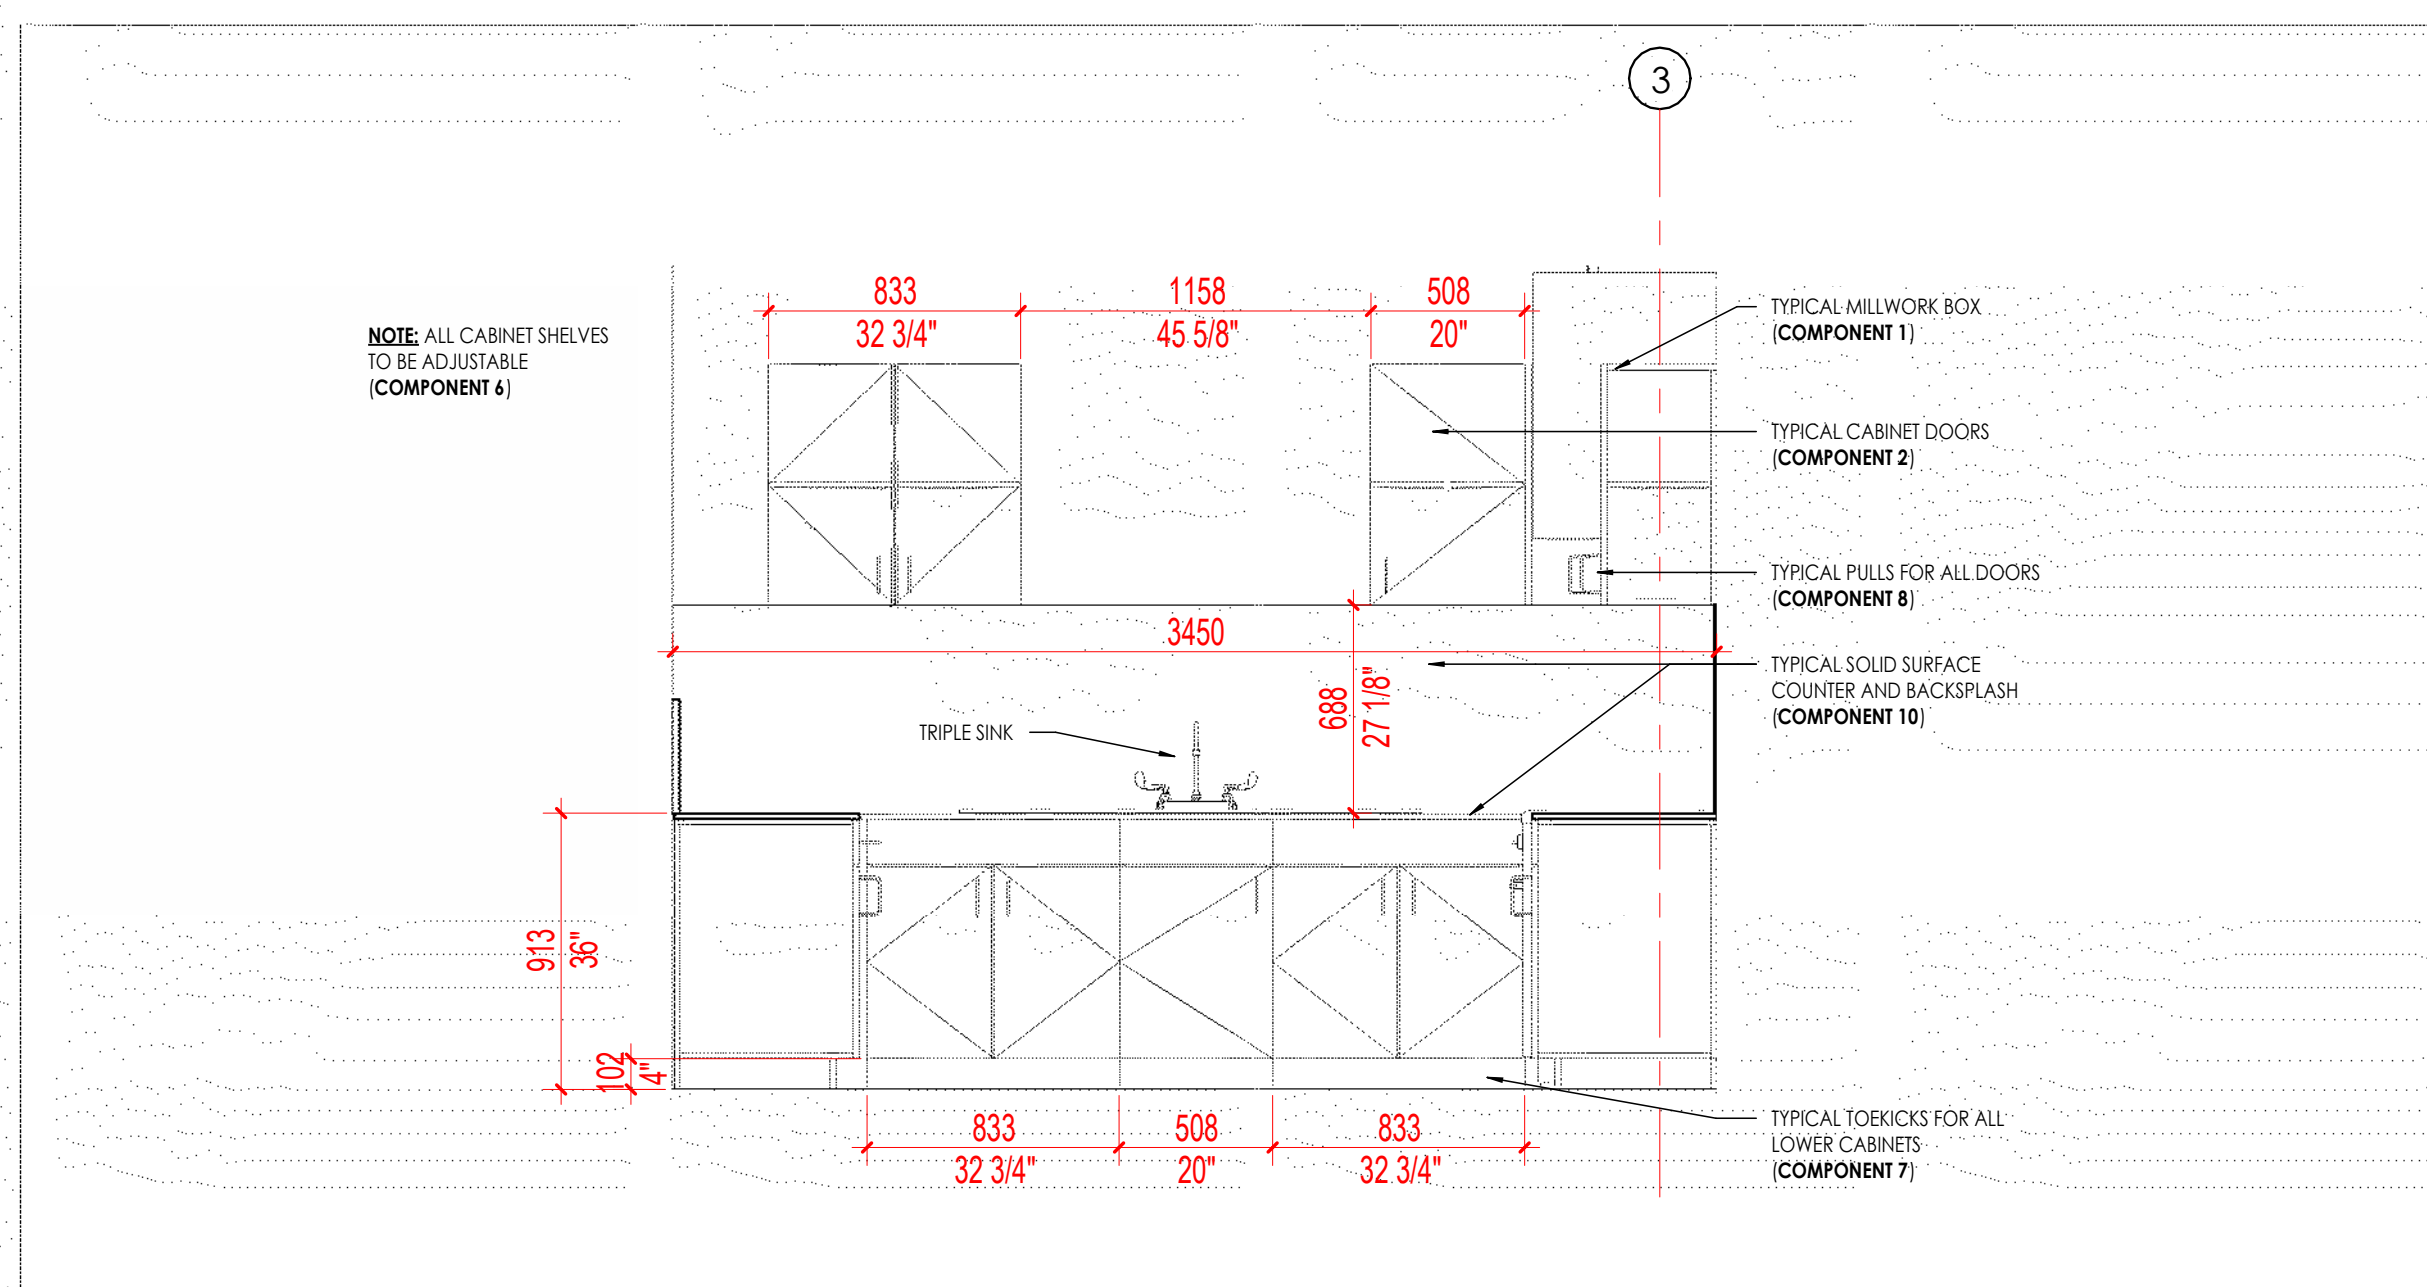

3 SERVITY SOUTH ELEVATION

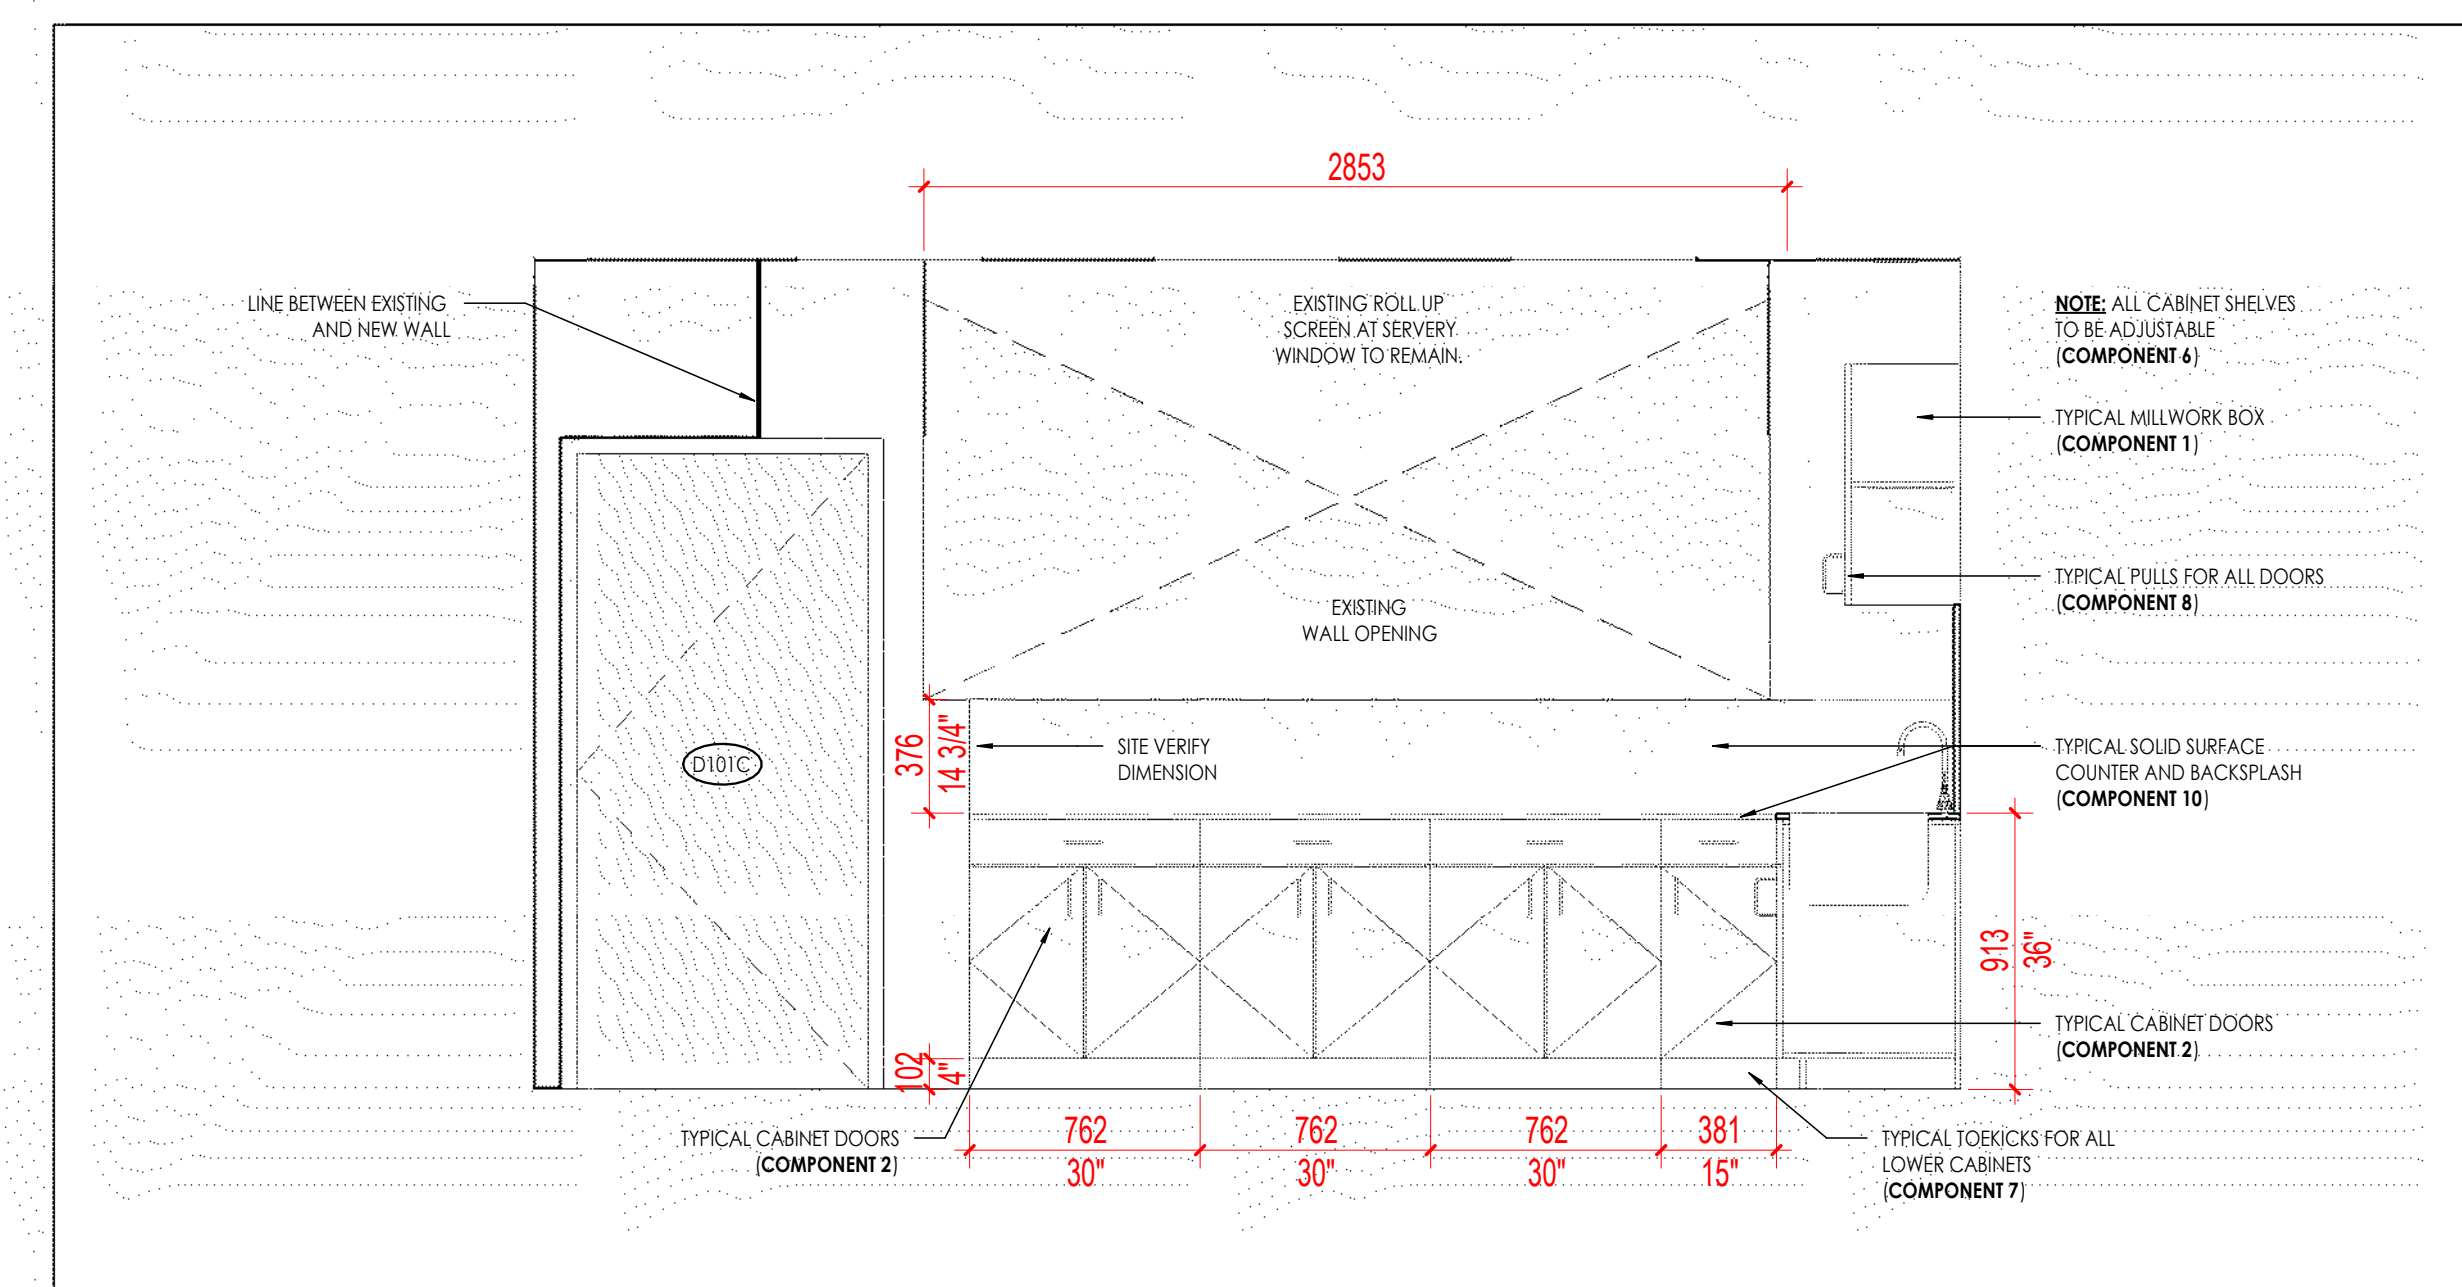

2 SERVITY - EAST ELEVATION

SUBMISSION

NUMBER	DATE	REMARKS
011	2024-02-30	ISSUE FOR TENDER
010	2024-02-13	TENDER REVIEW SET
009	2024-01-23	BUILDING PERMIT SUBMISSION
008	2024-01-09	PERMIT REVIEW
007	2023-08-24	CLASS B SUBMISSION
006	2023-07-08	CONSULTANT COORDINATION SET
005	2023-06-18	TOWN HALL PRESENTATION
004	2023-06-01	CLASS D SUBMISSION
003	2023-04-22	CONSULTANT COORDINATION SET
002	2023-02-08	CONSUMPTION PRESENTATION
001	2023-01-14	DRAFT PRESENTATION DRAWINGS

CONTRACTOR IS TO CHECK AND VERIFY ALL DIMENSIONS AND CONDITIONS ON THE PROJECT AND REPORT ANY DISCREPANCIES TO THE ARCHITECT BEFORE PROCEEDING WITH THE WORK. DRAWINGS ARE NOT TO BE SCALED.

CONTRACT DOCUMENTS ARE THE COPYRIGHT OF THE CONSULTANTS AND SHALL NOT BE USED OR REPRODUCED WITHOUT AUTHORIZATION. DOCUMENTS ARE TO BE RETURNED UPON COMPLETION OF THE PROJECT.

ATA ARCHITECTS

ATA ARCHITECTS INC.
3251 NORTH SERVICE ROAD
BURLINGTON, ONTARIO
T 905 649 4999
www.ataarchitects.ca

ATA
ATA ARCHITECTS INC.

SEALS

PROJECT TITLE

**BELWOOD HALL CENTRE
WELLINGTON**

37 QUEEN ST.
BELWOOD, ON

DRAWING TITLE

INTERIOR ELEVATIONS - SERVITY

DRAWN BY

ATA

SCALE

As indicated

DATE

2024-02-20 6:22:22 PM

CHECKED BY


MWB

PROJECT NUMBER


24-1422

DRAWING NUMBER


A800

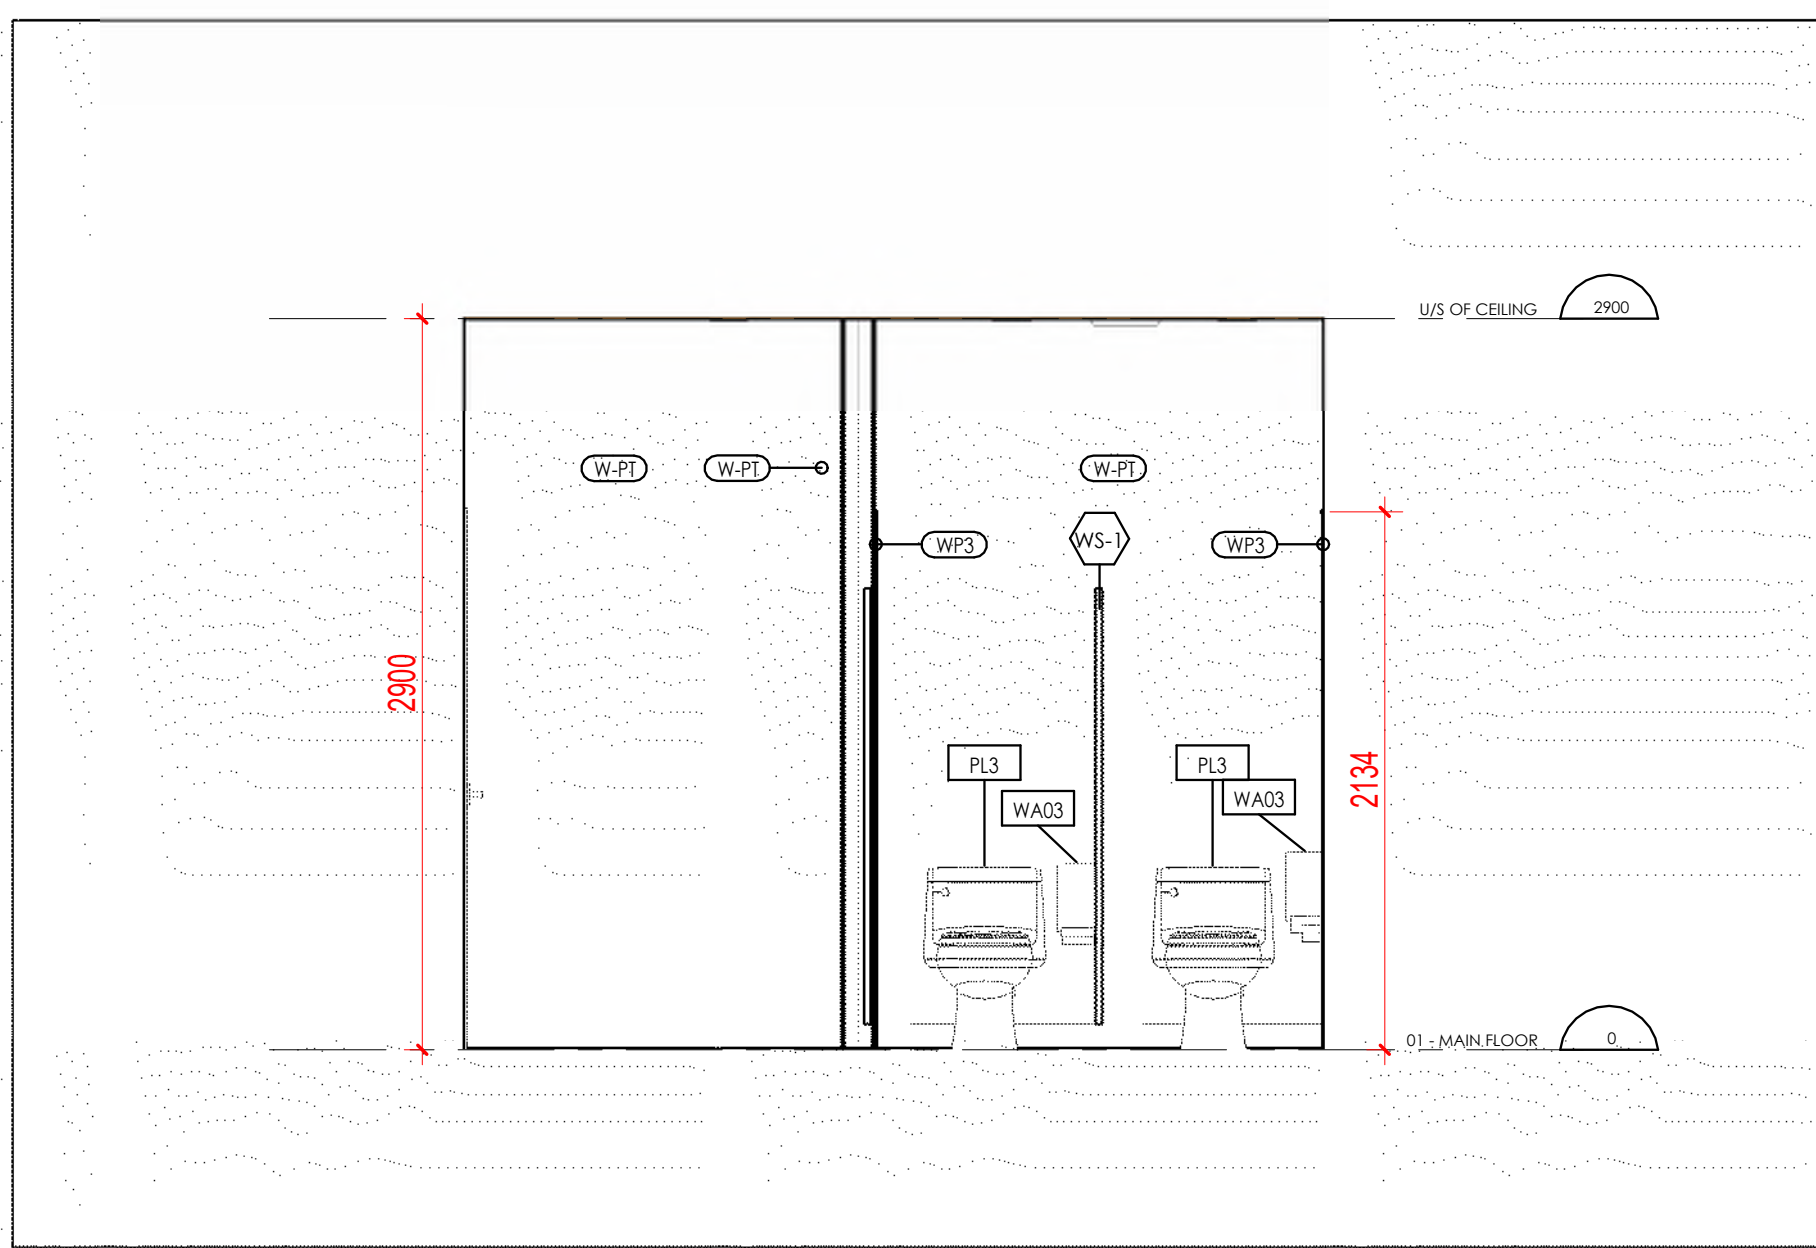


1 FEMALE WASHROOM 105 - NORTH ELEVATION
A801 1:30

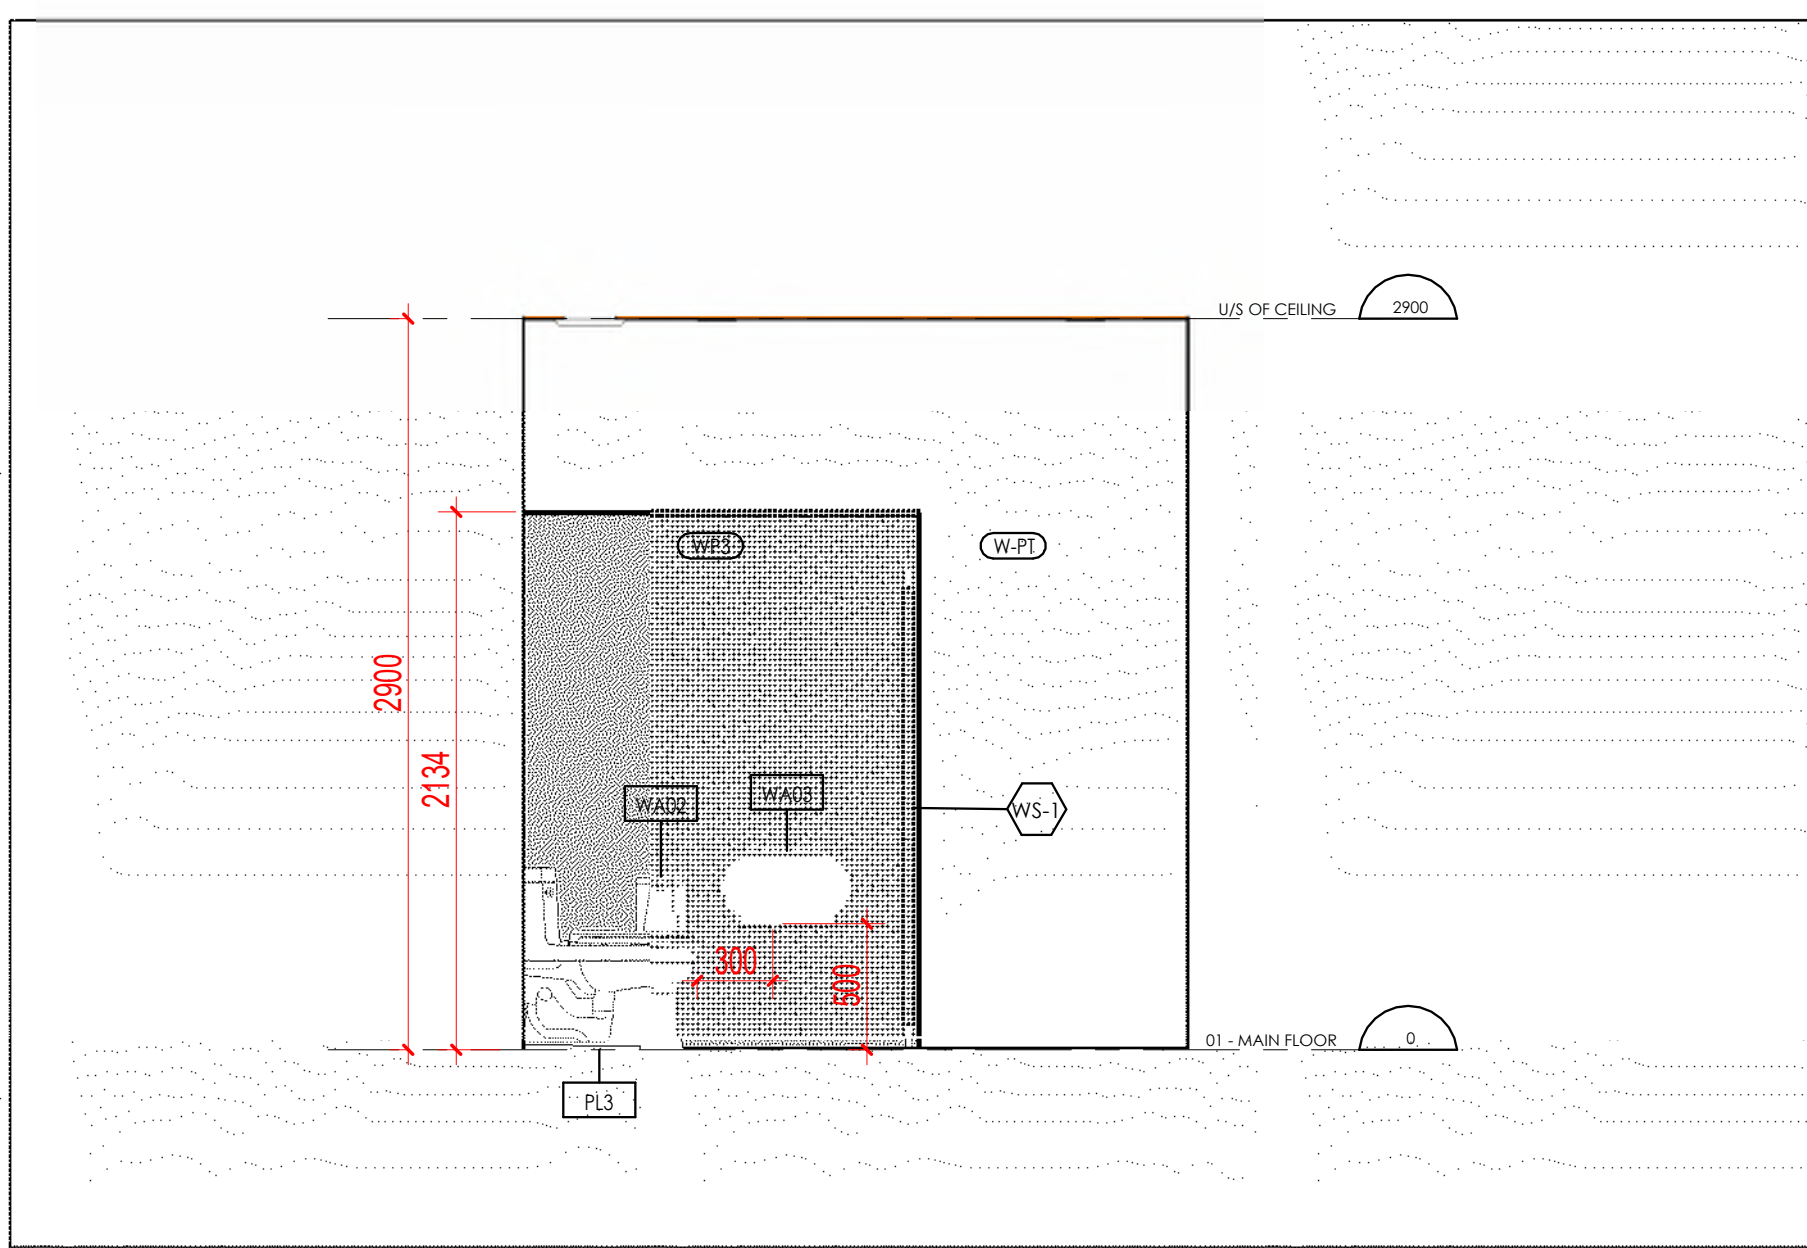


2 FEMALE WASHROOM 105 - EAST ELEVATION
A801 1:30

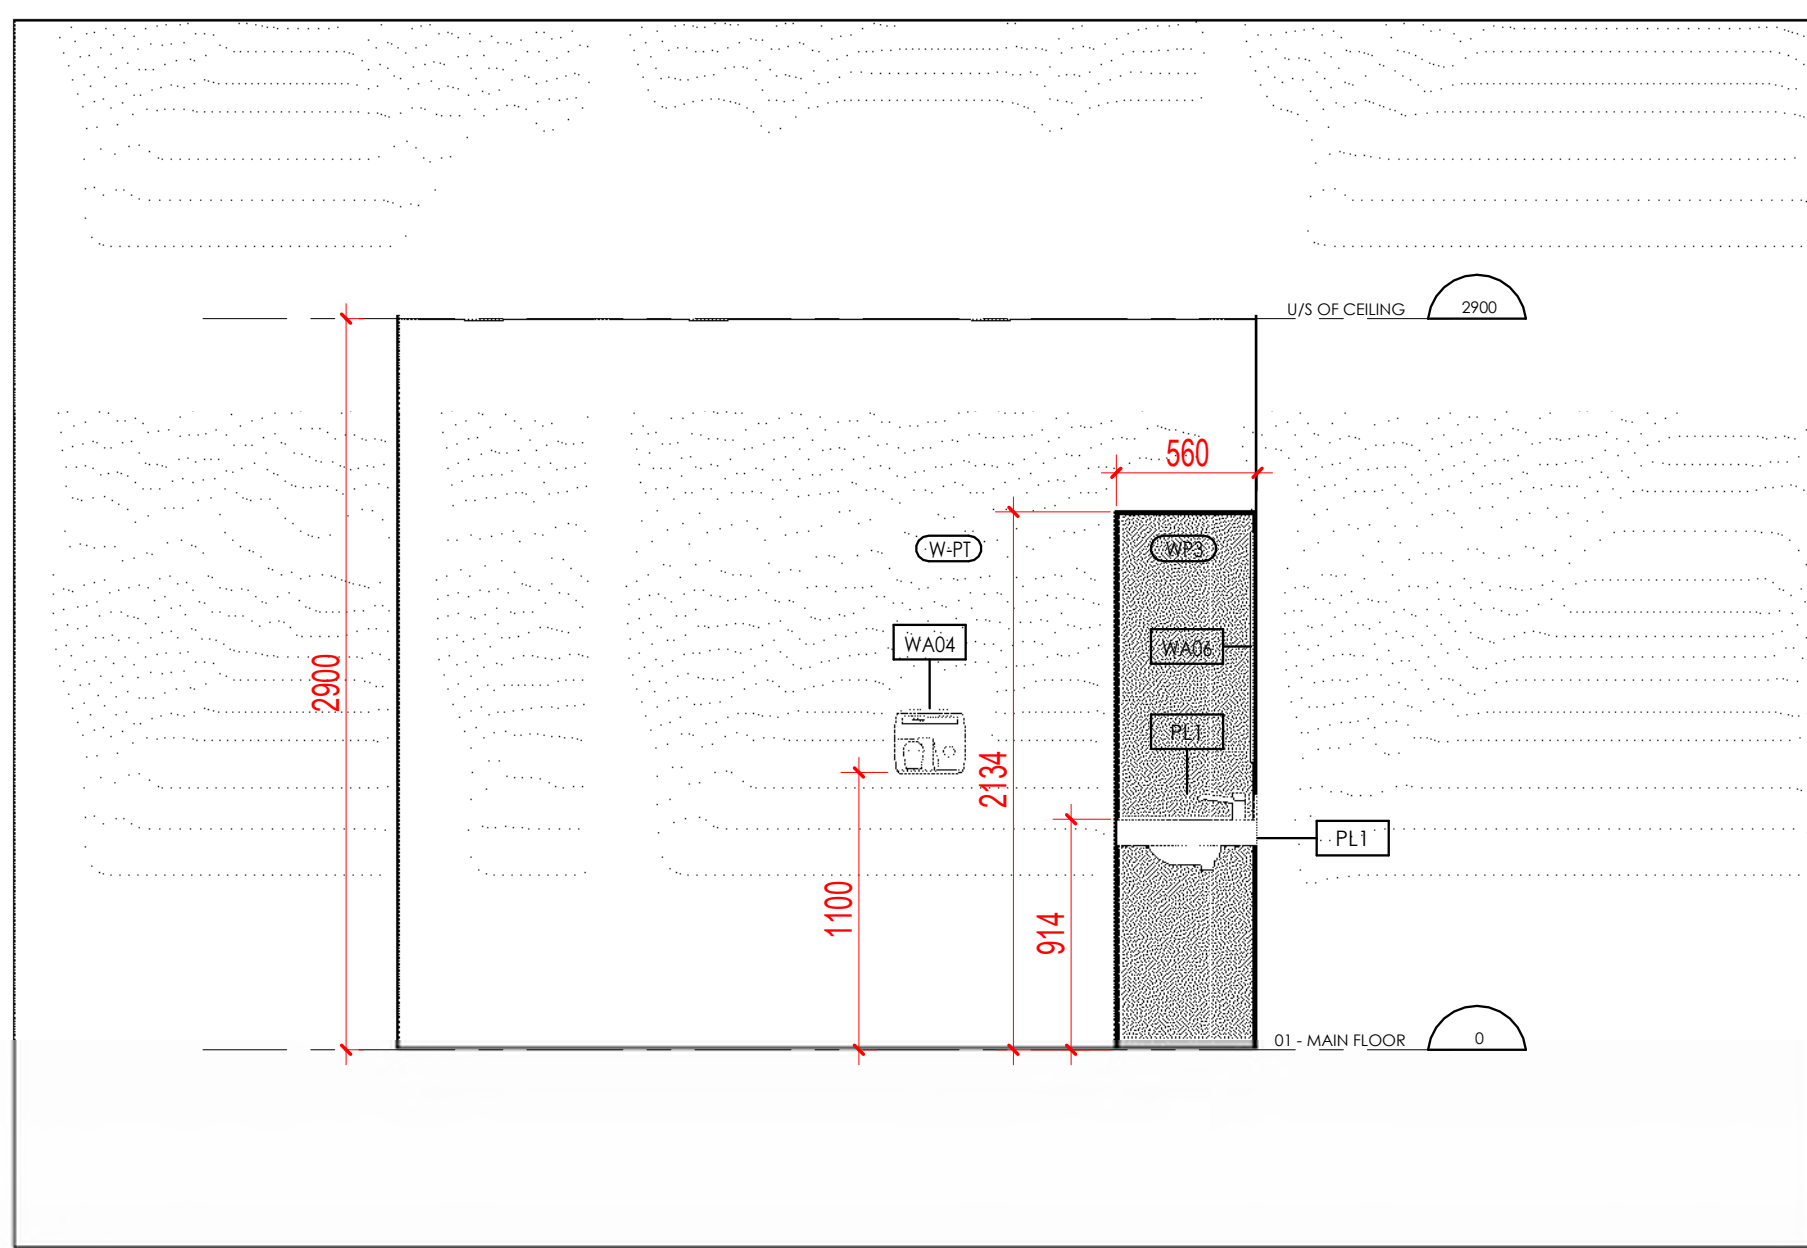


3 FEMALE WASHROOM 105 - SOUTH ELEVATION
A801 1:30

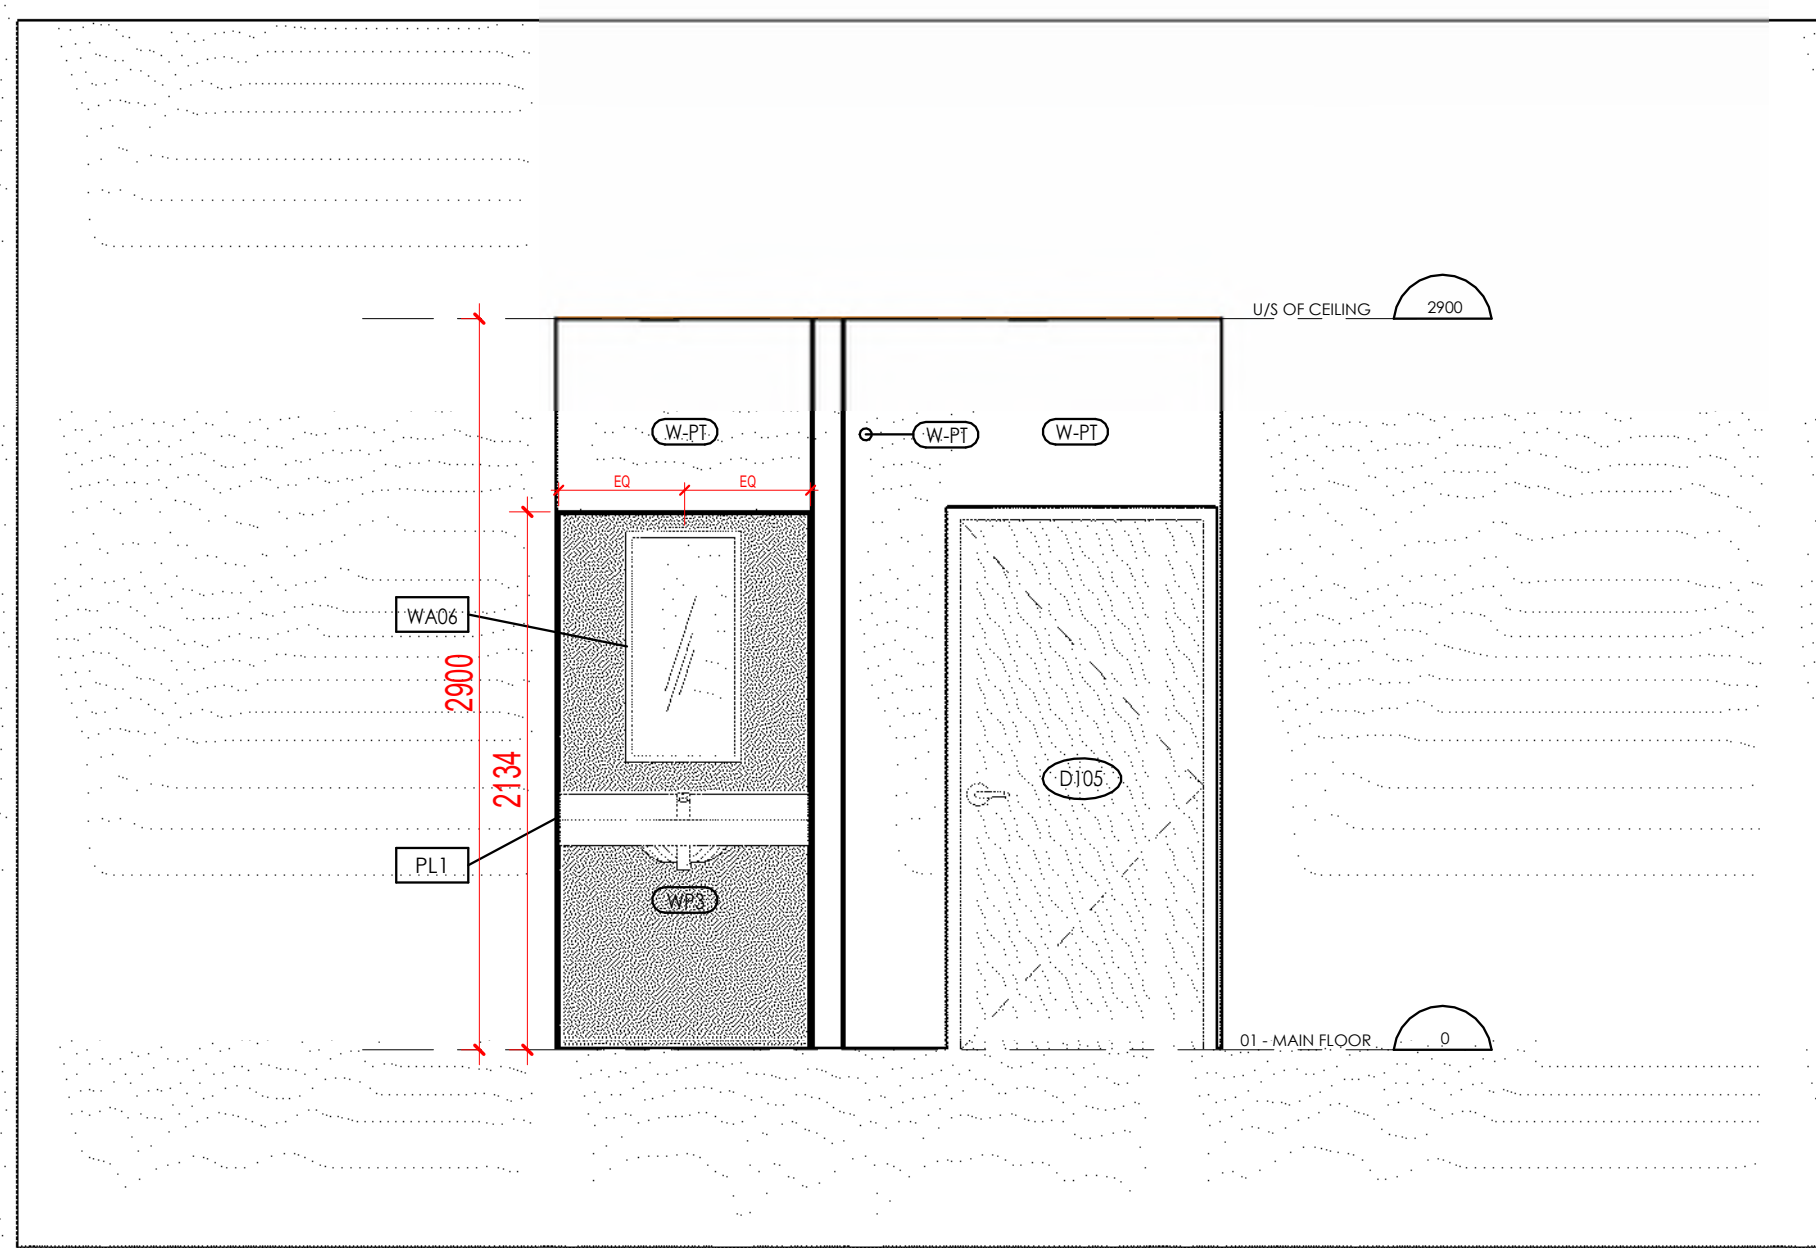


4 FEMALE WASHROOM 105 - WEST ELEVATION
A801 1:30

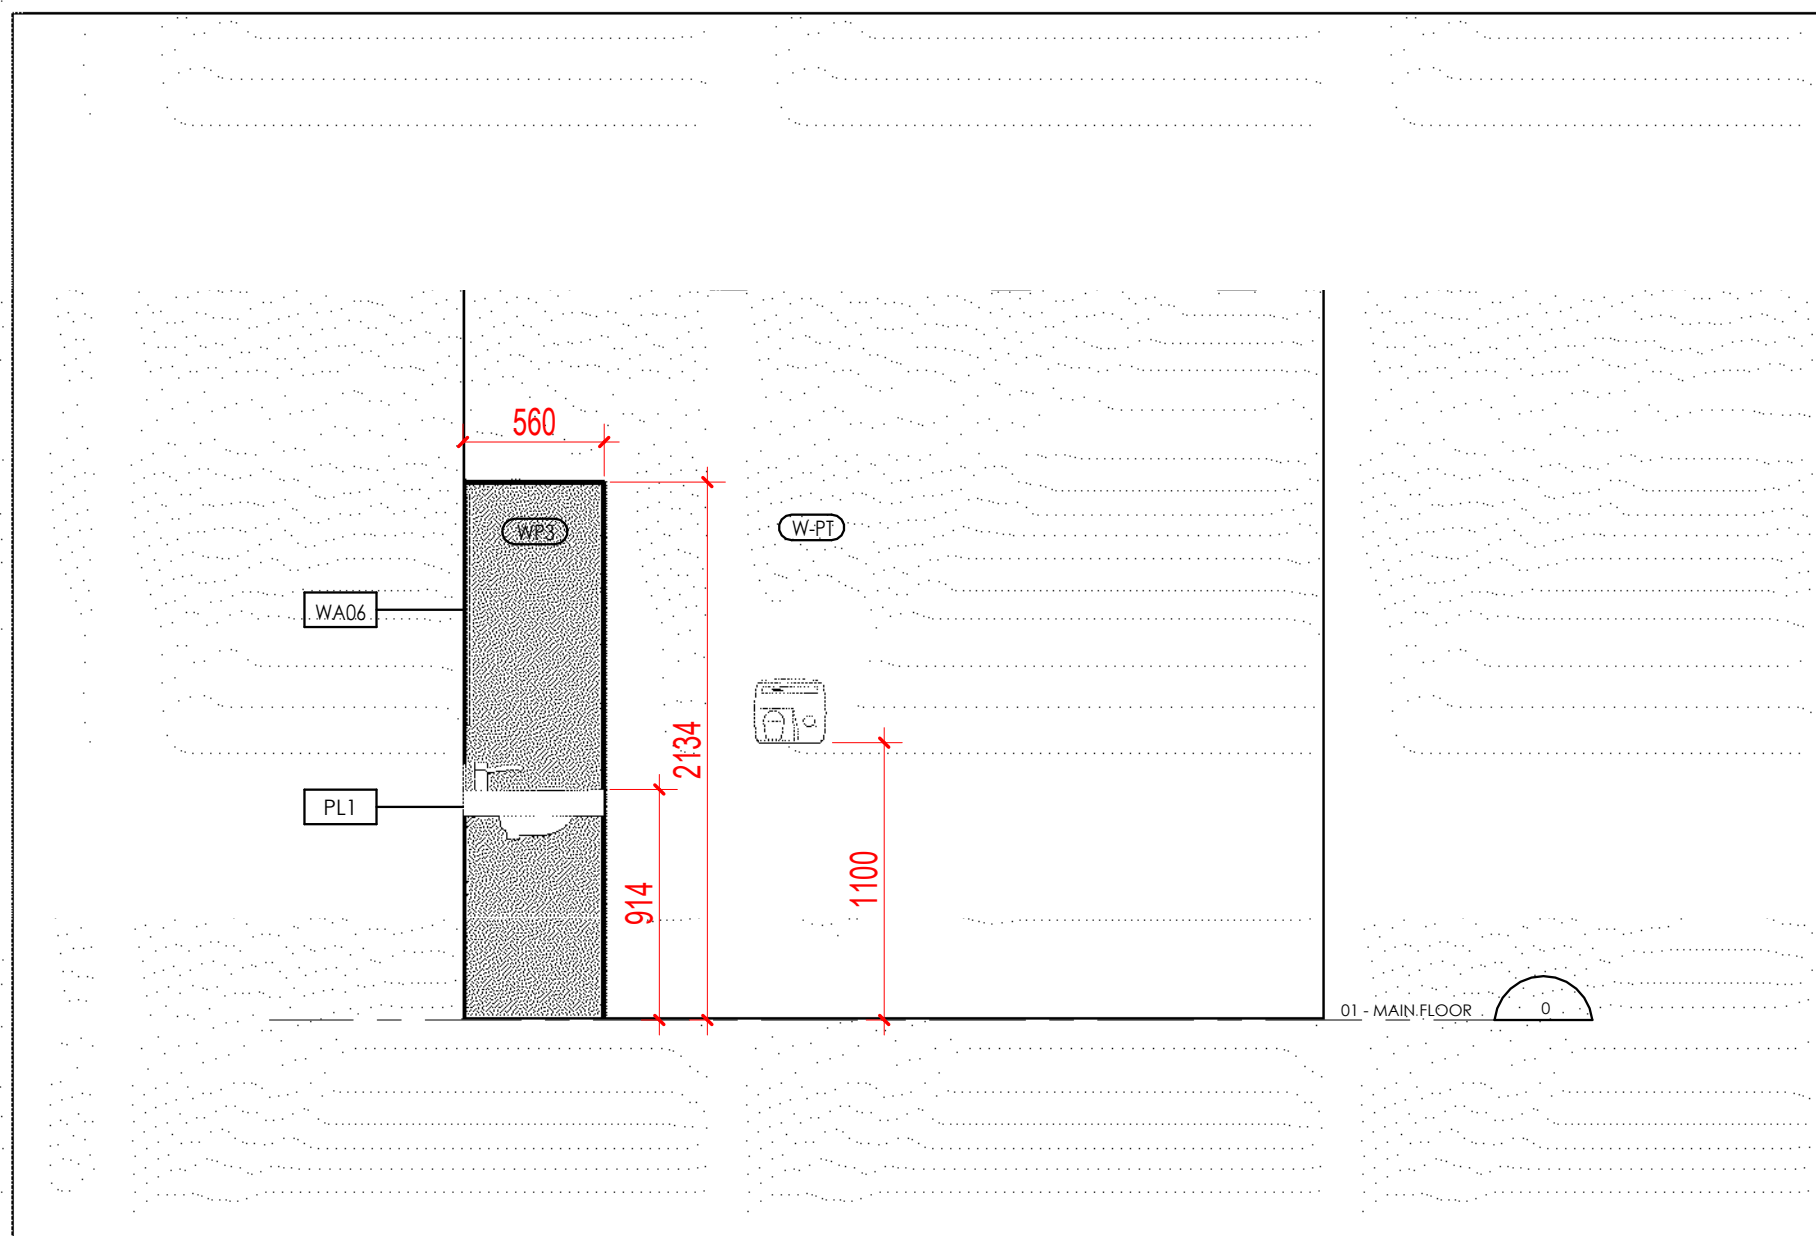


5 MALE WASHROOM 104 - NORTH ELEVATION
A801 1:30

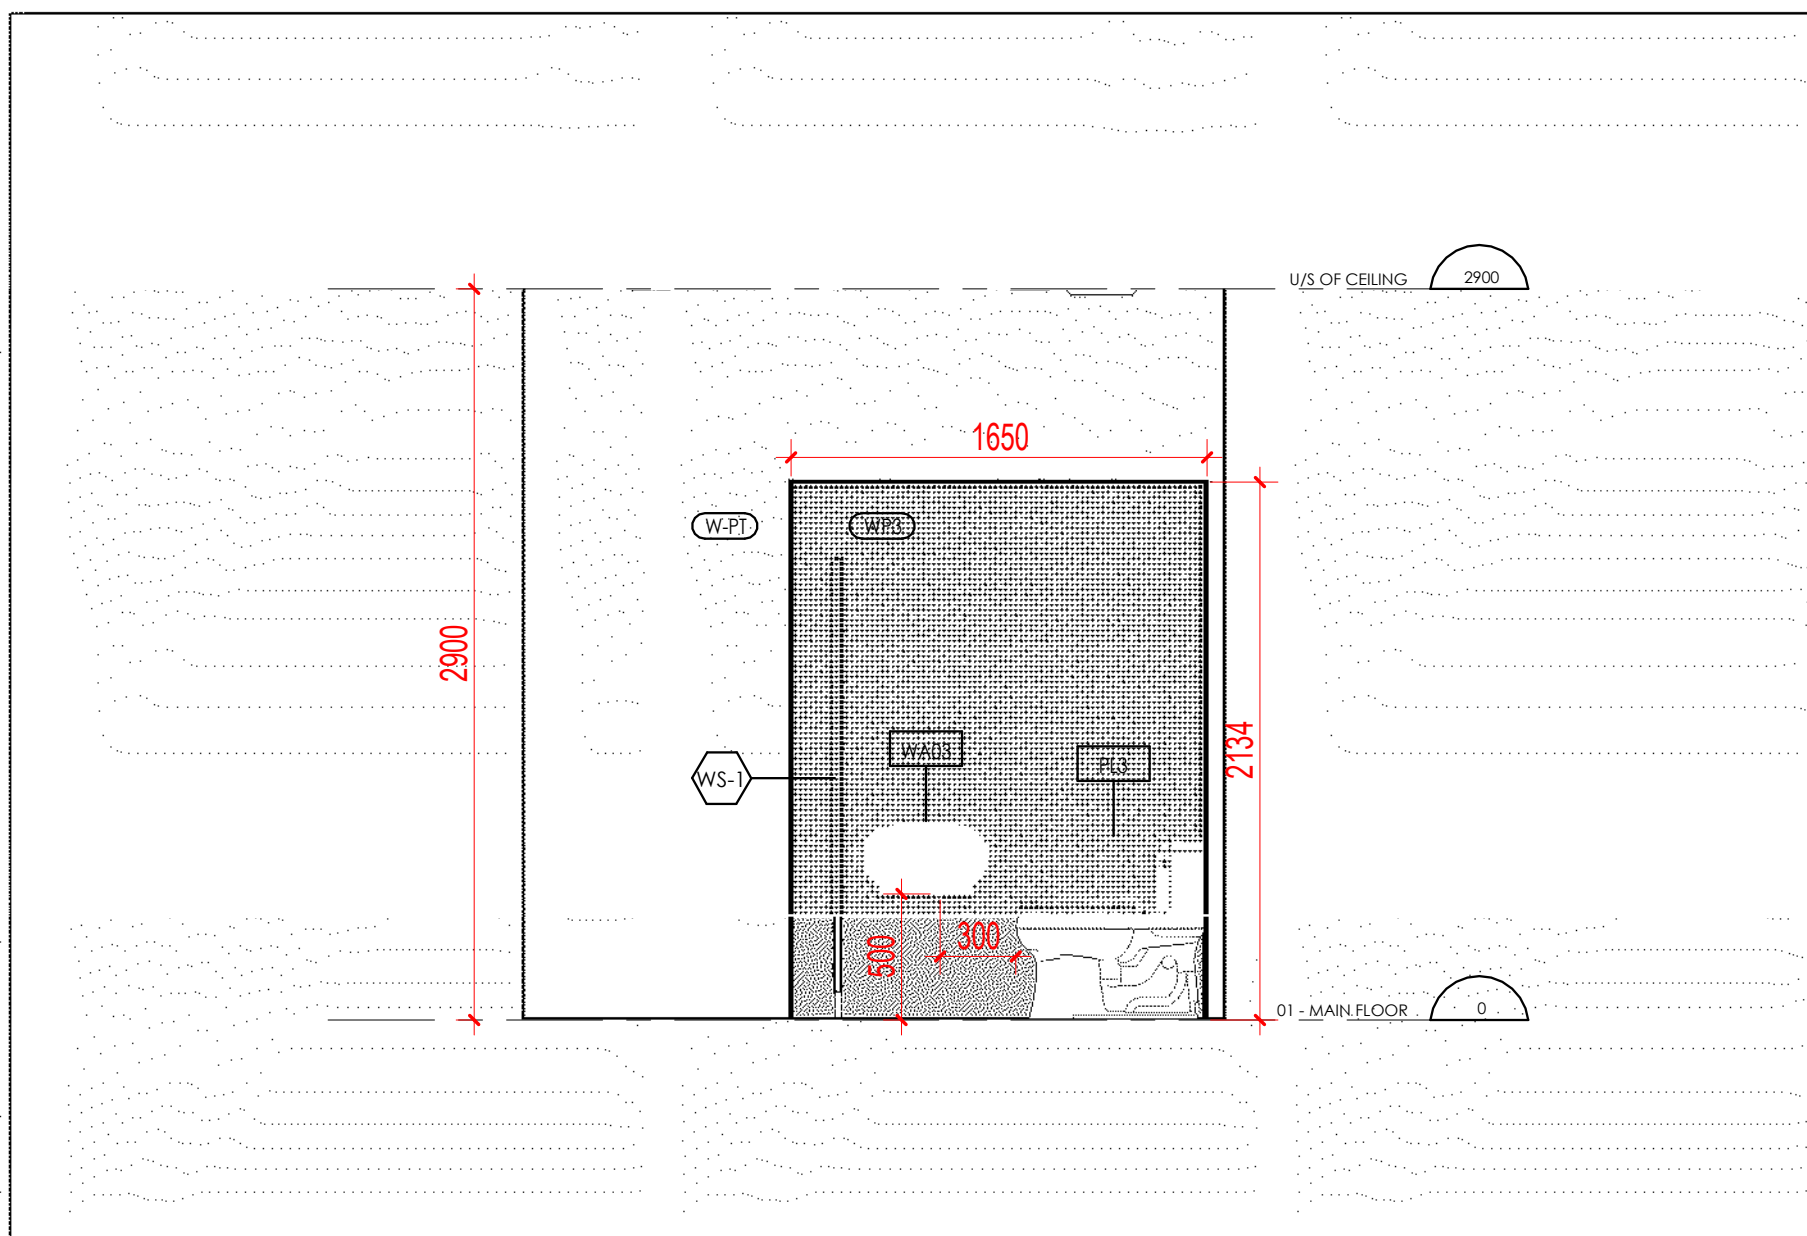


6 MALE WASHROOM 104 - EAST ELEVATION
A801 1:30

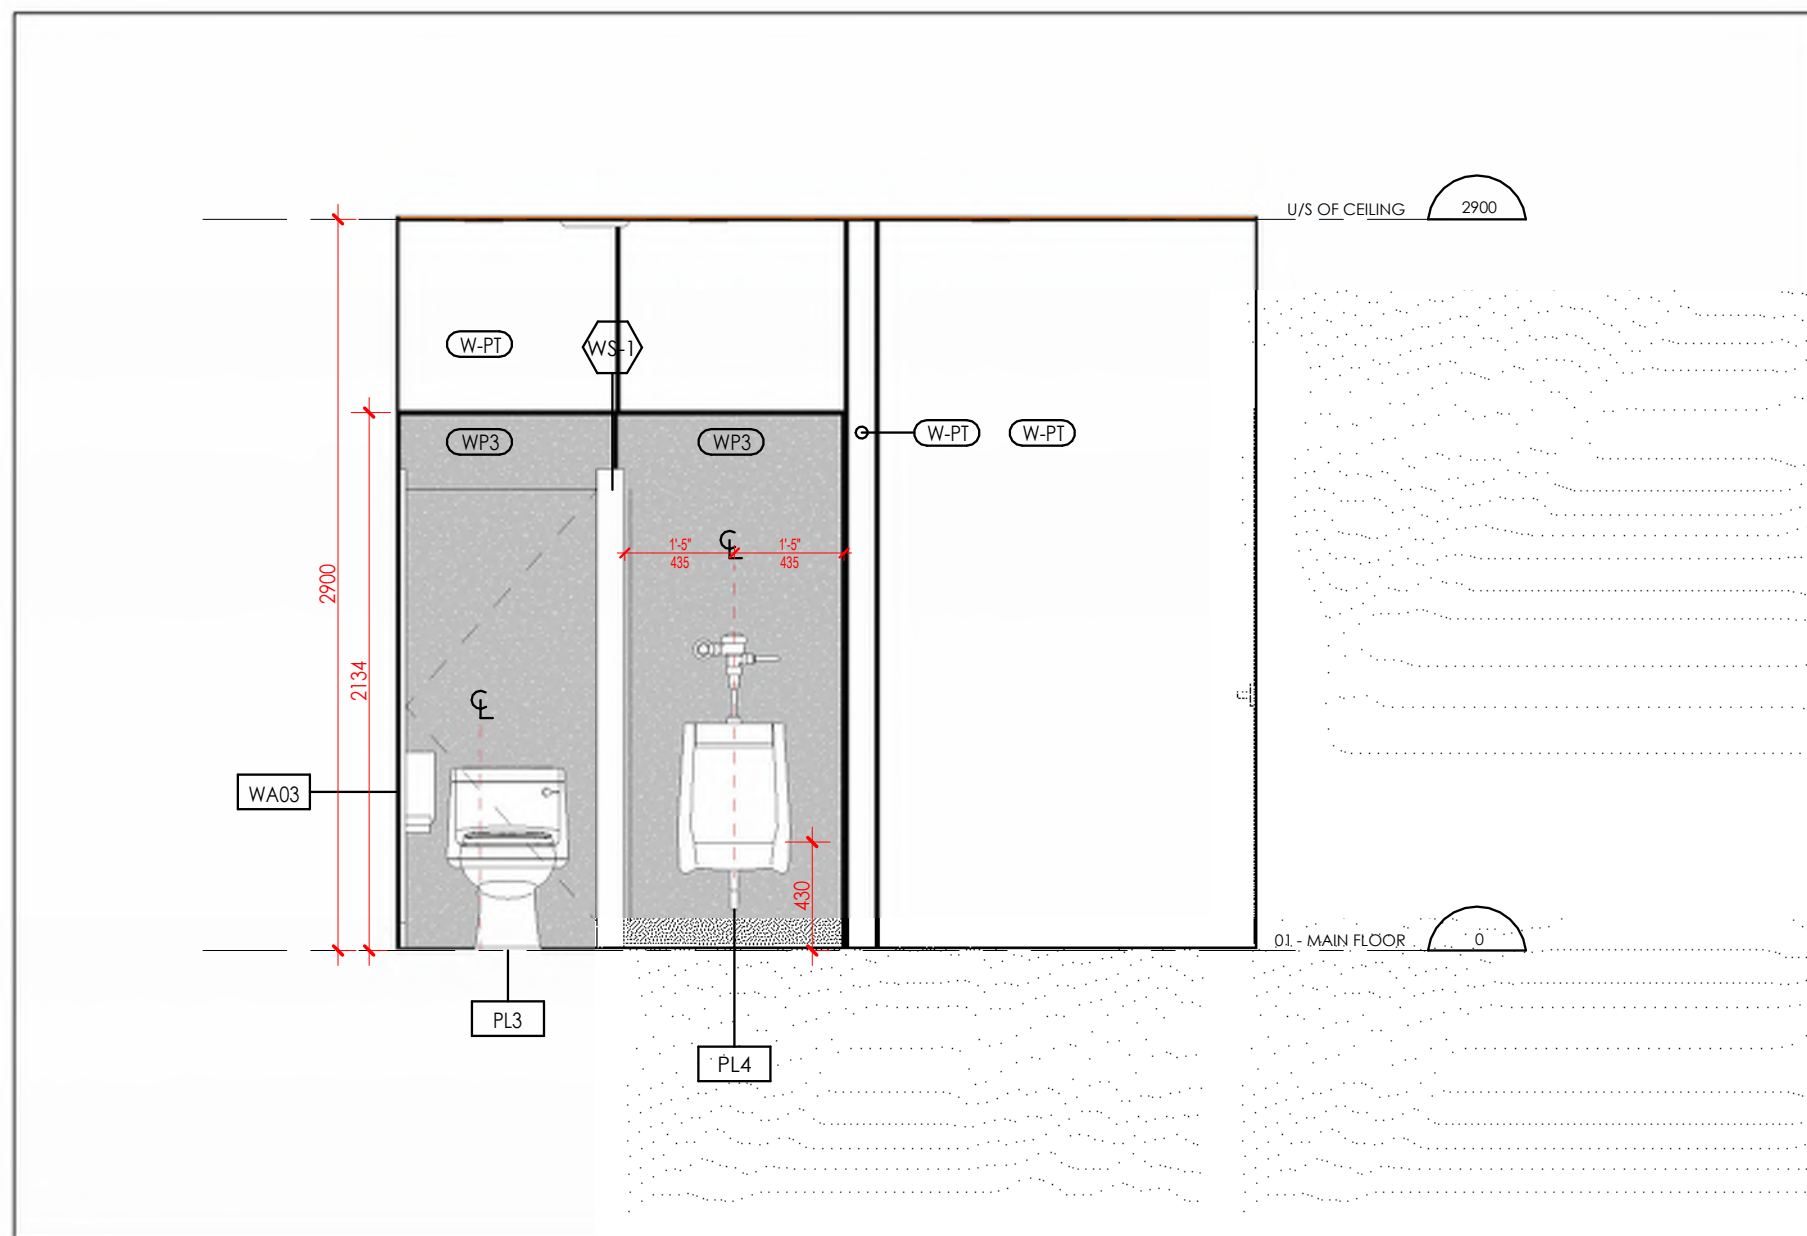


7 MALE WASHROOM 104 - SOUTH ELEVATION
A801 1:30

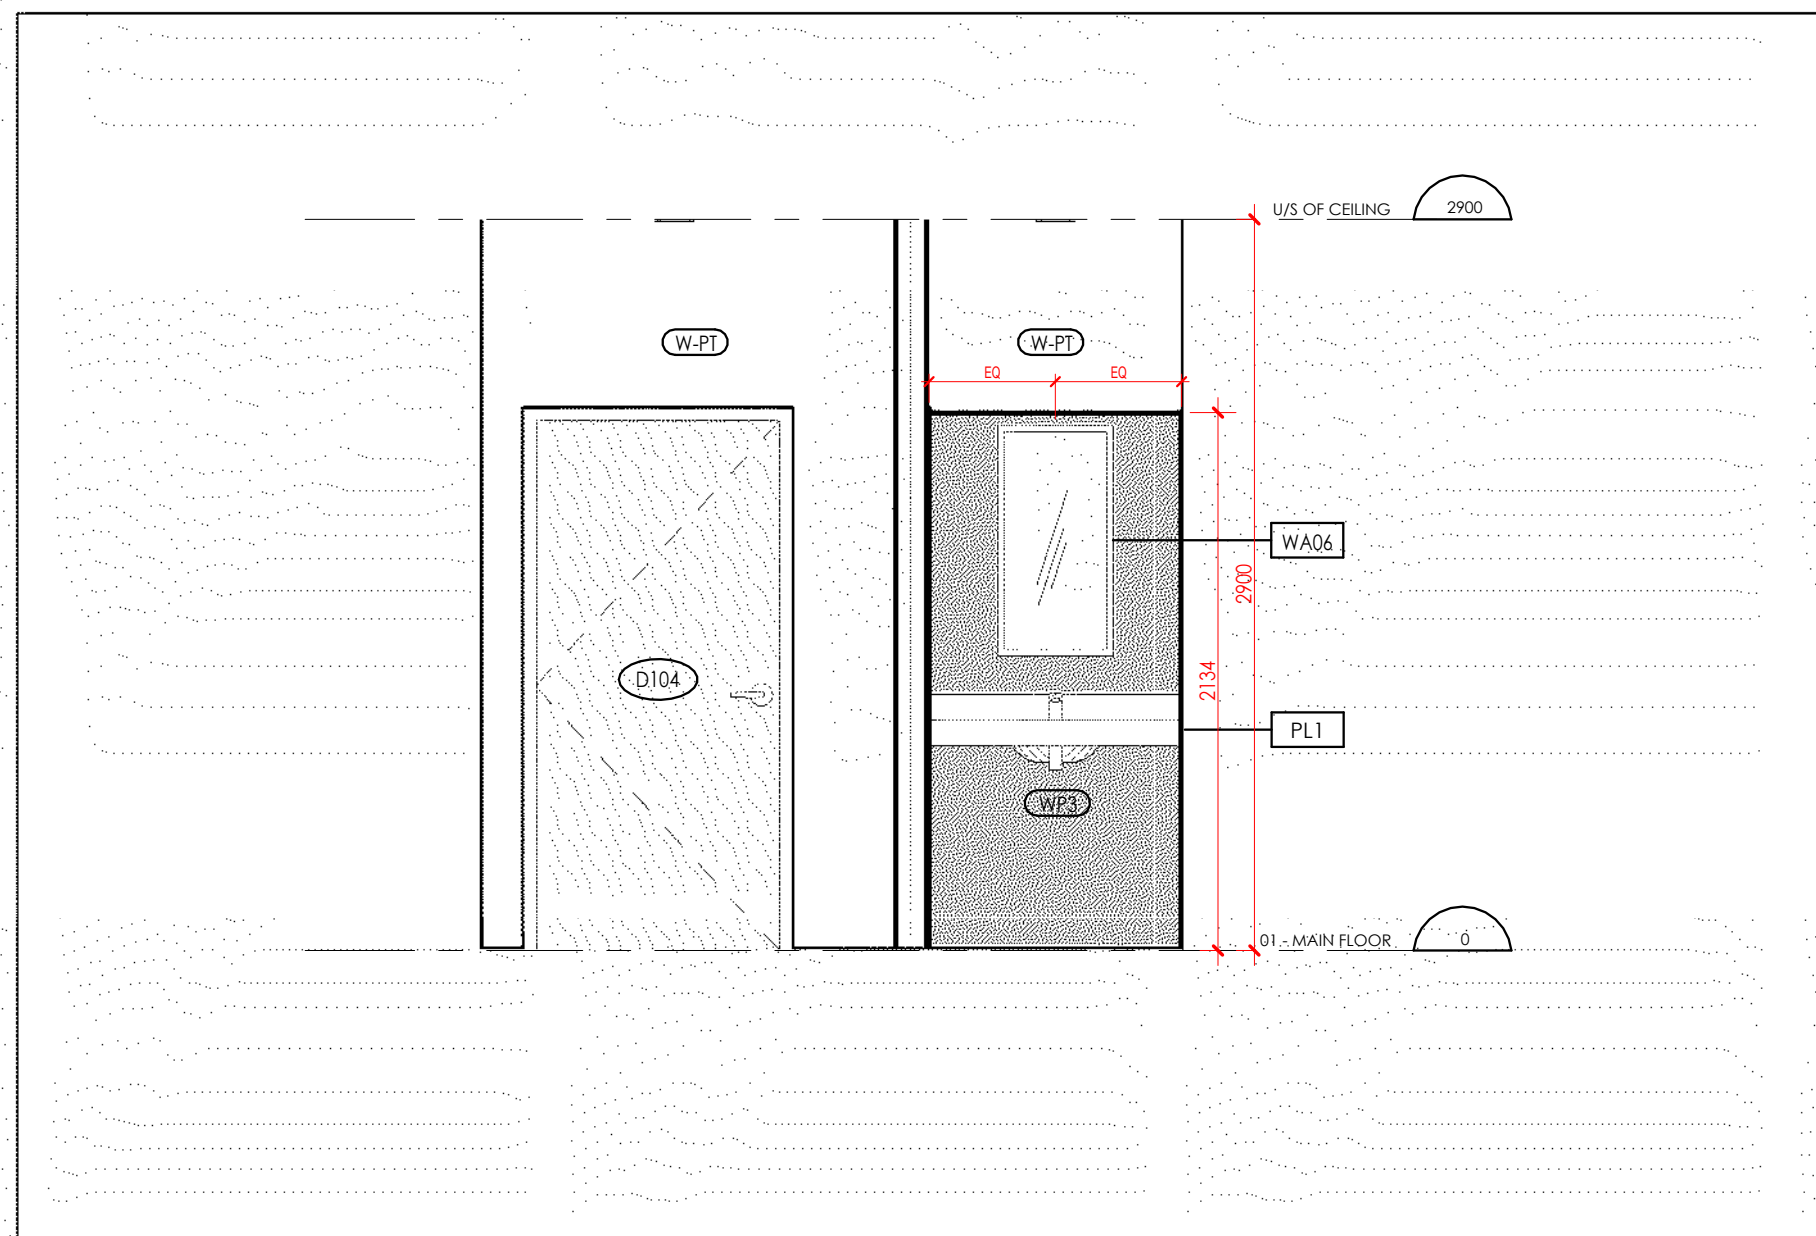


8 MALE WASHROOM 104 - WEST ELEVATION
A801 1:30

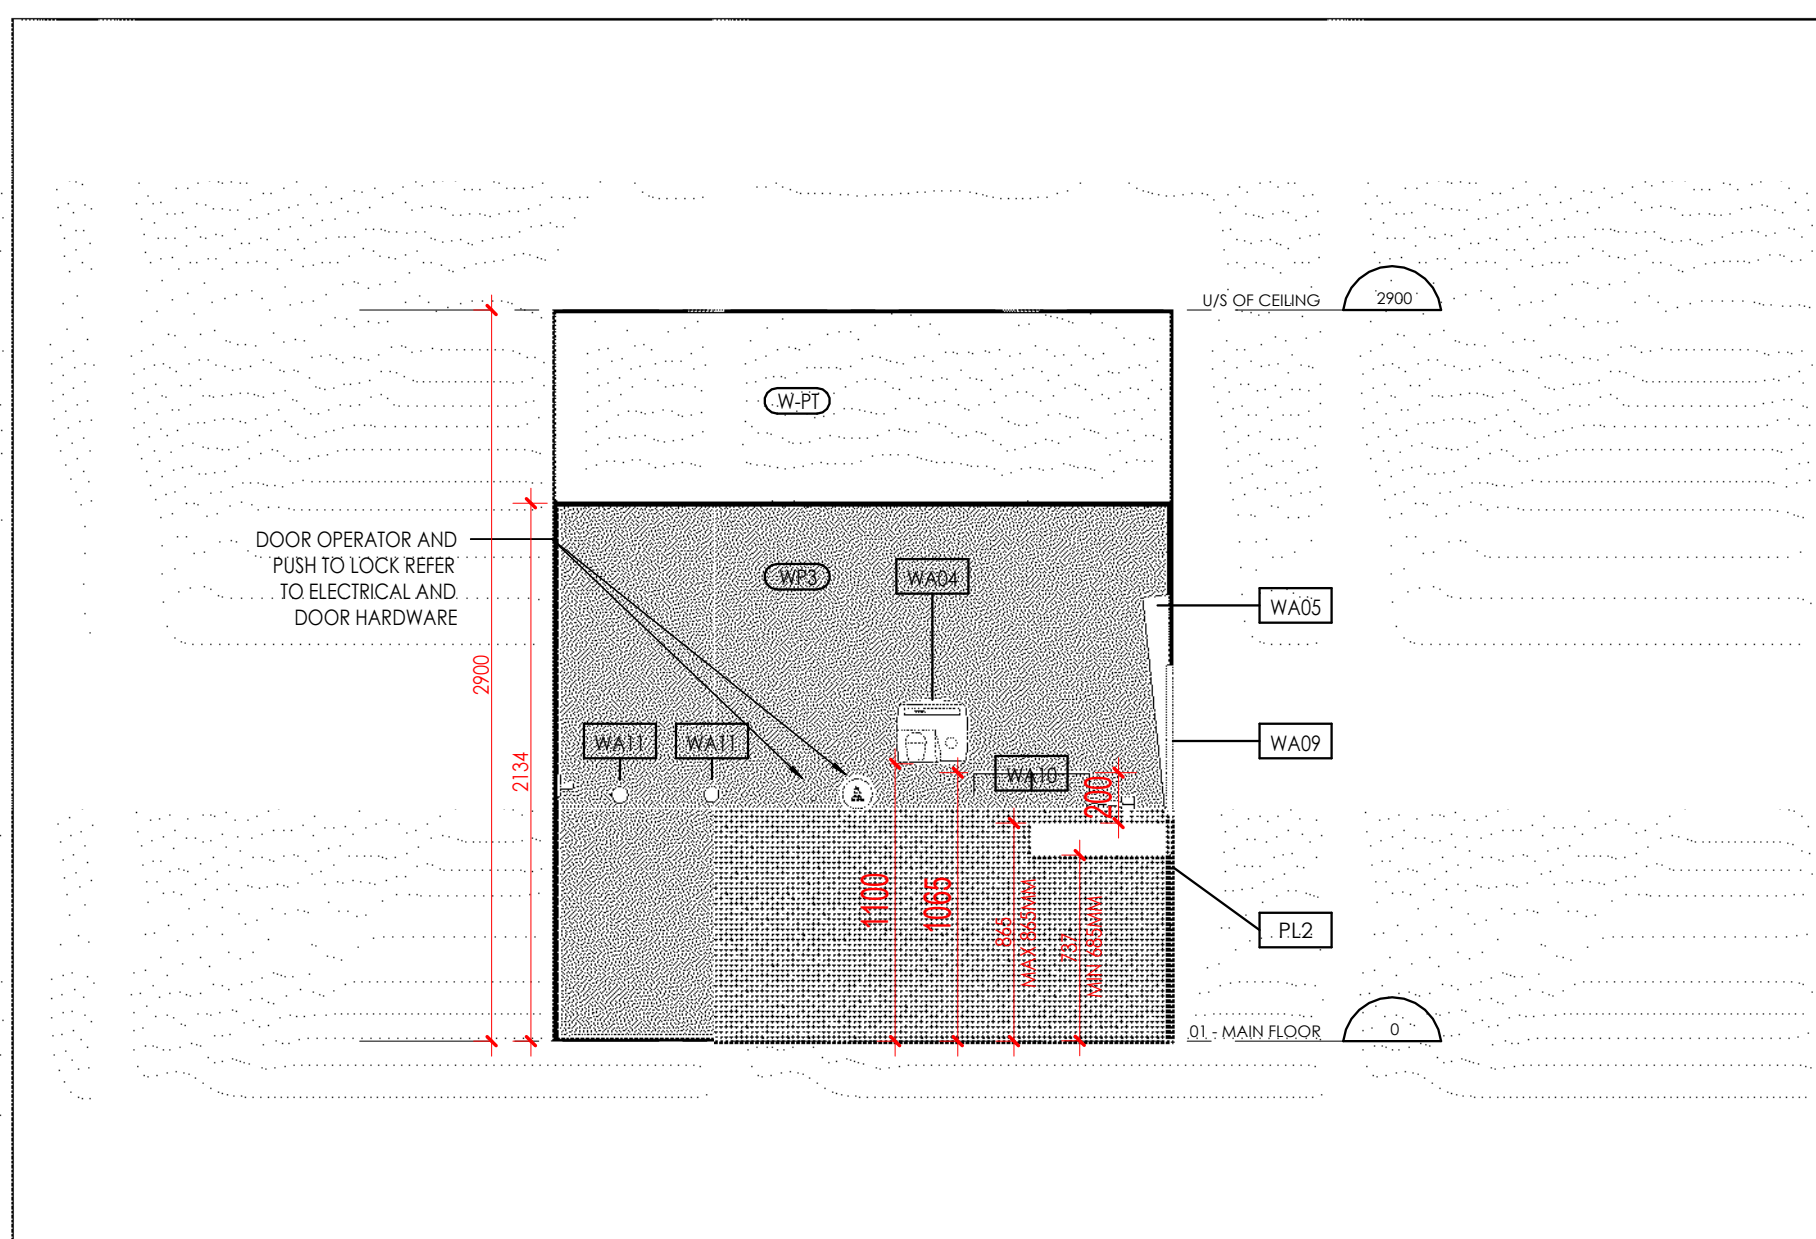


9 UNIVERSAL WASHROOM 103 - NORTH ELEVATION
A801 1:30

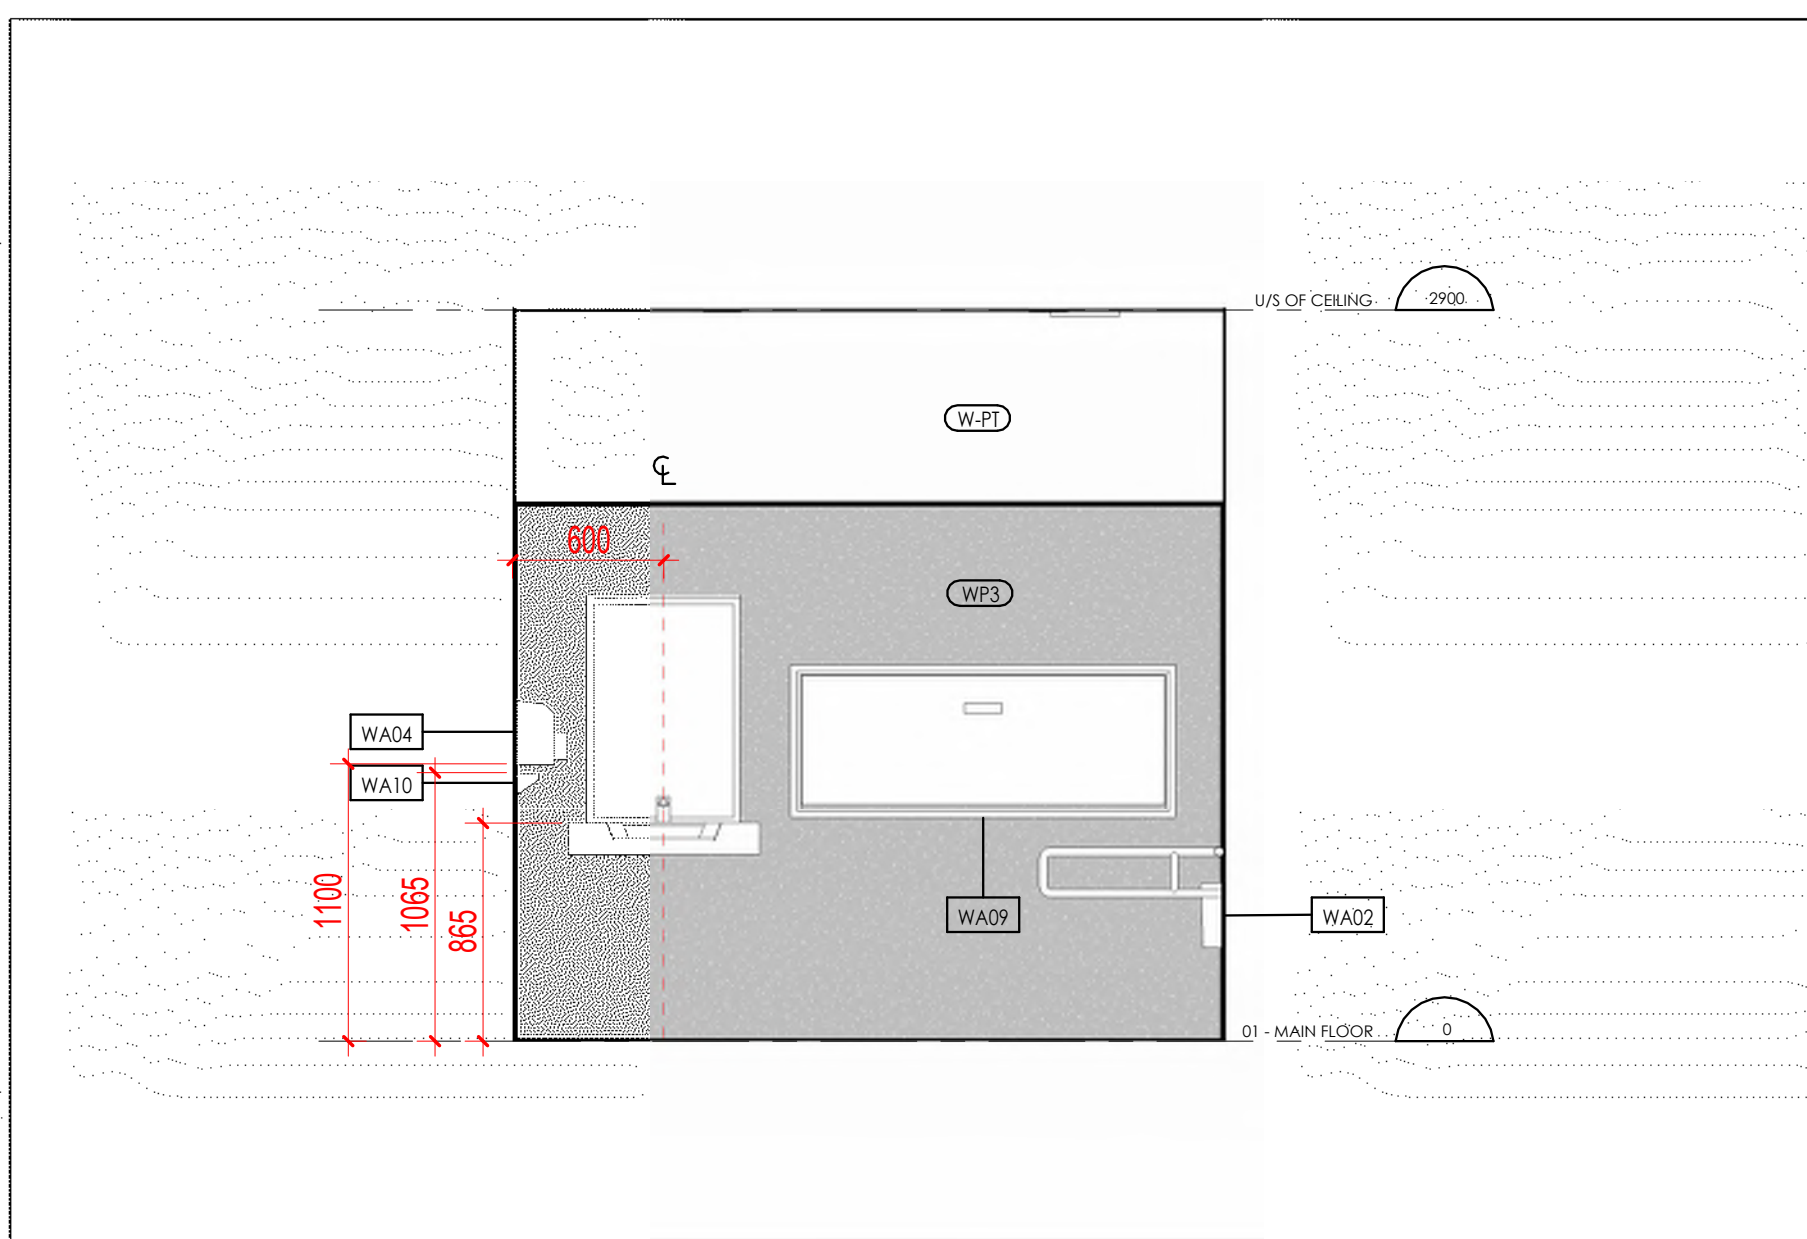


10 UNIVERSAL WASHROOM 103 - EAST ELEVATION
A801 1:30

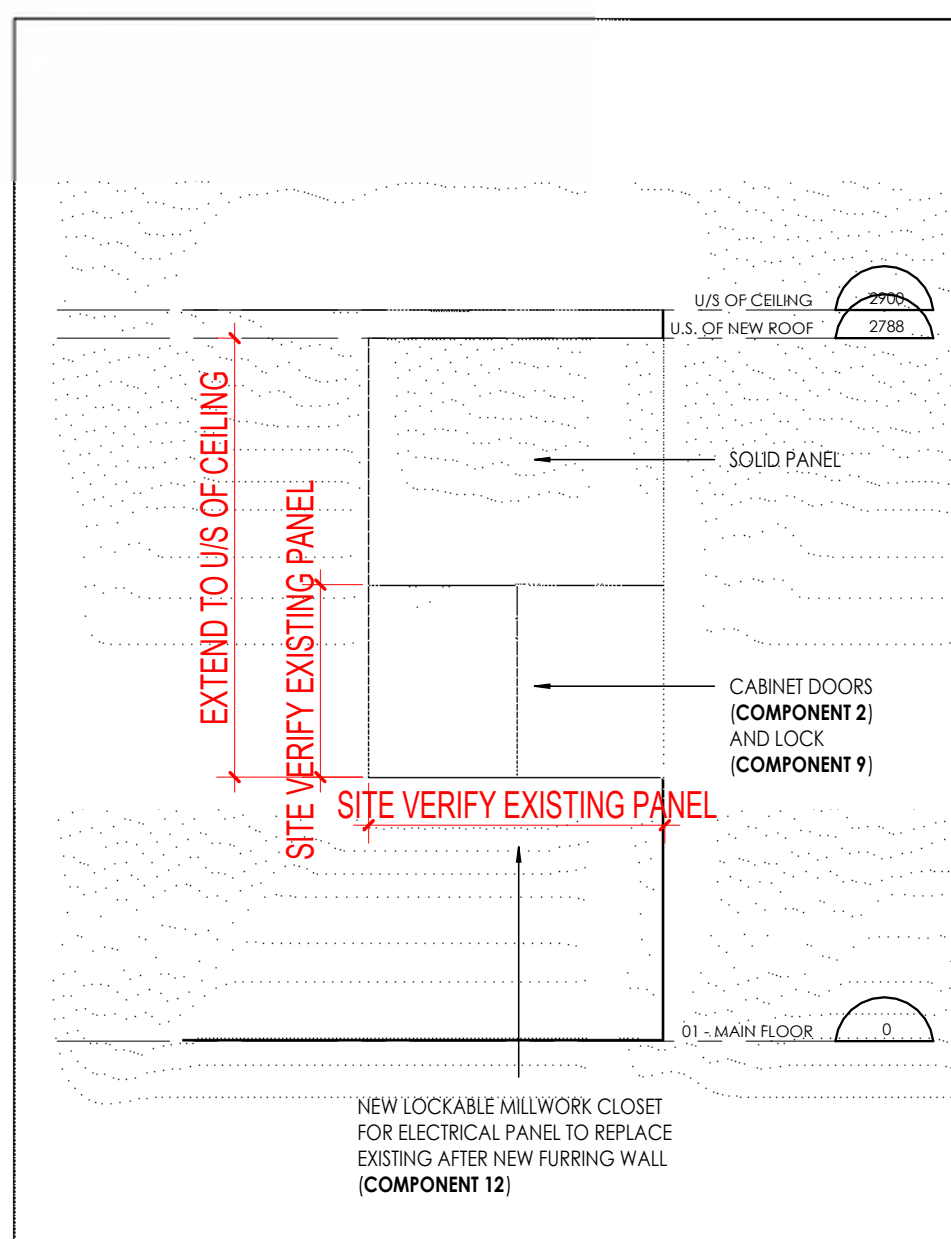


15 CORRIDOR ELECTRICAL PANEL
A801 1:30

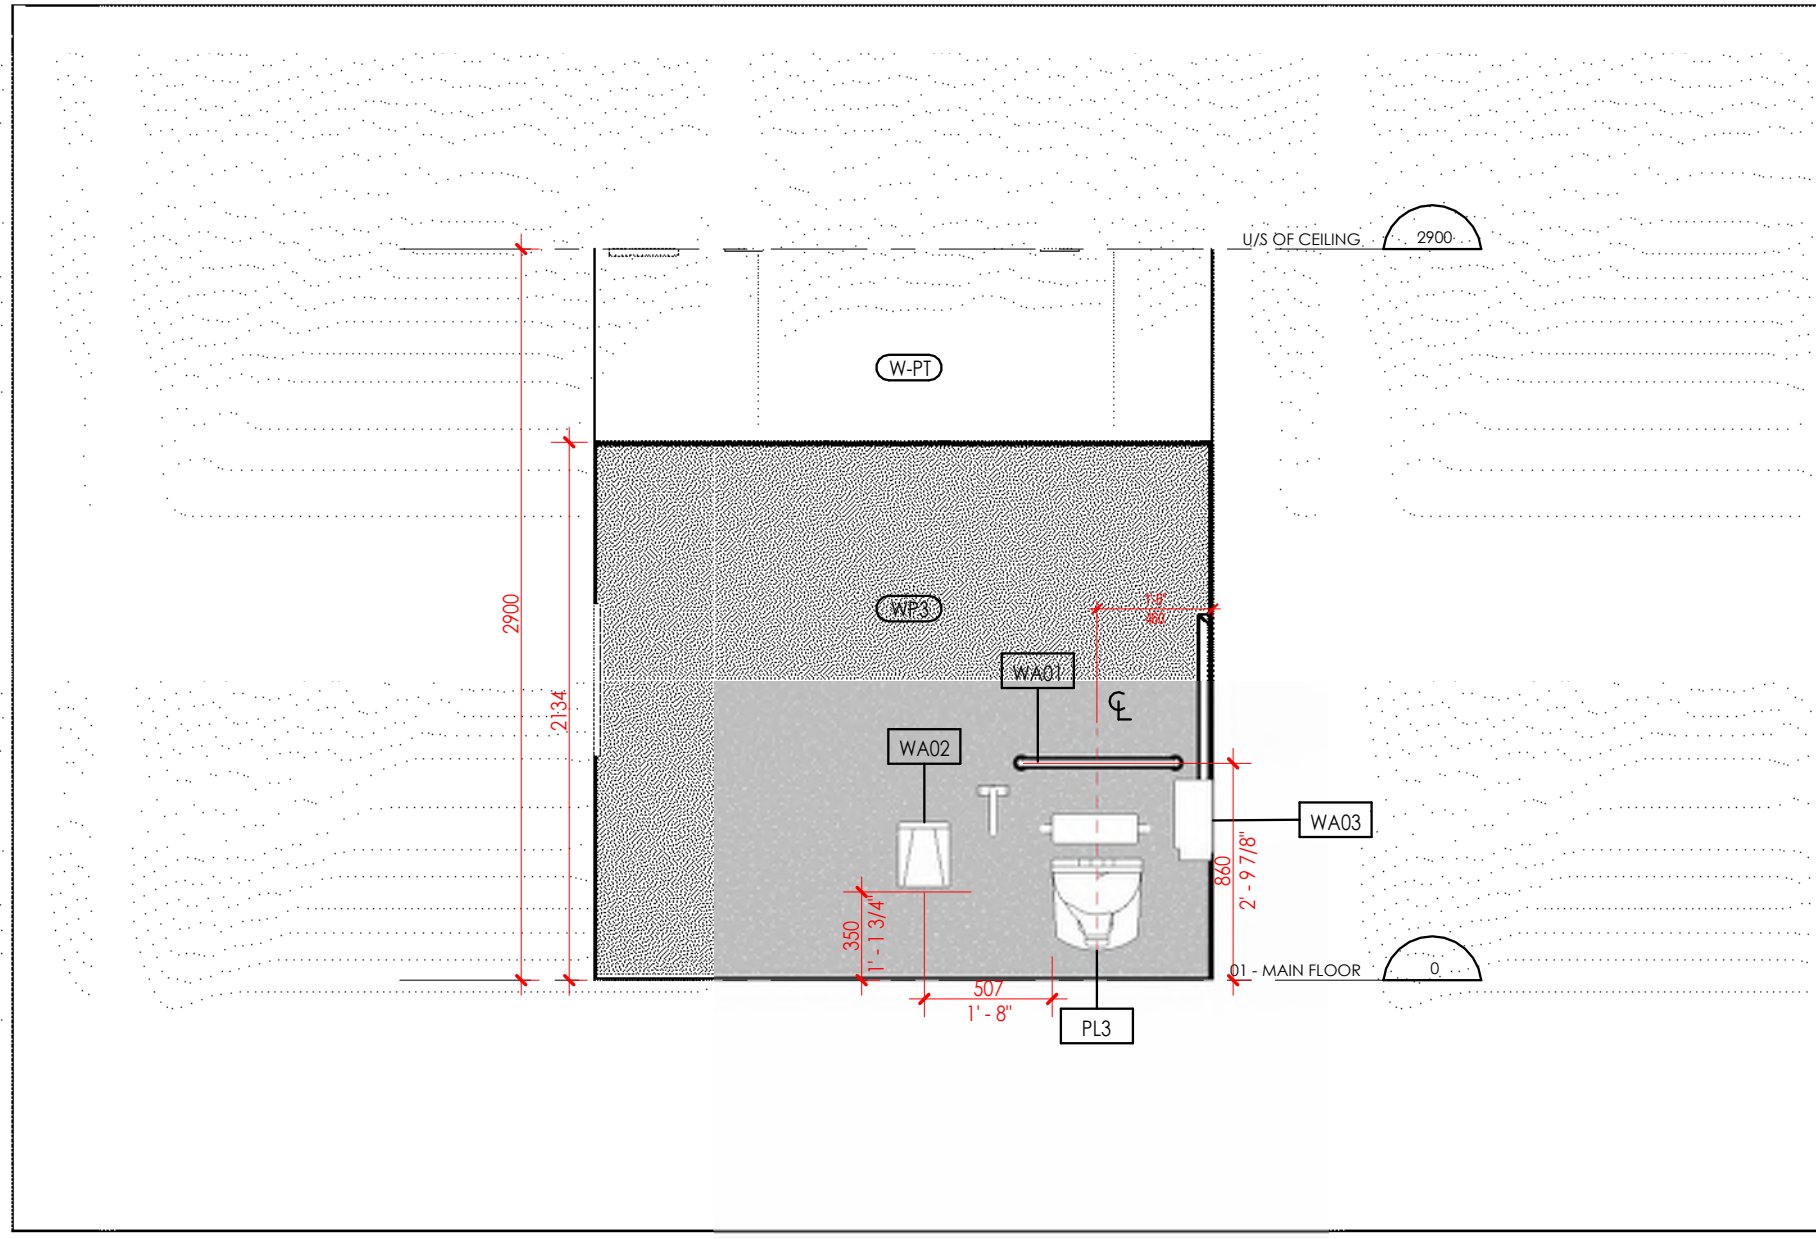


11 UNIVERSAL WASHROOM 103 - SOUTH ELEVATION
A801 1:30

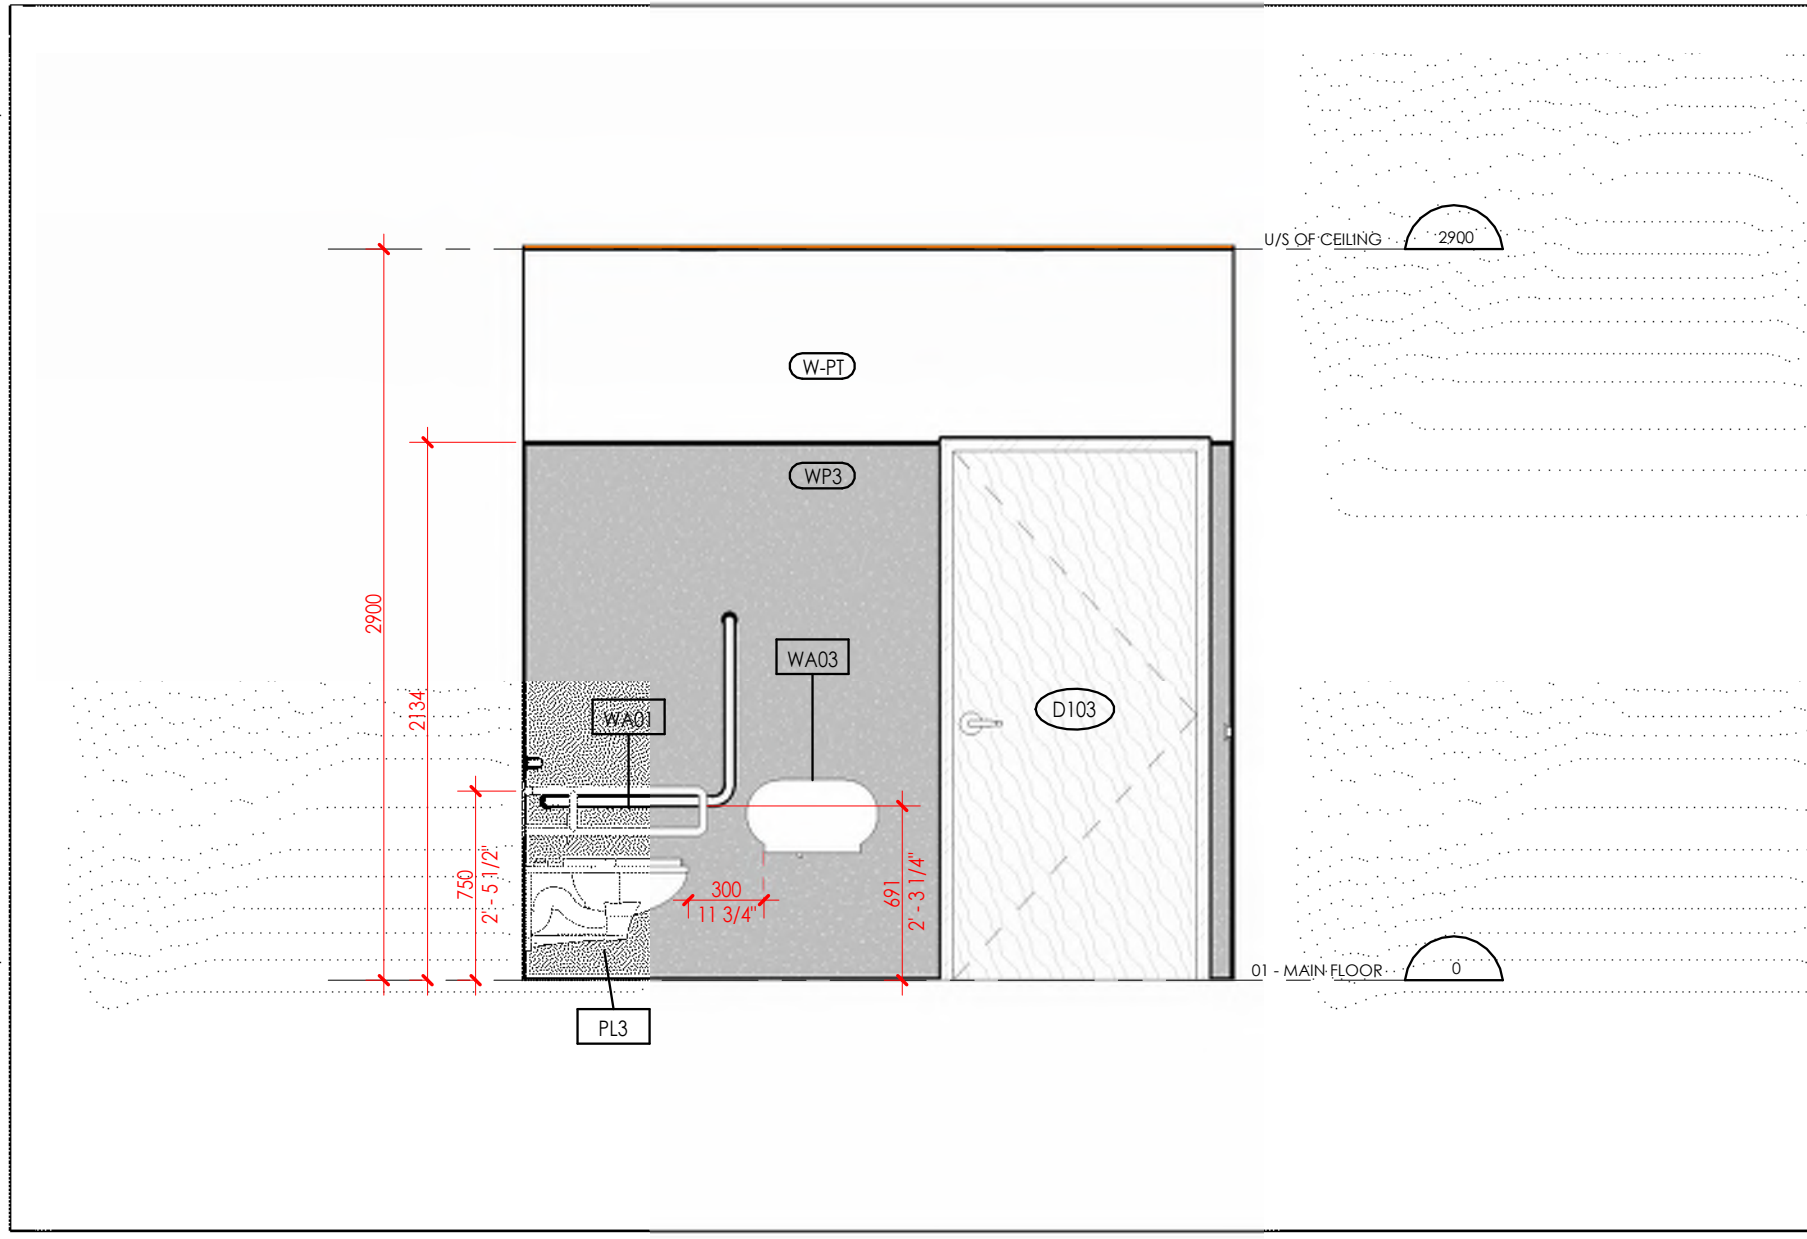

12 UNIVERSAL WASHROOM 103 - WEST ELEVATION
A801 1:30

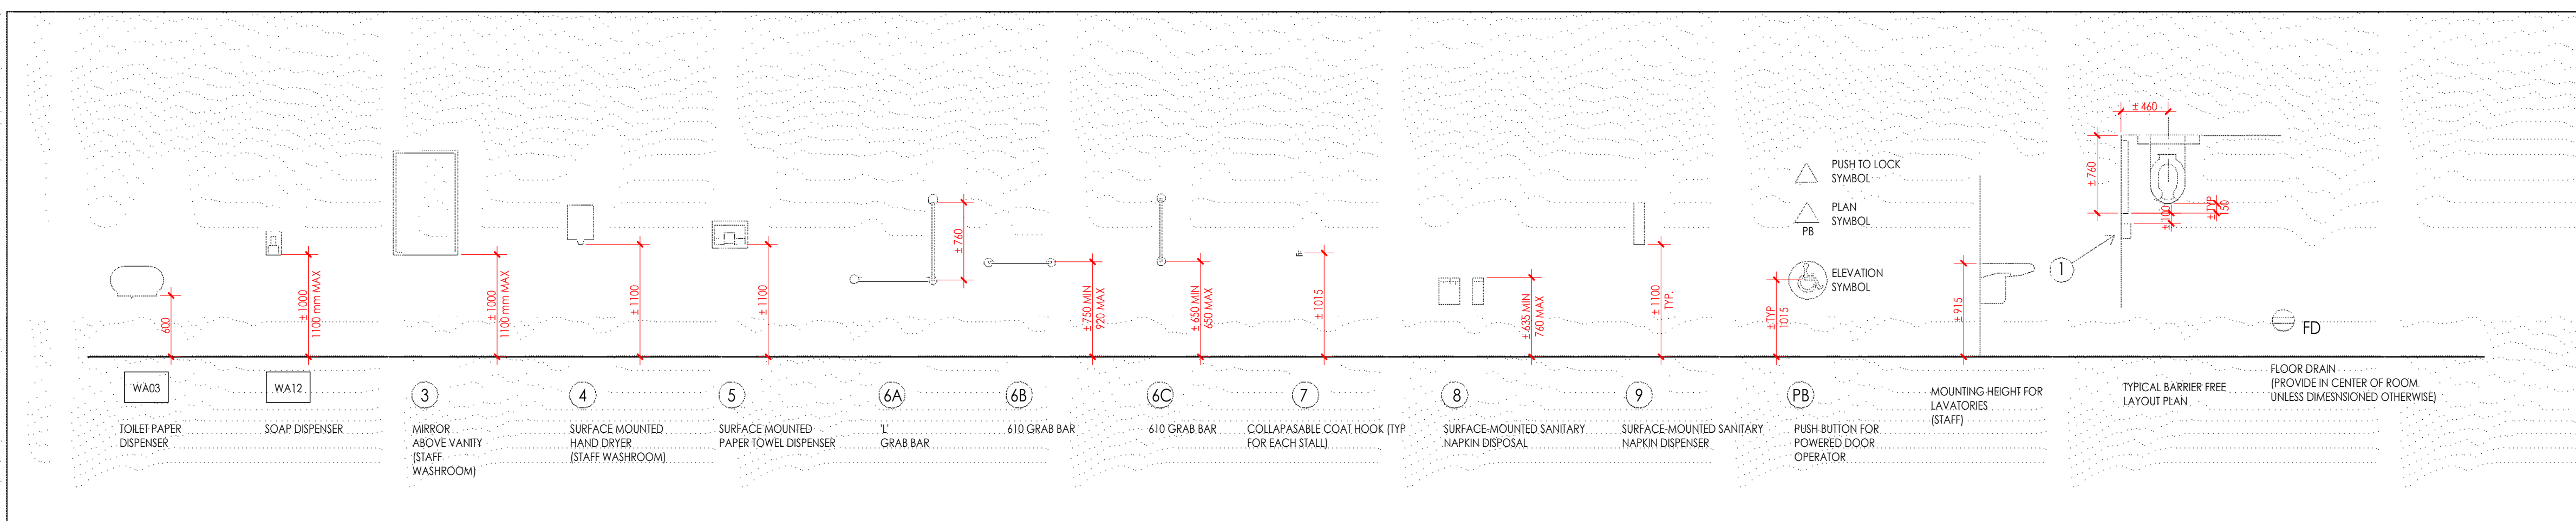

14 TYPICAL MOUNTING ELEVATIONS
A801 1:40

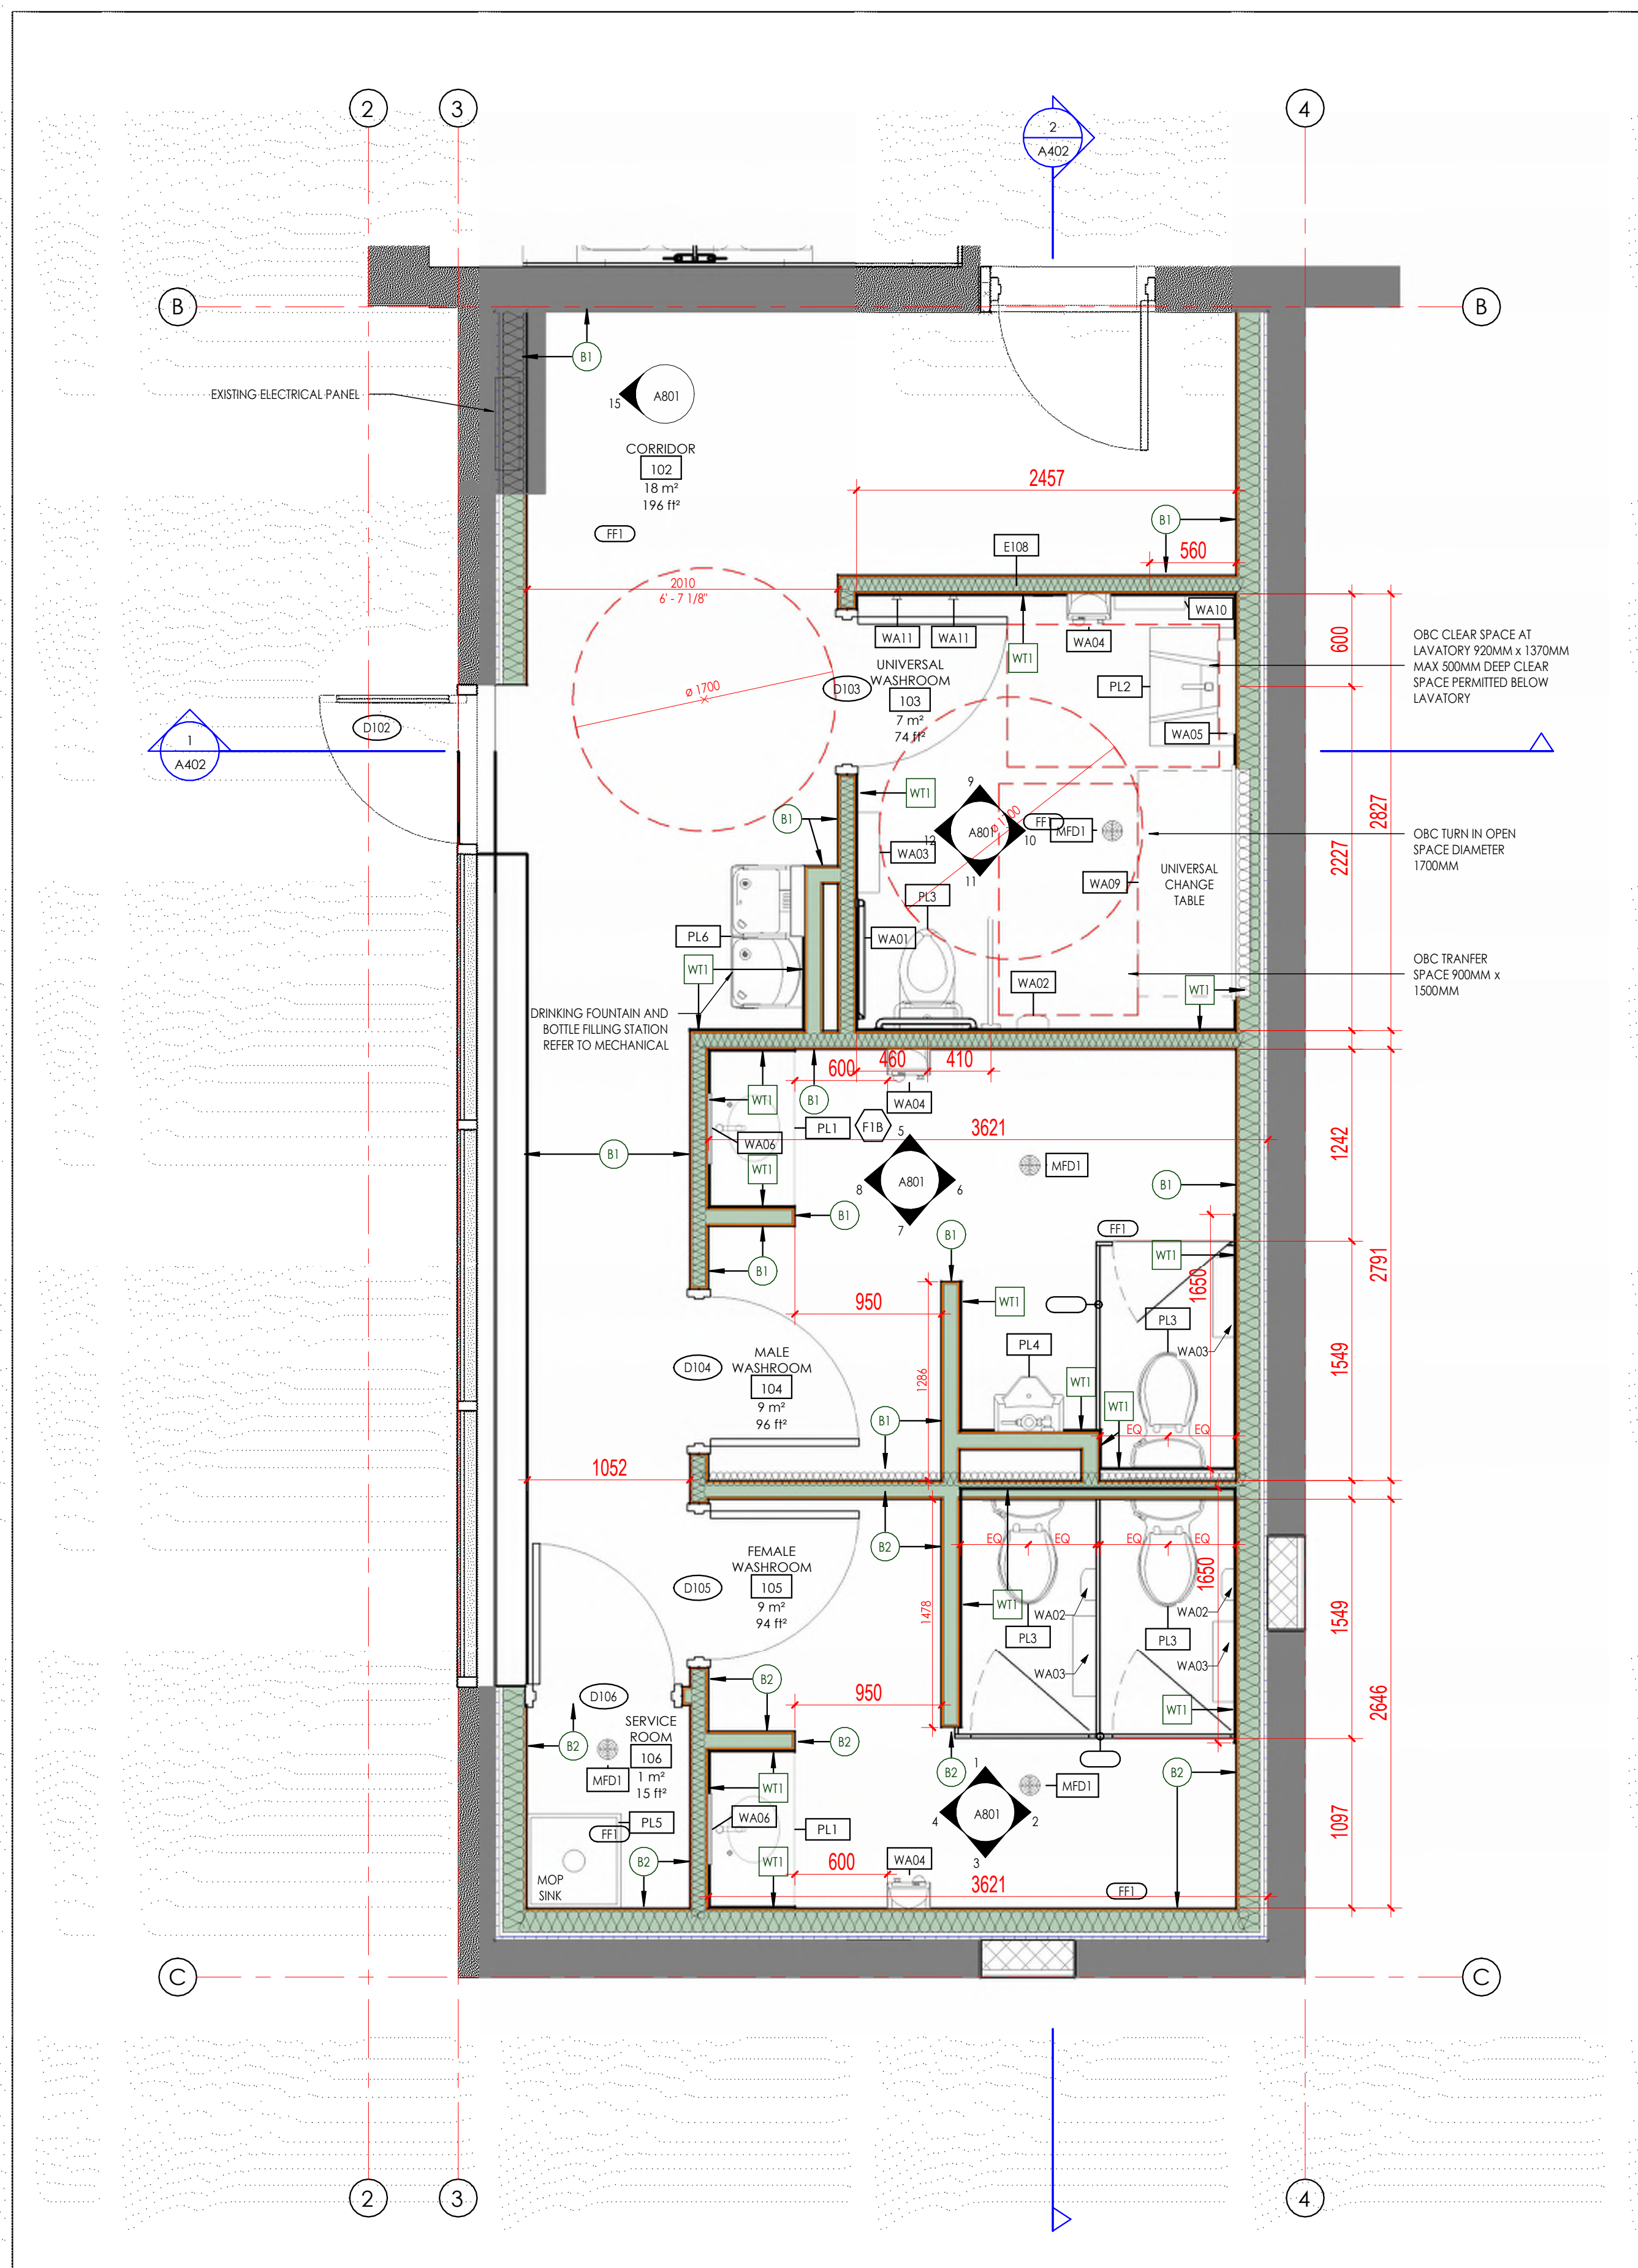

13 GROUND FLOOR CALLOUT - WASHROOM
A801 1:30

SUBMISSION		
NUMBER	DATE	REMARKS
011	2024-02-30	ISSUE FOR TENDER
010	2024-02-13	TENDER REVIEW SET
009	2024-01-23	BUILDING PERMIT SUBMISSION
008	2024-01-09	PERMIT REVIEW
007	2023-08-24	CLASS B SUBMISSION
006	2023-07-08	CONSULTANT COORDINATION SET
005	2023-06-18	TOWN HALL PRESENTATION
004	2023-06-01	CLASS D SUBMISSION
003	2023-04-22	CONSULTANT COORDINATION SET
002	2023-02-08	COMMUNITY PRESENTATION
001	2023-01-14	DRAW PRESENTATION DRAWINGS

CONTRACTOR IS TO CHECK AND VERIFY ALL DIMENSIONS AND CONDITIONS ON THE PROJECT AND REPORT ANY DISCREPANCIES TO THE ARCHITECT BEFORE PROCEEDING WITH THE WORK. DRAWINGS ARE NOT TO BE SCALED.

CONTRACT DOCUMENTS ARE THE COPYRIGHT OF THE CONSULTANTS AND SHALL NOT BE USED OR REPRODUCED WITHOUT AUTHORIZATION. DOCUMENTS ARE TO BE RETURNED UPON COMPLETION OF THE PROJECT.

ATA ARCHITECTS
ATA ARCHITECTS INC.
3221 NORTH SERVICE ROAD
BURLINGTON, ONTARIO
T 905 649 4998
www.ataarchitects.ca

ATA
ATA ARCHITECTS INC.

SEALS

PROJECT TITLE
BELWOOD HALL CENTRE WELLINGTON
37 QUEEN ST. WELLINGTON, ON

DRAWING TITLE
INTERIOR ELEVATIONS - WASHROOM

DRAWN BY
ATA

SCALE
As indicated

DATE
2024-02-20 6:22:34 PM

CHECKED BY
MWB

PROJECT NUMBER
24-1422

DRAWING NUMBER

A801



DRAWING NUMBER

A802