
LEGEND:


- BH 1 — BOREHOLE LOCATIONS TAKEN FROM GEOTECHNICAL INVESTIGATION PREPARED BY CMT ENGINEERING DATED AUGUST 19, 2019 PROJECT No. 14-071(b).R01
- BH 101 — BOREHOLE LOCATIONS TAKEN FROM SOIL CHARACTERIZATION REPORT PREPARED BY CMT ENGINEERING DATED NOVEMBER 22, 2023 PROJECT No. 23-558.R01
- 50mm HL3F, 150mm GRAN."A", 150mm GRAN."B"
- 150mm CONCRETE, 150mm GRAN."A"
- NP — PROPOSED HYDRO POLE LOCATION (BY OTHERS PRIOR TO CONSTRUCTION)
- DROP CURB
- TACTILE PLATE
- CLEAR & GRUB
- TREE PROTECTION ZONE
- -S- PROPOSED SANITARY SERVICE
- -W- PROPOSED WATER SERVICE
- -ST--C-

NOTES:

1. ALL EXISTING DRIVEWAY CULVERTS TO BE REMOVED (STA. 1+040 TO STA. 1+320) Lt. & Rt..
2. INSTALL NEW 25mm WATER SERVICE FROM NEW 150mm PVC WATERMAIN TO PROPERTY LINE AND CONNECT TO EXISTING FOR HOUSE No.'s 402, 406, 415, 420 AND 425 HILL ST. EAST.
3. INSTALL NEW 50mm WATER SERVICE FROM NEW 150mm PVC WATERMAIN TO PROPERTY LINE AND CONNECT TO EXISTING FOR BLDG. No. 410 HILL STREET EAST.
4. INSTALL NEW 100mm SANITARY SERVICE FROM NEW 200mm PVC SANITARY SEWER TO PROPERTY LINE AND CONNECT TO EXISTING FOR HOUSE No.'S 402, 406, 415, 420 AND 425 HILL ST. EAST.
5. INSTALL NEW 150mm SANITARY SERVICE FROM NEW 200mm PVC SANITARY SEWER TO PROPERTY LINE AND CONNECT TO EXISTING FOR BLDG. No. 410 HILL STREET EAST.
6. FOR TYPICAL ROAD CROSS SECTIONS, REFER TO DWG. No. 04.

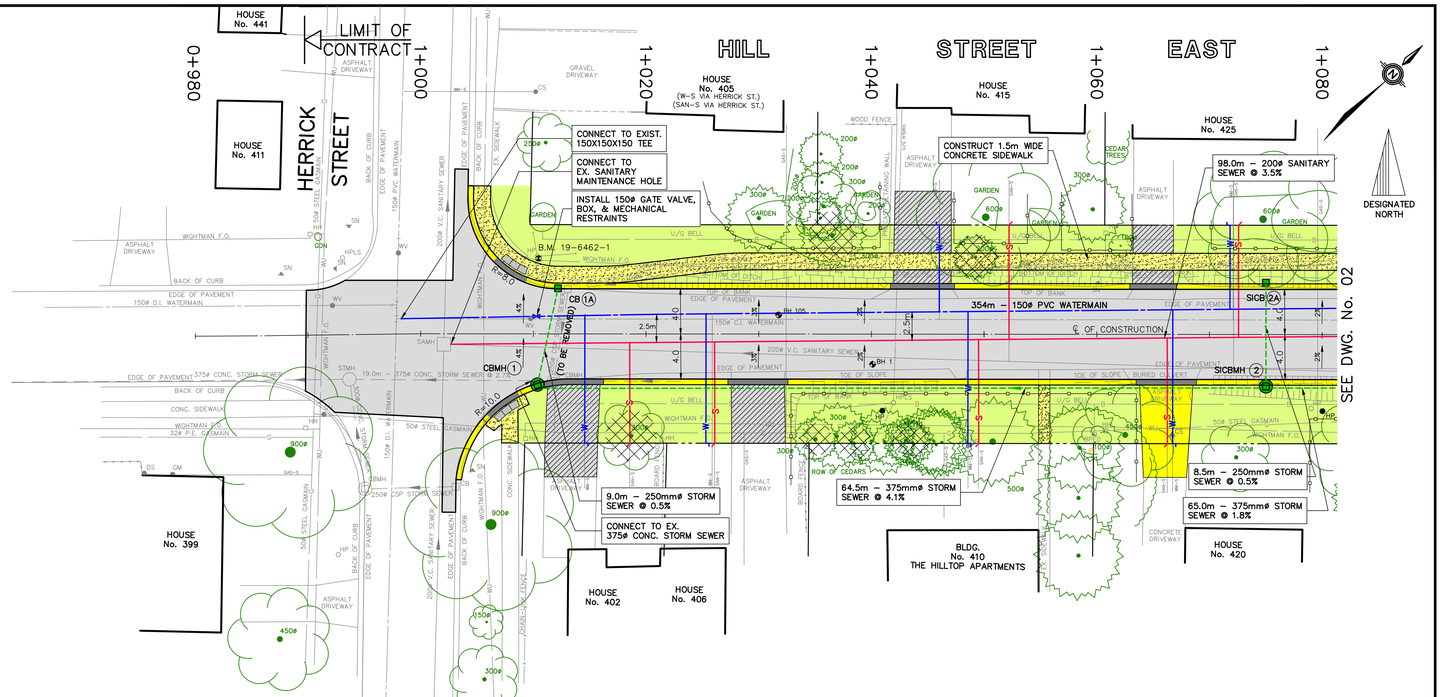

B.M. 19-6462-1 **Elev. 415.358**
NAIL & WASHERS IN SOUTH FACE OF HP LOCATED ON THE NORTH-EAST CORNER OF THE INTERSECTION OF HILL STREET EAST & HERRICK STREET

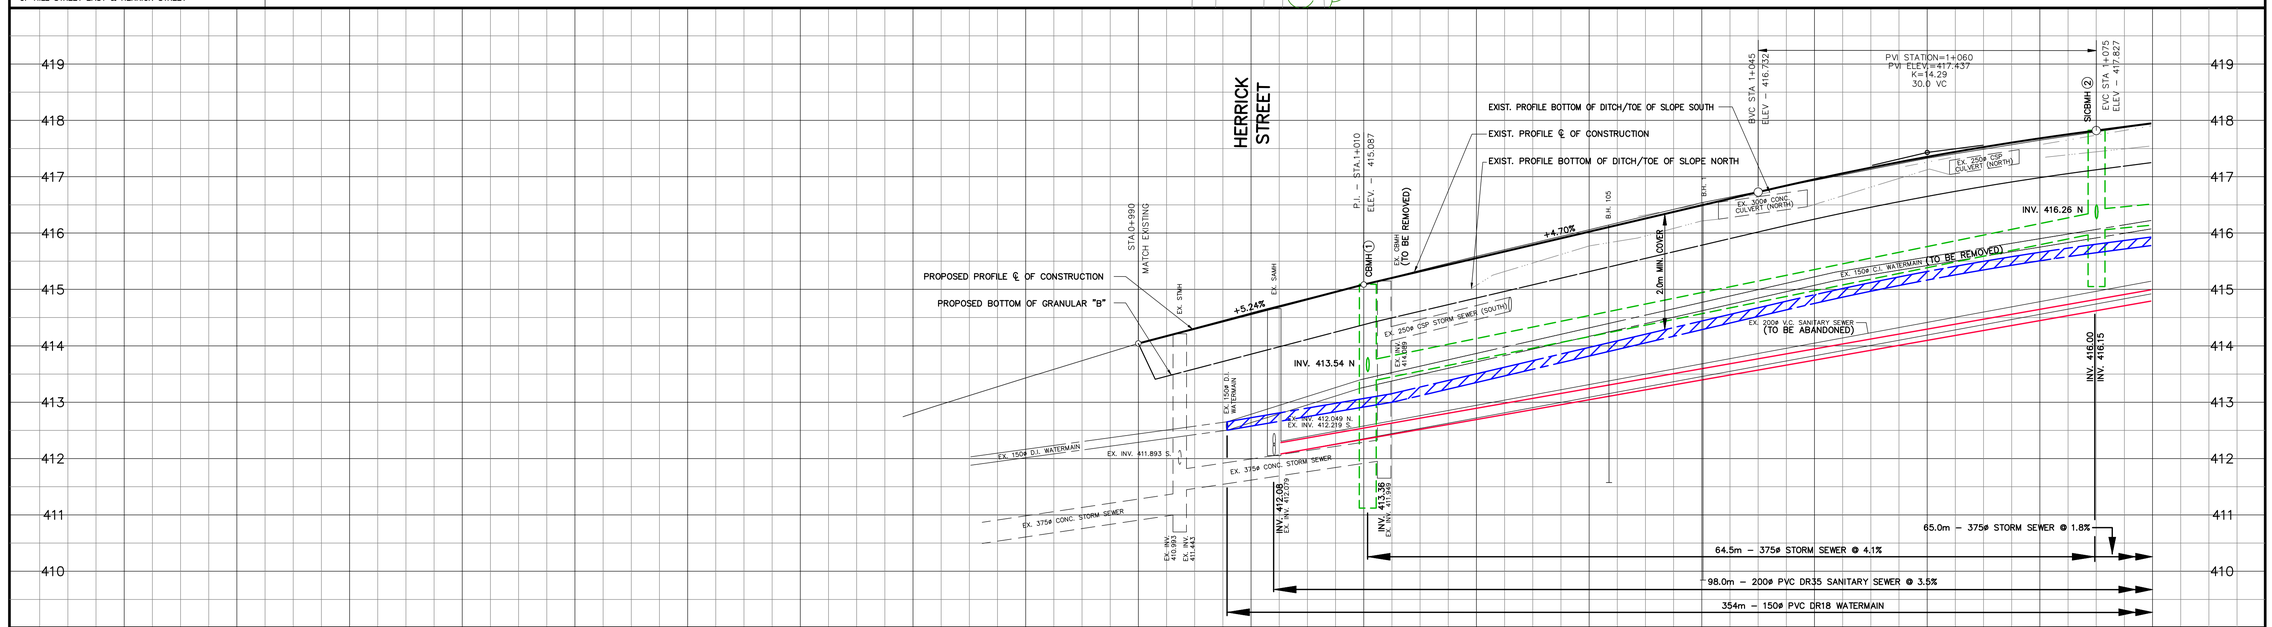

PRELIMINARY

PRELIMINARY

NOTES

THE LOCATION OF UTILITIES IS APPROXIMATE ONLY AND SHOULD BE DETERMINED BY CONSULTING THE MUNICIPAL AUTHORITIES AND UTILITY COMPANIES CONCERNED. THE CONTRACTOR SHALL PROVE THE LOCATION OF UTILITIES AND SHALL BE RESPONSIBLE FOR ADEQUATE PROTECTION AGAINST DAMAGE.

No	DATE	REVISION	INITIAL
1	XXX XXXX	XXXXX	X.X.X.

PRELIMINARY

RECONSTRUCTION OF
HILL STREET EAST
(FERGUS)

TOWNSHIP OF CENTRE WELLINGTON
1 MACDONALD SQUARE
ELORA, ONTARIO N0B 1S0

PLAN AND PROFILE
HERRICK STREET TO STA. 1+080

CONTRACT No	RFT-XX-XX
PROJECT No	M6462
DRAWN BY:	Z.M.vM./J.C.D.
CHECKED BY:	D.P.S.
APPROVED BY:	D.G.D.
DATE:	MAY 2024


TRITON ENGINEERING SERVICES LIMITED
Consulting Engineers

SCALE:
H: 1:250 V: 1:50 (24"x36")
H: 1:500 V: 1:100 (11"x17")
UNLESS OTHERWISE SHOWN

DRAWING NUMBER **01**

10/18/2024

R:\Centre Wellington\M6462A – Hill St E (Herrick-Gartshore), Fergus\CAD and Survey\M6462-PIC.dwg

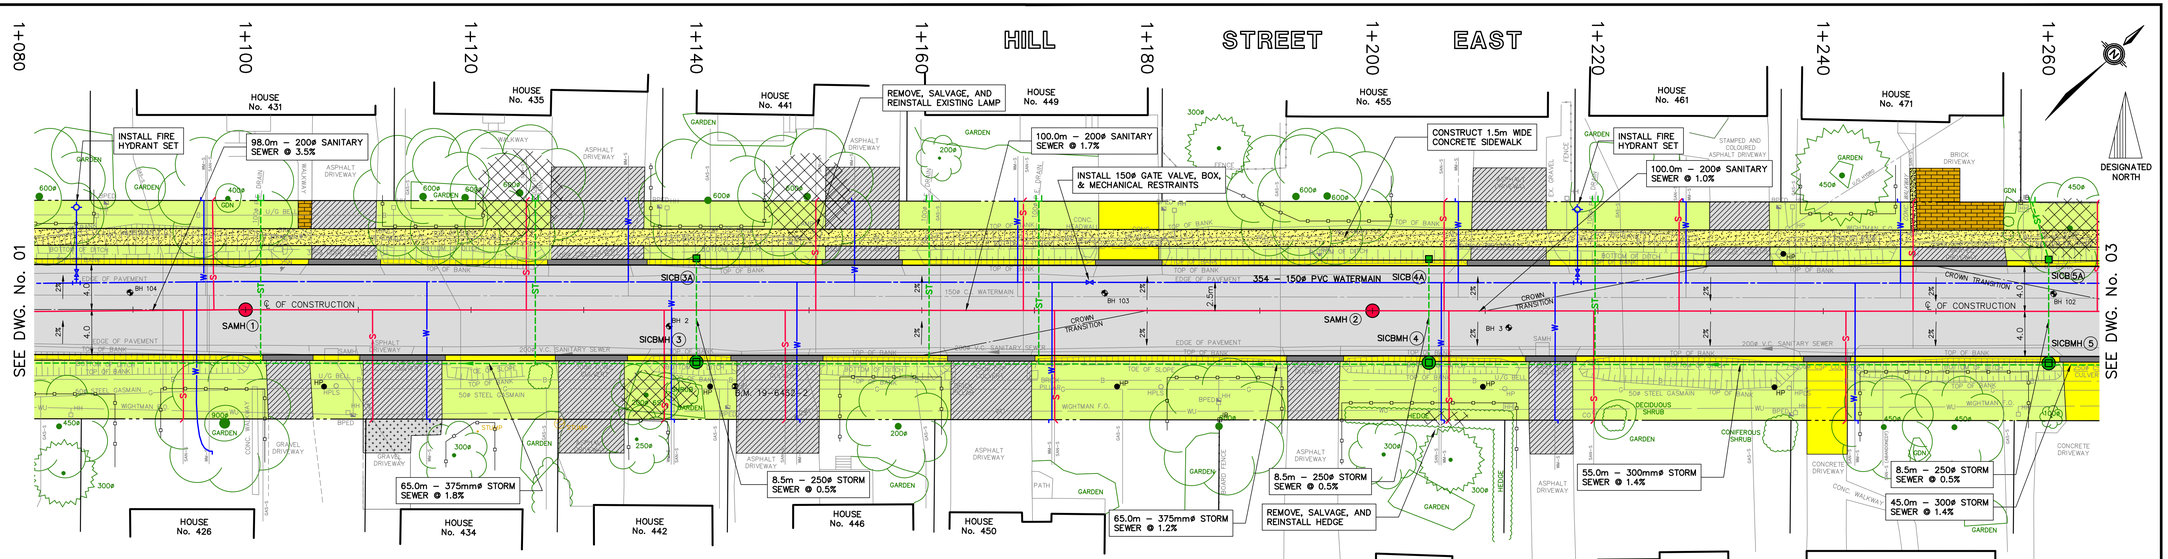

B.M. 19–6462–2 Elev. 419.892


NAIL & WASHERS IN NORTH FACE OF HP LOCATED ON THE SOUTH SIDE OF HILL STREET EAST, BETWEEN HOUSE No.'S 442 & 446

NOTES:

1. ALL EXISTING DRIVEWAY CULVERTS TO BE REMOVED (STA. 1+040 TO STA. 1+320) Lt. & Rt..
2. INSTALL NEW 25mm WATER SERVICE FROM NEW 150mm PVC WATERMAIN TO PROPERTY LINE AND CONNECT TO EXISTING FOR HOUSE No.'s 426, 431, 434, 435, 441, 442, 446, 449, 450, 454, 455, 461, 464, 471 AND 474 HILL ST. EAST.
3. INSTALL NEW 100mm SANITARY SERVICE FROM NEW 200mm PVC SANITARY SEWER TO PROPERTY LINE AND CONNECT TO EXSTING FOR HOUSE No.'s 426, 431, 434, 435, 441, 442, 446, 449, 450, 454, 455, 461, 464, 471 AND 474 HILL ST. EAST.
4. INSTALL NEW 100mm STORM SERVICE FROM NEW 375mm STORM SEWER TO PROPERTY LINE AND CONNECT TO EXISTING FOR HOUSE No's 431, 435, 449 (2), AND 461 HILL ST. EAST.
5. FOR TYPICAL ROAD CROSS SECTIONS, REFER TO DWG. No. 04.

LEGEND:

- BH 1 — BOREHOLE LOCATIONS TAKEN FROM GEOTECHNICAL INVESTIGATION PREPARED BY CMT ENGINEERING DATED AUGUST 19, 2019 PROJECT No. 14–071(b).R01
- BH 101 — BOREHOLE LOCATIONS TAKEN FROM SOIL CHARACTERIZATION REPORT PREPARED BY CMT ENGINEERING DATED NOVEMBER 22, 2023 PROJECT No. 23–558.R01
- 50mm HL3F, 150mm GRAN."A", 150mm GRAN."B"
- 150mm CONCRETE, 150mm GRAN."A"
- BRICK PAVERS, 30mm SAND BASE & 200mm GRAN 'A'
- 150mm GRAN. "A", 150mm GRAB, "B"
- DROP CURB
- TACTILE PLATE
- CLEAR & GRUB
- TREE PROTECTION ZONE
- PROPOSED SANITARY SERVICE
- PROPOSED WATER SERVICE
- PROPOSED STORM SERVICE
- HP — PROPOSED HYDRO POLE LOCATION (BY OTHERS PRIOR TO CONSTRUCTION)

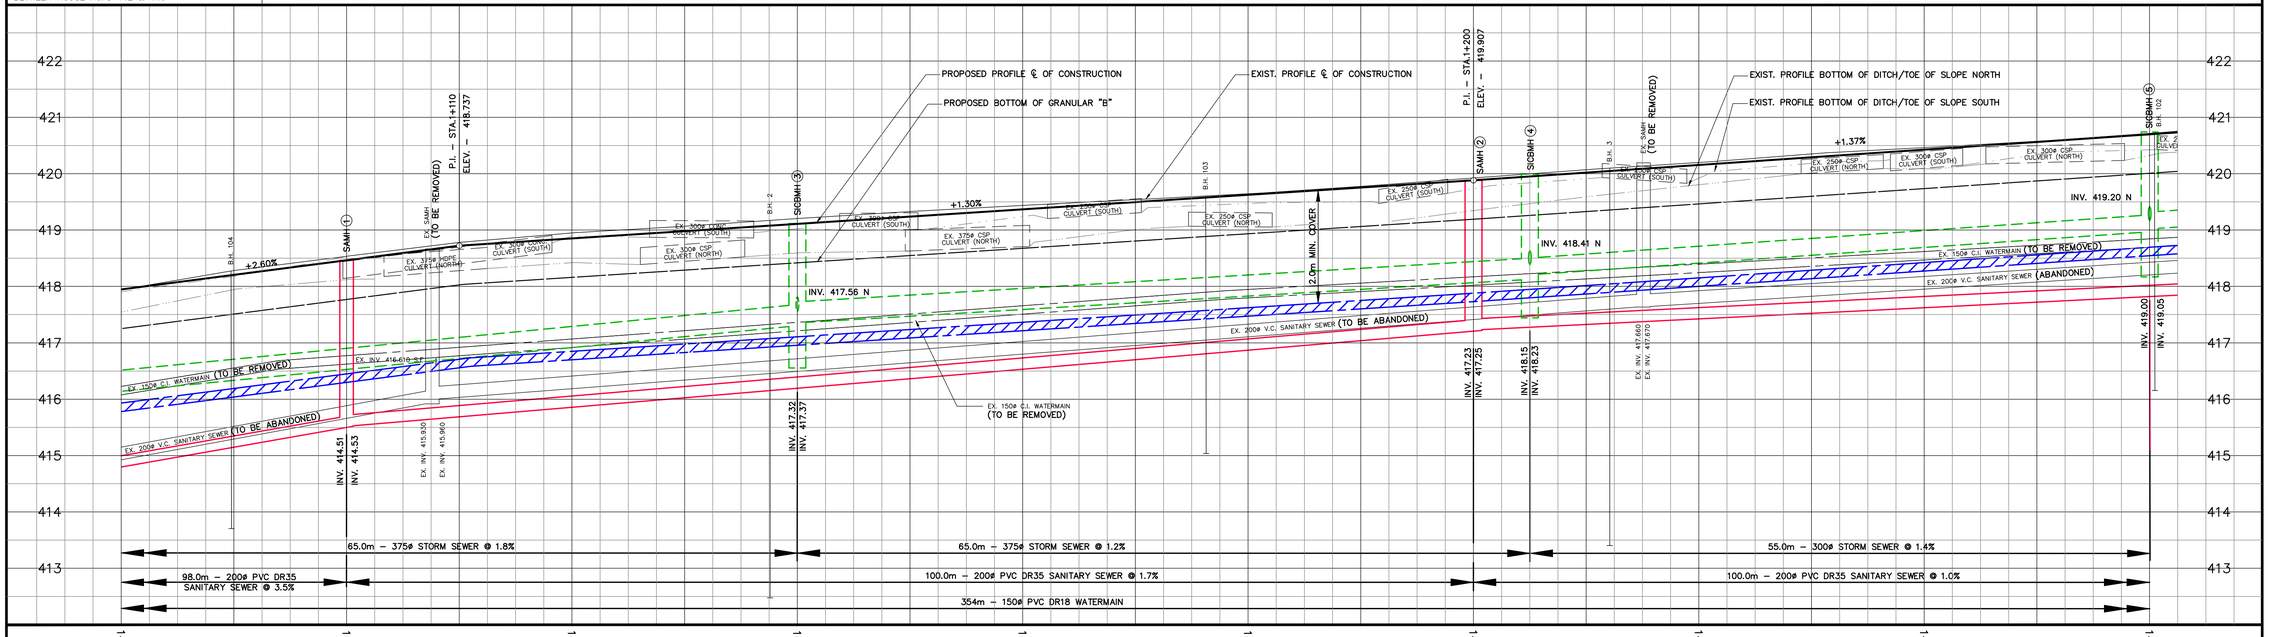

PRELIMINARY

NOTES

THE LOCATION OF UTILITIES IS APPROXIMATE ONLY AND SHOULD BE DETERMINED BY CONSULTING THE MUNICIPAL AUTHORITIES AND UTILITY COMPANIES CONCERNED. THE CONTRACTOR SHALL PROVE THE LOCATION OF UTILITIES AND SHALL BE RESPONSIBLE FOR ADEQUATE PROTECTION AGAINST DAMAGE.

No	DATE	REVISION	INITIAL
1	XXX XXXX	XXXXX	X.X.X.

PRELIMINARY

RECONSTRUCTION OF

HILL STREET EAST

(FERGUS)

TOWNSHIP OF CENTRE WELLINGTON
1 MACDONALD SQUARE
ELORA, ONTARIO N0B 1S0

PLAN AND PROFILE
STA. 1+080 TO STA. 1+260

CONTRACT No	RFT–XX–XX
PROJECT No	M6462
DRAWN BY:	Z.M./M./J.C.D.
CHECKED BY:	D.P.S.
APPROVED BY:	D.G.D.
DATE:	MAY 2024


TRITON ENGINEERING SERVICES LIMITED
Consulting Engineers

SCALE:
H: 1: 250 (24"x36") V: 1: 50
H: 1: 500 (11"x17") V: 1: 100
UNLESS OTHERWISE SHOWN

DRAWING NUMBER 02

10/18/2024

R:\Centre Wellington\M6462A – Hill St E (Herrick–Gartshore), Fergus\CAD and Survey\M6462–PIC.dwg

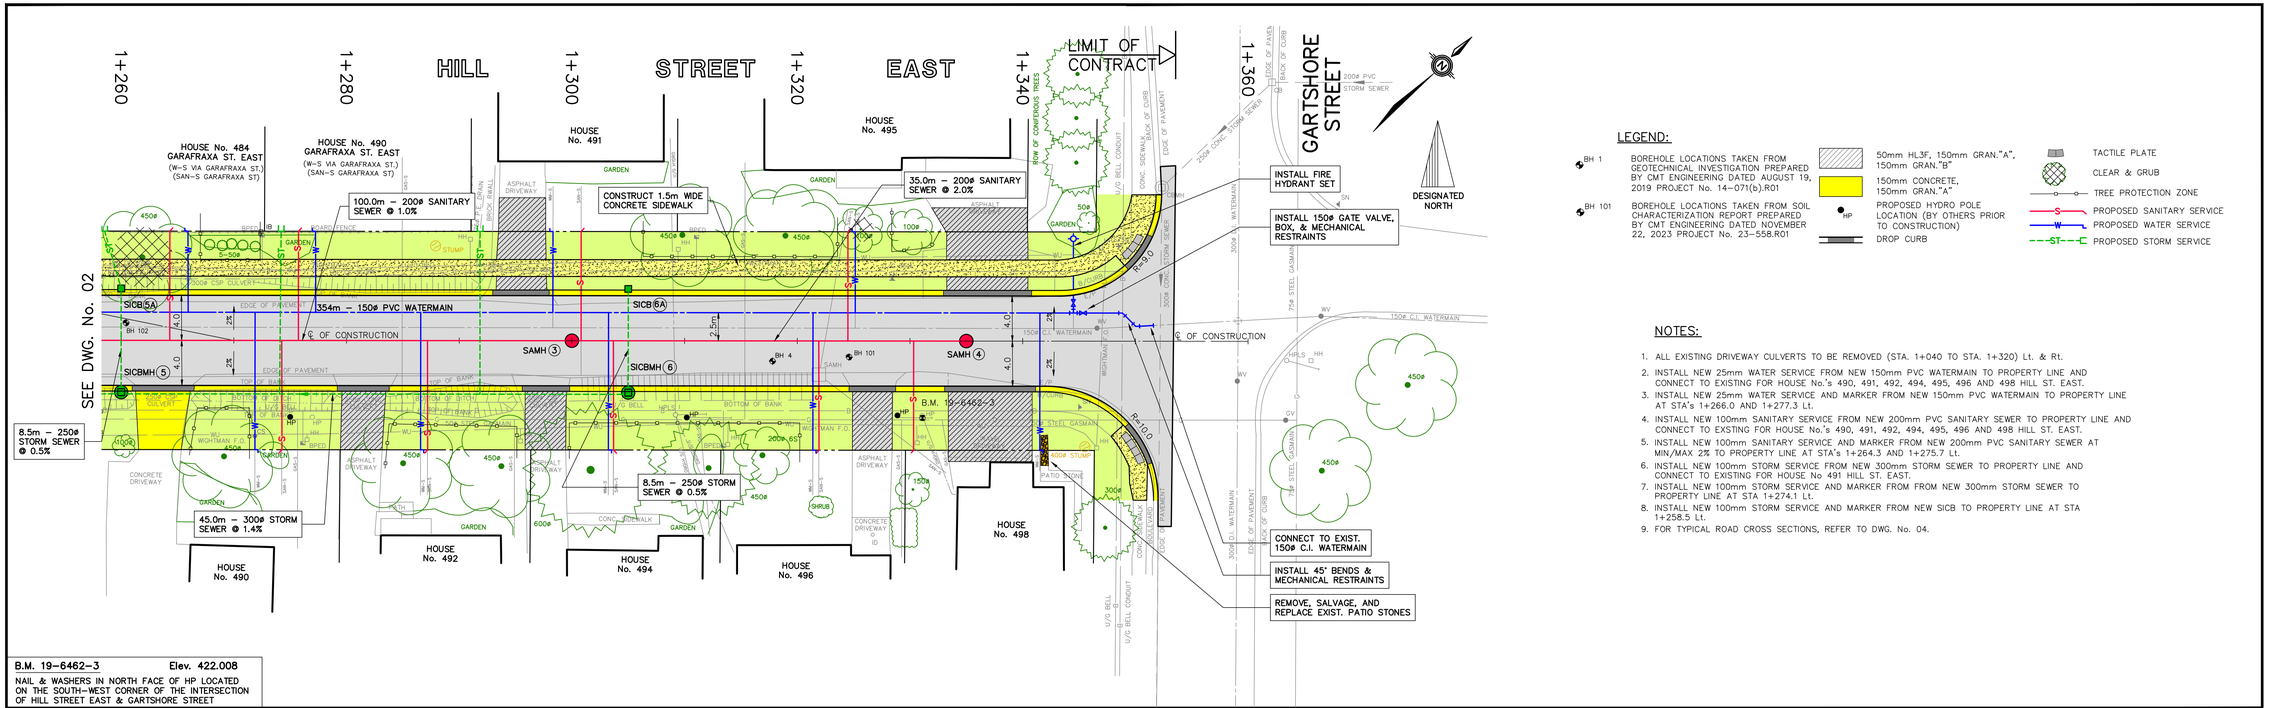


LEGEND:

- BH 1 — BOREHOLE LOCATIONS TAKEN FROM GEOTECHNICAL INVESTIGATION PREPARED BY CMT ENGINEERING DATED AUGUST 19, 2019 PROJECT No. 14-071(b).R01
- BH 101 — BOREHOLE LOCATIONS TAKEN FROM SOIL CHARACTERIZATION REPORT PREPARED BY CMT ENGINEERING DATED NOVEMBER 22, 2023 PROJECT No. 23-558.R01
- 50mm HL3F, 150mm GRAN."A", 150mm GRAN."B"
- 150mm CONCRETE, 150mm GRAN."A"
- HP — PROPOSED HYDRO POLE LOCATION (BY OTHERS PRIOR TO CONSTRUCTION)
- DROP CURB
- TACTILE PLATE
- CLEAR & GRUB
- TREE PROTECTION ZONE
- -S- PROPOSED SANITARY SERVICE
- -W- PROPOSED WATER SERVICE
- -ST- PROPOSED STORM SERVICE

NOTES:

1. ALL EXISTING DRIVEWAY CULVERTS TO BE REMOVED (STA. 1+040 TO STA. 1+320) Lt. & Rt.
2. INSTALL NEW 25mm WATER SERVICE FROM NEW 150mm PVC WATERMAIN TO PROPERTY LINE AND CONNECT TO EXISTING FOR HOUSE No.'s 490, 491, 492, 494, 495, 496 AND 498 HILL ST. EAST.
3. INSTALL NEW 25mm WATER SERVICE AND MARKER FROM NEW 150mm PVC WATERMAIN TO PROPERTY LINE AT STA's 1+266.0 AND 1+277.3 Lt.
4. INSTALL NEW 100mm SANITARY SERVICE FROM NEW 200mm PVC SANITARY SEWER TO PROPERTY LINE AND CONNECT TO EXSTING FOR HOUSE No.'s 490, 491, 492, 494, 495, 496 AND 498 HILL ST. EAST.
5. INSTALL NEW 100mm SANITARY SERVICE AND MARKER FROM NEW 200mm PVC SANITARY SEWER AT MIN./MAX 2% TO PROPERTY LINE AT STA's 1+264.3 AND 1+275.7 Lt.
6. INSTALL NEW 100mm STORM SERVICE FROM NEW 300mm STORM SEWER TO PROPERTY LINE AND CONNECT TO EXISTING FOR HOUSE No 491 HILL ST. EAST.
7. INSTALL NEW 100mm STORM SERVICE AND MARKER FROM FROM NEW 300mm STORM SEWER TO PROPERTY LINE AT STA 1+274.1 Lt.
8. INSTALL NEW 100mm STORM SERVICE AND MARKER FROM NEW SICB TO PROPERTY LINE AT STA 1+258.5 Lt.
9. FOR TYPICAL ROAD CROSS SECTIONS, REFER TO DWG. No. 04.

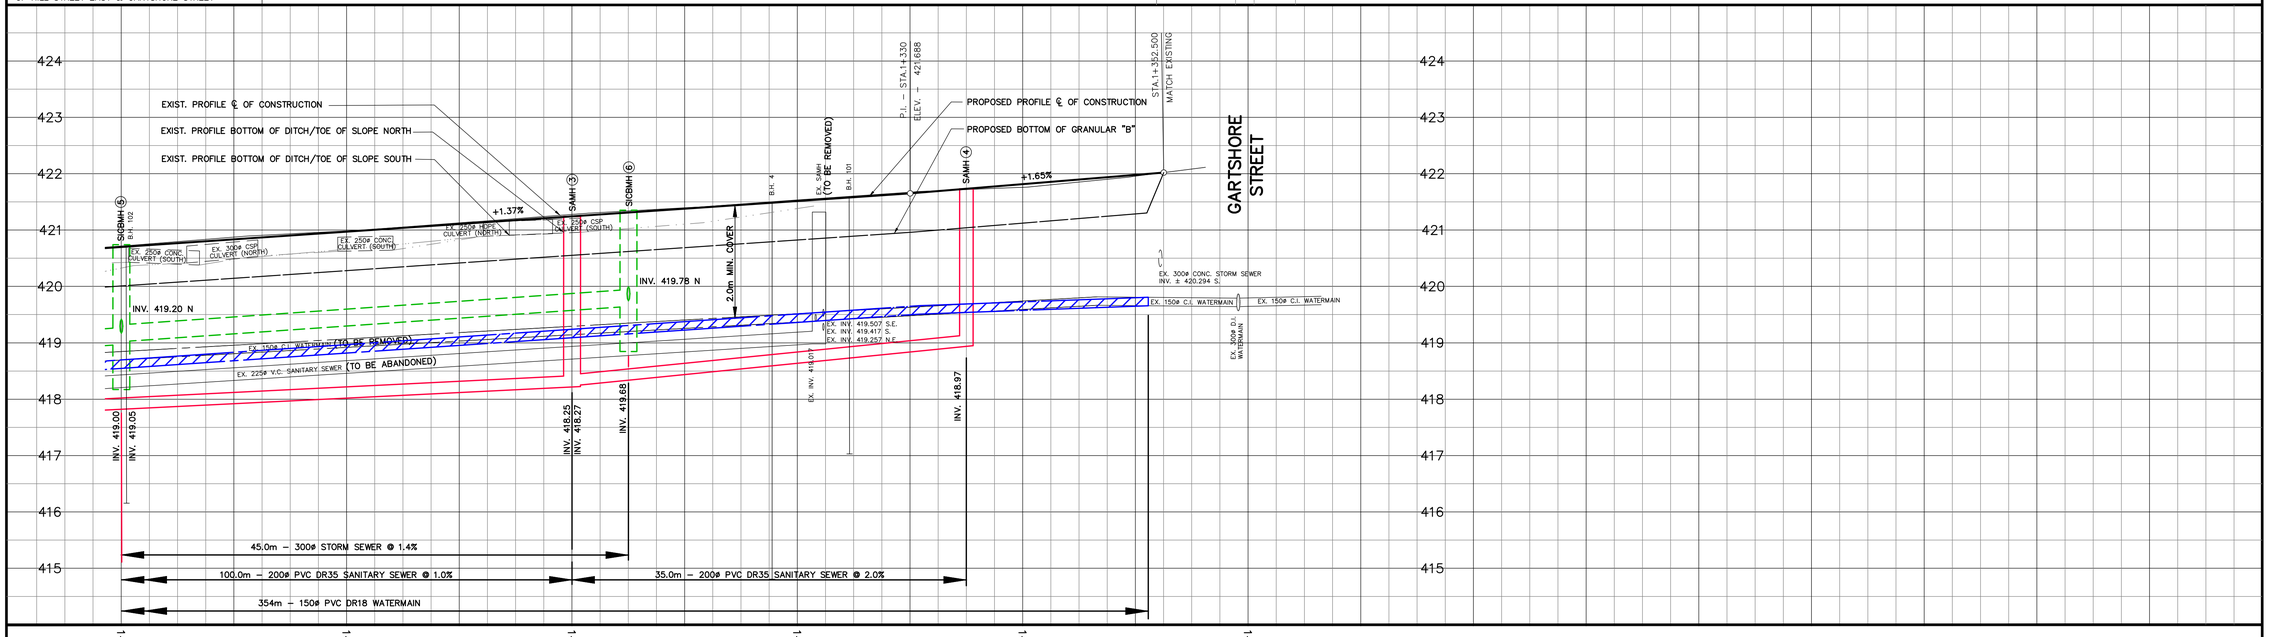

PRELIMINARY

PRELIMINARY

NOTES

THE LOCATION OF UTILITIES IS APPROXIMATE ONLY AND SHOULD BE DETERMINED BY CONSULTING THE MUNICIPAL AUTHORITIES AND UTILITY COMPANIES CONCERNED. THE CONTRACTOR SHALL PROVE THE LOCATION OF UTILITIES AND SHALL BE RESPONSIBLE FOR ADEQUATE PROTECTION AGAINST DAMAGE.

No	DATE	REVISION	INITIAL
1	XXX XXXX	XXXXX	X.X.X.

PRELIMINARY

RECONSTRUCTION OF
HILL STREET EAST
(FERGUS)

TOWNSHIP OF CENTRE WELLINGTON
1 MACDONALD SQUARE
ELORA, ONTARIO N0B 1S0

PLAN AND PROFILE
STA. 1+260 TO GARTSHORE STREET

CONTRACT No	RFT-XX-XX
PROJECT No	M6462
DRAWN BY:	Z.M./M./J.C.D.
CHECKED BY:	D.P.S.
APPROVED BY:	D.G.D.
DATE:	MAY 2024


TRITON ENGINEERING SERVICES LIMITED
Consulting Engineers

SCALE:
H: 1:250 V: 1:50 (24"x36")
H: 1:500 V: 1:100 (11"x17")
UNLESS OTHERWISE SHOWN


DRAWING NUMBER **03**

10/18/2024


R:\Centre Wellington\M6462A – Hill St E (Herrick-Gartshore), Fergus\CAD and Survey\M6462-PIC.dwg

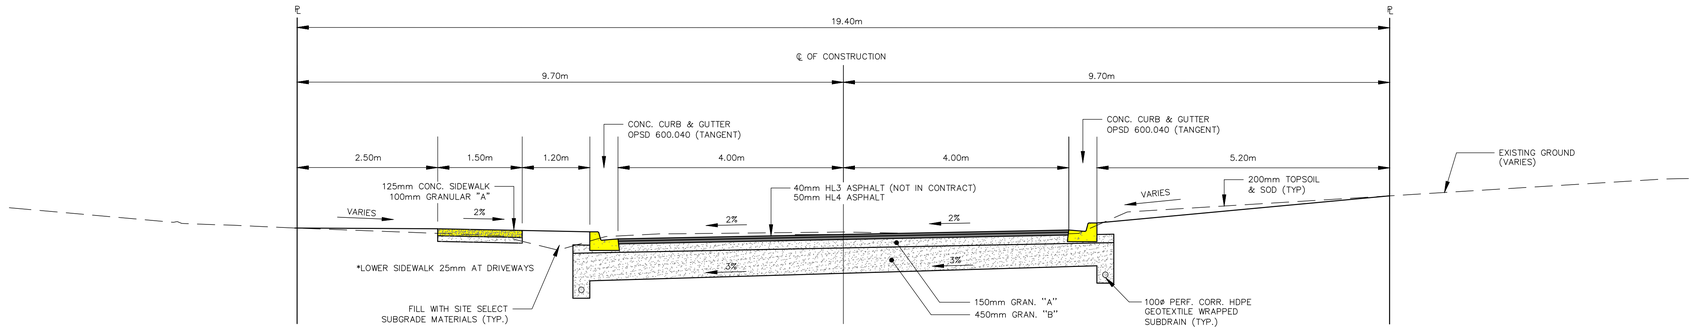

TYPICAL ROAD SECTION – HILL STREET EAST
STA. 1+040 TO STA. 1+160

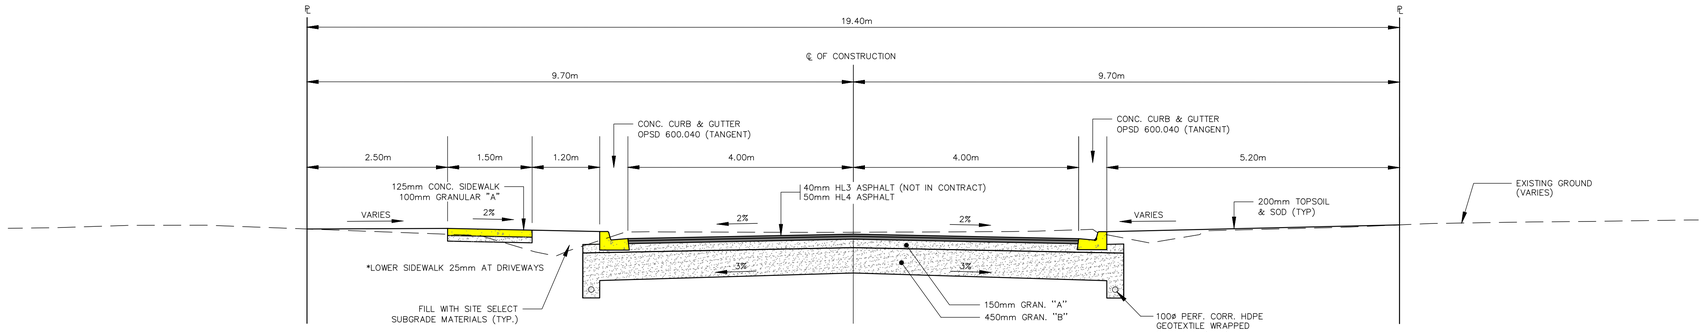

TYPICAL ROAD SECTION – HILL STREET EAST
STA. 1+180 TO STA. 1+210
STA. 1+270 TO GARTSHORE STREET

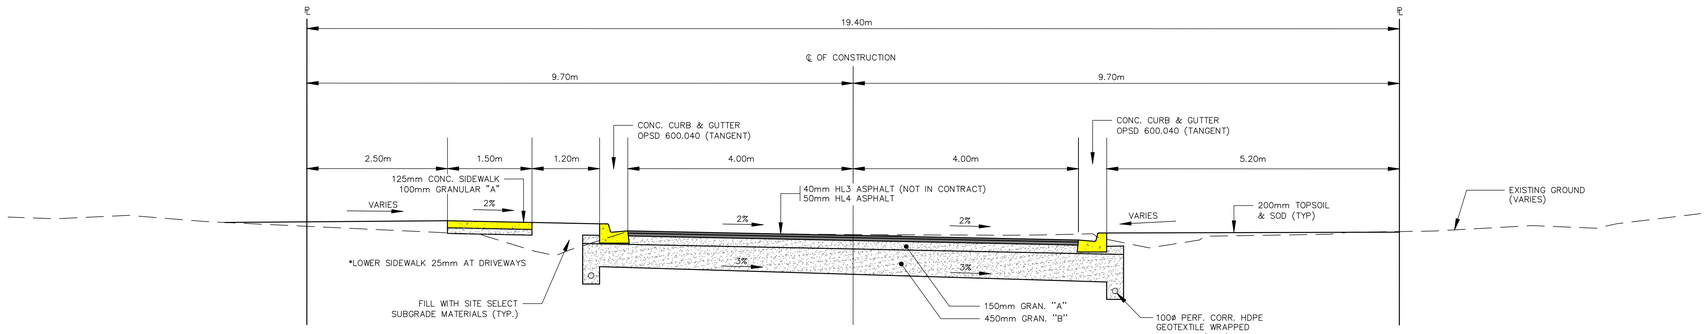

TYPICAL ROAD SECTION – HILL STREET EAST
STA. 1+230 TO STA. 1+250

PRELIMINARY

PRELIMINARY

NOTES

THE LOCATION OF UTILITIES IS APPROXIMATE ONLY AND SHOULD BE DETERMINED BY CONSULTING THE MUNICIPAL AUTHORITIES AND UTILITY COMPANIES CONCERNED. THE CONTRACTOR SHALL PROVE THE LOCATION OF UTILITIES AND SHALL BE RESPONSIBLE FOR ADEQUATE PROTECTION AGAINST DAMAGE.

No	DATE	REVISION	INITIAL
1	XXX XXXX	XXXXX	X.X.X.

PRELIMINARY

RECONSTRUCTION OF
HILL STREET EAST
(FERGUS)

TOWNSHIP OF CENTRE WELLINGTON
1 MACDONALD SQUARE
ELORA, ONTARIO N0B 1S0

TYPICAL SECTIONS

CONTRACT No	RFT-XX-XX
PROJECT No	M6462
DRAWN BY:	Z.M.vM
CHECKED BY:	D.P.S.
APPROVED BY:	D.G.D.
DATE:	SEPT 2024

TRITON ENGINEERING SERVICES LIMITED
Consulting Engineers

SCALE:
H: 1: 250 (24"x36") H: 1: 500 (11"x17")
UNLESS OTHERWISE SHOWN

DRAWING NUMBER **04**

10/17/2024

R:\Centre Wellington\M6462A – Hill St E (Herrick–Gartshore), Fergus\CAD and Survey\M6462–PIC.dwg