RECONSTRUCTION OF ST. DAVID STREET NORTH
(TOWNSHIP OF CENTRE WELLINGTON)

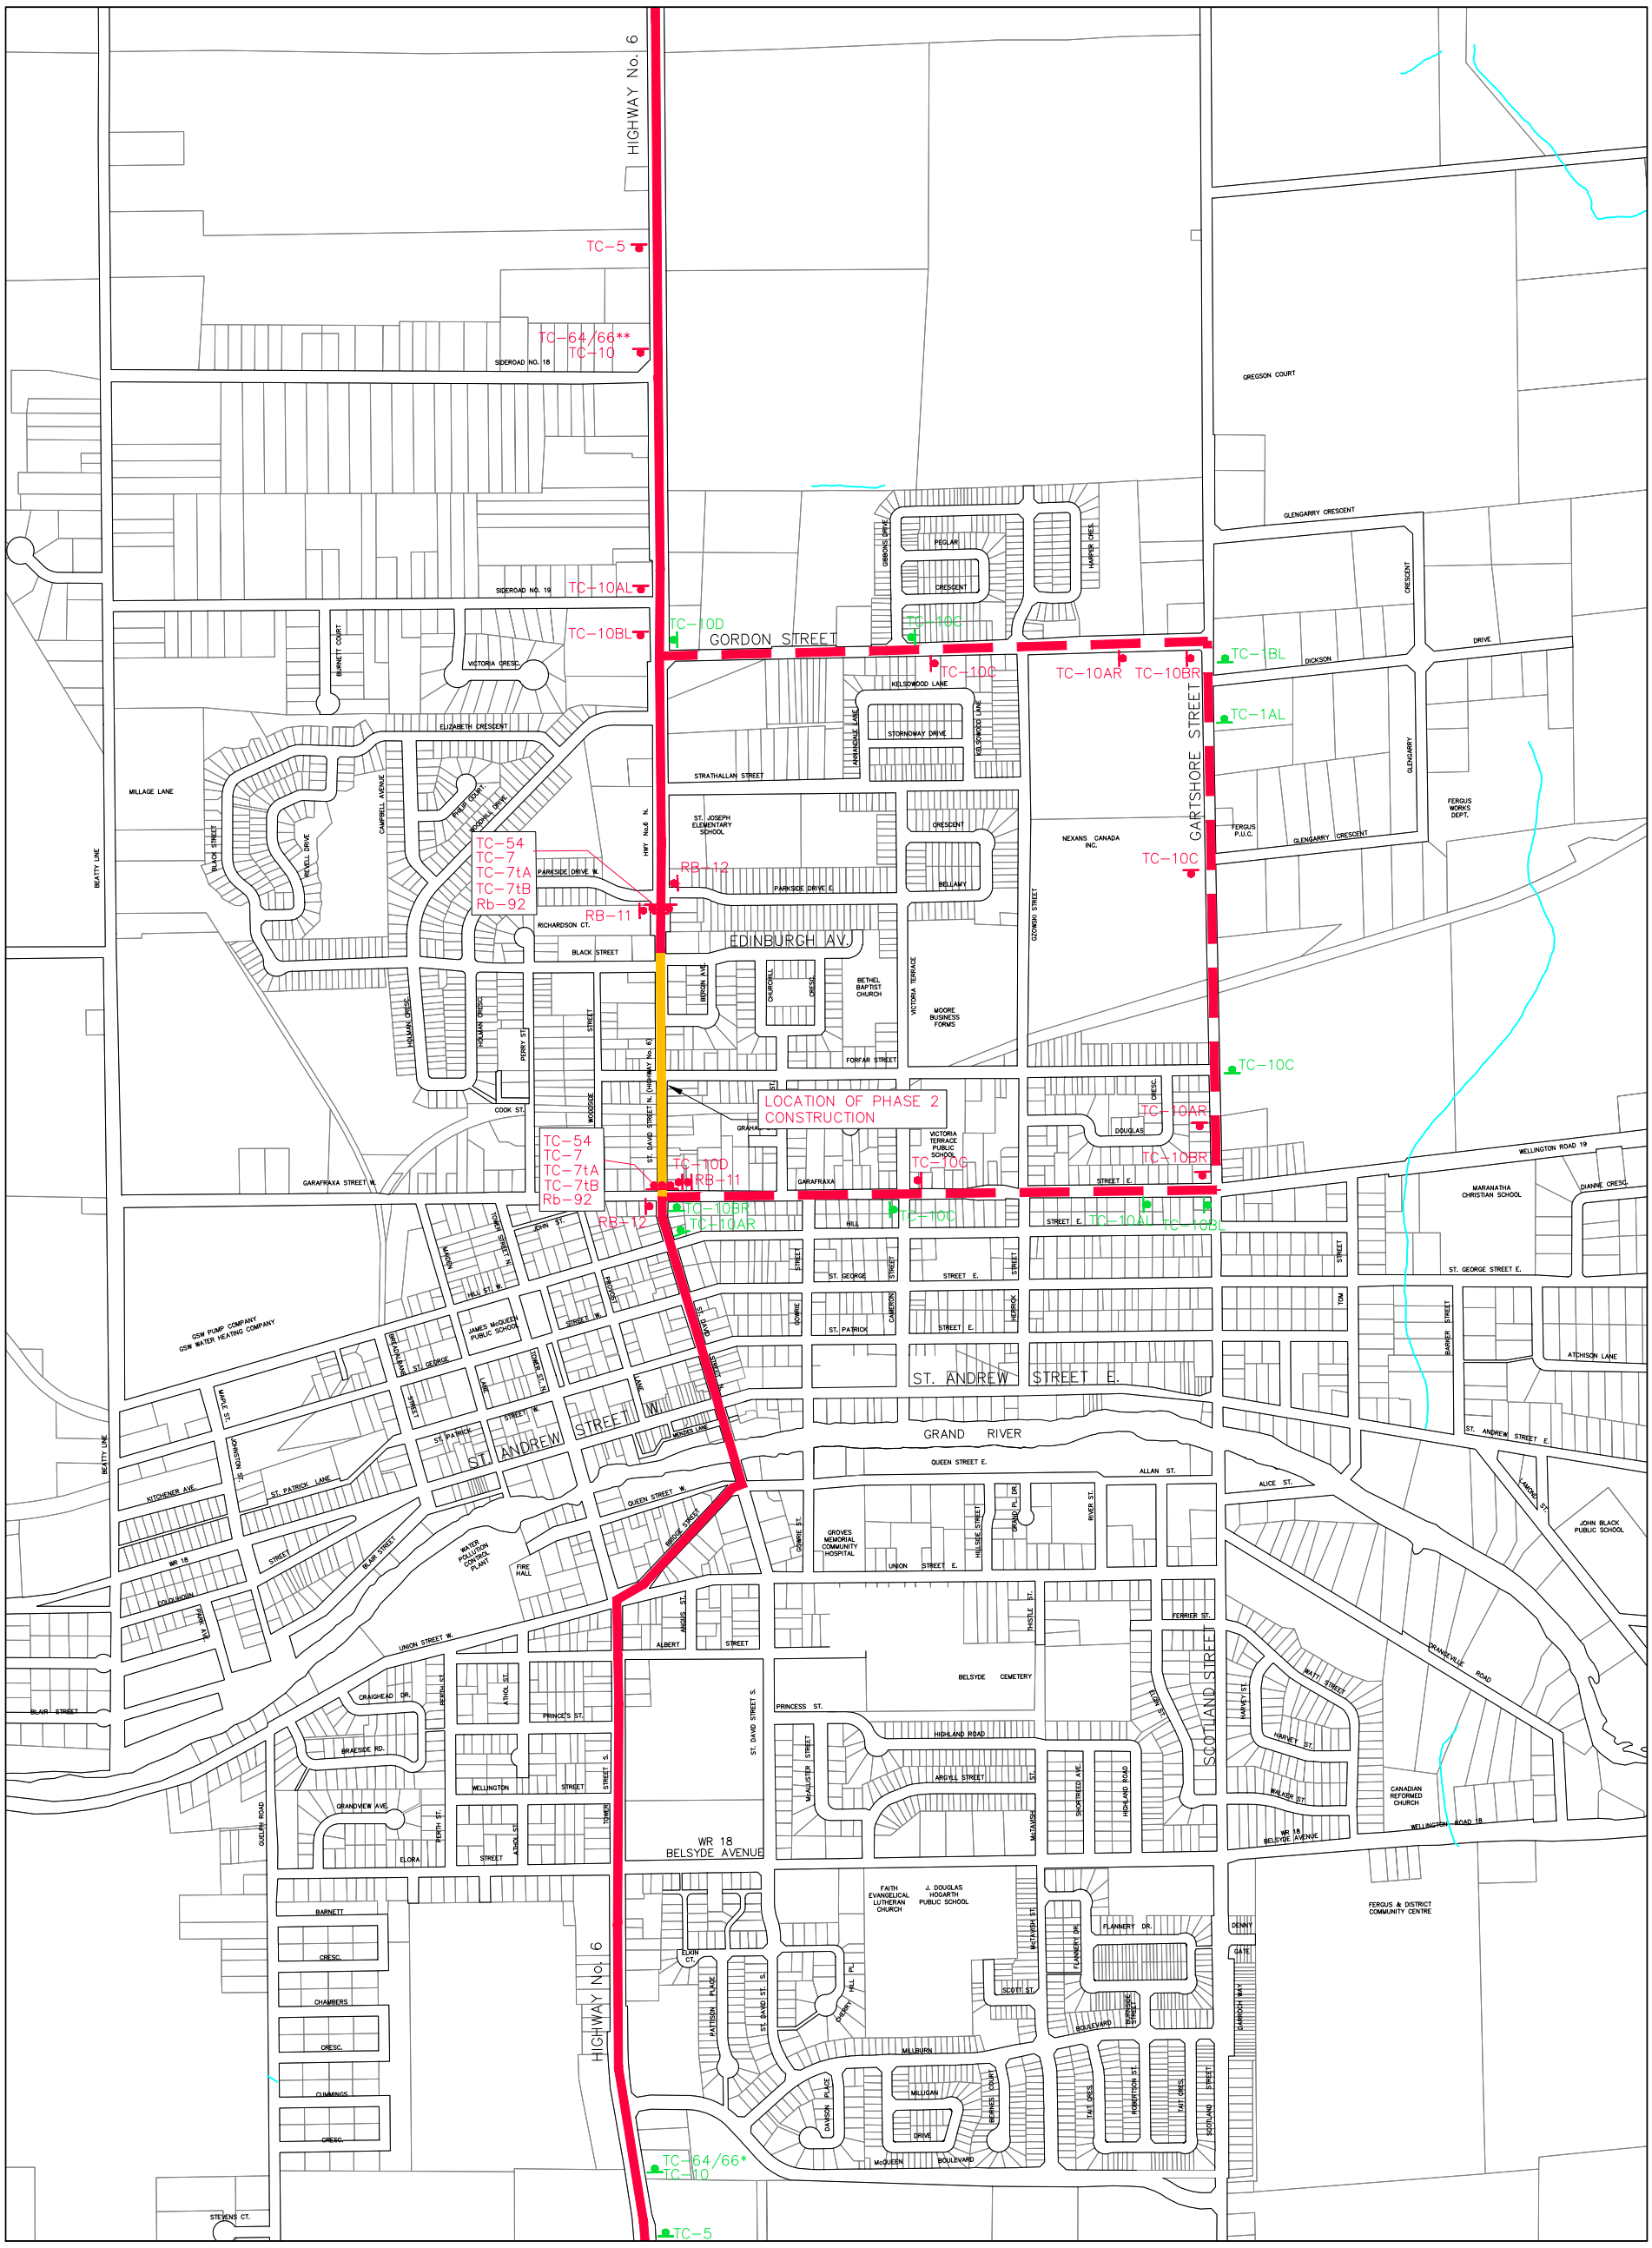

NOTES:

TC-64/66* – ALL HIGHWAY No. 6 NORTHBOUND TRAFFIC FOLLOW D1

TC-64/66** – ALL HIGHWAY No. 6 SOUTHBOUND TRAFFIC FOLLOW D1

HIGHWAY No. 6

HIGHWAY No. 6 PHASE 2 CONSTRUCTION

HIGHWAY No. 6 DETOUR

INTERNAL TRAFFIC/DETOUR PLAN- (D-1)
HIGHWAY No. 6
RECONSTRUCTION OF ST. DAVID STREET NORTH
(FERGUS)
SK-2

M6148
MARCH 2025
Rev. 2

TRITON ENGINEERING SERVICES LIMITED
Consulting Engineers
Fergus, Ontario

N.T.S.