RP-00026
RP-00032
RP-00031
RP-00007
RP-00006
OG-00007
RP-00024
OG-00006
RP-00029
BEATTY LN N
SIDE RD 19
ELIZABETH CR
WOODHILL DR
ST DAVID ST N
PARKSIDE DR E
GZOWSKI ST
GARTSHORE ST
GORDON ST
BLACK ST
VICTORIA TR
Fergus
007 and 008
GARAFRAXA ST W
GARAFRAXA ST E
BEATTY LN N
HILL ST W
TOWER ST N
ST DAVID ST N (HWY 6)
ST GEORGE ST E
ST ANDREW ST'E
ST ANDREW ST E
Grand River
110
111
112
113
114
117
115
041
015
051
040
006
003
042
004
059
002
106

LEGEND

- MUNICIPAL BOUNDARY
- STUDY AREA
- PARCEL FABRIC
- RAIL ROAD
- WATERCOURSE
- MUNICIPAL DRAIN
- EDGE OF WATER
- WETLAND
- CONTOUR (1m)
- STORM SEWER
- 21 — OUTFALL AND REFERENCE ID# (TOWNSHIP GIS)
- 110 — OUTFALL AND REFERENCE ID# (ADDITIONAL IDENTFIED BY WSP)
- 105 — NETWORK BOUNDARY AND REFERENCE ID#
- RP-00013 — RETENTION POND AND REFERENCE ID#
- STORMWATER MANAGEMENT AREA
- OG-00013 — OIL/GRIT SEPARATOR AND REFERENCE ID#
- LIMITS OF AREA WITH WATER QUALITY CONTROL

SCALE VALID ONLY FOR 24"x36" VERSION

CENTRE WELLINGTON STORMWATER MASTER PLAN

TOWNSHIP OF CENTRE WELLINGTON

STORMWATER MANAGEMENT WATER QUALITY CONTROL


(FERGUS NORTH)

Scale 1:5000 (0 50 100 200)

Consultant File No. WW22011069

Figure No. 10B

Plotted: 2024-03-05
Last Saved: 2024-02-28
Plotted By: wds_richard.bartolo
Last Saved By: wds_richard.bartolo
Path: D:\PROJECT\2022\WW22011069 - Wellington SWM MP\14 CAD\CIV\WKS\WR\PROJ\2024-02\Fig10BC SWM-WQ(Fergus).dwg

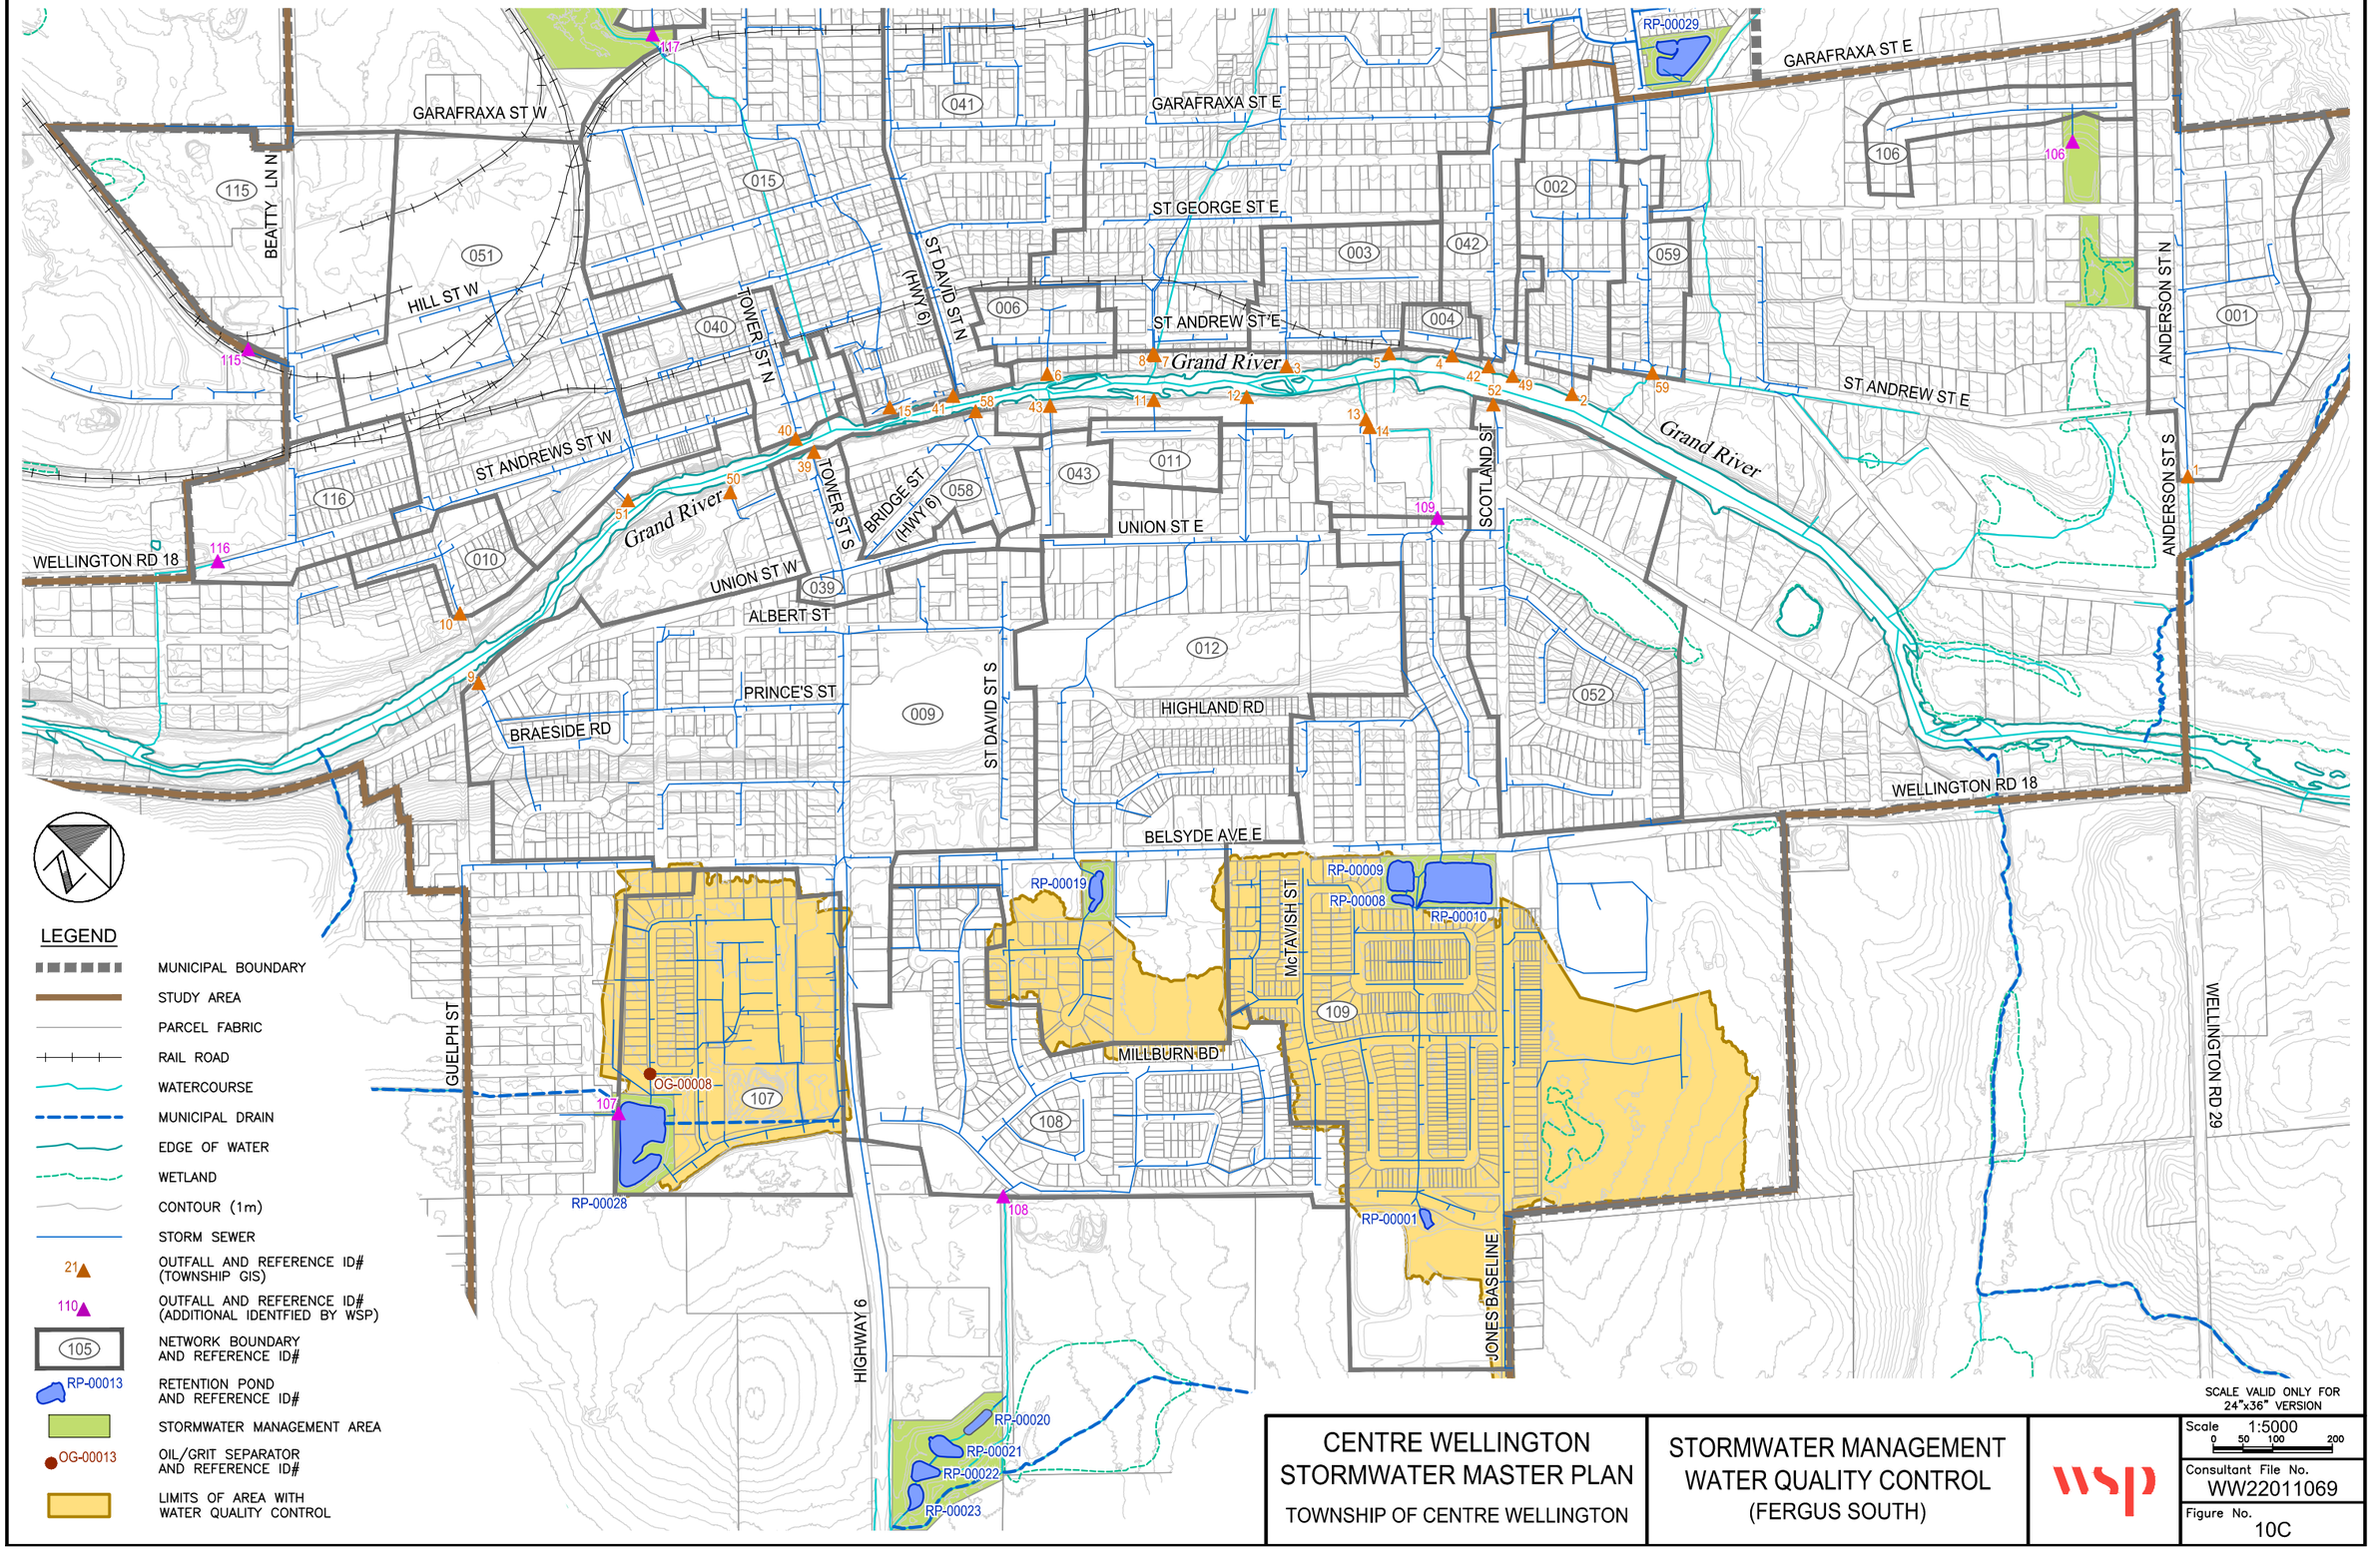

SCALE VALID ONLY FOR 24"x36" VERSION

CENTRE WELLINGTON STORMWATER MASTER PLAN

TOWNSHIP OF CENTRE WELLINGTON

STORMWATER MANAGEMENT WATER QUALITY CONTROL (FERGUS SOUTH)

Scale 1:5000 (0 50 100 200)

Consultant File No. WW22011069

Figure No. 10C

Plotted: 2024-03-18
Last Saved: 2024-03-18
Plotted By: wds_richard.bartolo
Last Saved By: wds_richard.bartolo
Path: D:\PROJECT\2022\WW22011069 - Wellington SWM MP\14 CAD\CIV\WKS\WR\PROJ\2024-02\Fig10BC SWM-WQ(Fergus).dwg