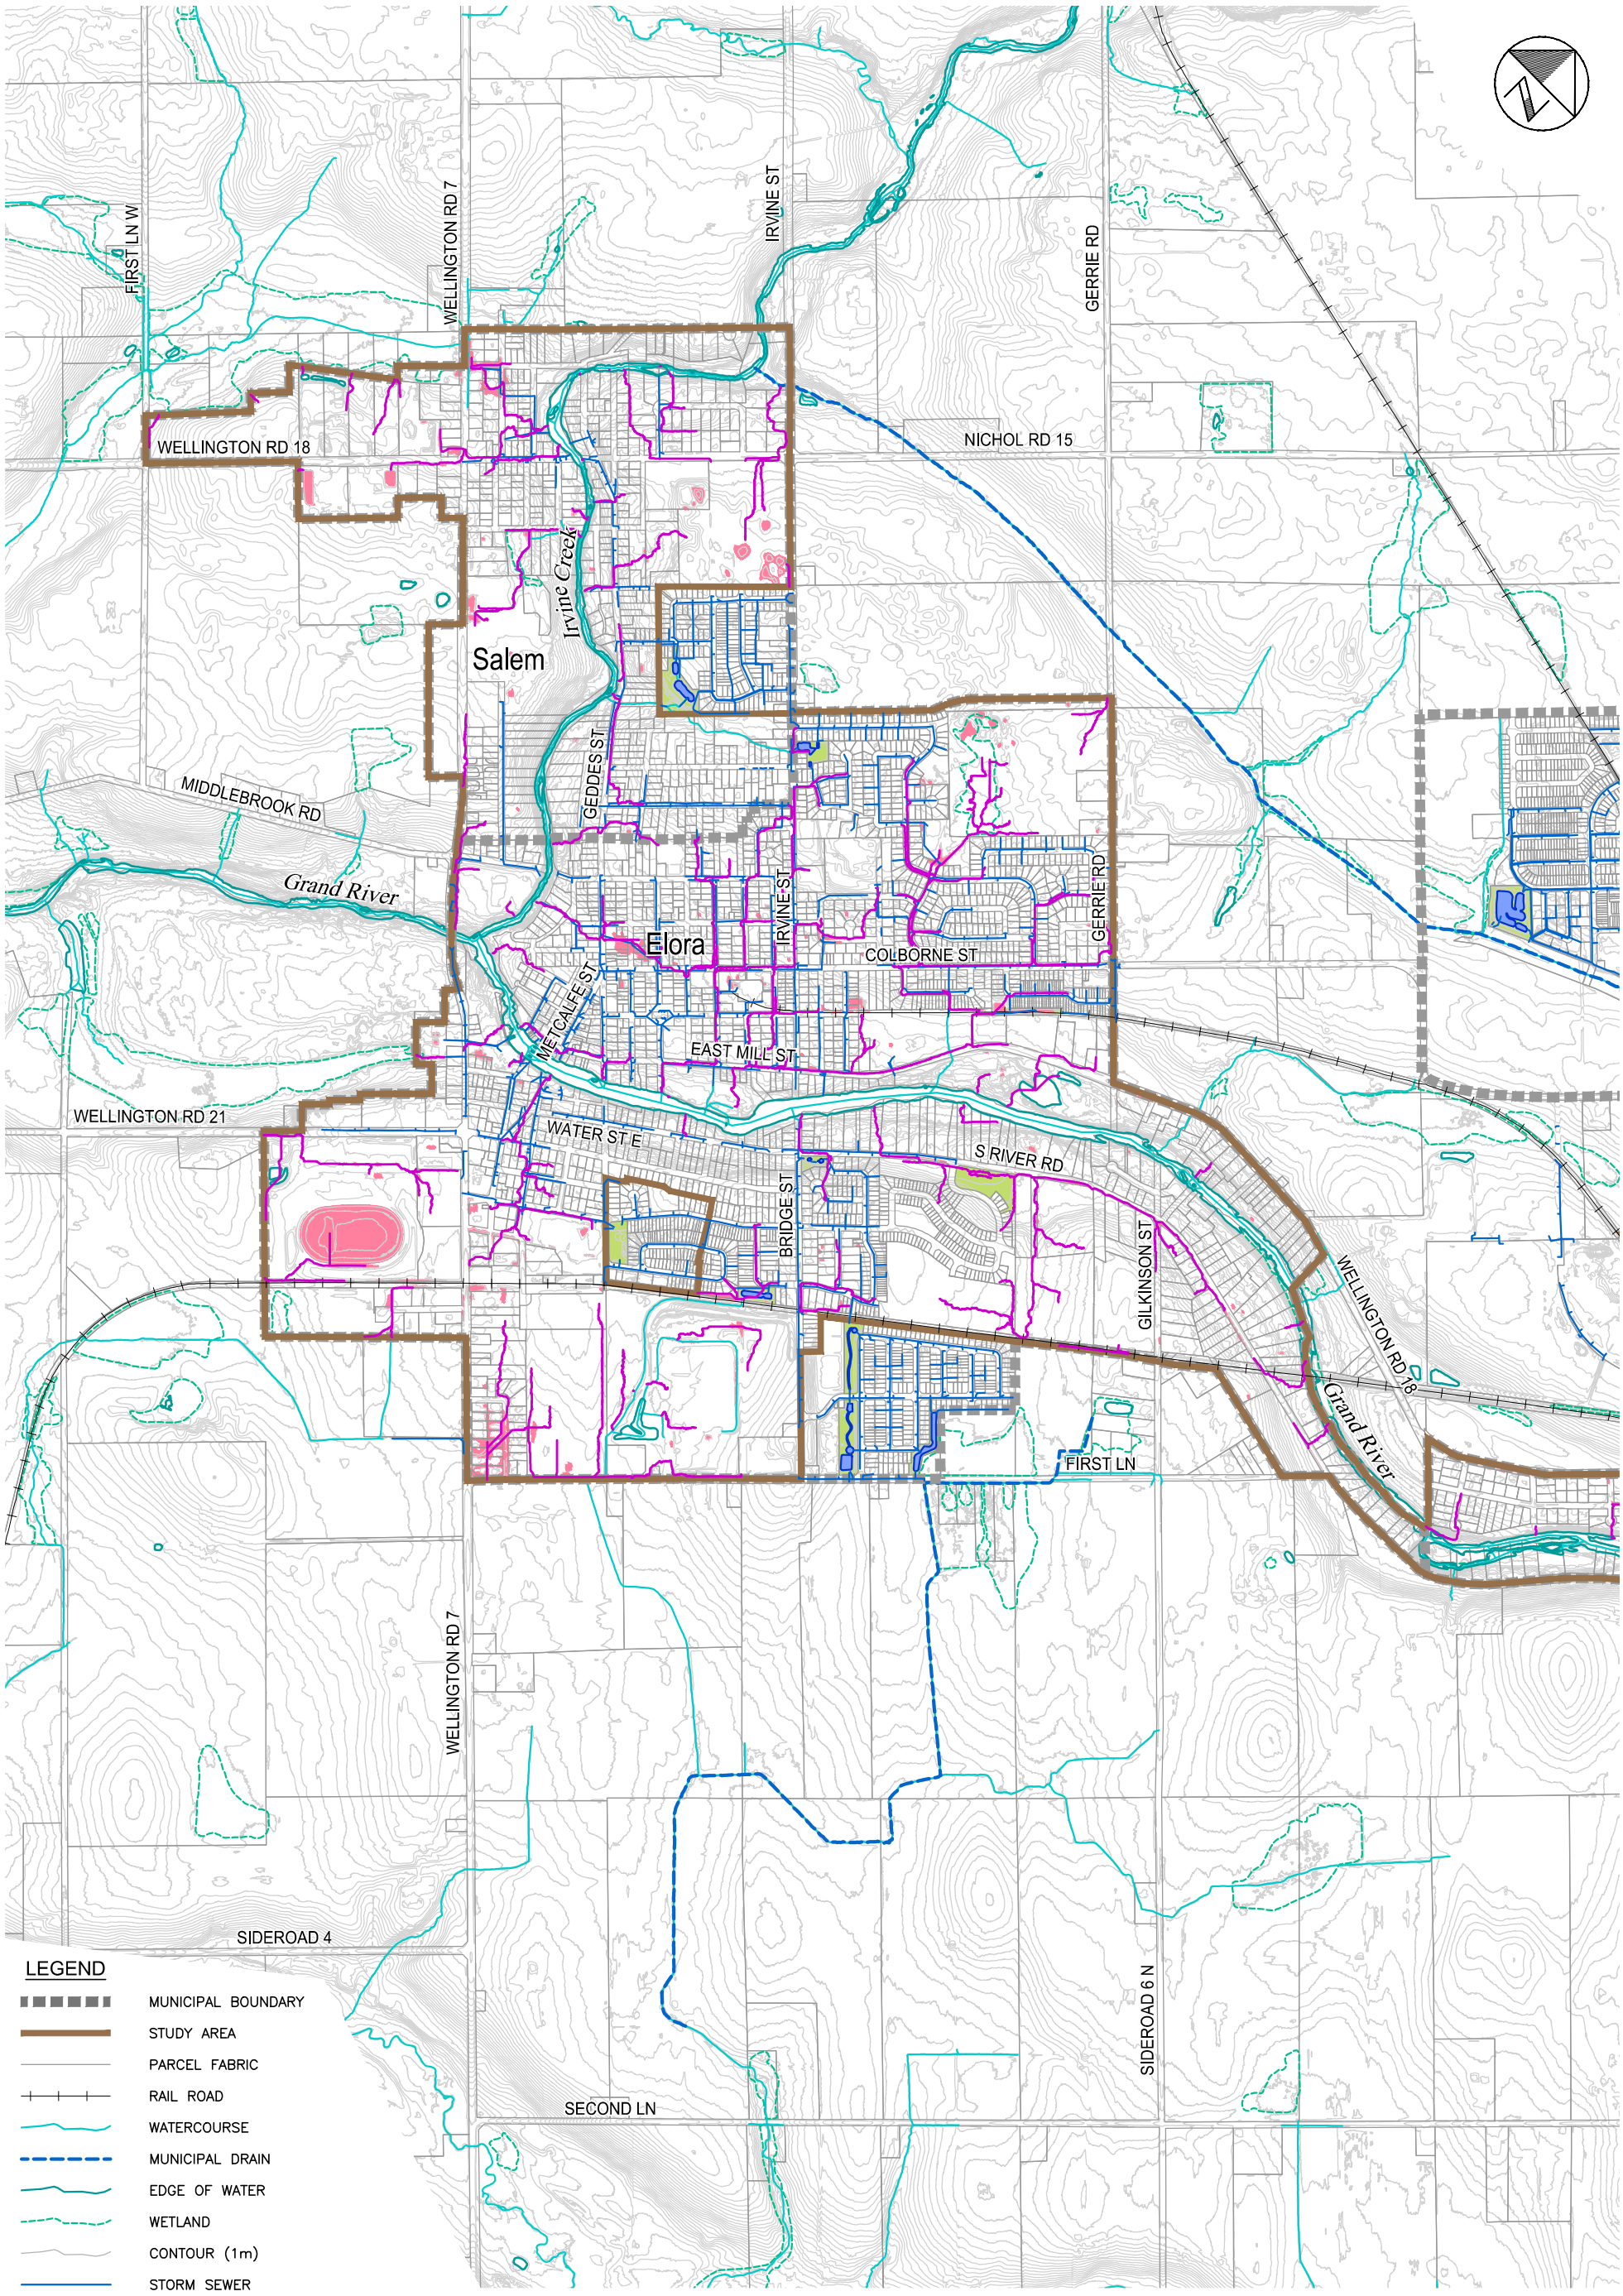


SCALE VALID ONLY FOR 24"x36" VERSION

CENTRE WELLINGTON STORMWATER MASTER PLAN

TOWNSHIP OF CENTRE WELLINGTON

DEPRESSIONS AND OVERLAND FLOW (ELORA / SALEM)


wsp

Scale 1:10000
0 100 200 400

Consultant File No.
WW22011069

Figure No.
4A

Last Saved: 2024-02-02 Last Saved By: wds_richard.bartolo Plotted: 2024-03-05 Plotted By: wds_richard.bartolo Path: D:\PROJECT\2022\WW22011069 - Wellington SWM MP\14 CAD\CIV\WKS\WR\PROJ\2023-02\Fig4AB DepressOvrFlow.dwg

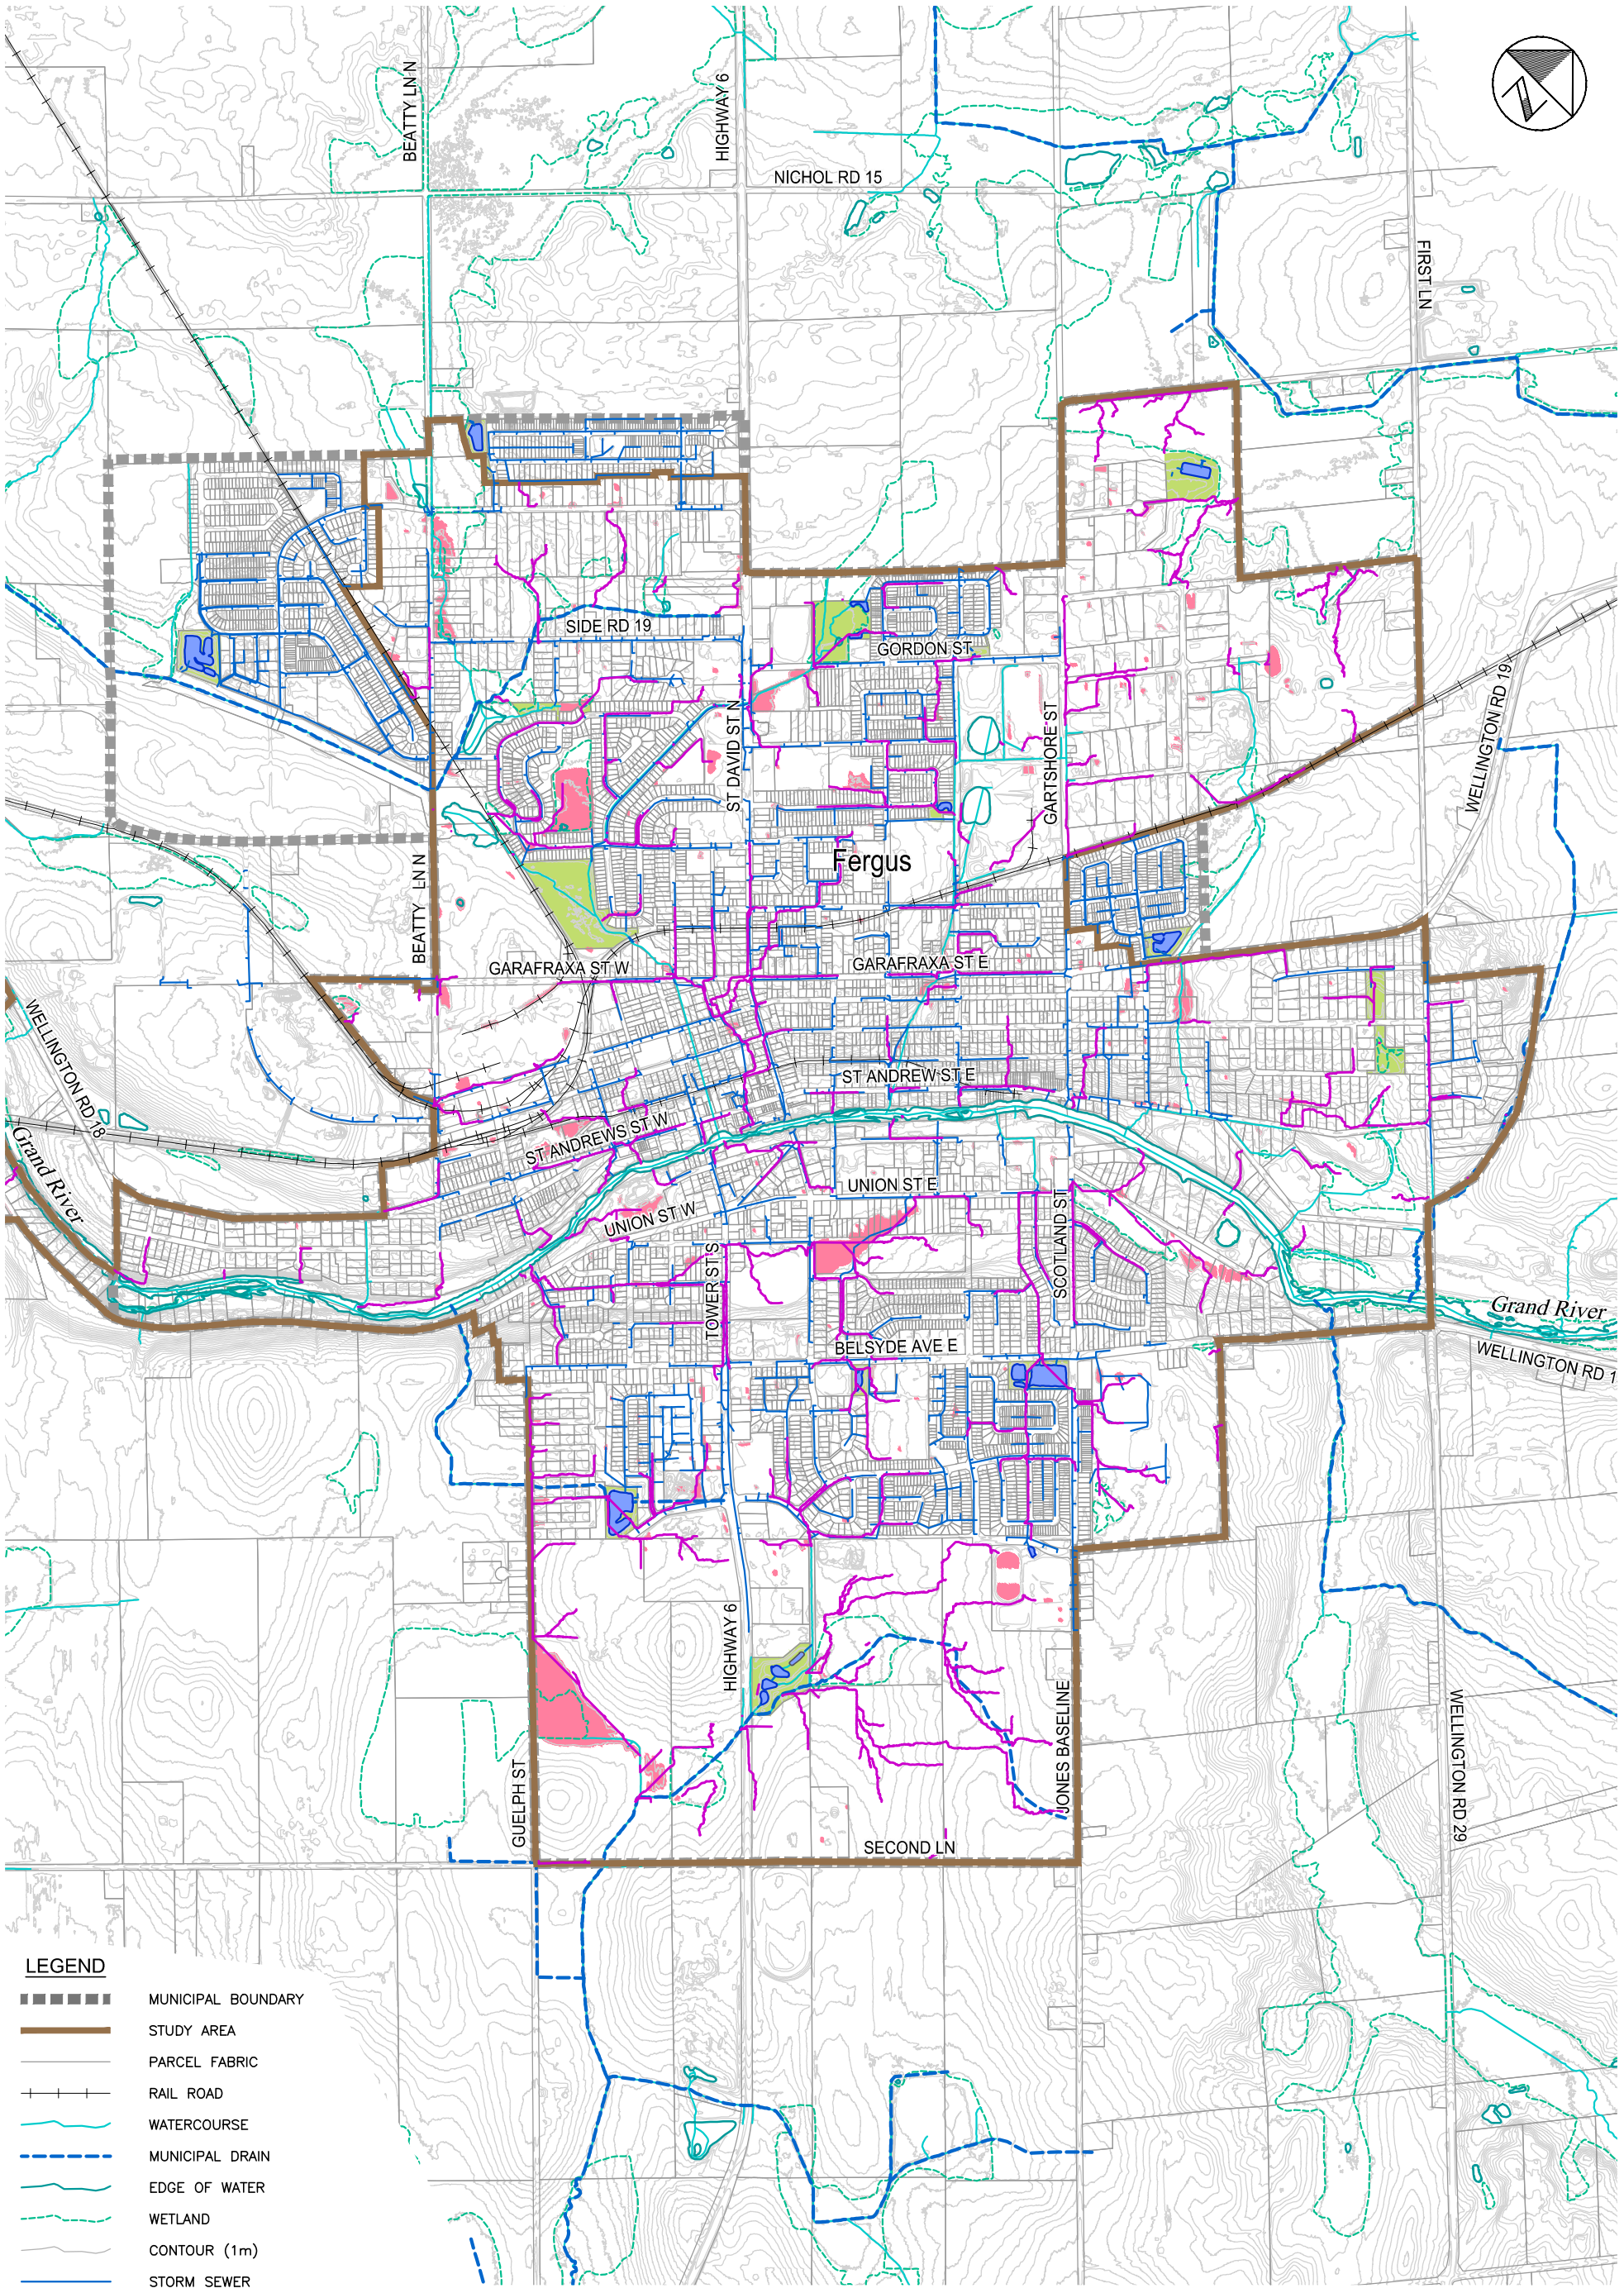

CENTRE WELLINGTON STORMWATER MASTER PLAN

TOWNSHIP OF CENTRE WELLINGTON

DEPRESSIONS AND OVERLAND FLOW (FERGUS)


wsp

Scale 1:10000 (0, 100, 200, 400)

Consultant File No. WW22011069

Figure No. 4B

Path: D:\PROJECT\2022\WW22011069 - Wellington SWM MP\14 CAD\CIV\WKS\WR\PROJ\2023-02\Fig4AB DepressOvrFlow.dwg
Last Saved By: wds_richard.bartolo Plotted: 2024-03-05
Plotted By: wds_richard.bartolo
Last Saved: 2024-02-02

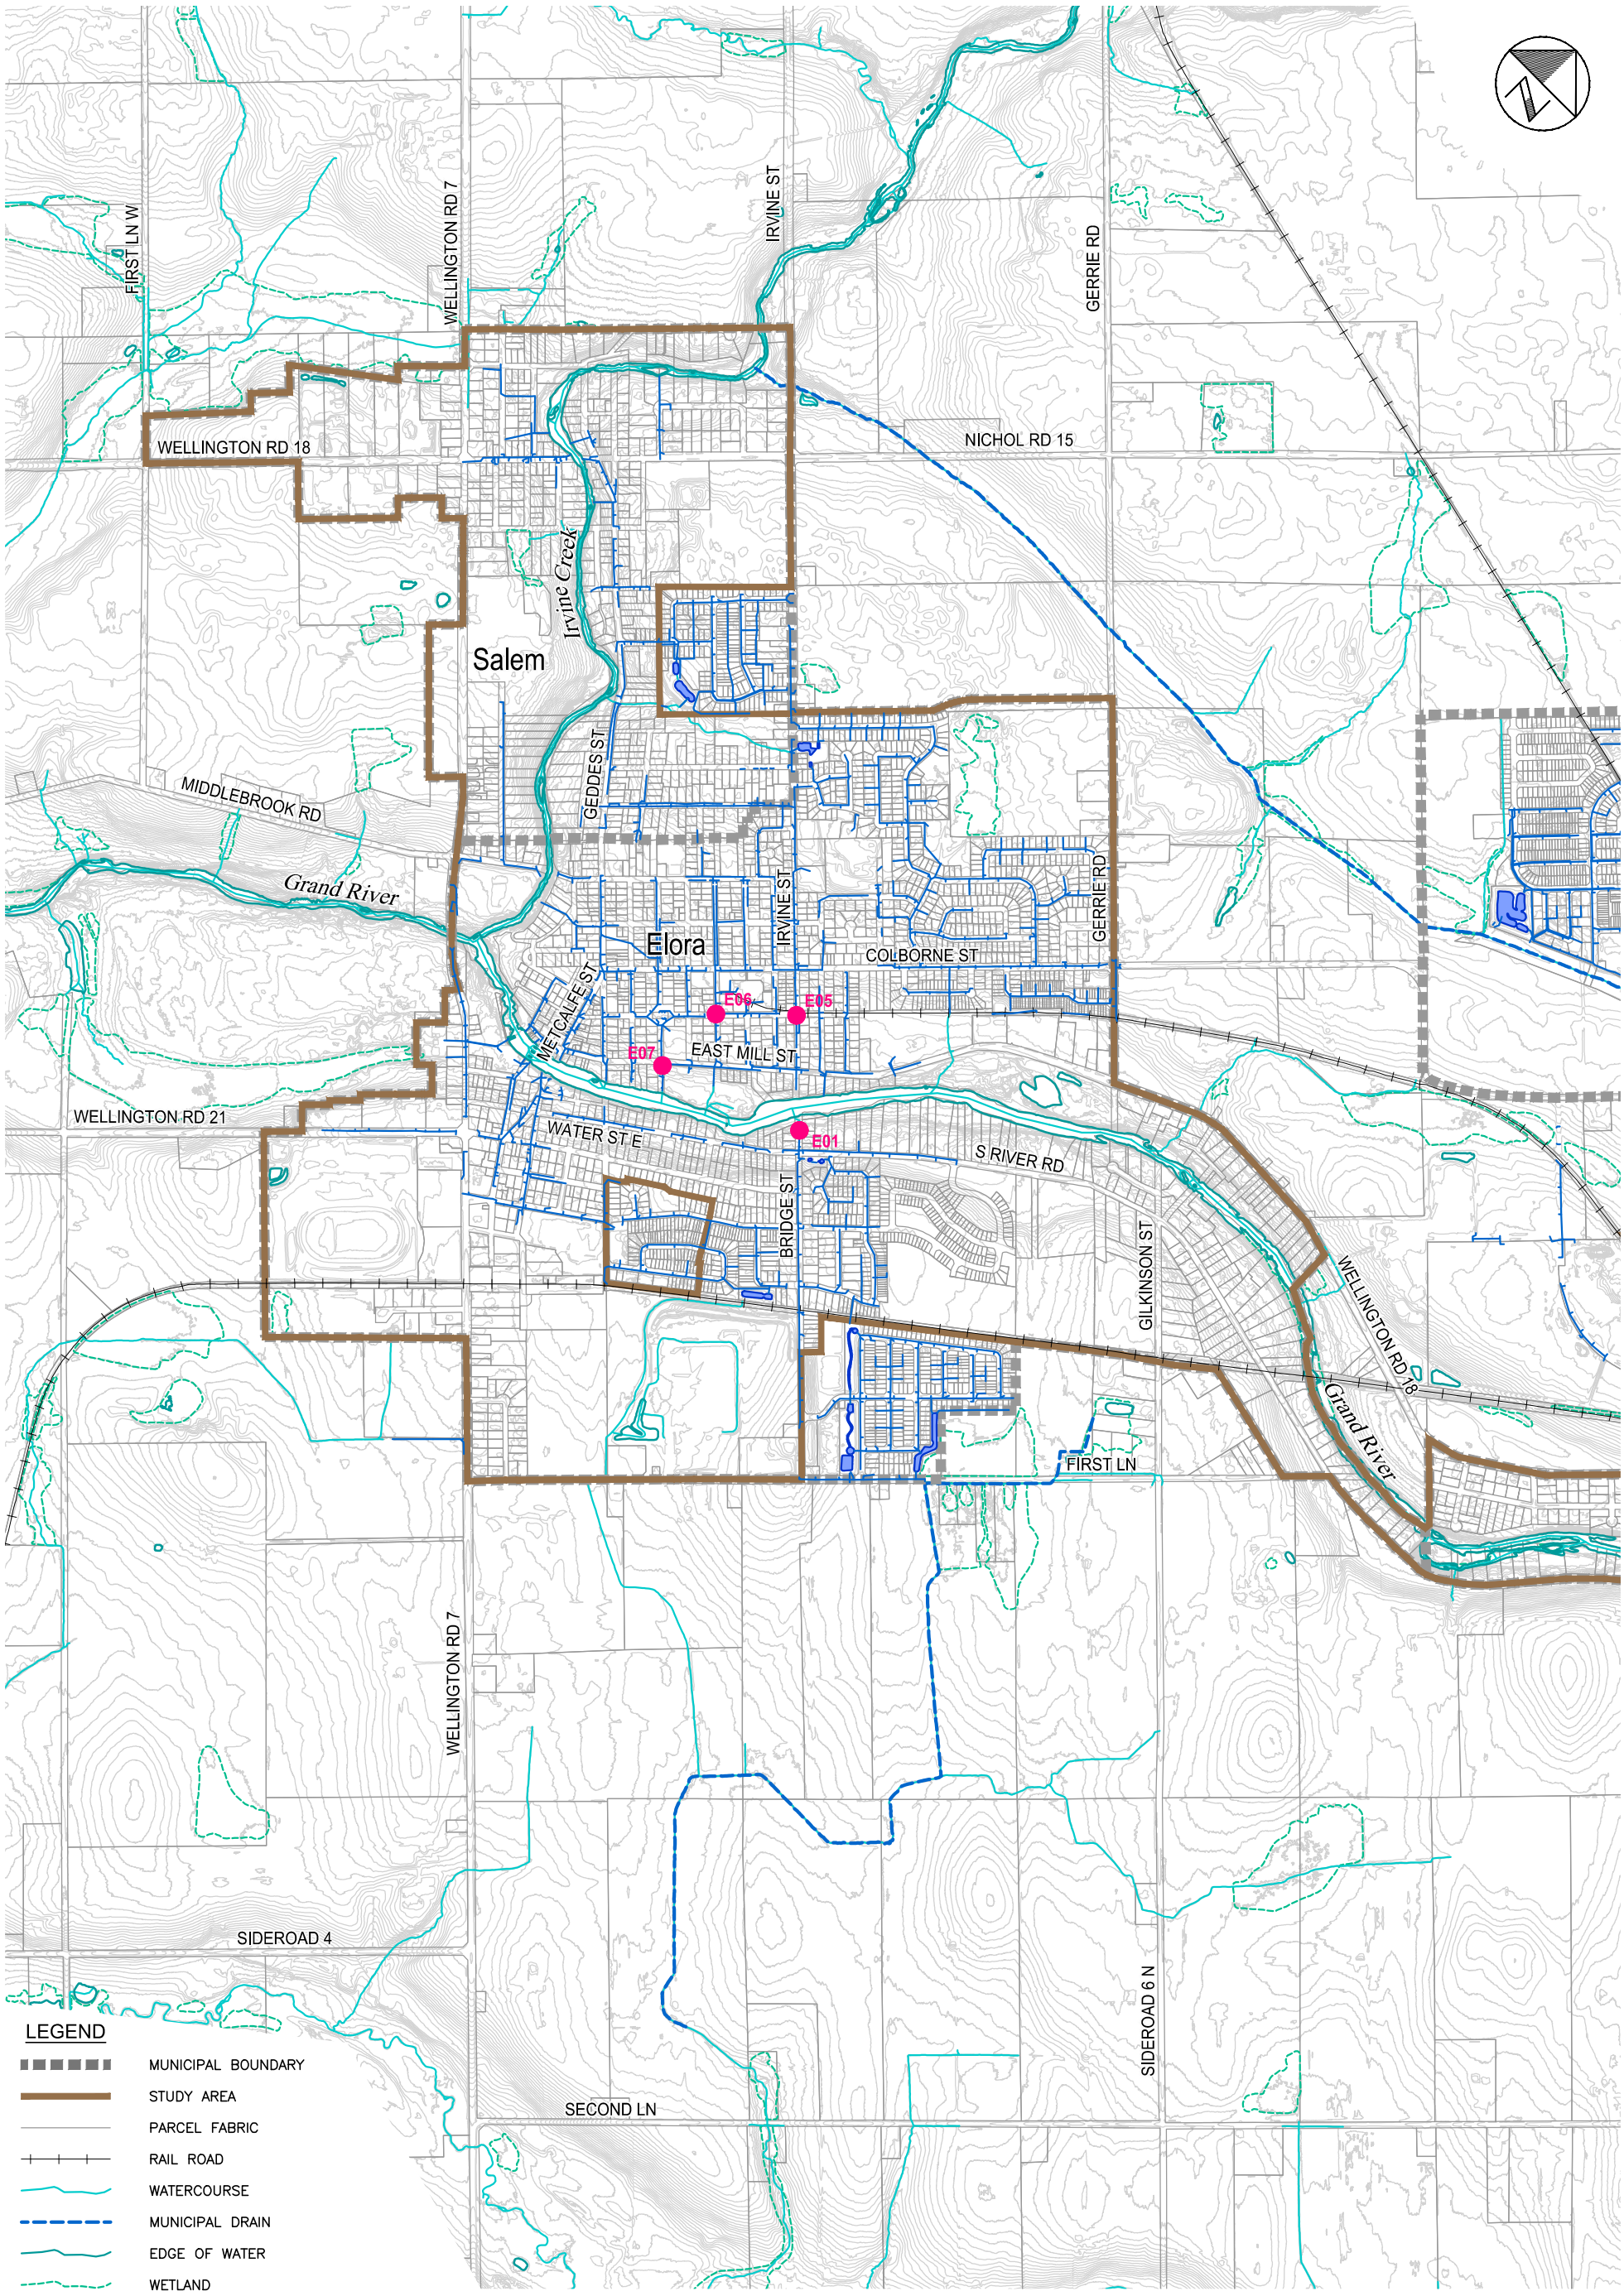

SCALE VALID ONLY FOR 24"x36" VERSION

CENTRE WELLINGTON STORMWATER MASTER PLAN

TOWNSHIP OF CENTRE WELLINGTON

MONITORING PLAN (ELORA / SALEM)

Scale 1:10000
0 100 200 400

Consultant File No.
WW22011069

Figure No.
5A

Last Saved: 2024-02-02 Last Saved By: wds_richard.bartolo Plotted: 2024-03-05 Plotted By: wds_richard.bartolo Path: D:\PROJECT\2022\WW22011069 - Wellington SWM MP\14 CAD\CIV\WKS\WR\PROJ\2023-02\Fig5ABC MonitoringPlan.dwg

BEATTY LN N
HIGHWAY 6
NICHOL RD 15
FIRST LN
SIDE RD 19
F09
GORDON ST
ST DAVID ST N
GARTSHORE ST
WELLINGTON RD 19
F11
Fergus
F08
F03
BEATTY LN N
GARAFRAXA ST W
GARAFRAXA ST E
WELLINGTON RD 18
ST ANDREW ST E
ST ANDREWS ST W
F16A
Grand River
UNION ST E
UNION ST W
F17
TOWER ST S
SCOTLAND ST
Grand River
BELSYDE AVE E
WELLINGTON RD 1
HIGHWAY 6
JONES BASELINE
GUELPH ST
SECOND LN
WELLINGTON RD 29

LEGEND

- MUNICIPAL BOUNDARY
- STUDY AREA
- PARCEL FABRIC
- RAIL ROAD
- WATERCOURSE
- MUNICIPAL DRAIN
- EDGE OF WATER
- WETLAND
- CONTOUR (1m)
- STORM SEWER
- RETENTION POND
- F17 — FLOW MONITORING LOCATION AND AND REFERENCE ID# (STORM SEWER)
- F03 — FLOW MONITORING LOCATION AND AND REFERENCE ID# (SWM POND)

SCALE VALID ONLY FOR 24"x36" VERSION

CENTRE WELLINGTON STORMWATER MASTER PLAN

TOWNSHIP OF CENTRE WELLINGTON

MONITORING PLAN (FERGUS)

wsp

Scale 1:10000 (0 100 200 400)

Consultant File No. WW22011069

Figure No. 5B

Last Saved: 2024-02-02 Last Saved By: wds_richard.bartolo Plotted: 2024-03-05 Plotted By: wds_richard.bartolo Path: D:\PROJECT\2022\WW22011069 – Wellington SWM MP\14 CAD\CIV\WKS\WR\PROJ\2023-02\Fig5ABC MonitoringPlan.dwg