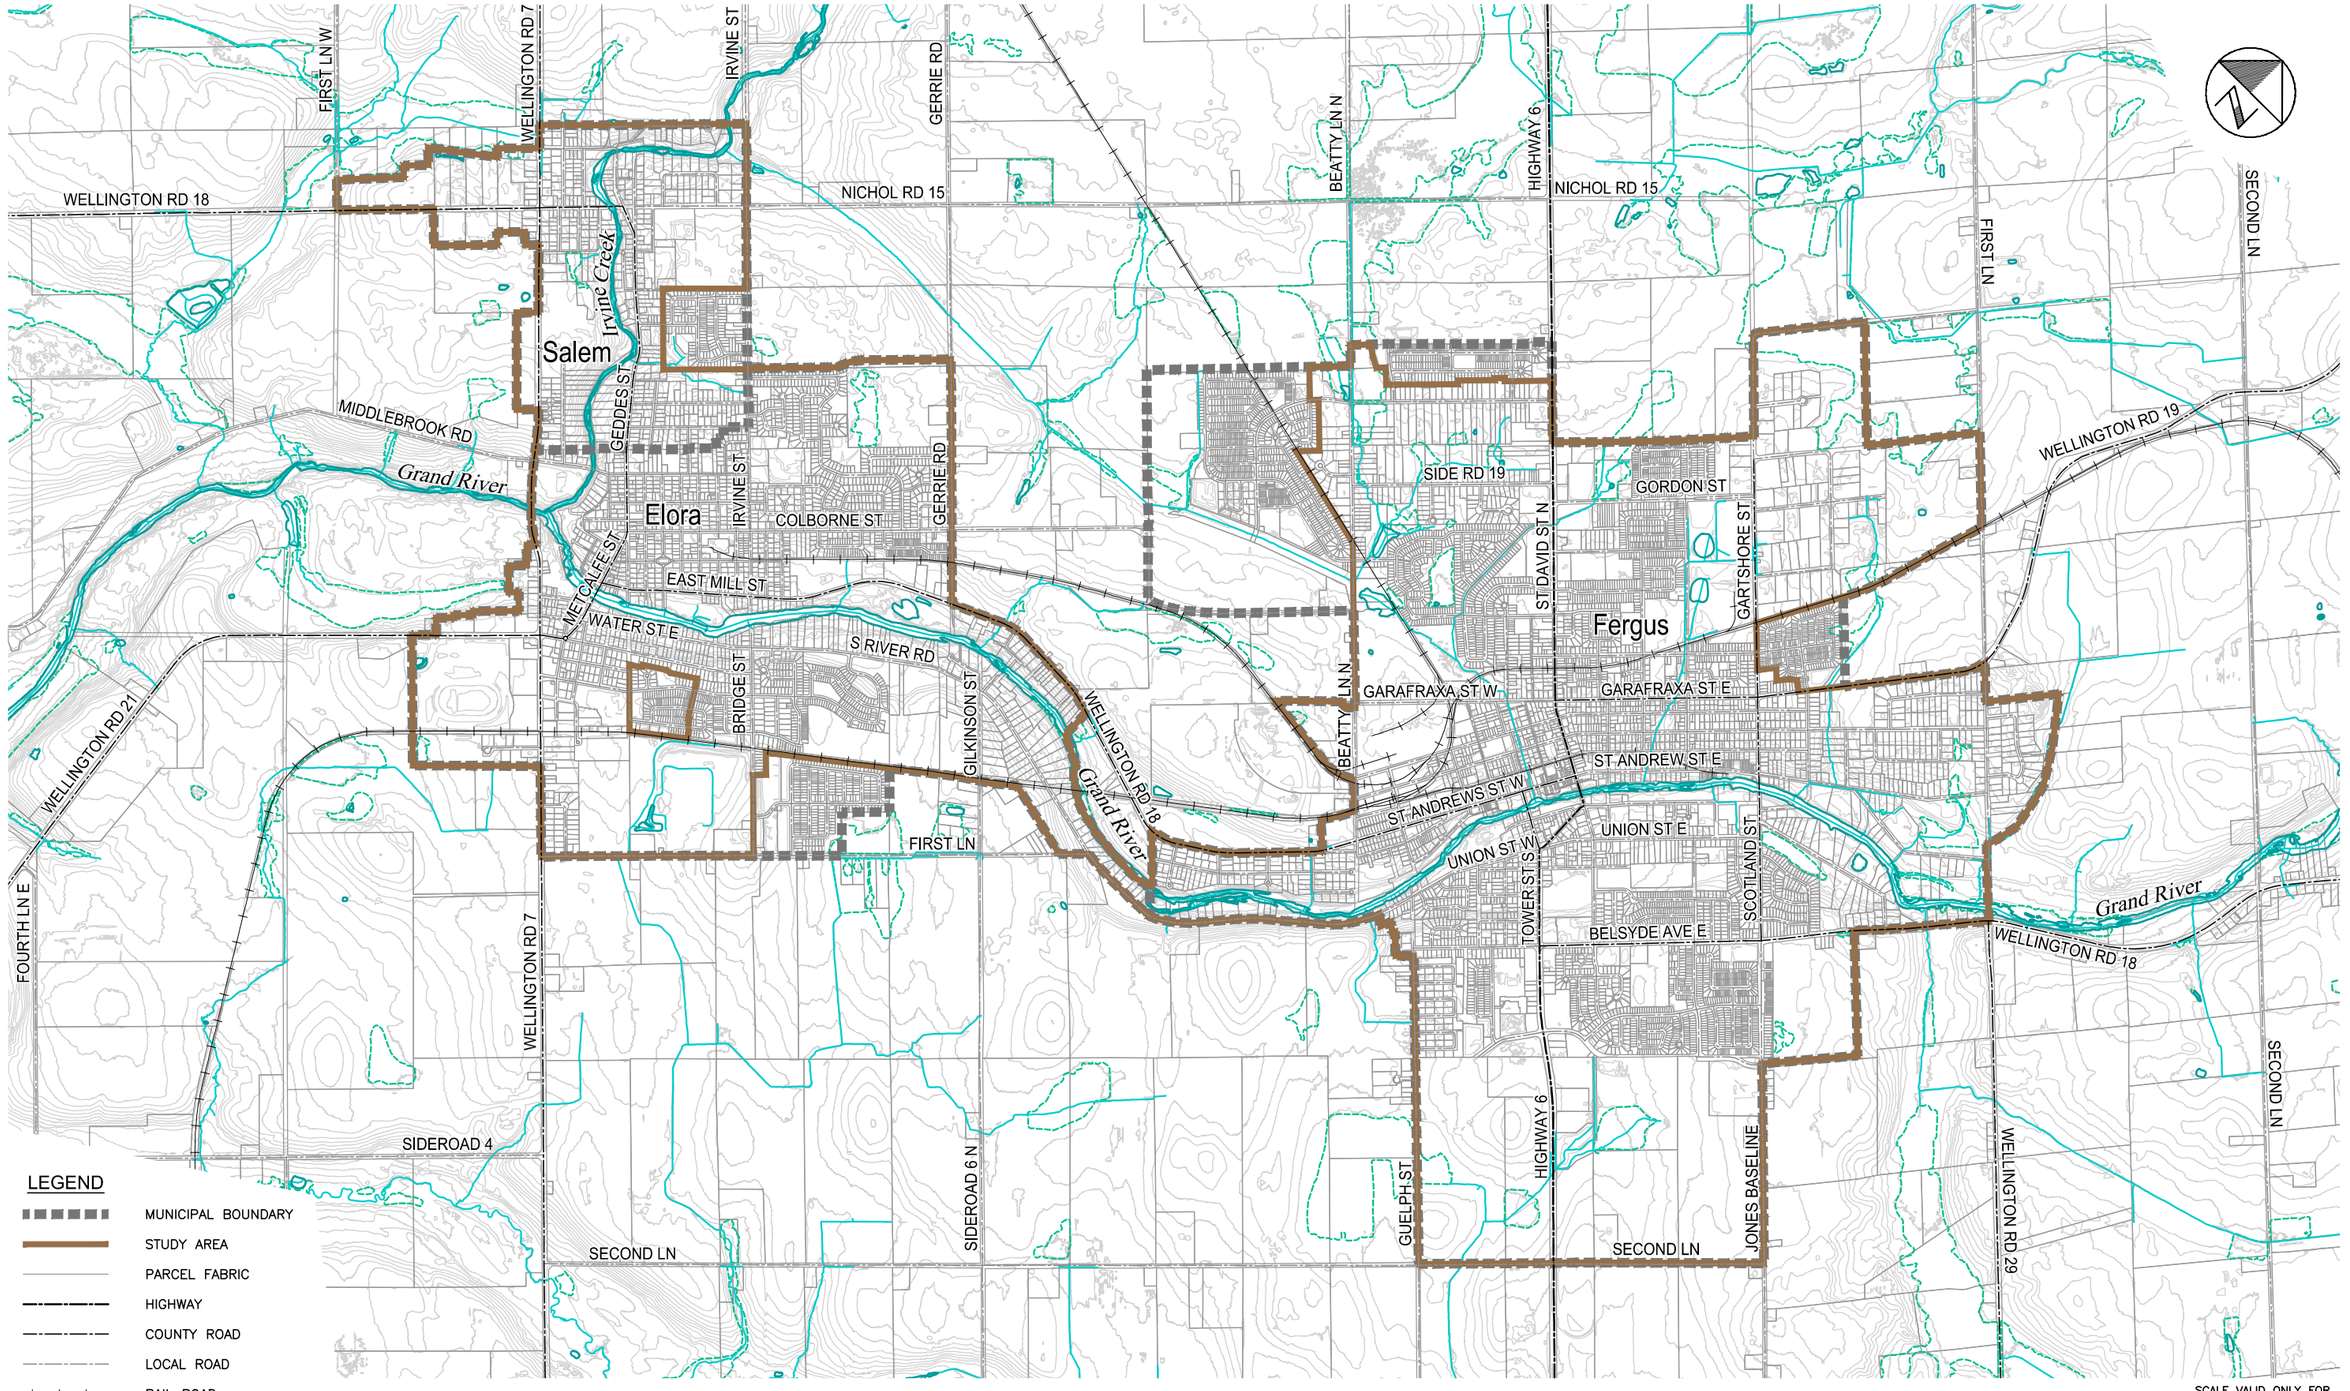


SCALE VALID ONLY FOR 24"x36" VERSION

CENTRE WELLINGTON STORMWATER MASTER PLAN

TOWNSHIP OF CENTRE WELLINGTON


STUDY AREA PLAN

Scale 1:15000
0 150 300 600

Consultant File No.
WW22011069

Figure No.
1

Plotted: 2024-03-05
Last Saved: 2024-02-02
Plotted By: wds_richard.bartolo
Last Saved By: wds_richard.bartolo
Path: D:\PROJECT\2022\WW22011069 - Wellington SWM MP\14 CAD\CIV\WKS\WR\PROJ\2023-02\Fig1 StudyArea.dwg

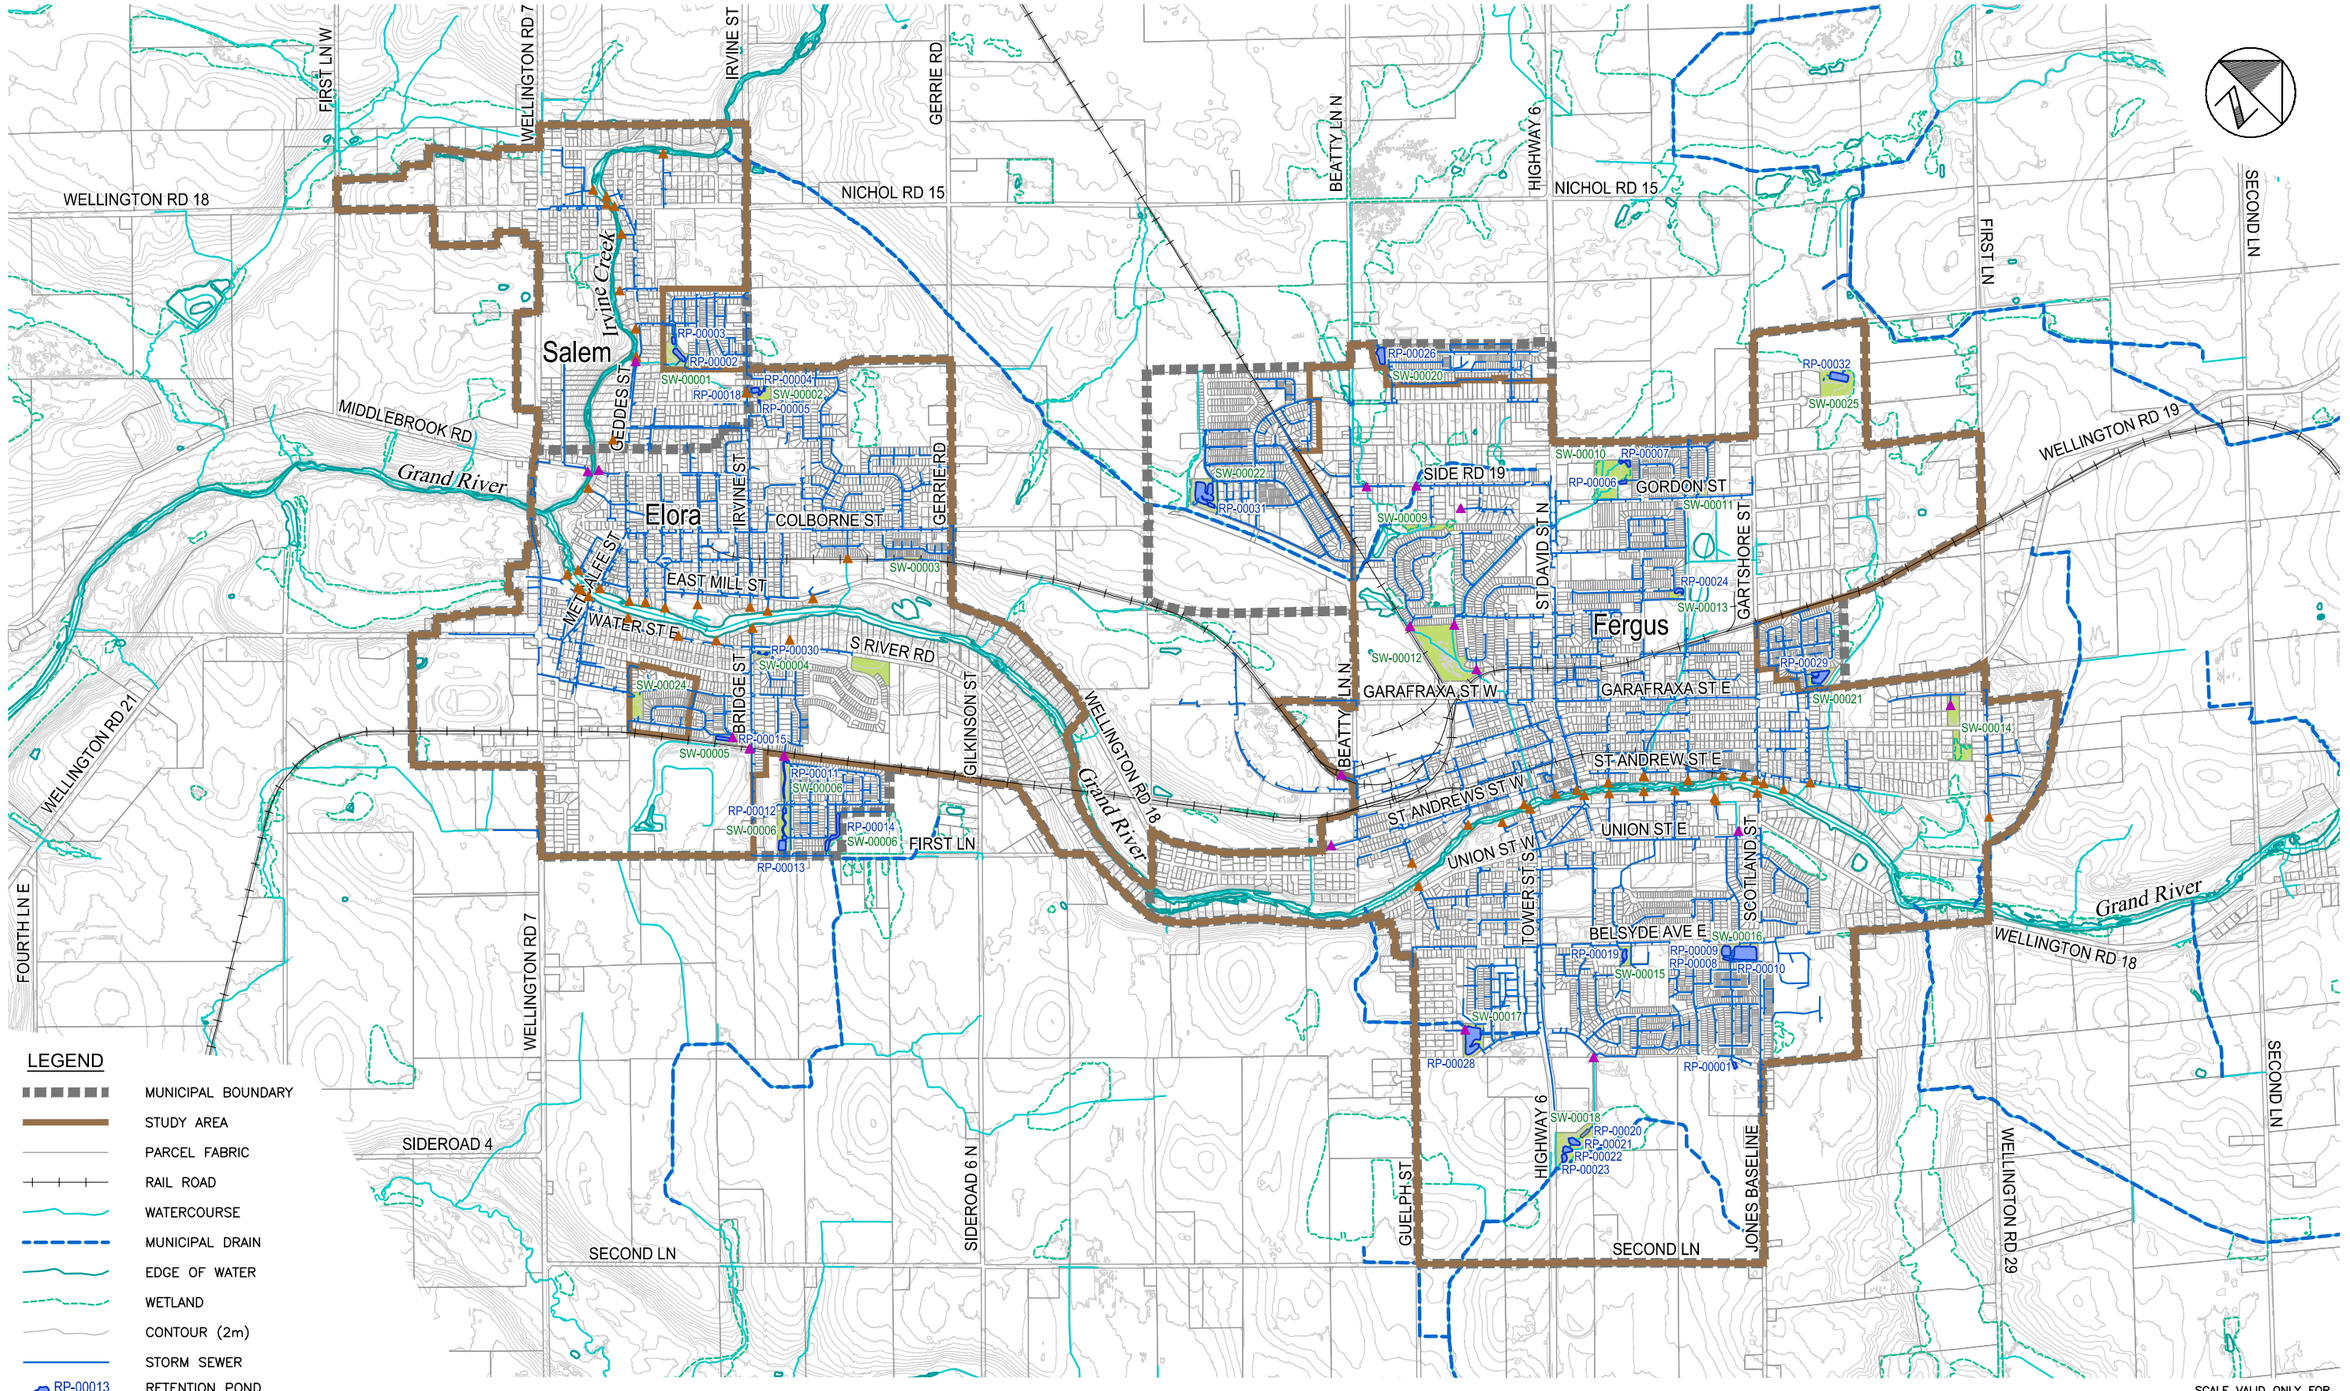

LEGEND

- MUNICIPAL BOUNDARY
- STUDY AREA
- PARCEL FABRIC
- RAIL ROAD
- WATERCOURSE
- MUNICIPAL DRAIN
- EDGE OF WATER
- WETLAND
- CONTOUR (2m)
- STORM SEWER
- RP-00013 — RETENTION POND AND REFERENCE ID#
- SW-00006 — STORMWATER MANAGEMENT AREA AND REFERENCE ID#
- OUTFALL LOCATION (TOWNSHIP GIS)
- OUTFALL LOCATION (ADDITIONAL IDENTFIED BY WSP)

SCALE VALID ONLY FOR 24"x36" VERSION

CENTRE WELLINGTON STORMWATER MASTER PLAN

TOWNSHIP OF CENTRE WELLINGTON


STORMWATER MANAGEMENT PLAN (STUDY AREA)

Scale 1:15000 (0, 150, 300, 600)

Consultant File No. WW22011069

Figure No. 2

Plotted: 2024-03-05
Last Saved: 2024-02-02
Plotted By: wds_richard.bartolo
Last Saved By: wds_richard.bartolo
Path: D:\PROJECT\2022\WW22011069 - Wellington SWM MP\14 CAD\CIV\WKS\WR\PROJ\2023-02\Fig2 SWM Plan(SA).dwg

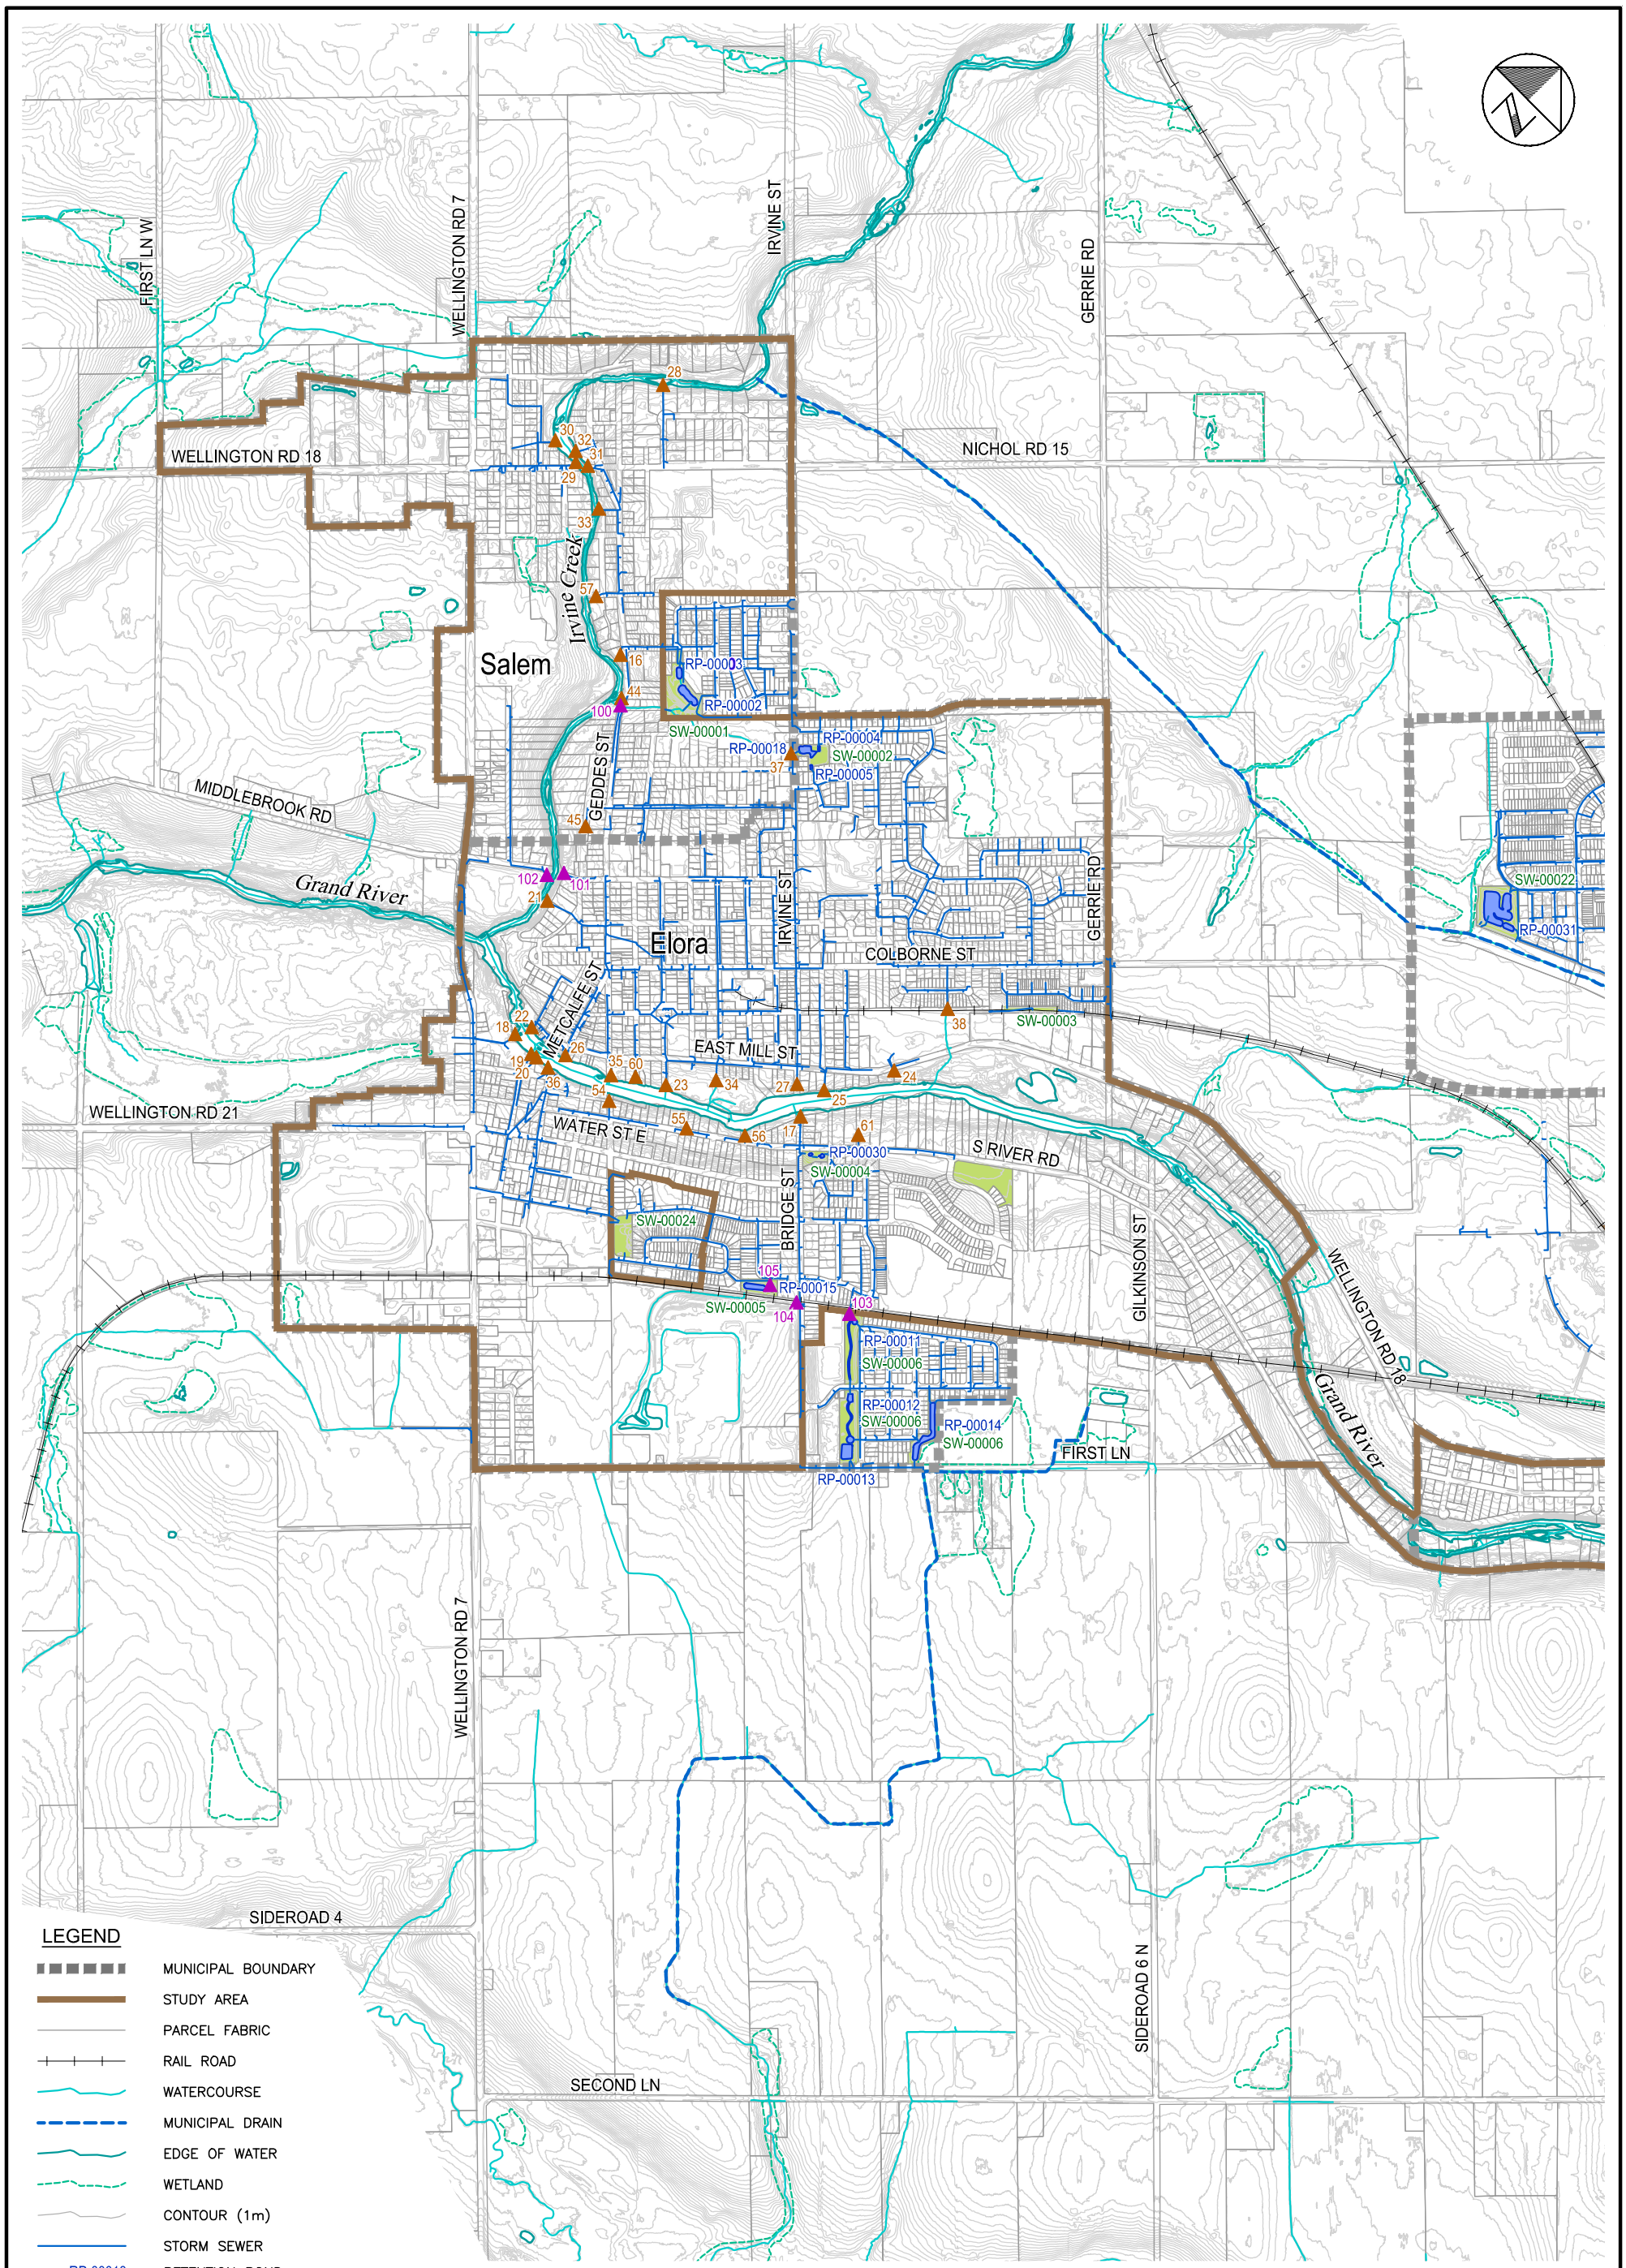

CENTRE WELLINGTON STORMWATER MASTER PLAN

TOWNSHIP OF CENTRE WELLINGTON

STORMWATER MANAGEMENT PLAN

(ELORA / SALEM)


wsp

Scale 1:10000
0 100 200 400

Consultant File No.
WW22011069

Figure No.
2A

Last Saved: 2024-02-02 Last Saved By: wds_richard.bartolo Plotted: 2024-03-05 Plotted By: wds_richard.bartolo Path: D:\PROJECT\2022\WW22011069 - Wellington SWM MP\14 CAD\CIV\WKS\WR\PROJ\2023-02\Fig2AB SWM Plan.dwg

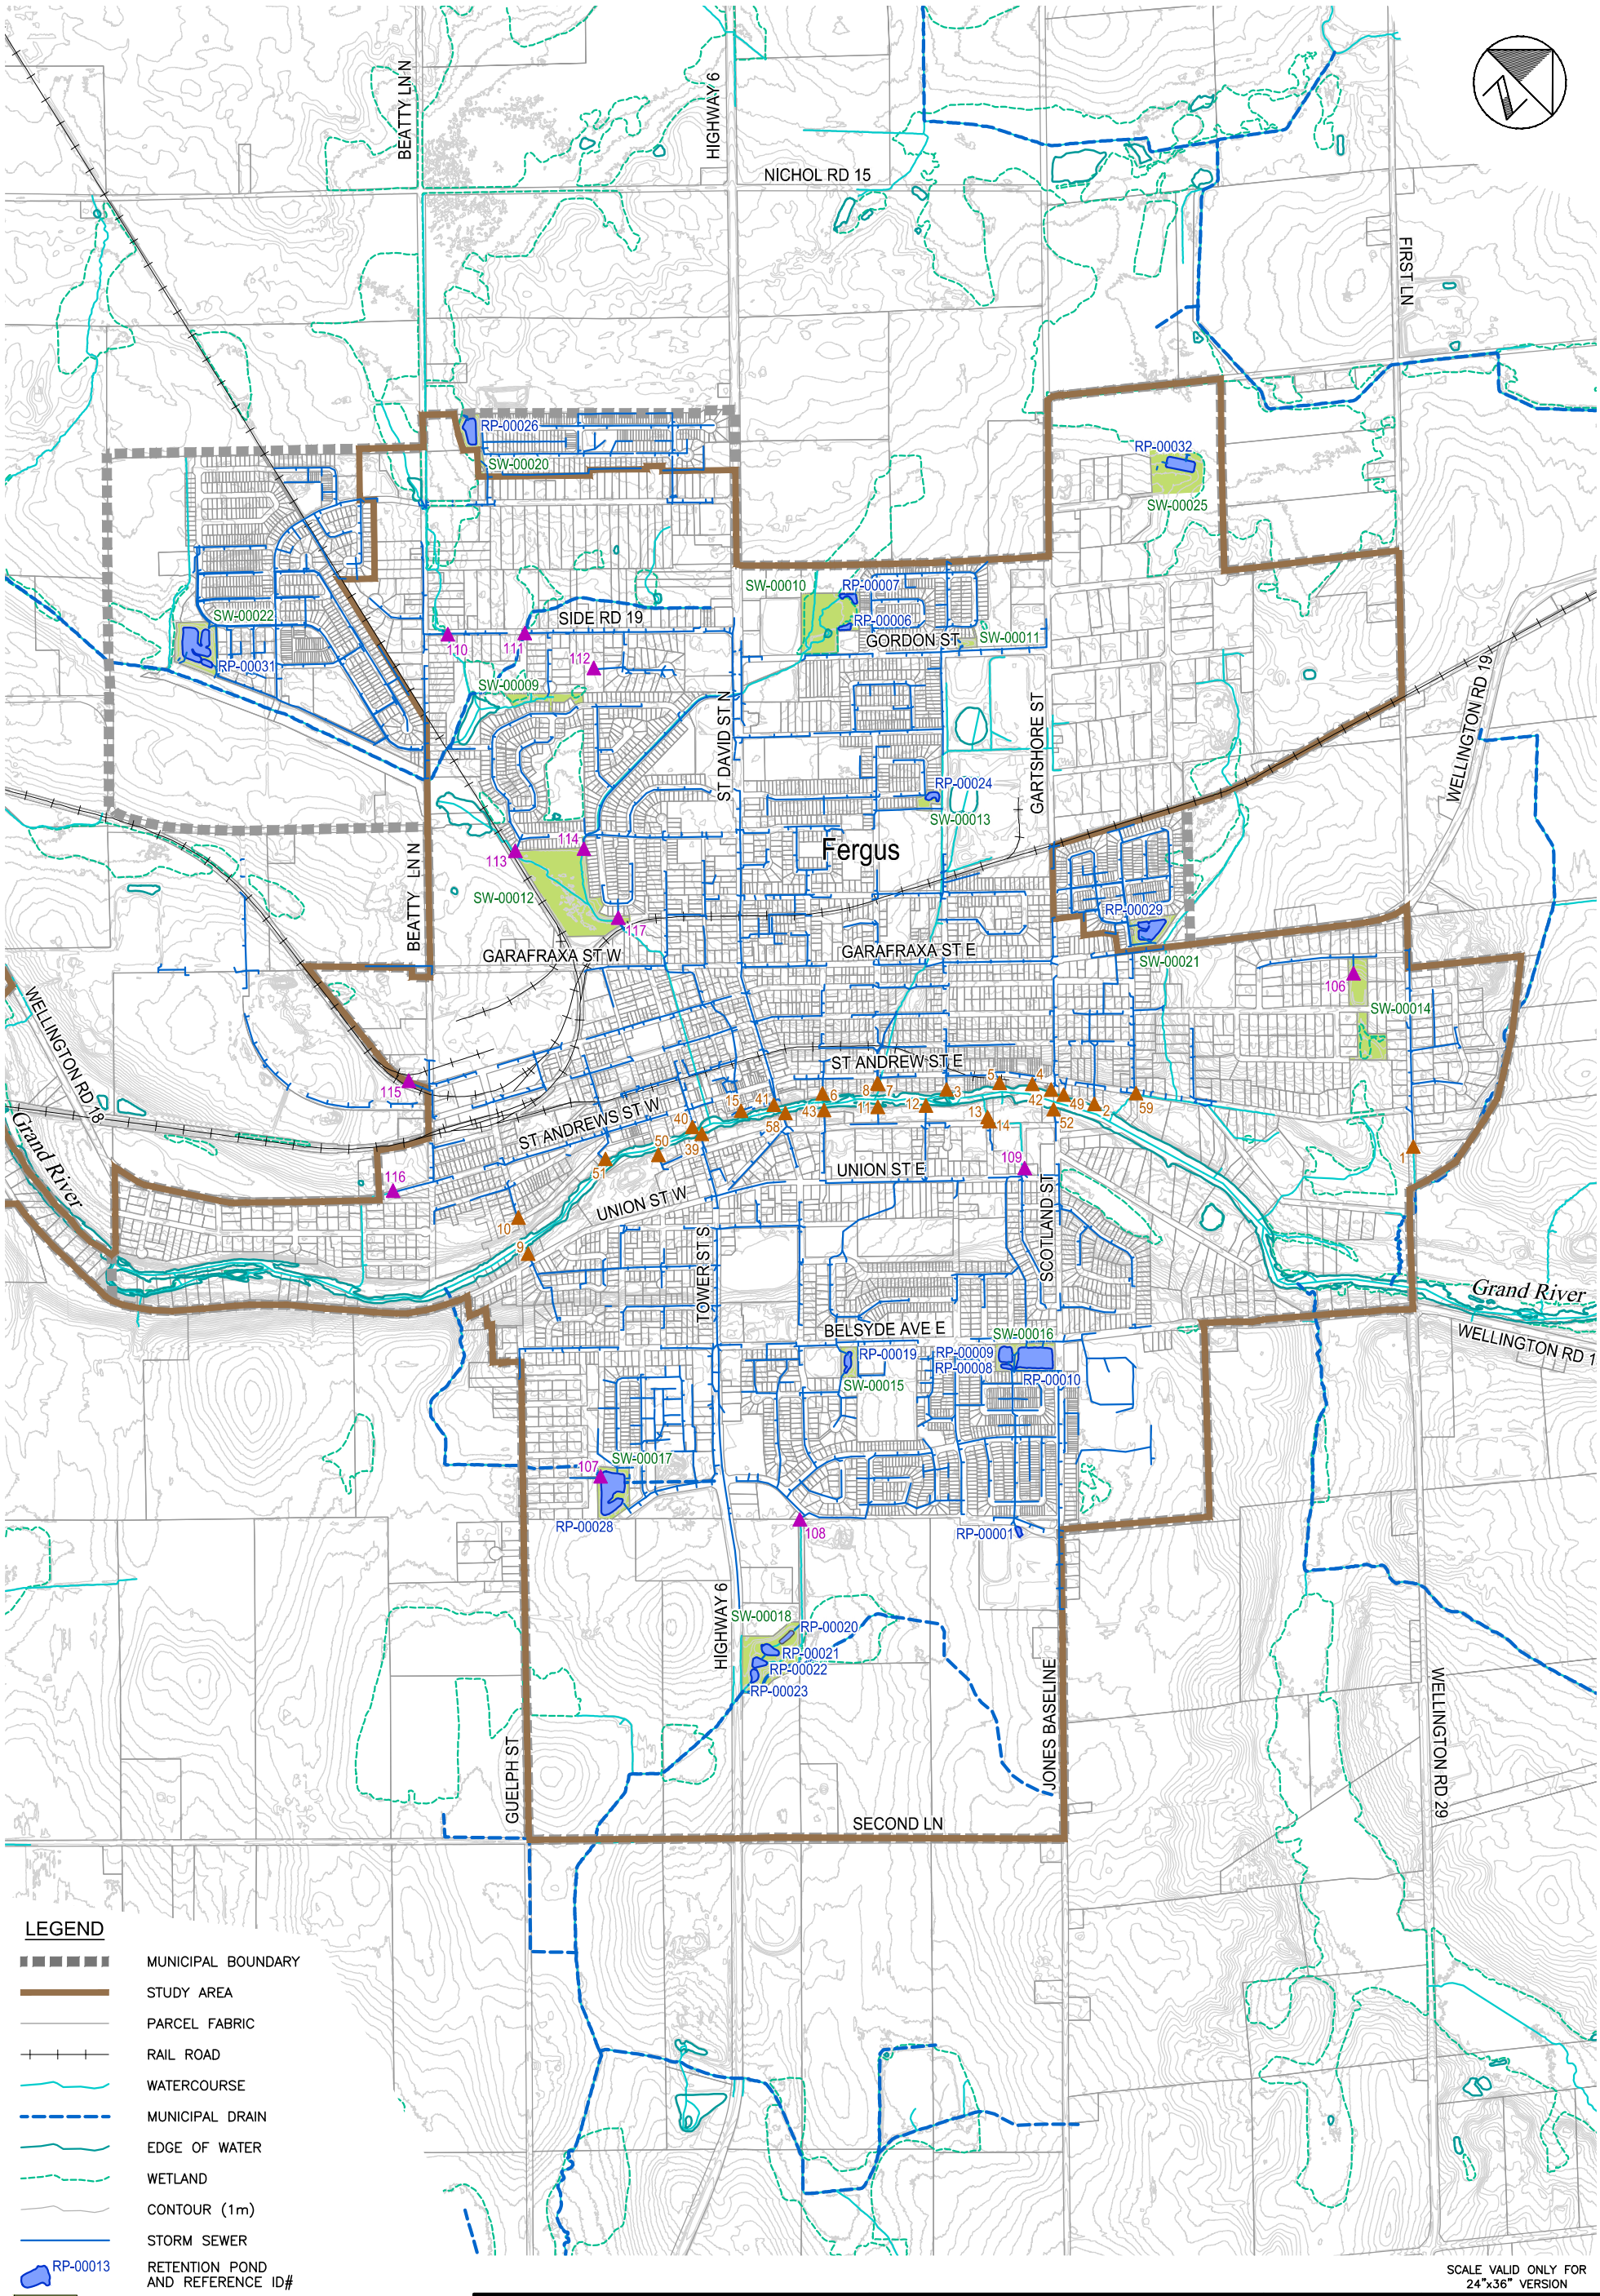

CENTRE WELLINGTON
STORMWATER MASTER PLAN
TOWNSHIP OF CENTRE WELLINGTON

STORMWATER MANAGEMENT PLAN
(FERGUS)

wsp

Scale 1:10000
0 100 200 400

Consultant File No.
WW22011069

Figure No.
2B

Last Saved: 2024-02-02 Last Saved By: wds_richard.bartolo Plotted: 2024-03-05 Plotted By: wds_richard.bartolo Path: D:\PROJECT\2022\WW22011069 - Wellington SWM MP\14 CAD\CIV\WKS\WR\PROJ\2023-02\Fig2AB SWM Plan.dwg