
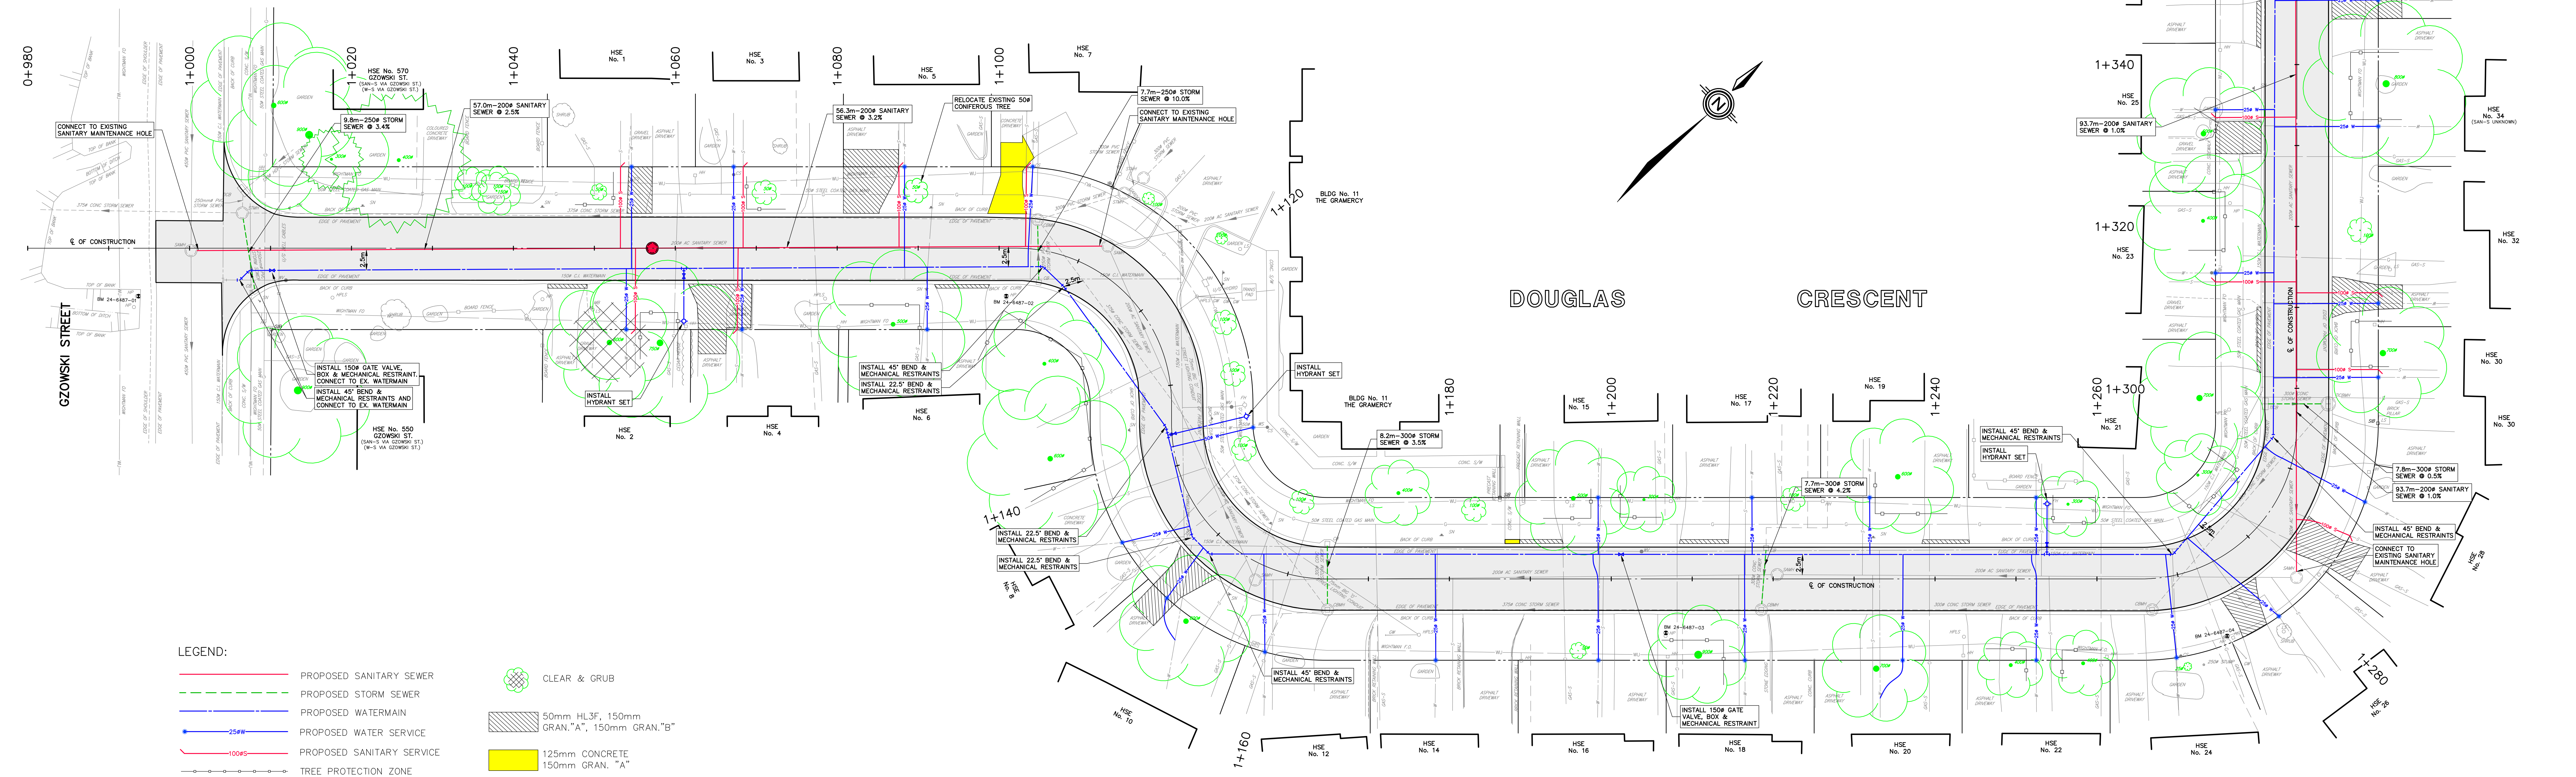


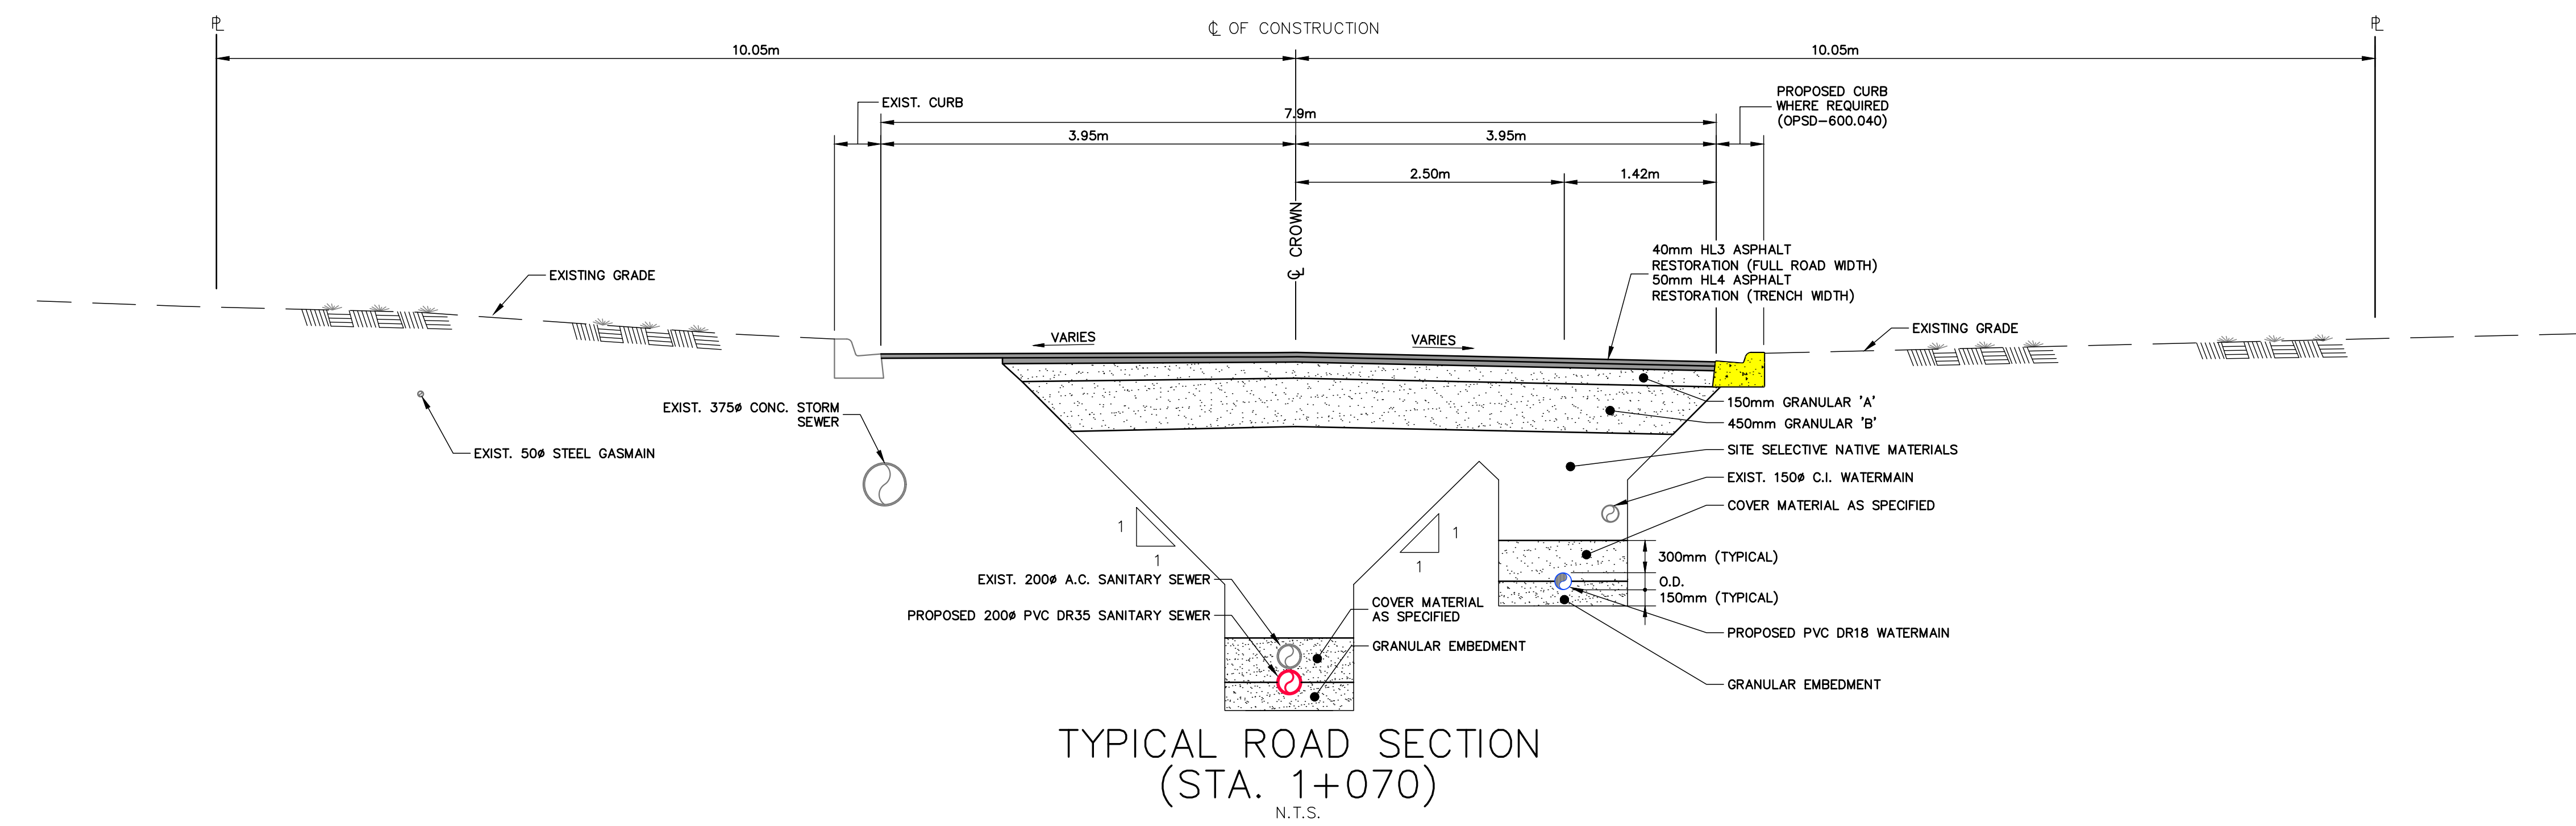

- LEGEND:
- PROPOSED SANITARY SEWER
 - PROPOSED STORM SEWER
 - PROPOSED WATERMAIN
 - PROPOSED WATER SERVICE
 - PROPOSED SANITARY SERVICE
 - TREE PROTECTION ZONE
 - CLEAR & GRUB
 - 50mm HL3F, 150mm GRAN. "A", 150mm GRAN. "B"
 - 125mm CONCRETE
 - 150mm GRAN. "A"