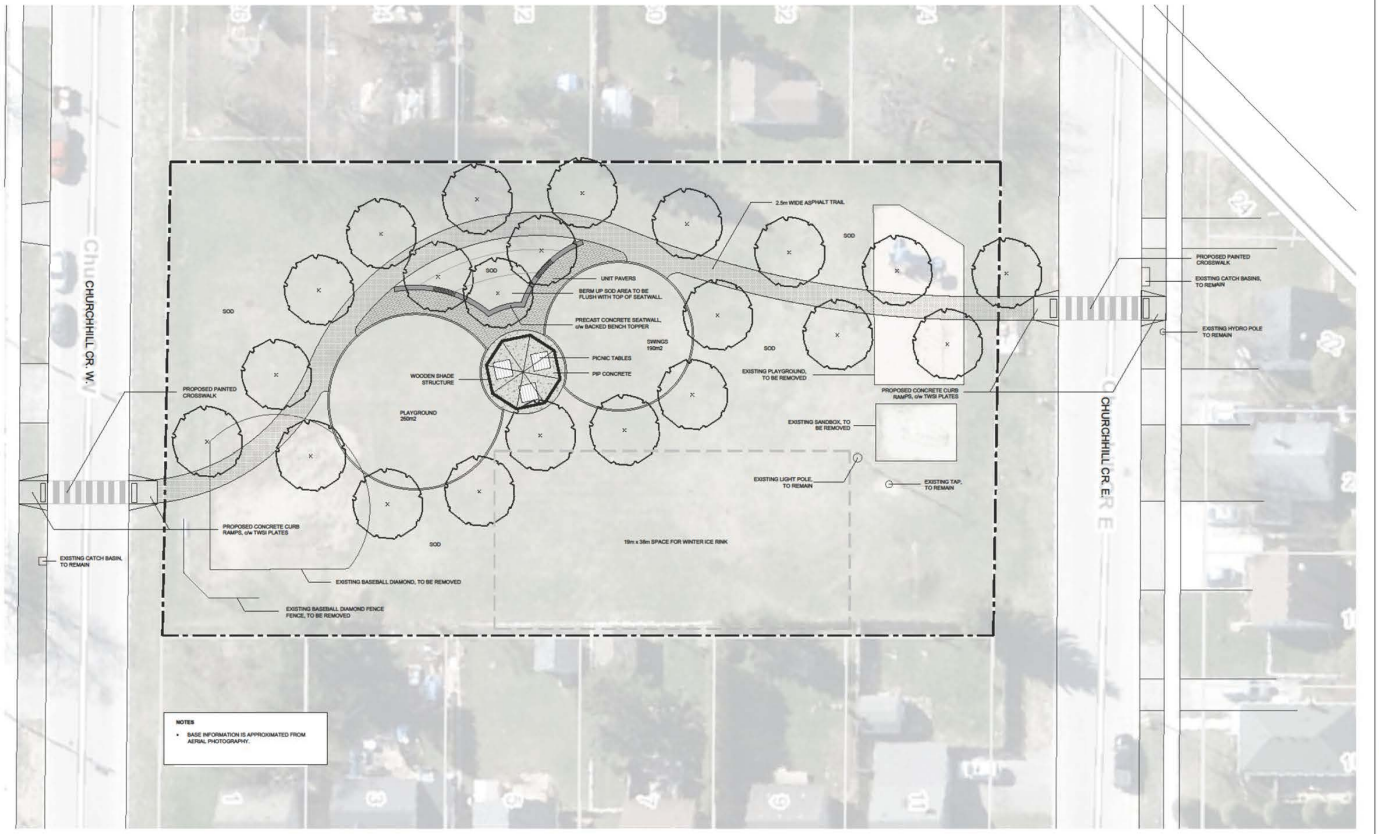


KEY MAP N.T.S.

GENERAL NOTES

PRELIMINARY
For Discussion Purposes Only

REVISIONS		
No.	Date	By
1.	Mon.DD.YYYY	XXX

Township of Centre Wellington
Webster Park
Fergus

Landscape Concept

Hill Design Studio
226-884-0700 www.hilldesign.co

PROJECT NO.: 2025-60	DRAWN BY: JC
SCALE: 1:200	DESIGNED BY: JC
SHEET: L1	APPROVED BY: MH
	PLOT DATE: Dec/01/2025