

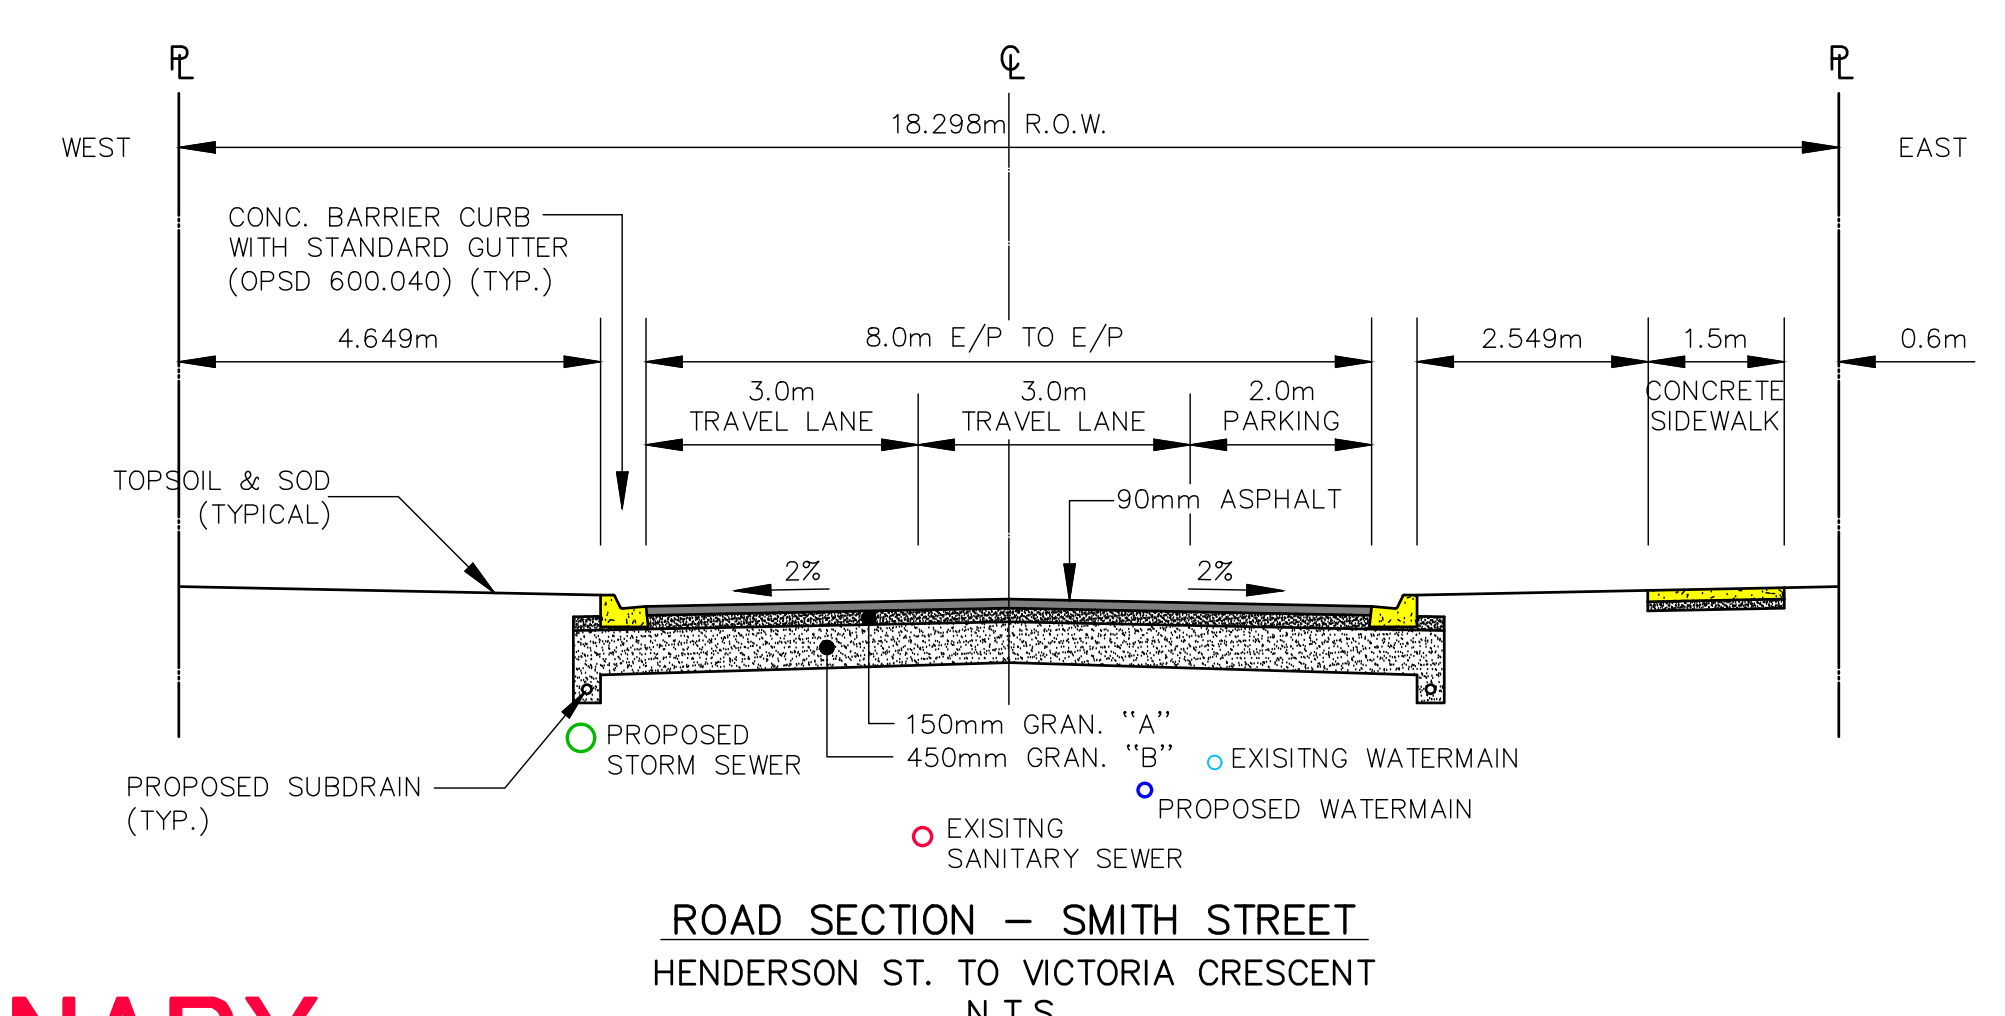
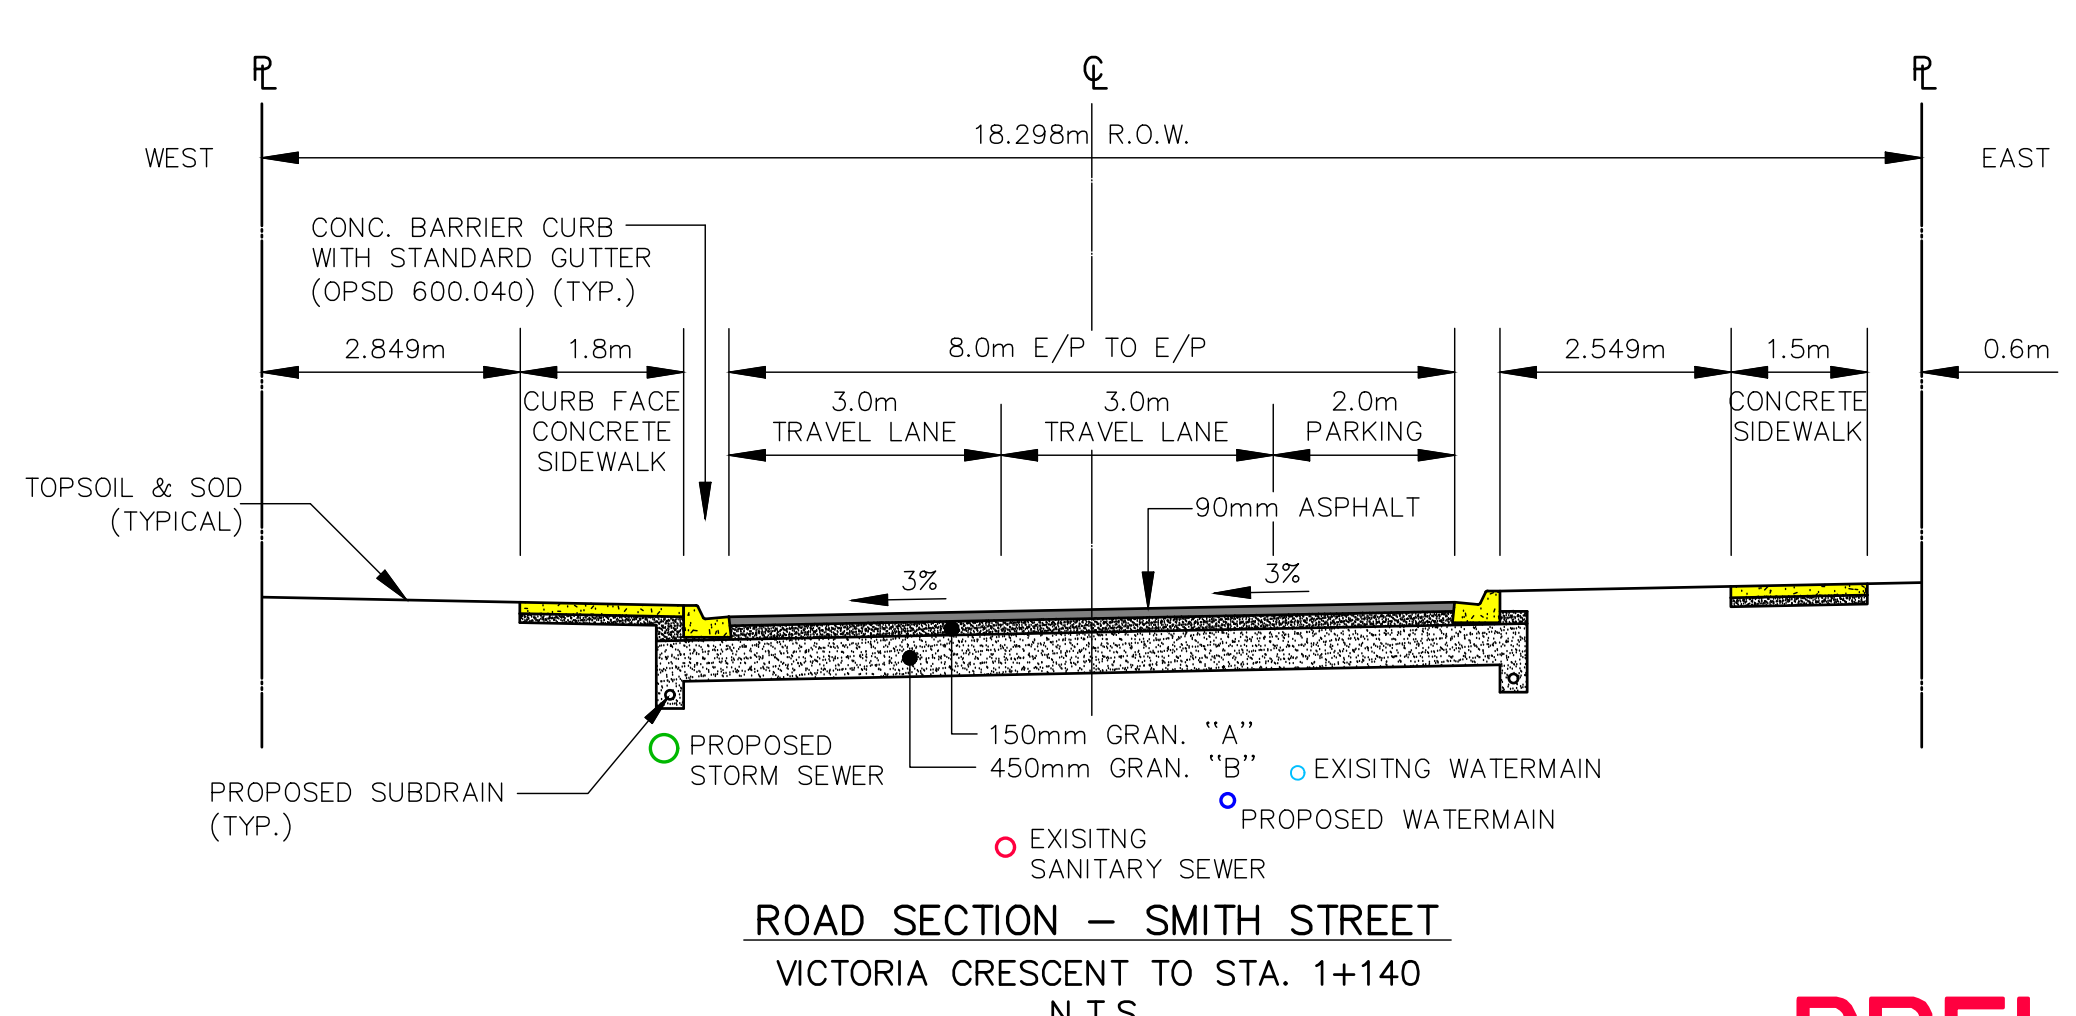


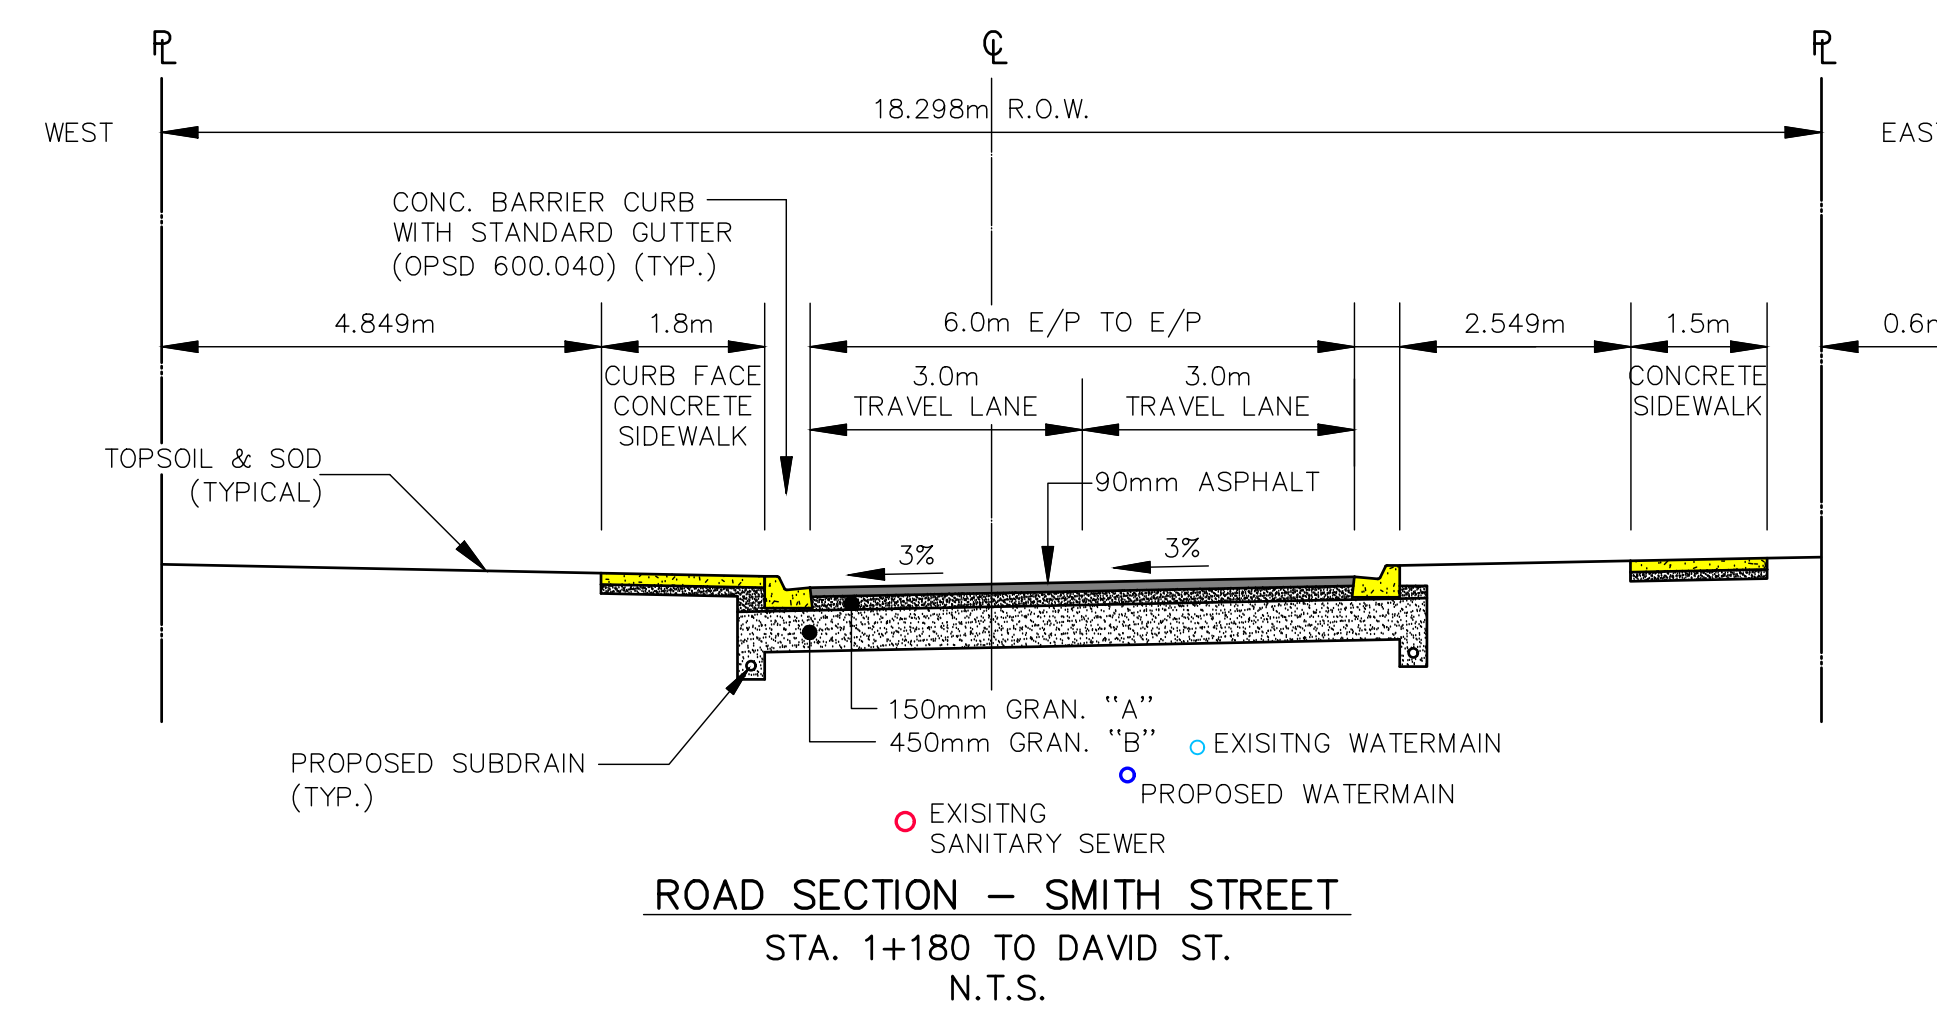


- LEGEND:**
- EXISTING SANITARY SEWER
 - EXISTING WATERMAIN
 - PROPOSED STORM SEWER
 - PROPOSED WATERMAIN
 - PROPOSED WATER SERVICE
 - EXISTING OVERHEAD HYDRO
 - PAVEMENT MARKING
 - CLEAR & GRUB
 - RECOMMENDED REMOVAL (PRIVATE PROPERTY - NOT IN MUNICIPAL CONTRACT)
 - ASPHALT
 - ASPHALT WITH PARKING
 - CONCRETE SIDEWALKS
 - CONCRETE CURBS
 - BRICK PAVERS
 - GRAVEL

PRELIMINARY

Township of Centre Wellington

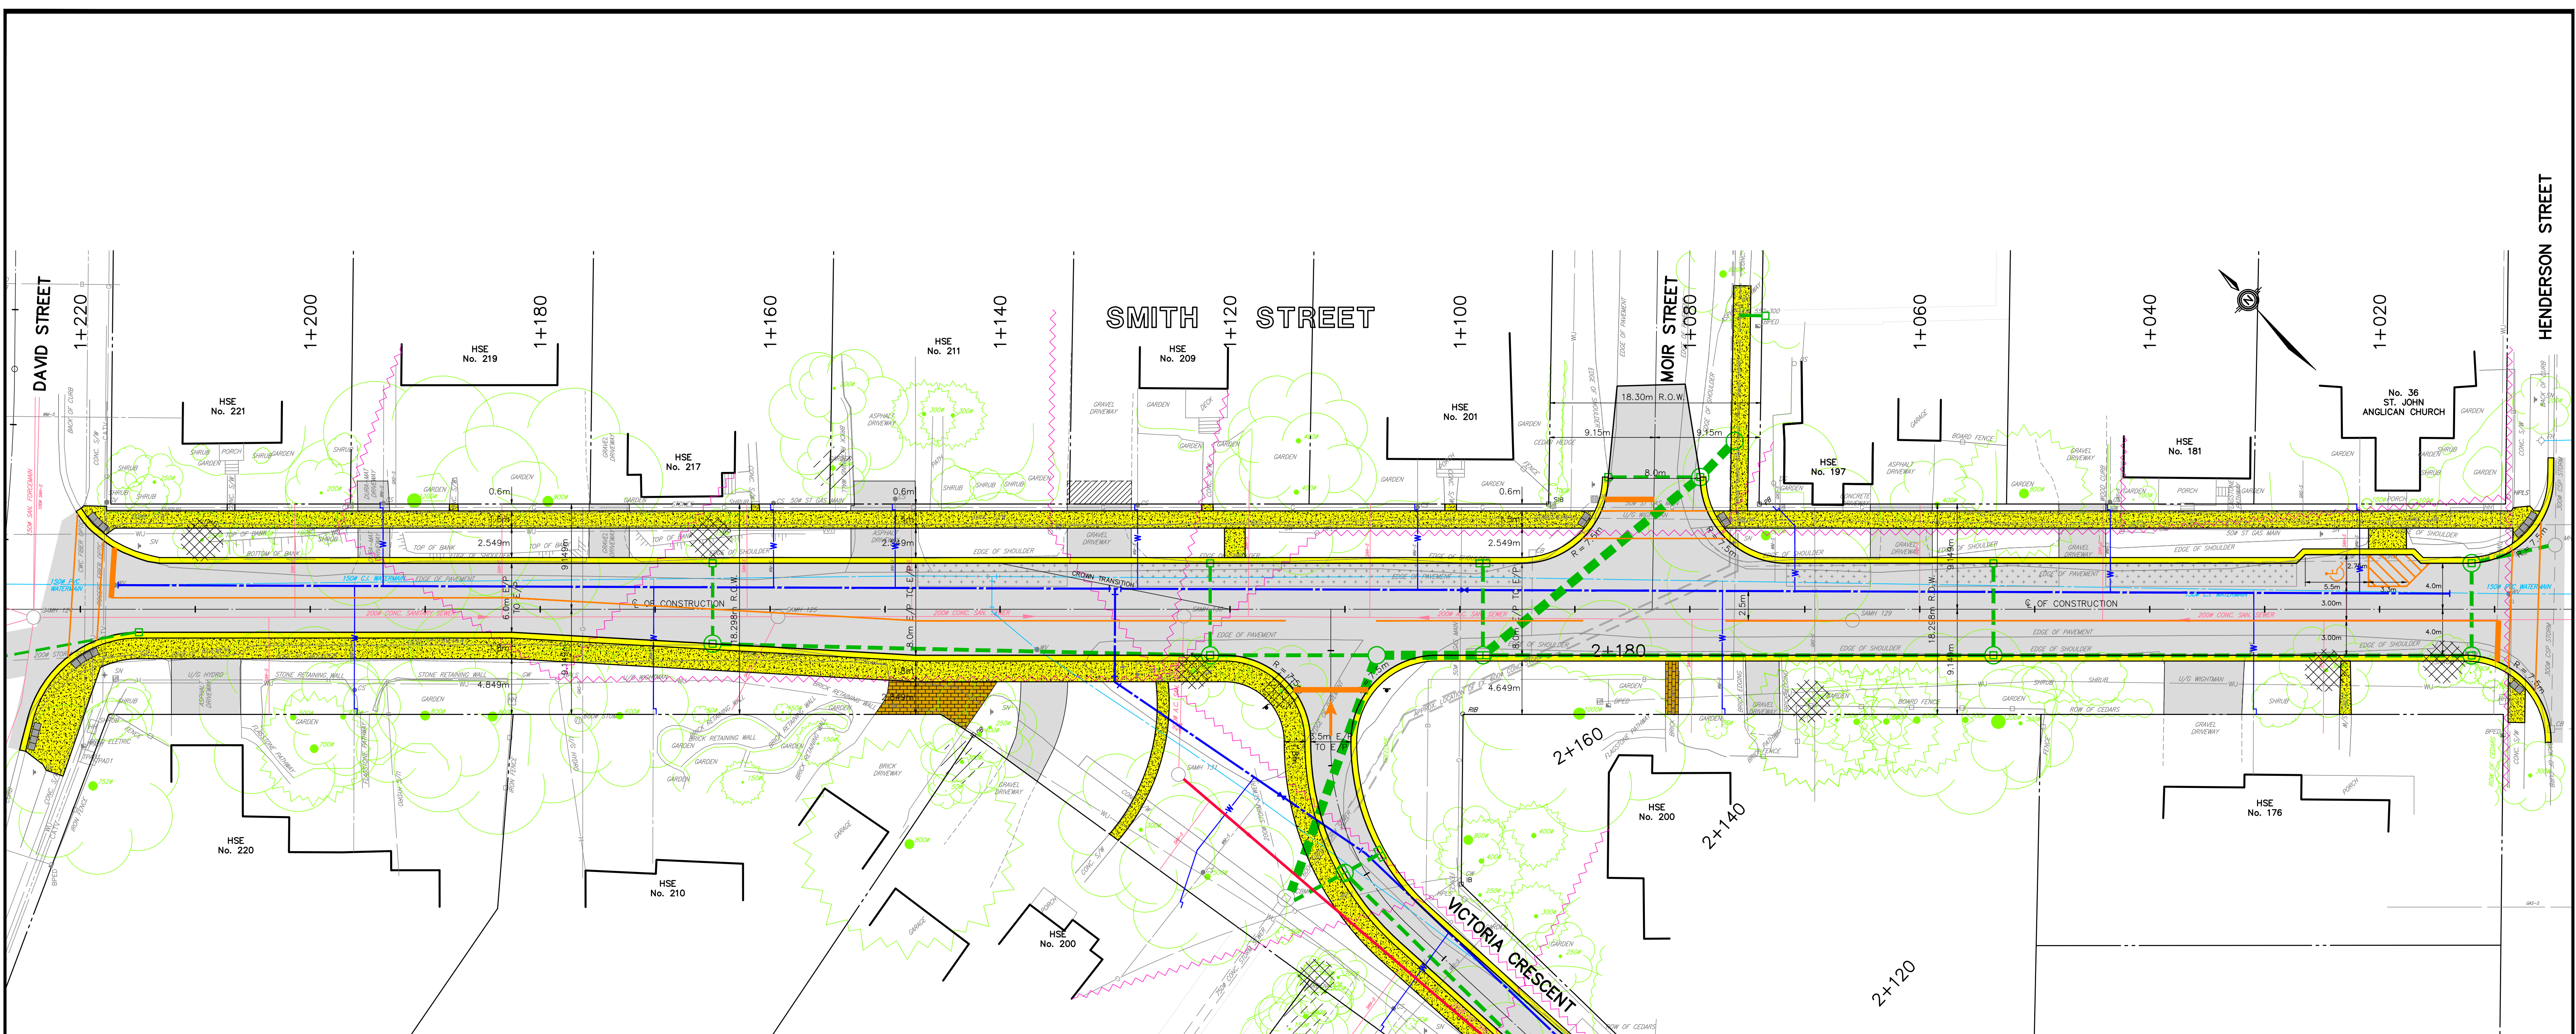

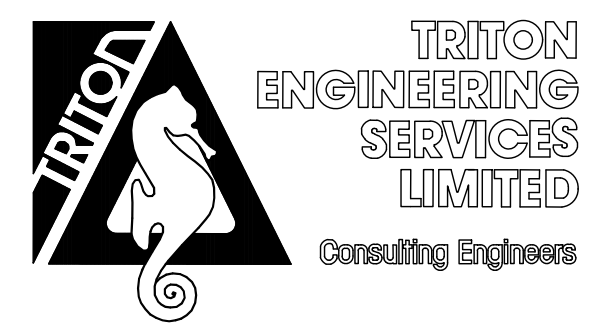

TRITON ENGINEERING SERVICES LIMITED
Consulting Engineers

**RECONSTRUCTION OF
SMITH STREET
(ELORA)**

PROJECT No. M6503A

DRAWN BY: A.S.B.	SCALE: 1:250
DATE: MAY 2025	DWG. No. SK-01 (REV. 2)