

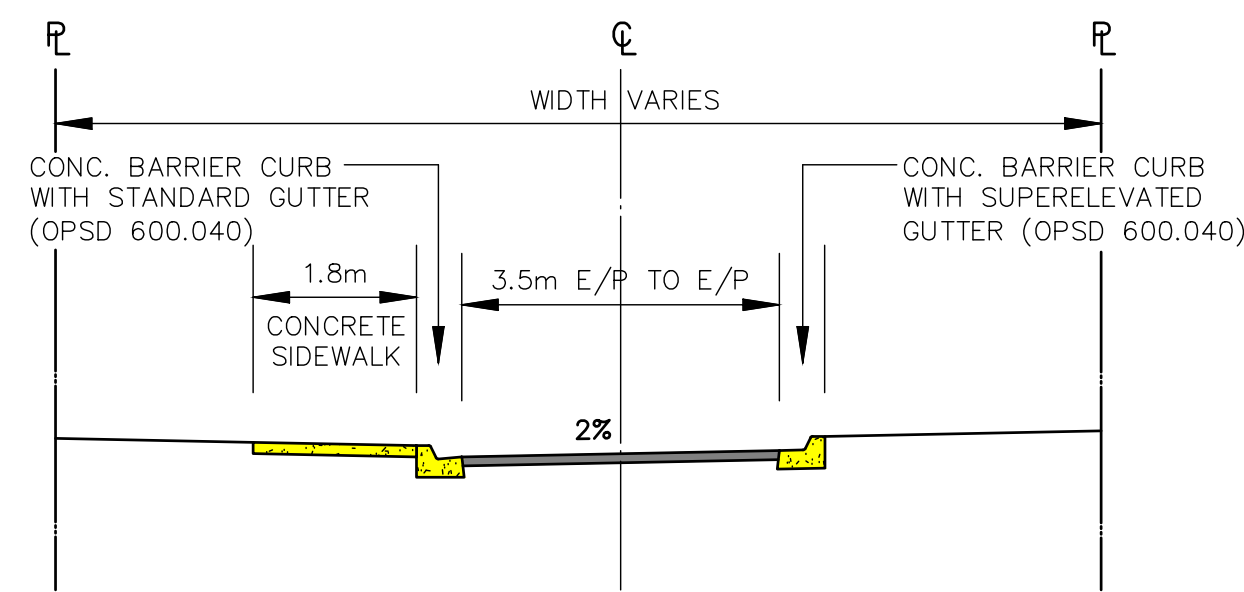


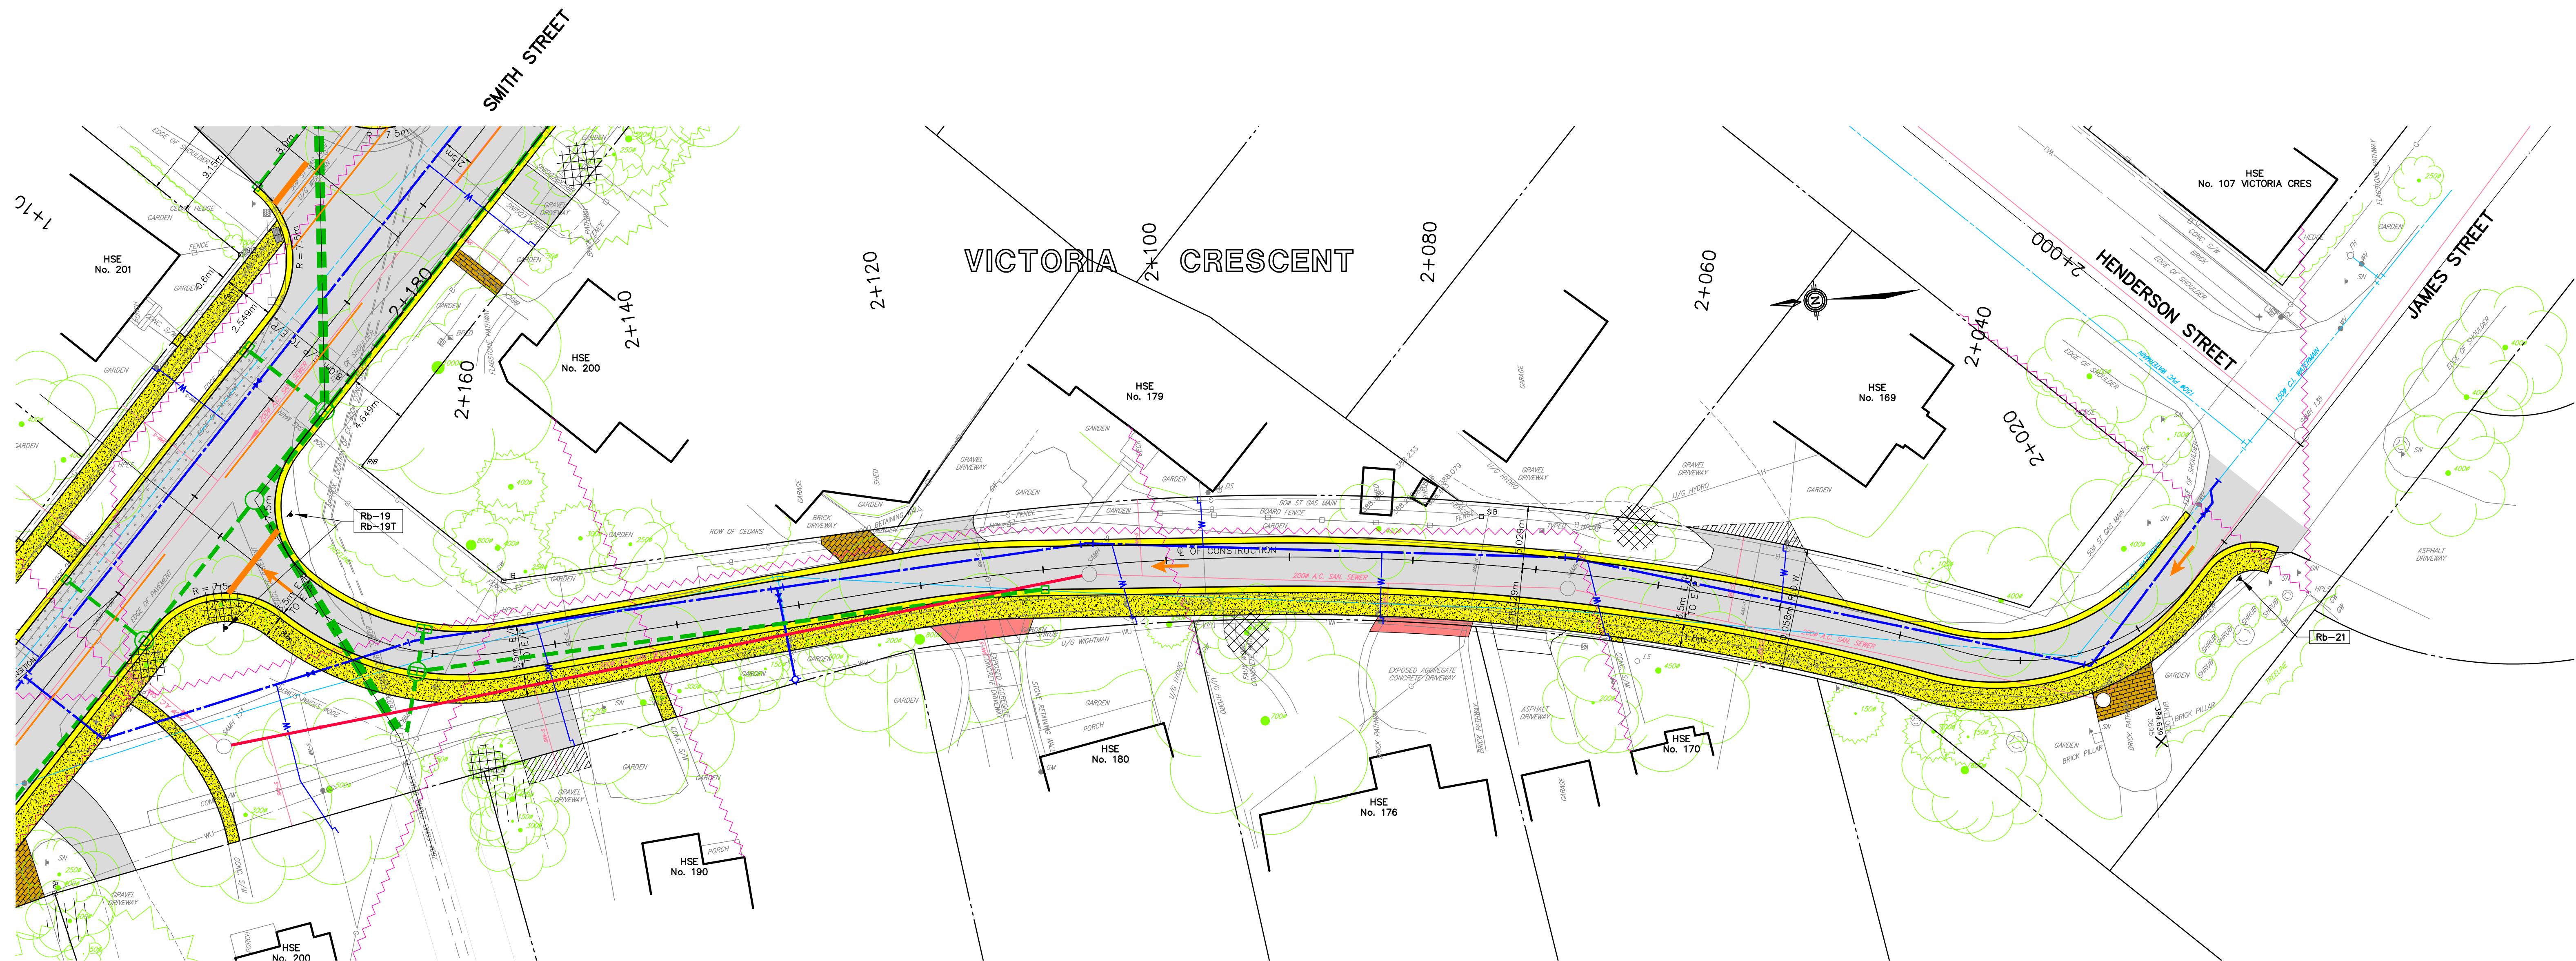


ROAD SECTION – VICTORIA CRESCENT
HENDERSON STREET TO SMITH STREET
N.T.S.

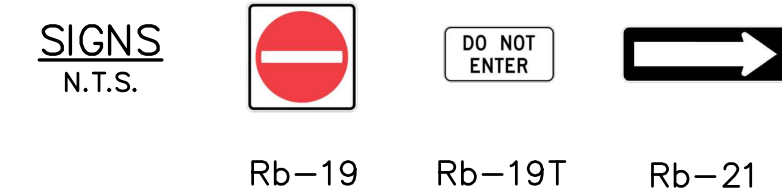

LEGEND:

- | | | | | | | | | | | | |
|------------------------|-------------------------|-------------------------|-------------------------|-------------------------|----------------------|---------------------------------|------------------------|---------------------------------|-------------------------|------------------------|-------------------------|
| — (red line) — | EXISTING SANITARY SEWER | — (dashed green line) — | PROPOSED STORM SEWER | — (dashed blue line) — | PROPOSED WATERMAIN | — (dashed blue line with 'W') — | PROPOSED WATER SERVICE | — (dashed pink line) — | EXISTING OVERHEAD HYDRO | — (orange line) — | PAVEMENT MARKING |
- | | | | | | |
|--|---|--|--------------------|--|---------------------|
| | CLEAR & GRUB | | ASPHALT | | DECORATIVE CONCRETE |
| | RECOMMENDED REMOVAL
(PRIVATE PROPERTY –
NOT IN MUNICIPAL
CONTRACT) | | CONCRETE SIDEWALKS | | BRICK PAVERS |
| | | | CONCRETE CURBS | | GRAVEL |

PRELIMINARY

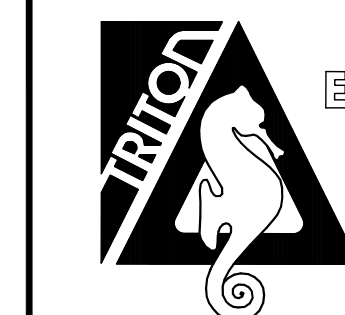

TRITON
ENGINEERING
SERVICES
LIMITED
Consulting Engineers

TOWNSHIP OF
CENTRE WELLINGTON
VICTORIA CRESCENT
STUDY PLAN

PROJECT No. M6504A

DRAWN BY: A.S.B.

SCALE: 1:250

DATE: MAY 2025

DWG. No. SK-02 (REV. 2)