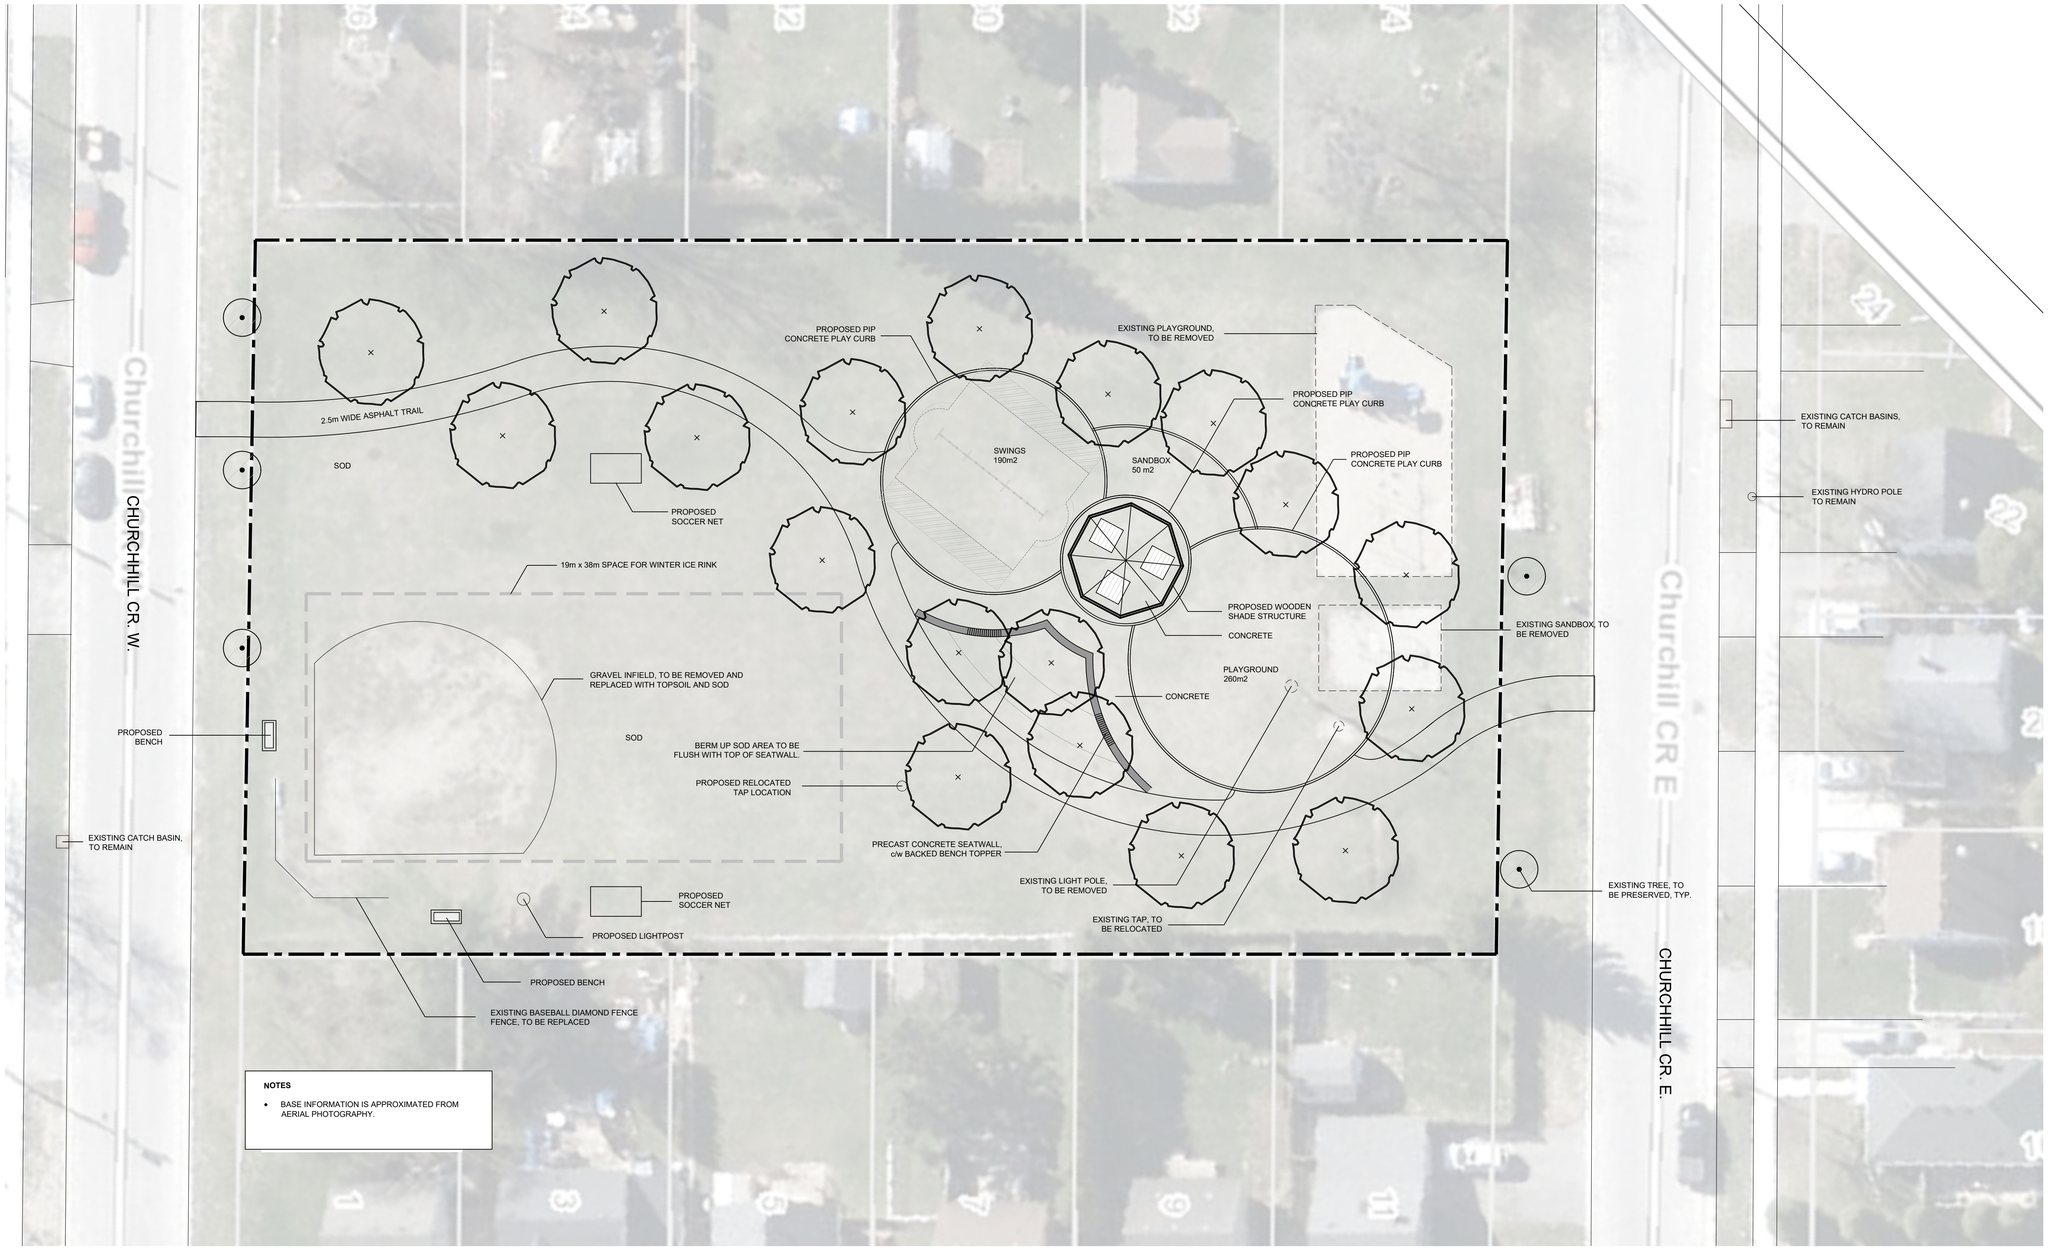


NOTES

- BASE INFORMATION IS APPROXIMATED FROM AERIAL PHOTOGRAPHY.

KEY MAP N.T.S.

GENERAL NOTES

PRELIMINARY
For Discussion Purposes Only

REVISIONS			
no.	date	description	by
1.	Mon.DD.YYYY	XXXXXX.	XXX

Township of Centre Wellington
Webster Park
Fergus

Landscape Concept

Hill Design Studio Inc.
226-686-0700 www.hilldesign.ca

PROJECT NO.: 2025-80	DRAWN BY: JC
SCALE: 1:200	DESIGNED BY: JC
SHEET: L1	APPROVED BY: AWH
	PLOT DATE: Oct/20/2026